Attachment F

Landscape Diagram

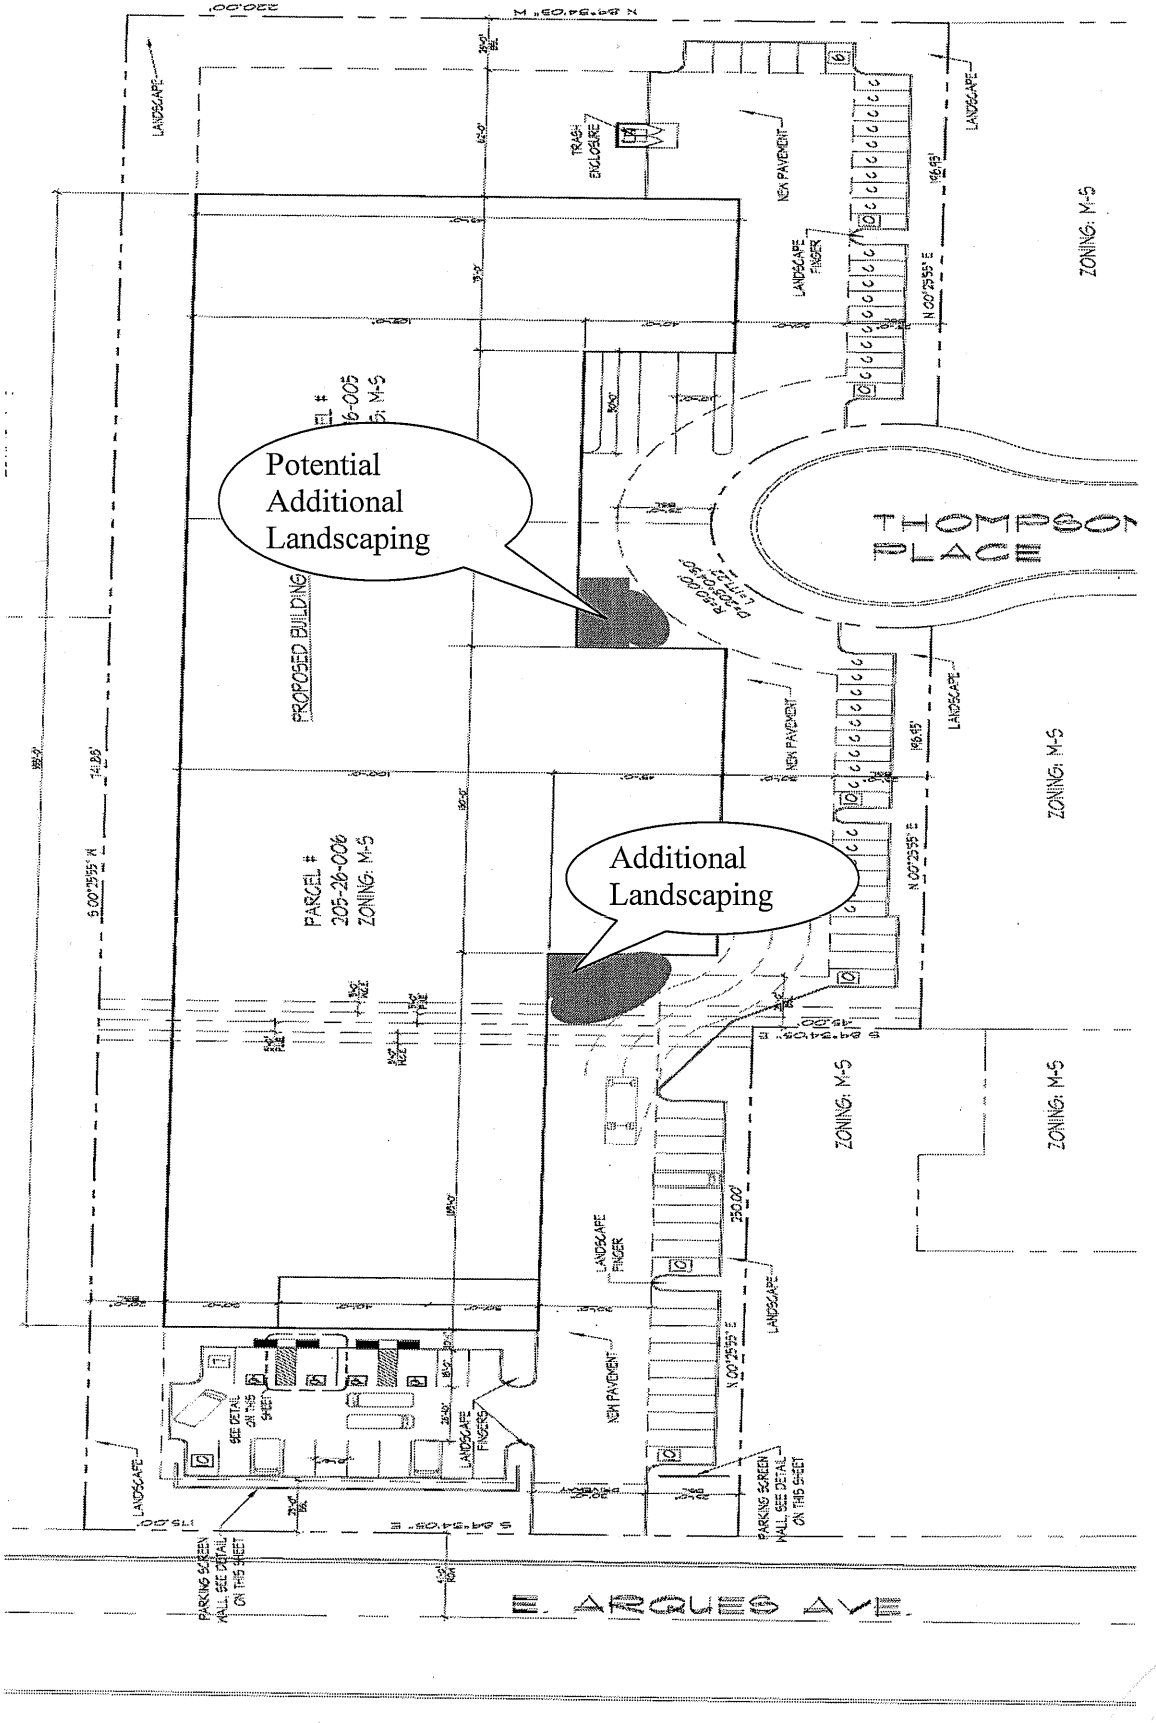
Potential Additional Landscaping
Additional Landscaping
THOMPSON PLACE
PROPOSED BUILDING
PARCEL # 205-26-006 ZONING: M-5
ZONING: M-5
LANDSCAPE
NEW PAVEMENT
LANDSCAPE FINGER
TRASH ENCLOSURE
SEE DETAIL ON THIS SHEET
PARKING SCREEN WALL, SEE DETAIL ON THIS SHEET
E. ARQUES AVE.