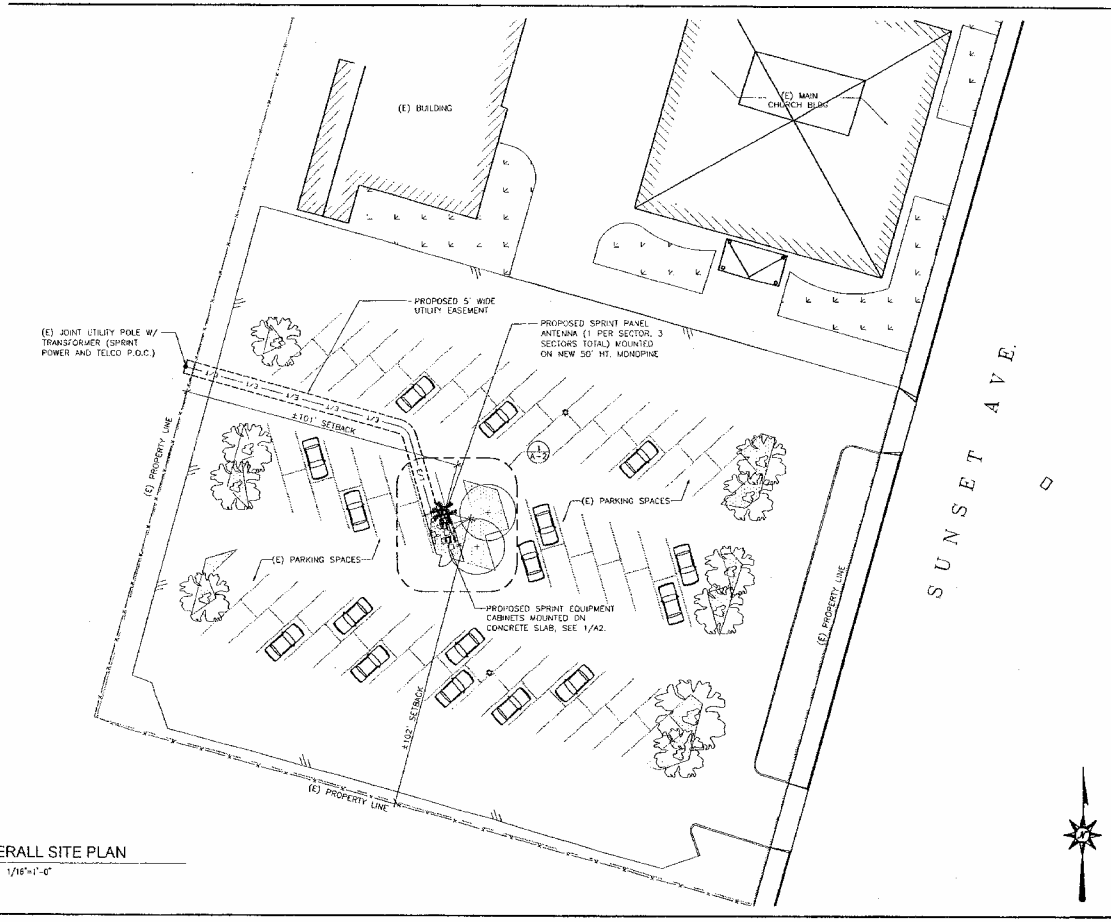

1 / A-1 OVERALL SITE PLAN
SCALE: 1/16"=1'-0"

Sprint
6580 SPRINT PARKWAY
OVERLAND PARK, KANSAS 66251

AFL Telecommunications
AUSTRA WIRELESS SERVICES, INC.
167 TECHNOLOGY DR.
IRVINE, CALIFORNIA 92618
Office (530) 263-4339
Fax (415) 495-6277

MSA
Architecture & Planning, Inc.
268 Utah Street, Suite 310
San Francisco, Ca 94103
415 501.1443 fax 415 503.1902
Sixth Ave San Diego San Francisco
www.msa-arch.com

PROJECT NO:	SF60XC820-A
DRAWN BY:	JP/MIF/LL/AU
CHECKED BY:	RZ

REV	DATE	DESCRIPTION
0	04/20/04	90% ZONING
1	06/08/04	100% ZONING
2	09/08/04	100% ZONING REVISION
3	09/26/04	100% ZONING REVISION 2

IT IS A VIOLATION OF LAW UNLESS THEY ARE ACTING UN OF A LICENSED PROFESSIO TO ALTER THIS DO

ST. THOMAS (
SF60XC8
231 S. SUNSI
SUNNYVALE, C
SANTA CLARA

SHEET TIT
OVERALL
PLAN

SHEET NUM
A-1

ATTACHMENT D
Page 1 of 3

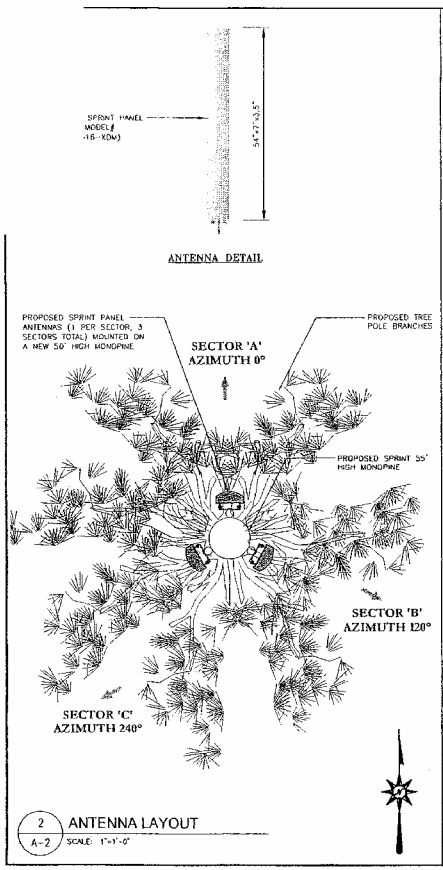

2 / A-2 ANTENNA LAYOUT
SCALE: 1"=1'-0"

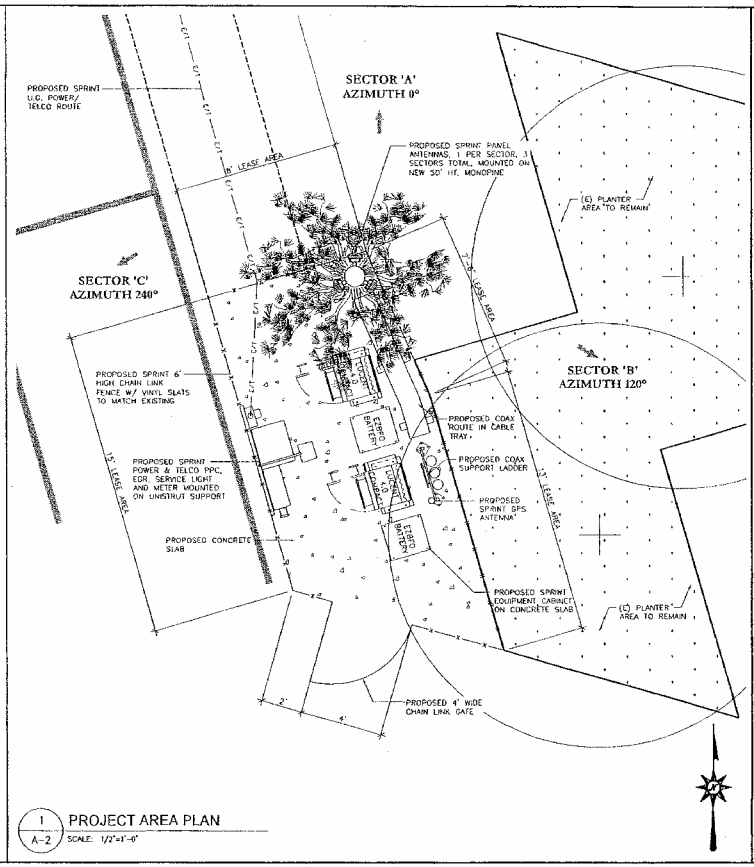

1 / A-2 PROJECT AREA PLAN
SCALE: 1/2"=1'-0"

Sprint
6580 SPRINT PARKWAY
OVERLAND PARK, KANSAS 66251

AFL Telecommunications
WIRELESS SERVICES, INC.
167 TECHNOLOGY DR.
IRVINE, CALIFORNIA 92618
Office (530) 263-4339
Fax (415) 495-6277

MSA
Architecture & Planning, Inc.
300 West Street, Suite 510
San Francisco, Ca 94103
415.503.1583 Fax 415.503.1363
Santa Ana San Diego San Francisco
www.msa-apl.com

PROJECT NO:	SF60XC820-A
DRAWN BY:	JP/MF/LL/AJ
CHECKED BY:	RZ

REV	DATE	DESCRIPTION
0	04/20/04	100% ZONING
1	06/08/04	100% ZONING
2	06/08/04	100% ZONING REVISION
3	06/28/04	100% ZONING REVISION 2

IT IS A VIOLATION OF LAW FOR ANY PERSON, UNLESS THEY ARE ACTING UNDER THE DIRECTION OF A LICENSED PROFESSIONAL ENGINEER TO ALTER THIS DOCUMENT.

ST. THOMAS CHURC
SF60XC820-A
231 S. SUNSET AVE.
SUNNYVALE, CA 94086
SANTA CLARA COUNTY

SHEET TITLE
PROJECT AREA PL
& ANTENNA LAYOU

SHEET NUMBER
A-2

ATTACHMENT D
Page 2 of 3

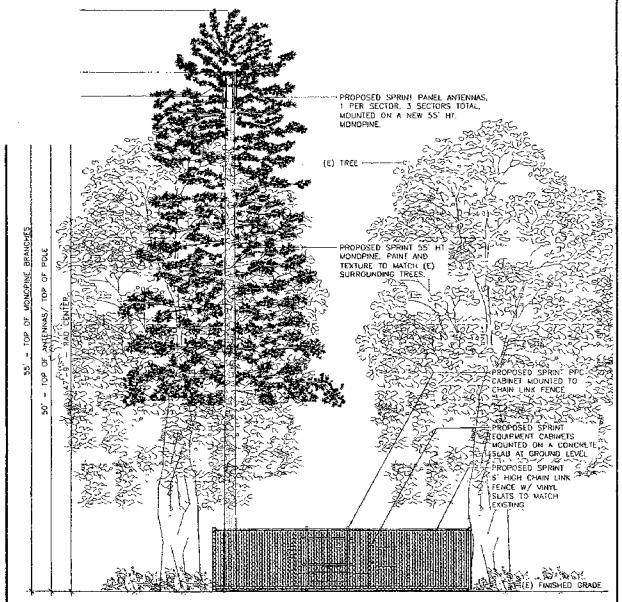

2 / A-3 WEST ELEVATION
SCALE: 1/4"=1'-0"

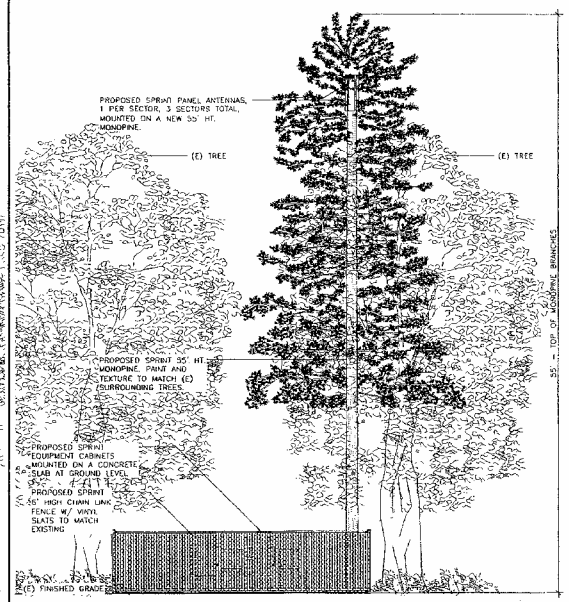

1 / A-3 EAST ELEVATION
SCALE: 1/4"=1'-0"

Sprint
6580 SPRINT PARKWAY
OVERLAND PARK, KANSAS 66251

AFL Telecommunications
ALCOA
WIRELESS SERVICES, INC.
187 TECHNOLOGY DR
IRVINE, CALIFORNIA 92618
Office (530) 263-4339
Fax (415) 495-6277

MSA
Architecture & Planning, Inc.
[illegible]
Santa Ana San Diego San Francisco
[illegible]

PROJECT NO:	SF60XC820-A
DRAWN BY:	JP/MF/LL/AU
CHECKED BY:	RZ

REV	DATE	DESCRIPTION
0	04/28/04	100% ZONING
1	05/08/04	100% ZONING
2	06/08/04	100% ZONING REVISION
3	06/28/04	100% ZONING REVISION 2

IT IS A VIOLATION OF LAW FOR ANY UNLESS THEY ARE ACTING UNDER THE OF A LICENSED PROFESSIONAL ENG TO ALTER THIS DOCUMENT.

ST. THOMAS CHUR
SF60XC820-A
231 S. SUNSET AVE
SUNNYVALE, CA 9408
SANTA CLARA COUNT

SHEET TITLE
ELEVATIONS

SHEET NUMBER
A-3

ATTACHMENT D
Page 3 of 3