AT&T WIRELESS SERVICES, INC.

SITE NO.: SNFCCA2039C

SITE NAME: DUNFORD & ORIOLE (FRIENDSHIP INN)

DRAWING INDEX		REV.
24897-512-A-SNFCCA2039C-Z01	TITLE SHEET	1
24897-512-A-SNFCCA2039C-Z02	SITE PLAN	1
24897-512-A-SNFCCA2039C-Z03	ROOF PLAN	1
24897-512-A-SNFCCA2039C-Z04	THIRD FLOOR PLAN	1
24897-512-A-SNFCCA2039C-Z05	EQUIPMENT PLAN	1
24897-512-A-SNFCCA2039C-Z06	WEST & NORTH ELEVATIONS	1
24897-512-A-SNFCCA2039C-Z07	EAST & SOUTH ELEVATIONS	1

DIRECTIONS

START: AWS HEADQUARTERS, SO. SF, CALIFORNIA

1. TAKE HWY 101 SOUTH
2. TAKE HWY 85 SOUTH
3. EXIT AT EL CAMINO REAL HEADING EAST (LEFT)
4. ARRIVE AT THE SITE ON RIGHT SIDE OF STREET JUST PASS WOLFE ROAD

VICINITY MAP

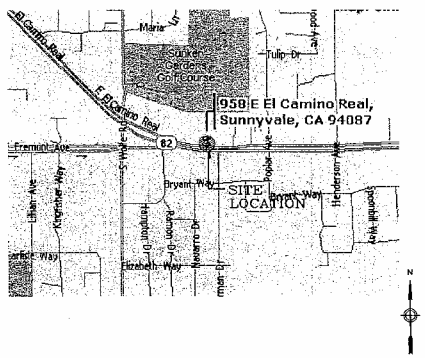

PROJECT INFORMATION

SCOPE OF WORK:	AN UNMANNED TELECOMMUNICATIONS FACILITY CONSISTING OF INSTALLING (6) PANEL ANTENNAS ON THE ROOF OF AN (E) BUILDING AND THE INSTALLATION OF (4) INDOOR COMMUNICATION EQUIPMENT CABINETS INSIDE A (E) ROOM AT THE THIRD FLOOR.
SITE ADDRESS:	958 E. EL CAMINO REAL SUNNYVALE, CA 94086
APN:	313-02-034
PROPERTY OWNER:	PALKI & OKYONG CHANG 958 E. EL CAMINO REAL SUNNYVALE, CA 94086
CONTACT PERSON:	YONNI MARQUEZ (408) 733-8800
APPLICANT:	AT&T WIRELESS SERVICES INC. 651 GATEWAY BOULEVARD, SUITE 1500 SAN FRANCISCO, CA 94080
LATITUDE:	37° 21' 6.1"
LONGITUDE:	122° 0' 39.3"
LAT/LONG TYPE:	NAD 83
ELEVATION:	122.0' AMSL
JURISDICTION:	CITY OF SUNNYVALE
CURRENT ZONE:	C-2 HIGHWAY COMMERCIAL
PROPOSED USE:	UNMANNED TELECOMMUNICATIONS FACILITY
LEASE AREA:	105 S.F.

SITE QUALIFICATION PARTICIPANTS

	NAME	COMPANY	NUMBER
A/E	ROBERT LITTLE	VELOCITEL	(925) 734-6631
SAC	JIM MATTISON	VELOCITEL	(925) 734-6631
RF	KEEHOON CHAN	BECHTEL	(650) 734-1658
CON	JIM HUXTABLE	VELOCITEL	(925) 734-6631
LANDLORD	YONNI MARQUEZ	FRIENDSHIP INN	(408) 733-8800
ZONING	HOWARD YEE	VELOCITEL	(916) 798-5148

VelociTel
ARCHITECTURE AND ENGINEERING DIVISION
4180-B HACIENDA DRIVE
PLEASANTON, CA 94588
(925) 734-6631
(925) 737-9273 FAX
www.velocitel.net

DUNFORD & ORIOLE
SITE NO.: SNFCCA2039C
958 EAST EL CAMINO REAL
SUNNYVALE, CA 94086

AT&T
AT&T WIRELESS SERVICES, INC.
651 GATEWAY BOULEVARD, SUITE 1500
SOUTH SAN FRANCISCO, CA 94080

NO.	DATE	REVISIONS	BY	CHK	APP'D
1	12/14/04	ISSUED FOR ZONING APPROVAL	F.G.	R.L.	R.L.

SCALE: AS SHOWN | DESIGNED BY: R.L. | DRAWN BY: F.G.

CO-LOCATE SITE W/ INSIDE EQUIPMENT

TITLE SHEET

JOB NO.	DRAWING NUMBER	REV
24897-512	A-SNFCCA2039C-Z01	1

ATTACHMENT D
Page 1 of 7

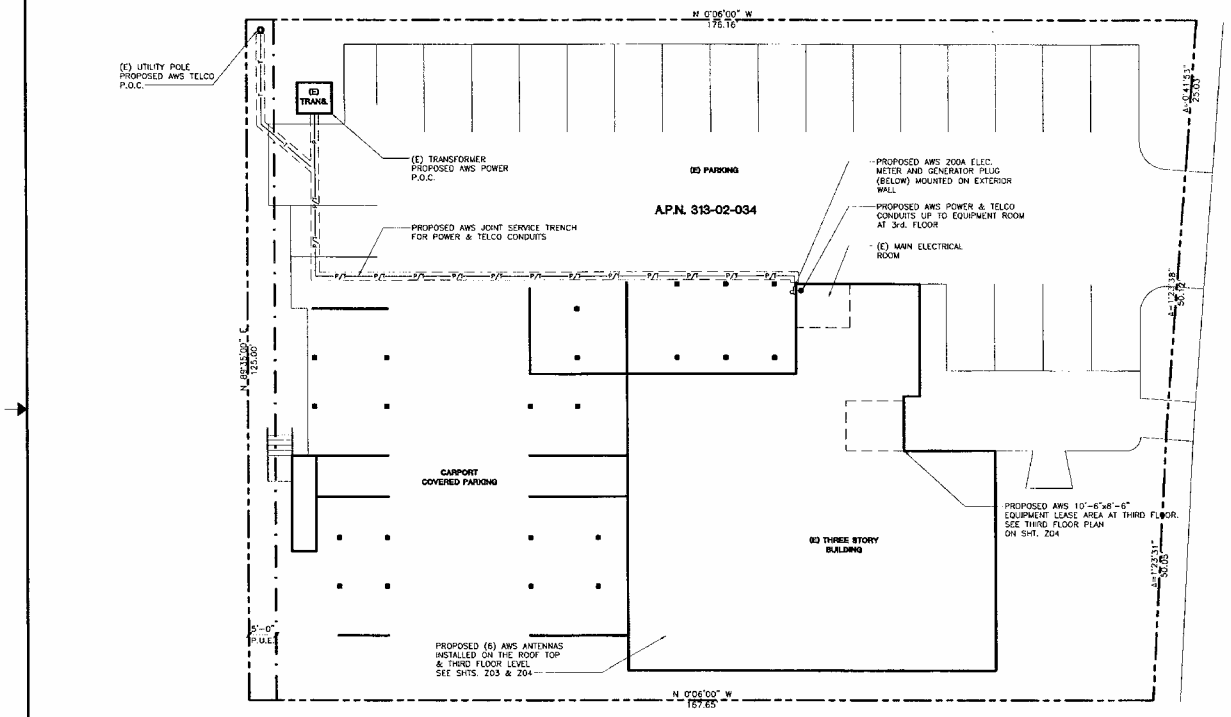

VelociTel
ARCHITECTURE AND ENGINEERING DIVISION
4106-B HACIENDA DRIVE
PLEASANTON, CA 94588
(925) 734-9821
(925) 737-0373 FAX
www.velocitel.net

DUNFORD & ORIOLE
SITE NO.: SNFCCA2039C
958 EAST EL CAMINO REAL
SUNNYVALE, CA 94086

AT&T
AT&T WIRELESS SERVICES, INC.
851 GATEWAY BOULEVARD, SUITE 1500
SOUTH SAN FRANCISCO, CA 94080

NO.	DATE	REVISIONS	BY	CHK	APV'D
1	12/14/04	ISSUED FOR ZONING APPROVAL	F.G.	R.L.	R.L.

SCALE: AS SHOWN | DESIGNED BY: R.L. | DRAWN BY: F.G.

CO-LOCATE SITE W/ INSIDE EQUIPMENT
SITE PLAN
JOB NO. 24897-512
DRAWING NUMBER A-SNFCCA2039C

ATTACHMENT D
Page 2 of 7

6 5 4 3 2 1
A B C D

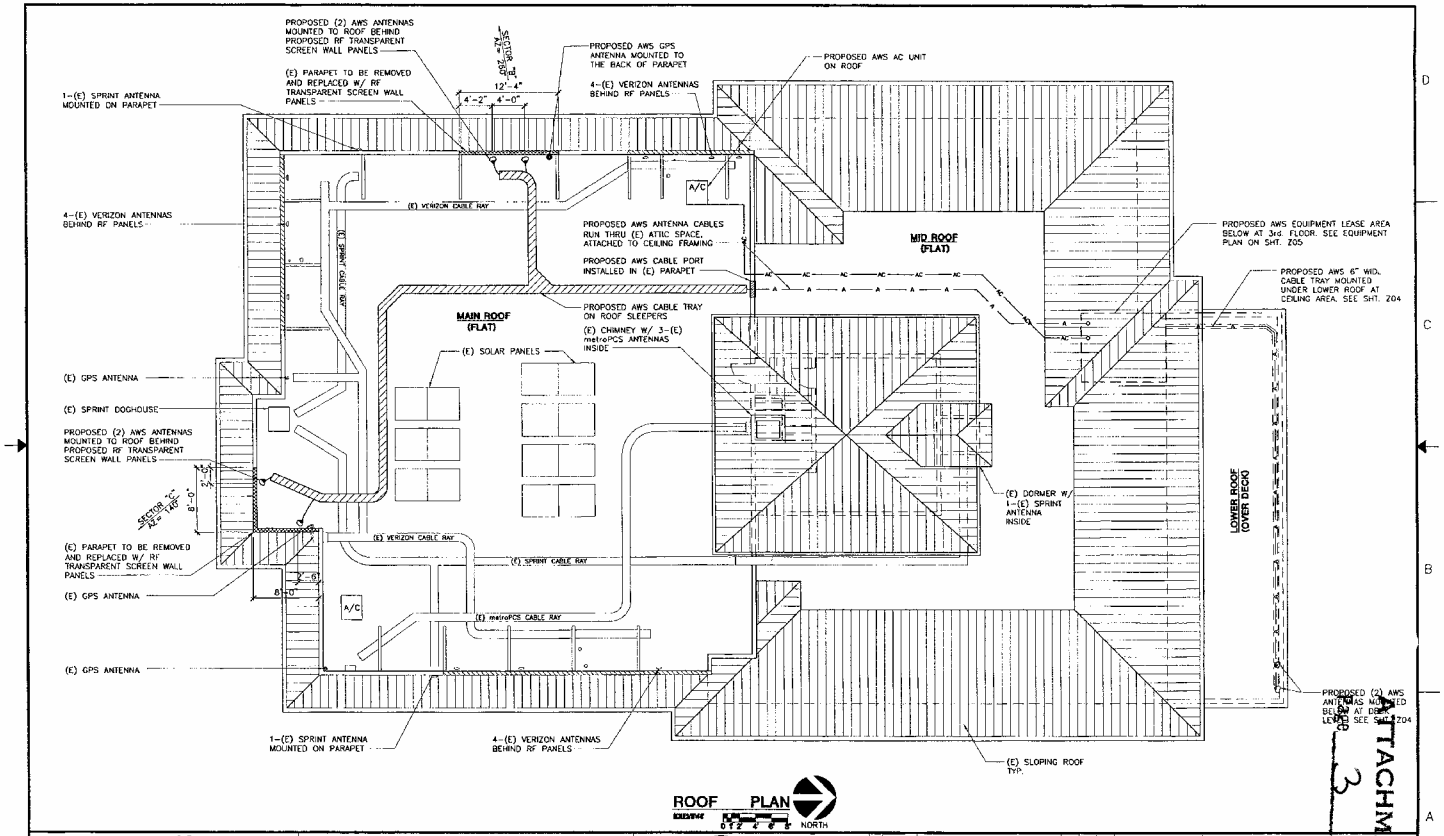

VelociTel
ARCHITECTURE AND ENGINEERING DIVISION
4168 B HACIENDA DRIVE
PLEASANTON, CA 94588
(925) 734-8401
(925) 737-4572 FAX
www.velocitel.net

DUNFORD & ORIOLE
SITE NO.: SNFCCA2039C
958 EAST EL CAMINO REAL
SUNNYVALE, CA 94086

AT&T
AT&T WIRELESS SERVICES, INC.
451 GATEWAY BOULEVARD, Suite 1000
SOUTH SAN FRANCISCO, CA 94080

NO.	DATE	REVISIONS	BY	CHK	APP'D
1	12/14/04	ISSUED FOR ZONING APPROVAL	F.C.	R.L.	R.L.

SCALE: AS SHOWN | DESIGNED BY: R.L. | DRAWN BY: F.C.

CO-LOCATE SITE W/ INSIDE EQUIPMENT
ROOF PLAN

JOB NO.	DRAWING NUMBER	REV
24897-512	A-SNFCCA2039C-Z03	1

ATTACHMENT D
3 of 7

ATTACHMENT 10
Page 4 of 4

VelociTel
ARCHITECTURE AND ENGINEERING DIVISION
4180-B HACIENDA DRIVE
PLEASANTON, CA 94588
(925) 734-4421
(925) 737-4373 FAX
www.velocitel.net

DUNFORD & ORIOLE
SITE NO.: SNFCCA2039C
958 EAST EL CAMINO REAL
SUNNYVALE, CA 94086

AT&T
AT&T WIRELESS SERVICES, INC.
551 GATEWAY BOULEVARD, SUITE 1350
SOUTH SAN FRANCISCO, CA 94080

NO.	DATE	REVISIONS	BY	CHK	APP'D
1	12/14/04	ISSUED FOR ZONING APPROVAL	F.G.	R.L.	R.L.

SCALE: AS SHOWN | DESIGNED BY: R.L. | DRAWN BY: F.G.

CO-LOCATE SITE W/ INSIDE EQUIPMENT
THIRD FLOOR PLAN

JOB NO.	DRAWING NO.	REV
24897-512	A-SNFCCA2039C-204	1

6 5 4 3 2

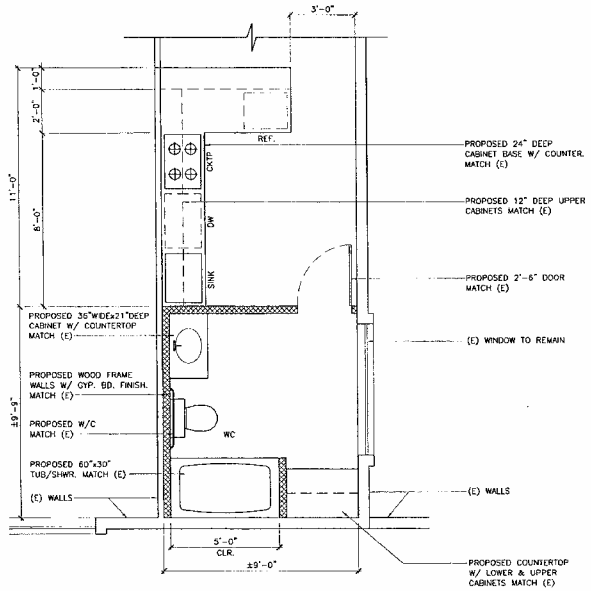

KITCHEN/BATHROOM PLAN

SCALE: 1/4" = 1'-0" NORTH

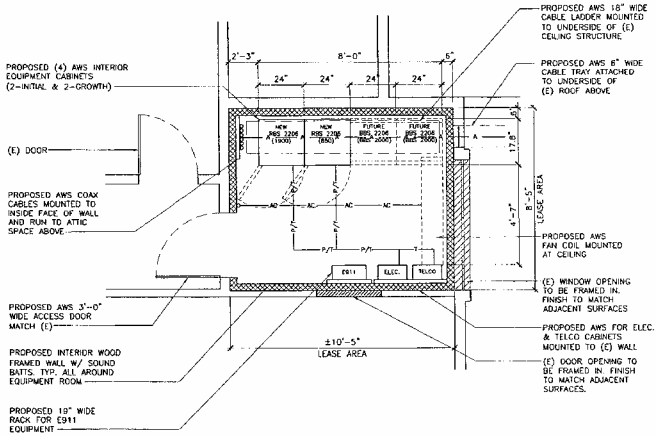

EQUIPMENT PLAN

SCALE: 1/4" = 1'-0" NORTH

VelocitEl
ARCHITECTURE AND ENGINEERING DIVISION
#160-B HACIENDA DRIVE
PLEASANTON, CA 94588
(925) 734-6851
(925) 737-0273 FAX
www.velocitel.net

DUNFORD & ORIOLE
SITE NO.: SNFCCA2039C
958 EAST EL CAMINO REAL
SUNNYVALE, CA 94086

AT&T
AT&T WIRELESS SERVICES, INC.
455 GATEWAY BUILDING, SUITE 1600
SOUTH SAN FRANCISCO, CA 94080

NO.	DATE	REVISIONS	BY	CHK'D/APP'D
1	12/14/04	ISSUED FOR ZONING APPROVAL	F.C.	R.L. R.L.

SCALE: AS SHOWN | DESIGNED BY: R.L. | DRAWN BY: F.C.

CO-LOCATE SITE W/ INSIDE EQUIPMENT

EQUIPMENT PLAN & BATHROOM PLAN

JOB NO. 24897-512 | DRAWING NUMBER A-SNFCCA2039C-2

ATTACHMENT D
Page 5 of 7

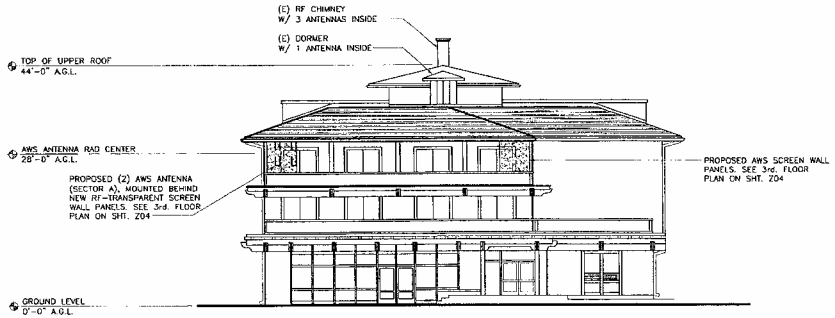

NORTH ELEVATION

SCALE 1/8"=1' 0 4' 8' 16'
GRAPHIC SCALE

PAINTING NOTES:
THE FOLLOWING ITEMS SHALL BE PAINTED TO MATCH THE EXISTING BUILDING:

1. RF TRANSPARENT SCREEN WALL PANELS

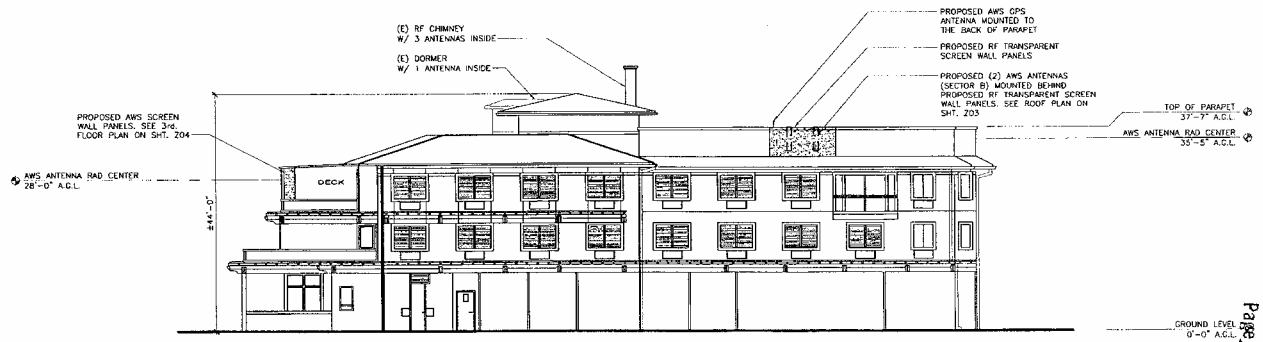

WEST ELEVATION

SCALE 1/8"=1' 0 4' 8' 16'
GRAPHIC SCALE

VelocitTel
ARCHITECTURE AND ENGINEERING DIVISION
4160-B NATOMA DRIVE
FAIRFAX, CA 94930
(415) 755-8021
(866) 739-6123 FAX
www.velocitel.net

DUNFORD & ORIOLE
SITE NO.: SNFCCA2039C
958 EAST EL CAMINO REAL
SUNNYVALE, CA 94086

AT&T
AT&T WIRELESS SERVICES, INC.
455 GATEWAY BOULEVARD, SUITE 1500
SOUTH SAN FRANCISCO, CA 94080

NO.	DATE	REVISIONS	BY	CHK	APP'D
1	12/14/04	ISSUED FOR ZONING APPROVAL	F.G.	R.L.	R.L.

SCALE: AS SHOWN | DESIGNED BY: R.L. | DRAWN BY: F.G.

CO-LOCATE SITE W/ INSIDE EQUIPMENT
NORTH & WEST ELEVATIONS
JOB NO. 24897-512
DRAWING NUMBER A-SNFCCA2039C-Z03
REV. 1

ATTACHMENT D
Page 6 of 7

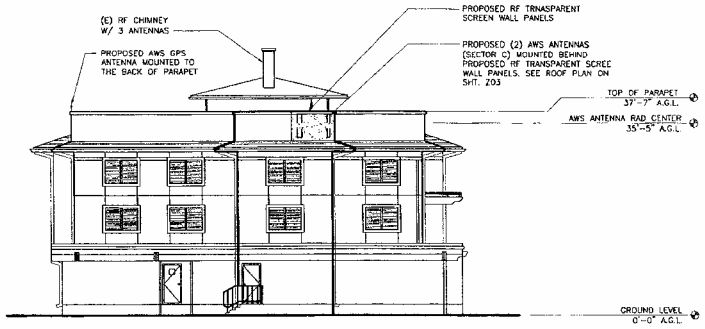

SOUTH ELEVATION

SCALE: 1/16"=1'-0" 0 4' 8' 16'

GRAPHIC SCALE

PAINTING NOTES:
THE FOLLOWING ITEMS SHALL BE PAINTED TO MATCH THE EXISTING BUILDING:

1. RF TRANSPARENT SCREEN WALL PANELS

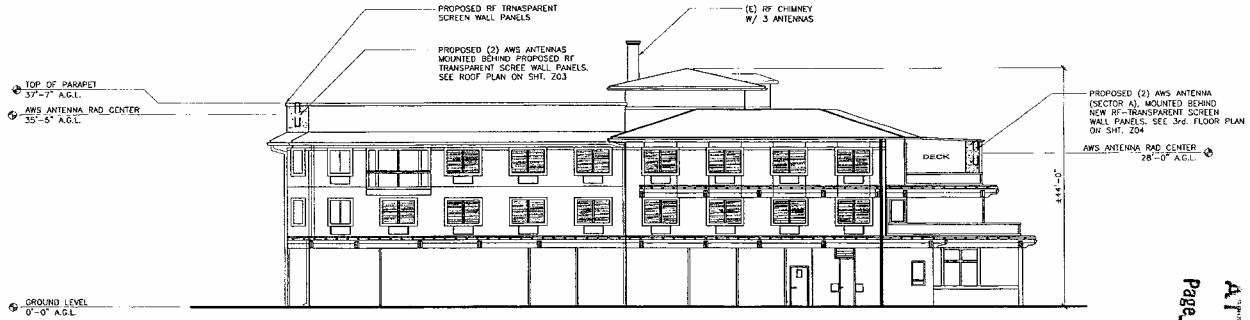

EAST ELEVATION

SCALE: 1/16"=1'-0" 0 4' 8' 16'

GRAPHIC SCALE

VelociTel
ARCHITECTURE AND ENGINEERING DIVISION
4196 B HACIENDA DRIVE
PLEASANTON, CA 94588
(925) 734-6431
(925) 737-0373 FAX
www.velocitel.net

DUNFORD & ORIOLE
SITE NO.: SNFCCA2039C
958 EAST EL CAMINO REAL
SUNNYVALE, CA 94086

AT&T
AT&T WIRELESS SERVICES, INC.
651 GATEWAY BOULEVARD, SUITE 1500
SOUTH SAN FRANCISCO, CA 94080

NO.	DATE	REVISIONS	BY	CHK	APP'D
1	12/14/04	ISSUED FOR ZONING APPROVAL	F.G.	R.L.	R.L.

SCALE: AS SHOWN | DESIGNED BY: R.L. | DRAWN BY: F.G.

CO-LOCATE SITE W/ INSIDE EQUIPMENT

SOUTH & EAST ELEVATIONS

JOB NO.	DRAWING NUMBER	REV
24897-512	A-SNFCCA2039C-Z07	1

ATTACHMENT D
Page 7 of 7