EXHIBIT B

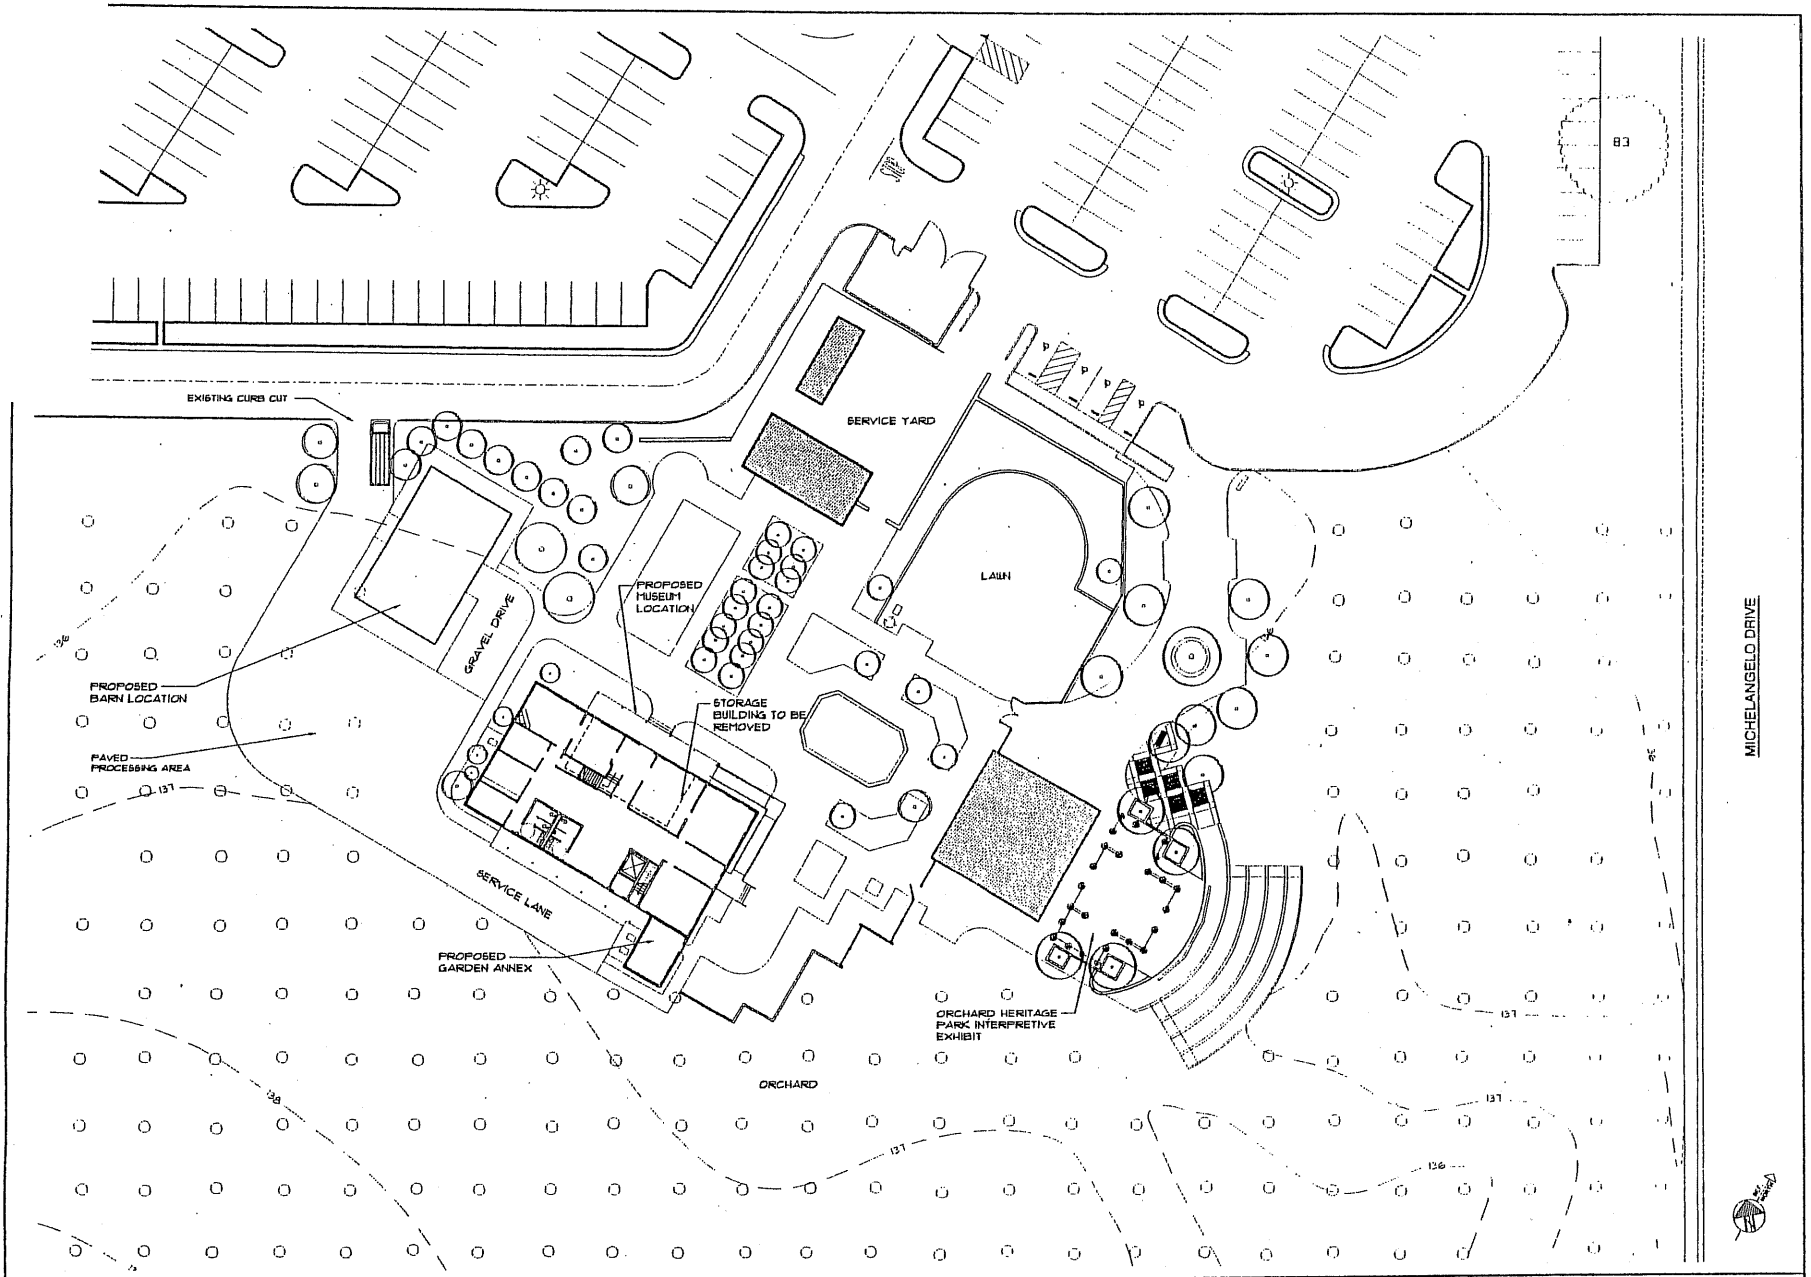

PROPOSED SITE PLAN

SCALE: 1" = 20'

C:\AUTOCAD DWGS & BLOCKS\COMMERCIAL\SVALE MUSEUM\SITE MAP

Architectural Alliance
Joseph H. Gutierrez • Architect • A.I.A.
2248 Park Boulevard, Palo Alto, CA 94306 (650) 325-4047 FAX (650) 325-2124

SUNNYVALE HERITAGE CENTER
at the
SUNNYVALE COMMUNITY CENTER
550 REMINGTON DRIVE, SUNNYVALE CA 94088

PROPOSED SITE PLAN

JOB NO	DRAWN BY
07399	LV

DATE: OCT. 5 2001

REVISIONS

SHEET NO
A-2
OF 2