ATTACHMENT C

Page 1 of 7

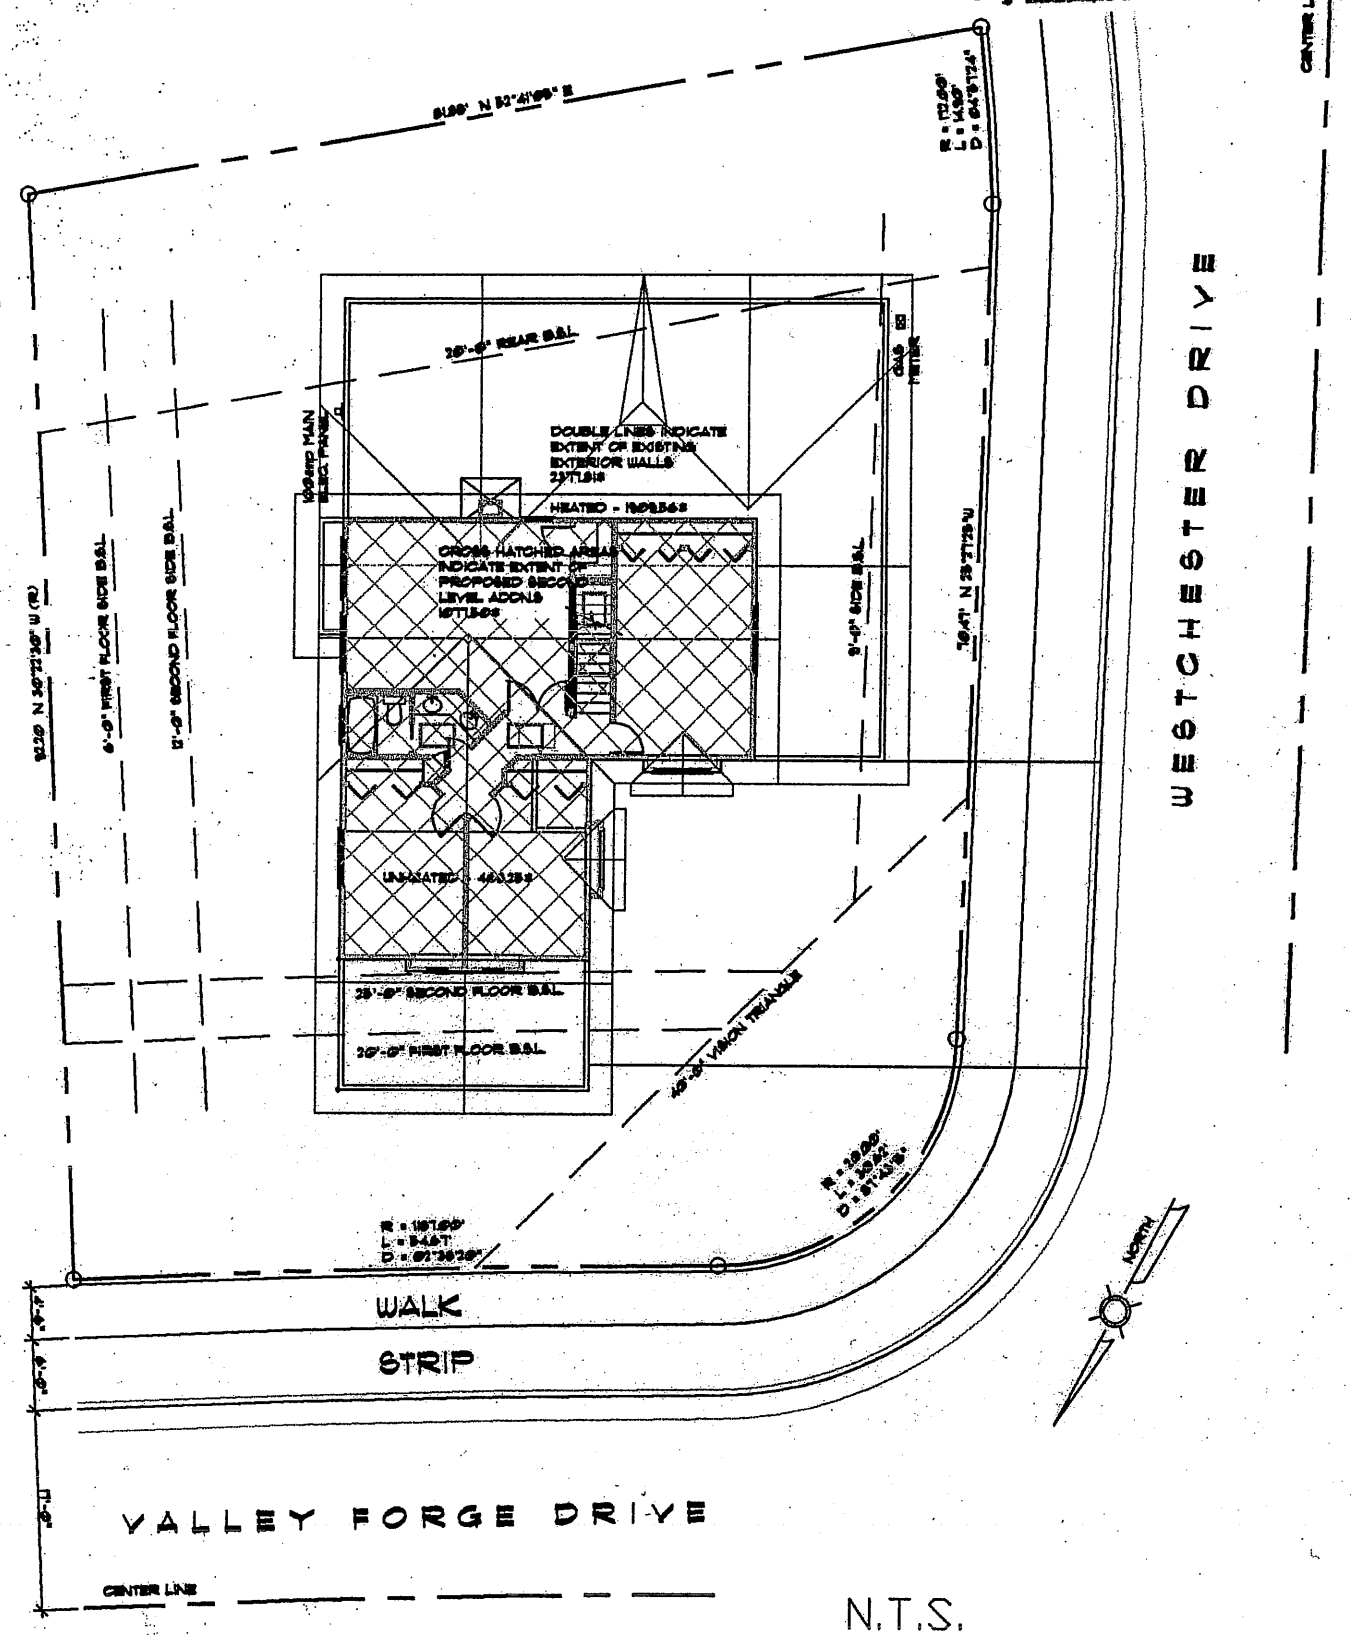

N.T.S.

SITE PLAN 1/8" = 1'-0"

A.P.N. # 202-30-048 LOT AREA = 7572.63# (E) FLOOR AREA RATIO = .314 (P) FLOOR AREA RATIO = .456

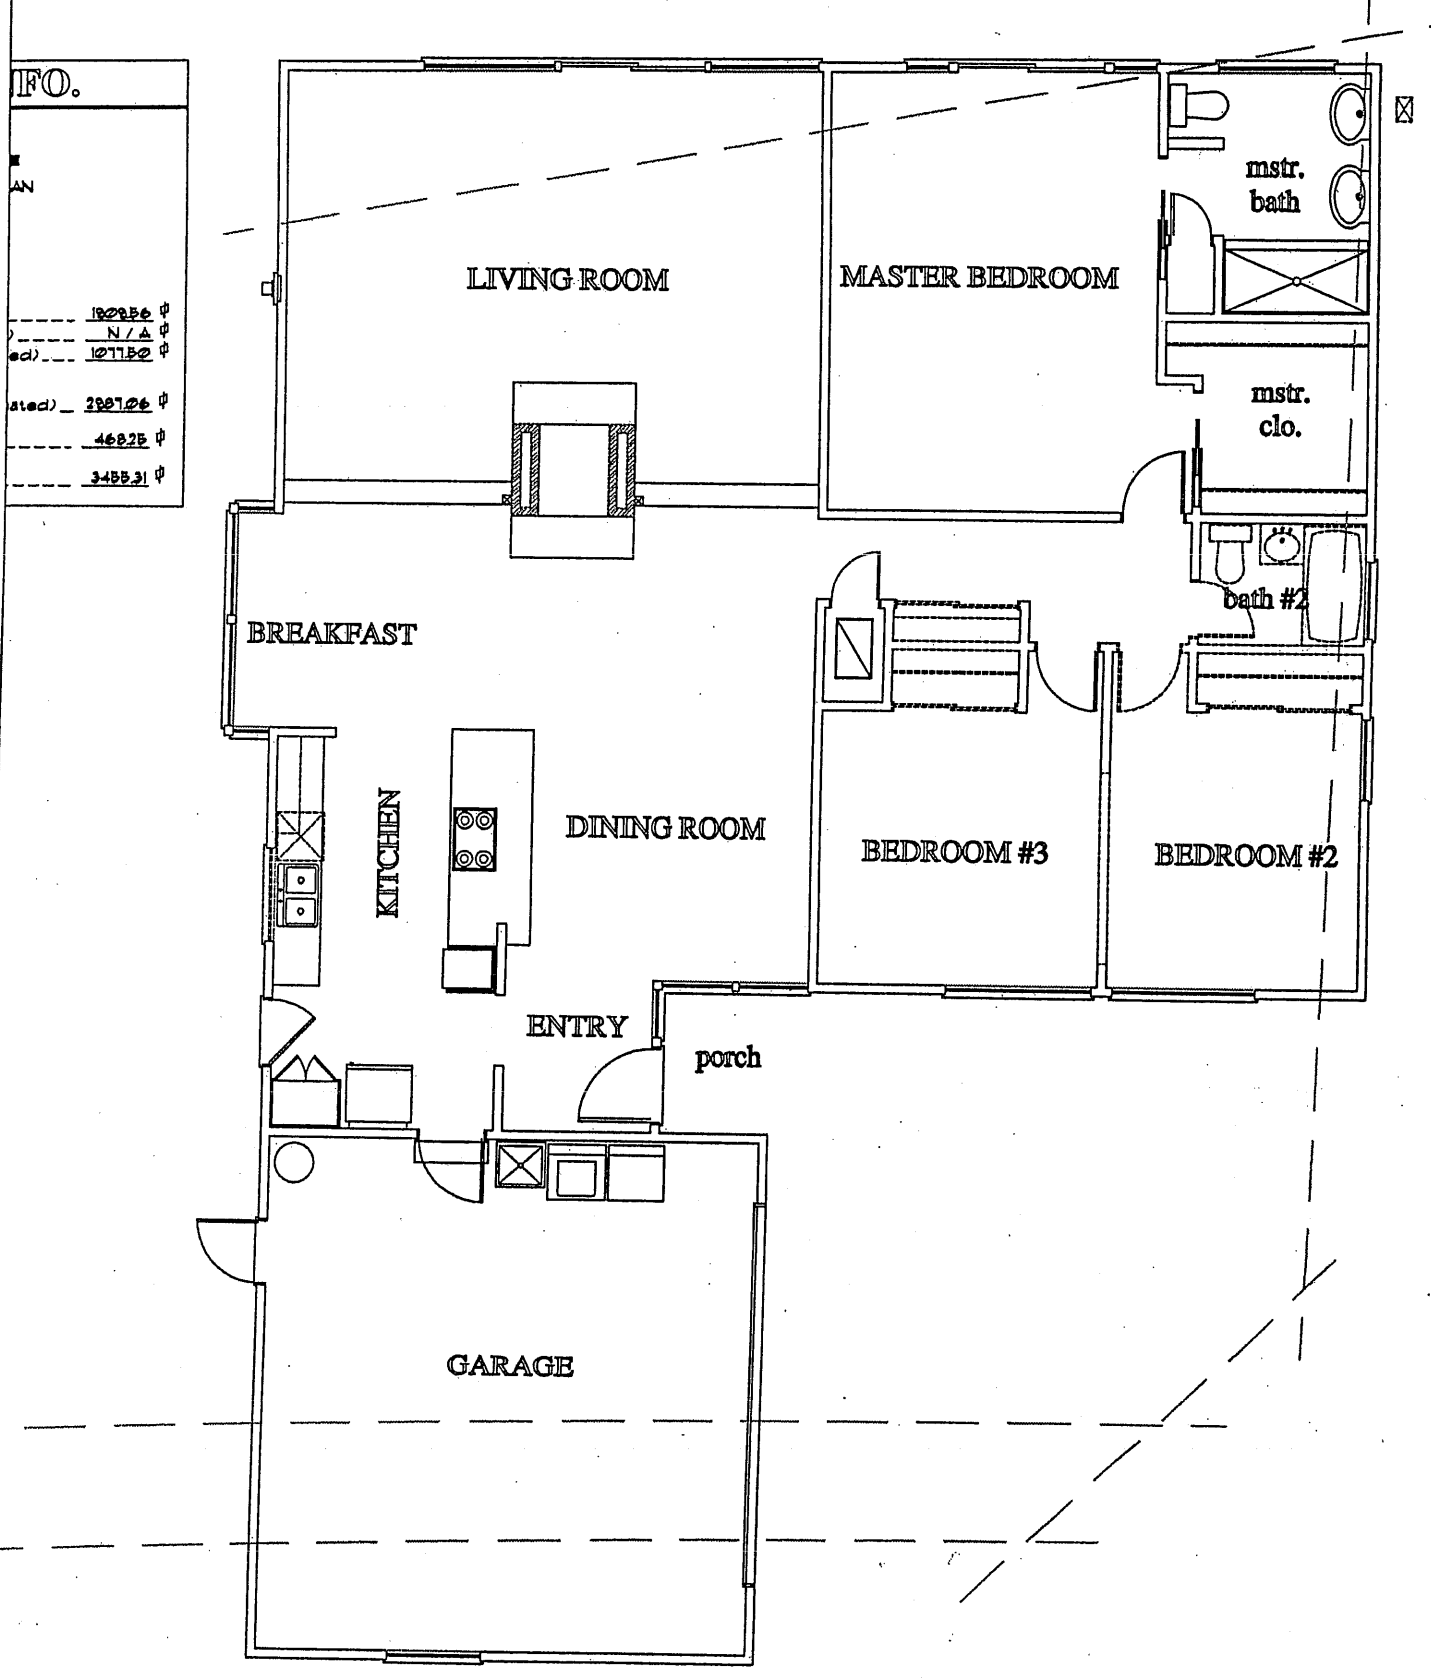

EXISTING FLOORPLAN N.T.S.

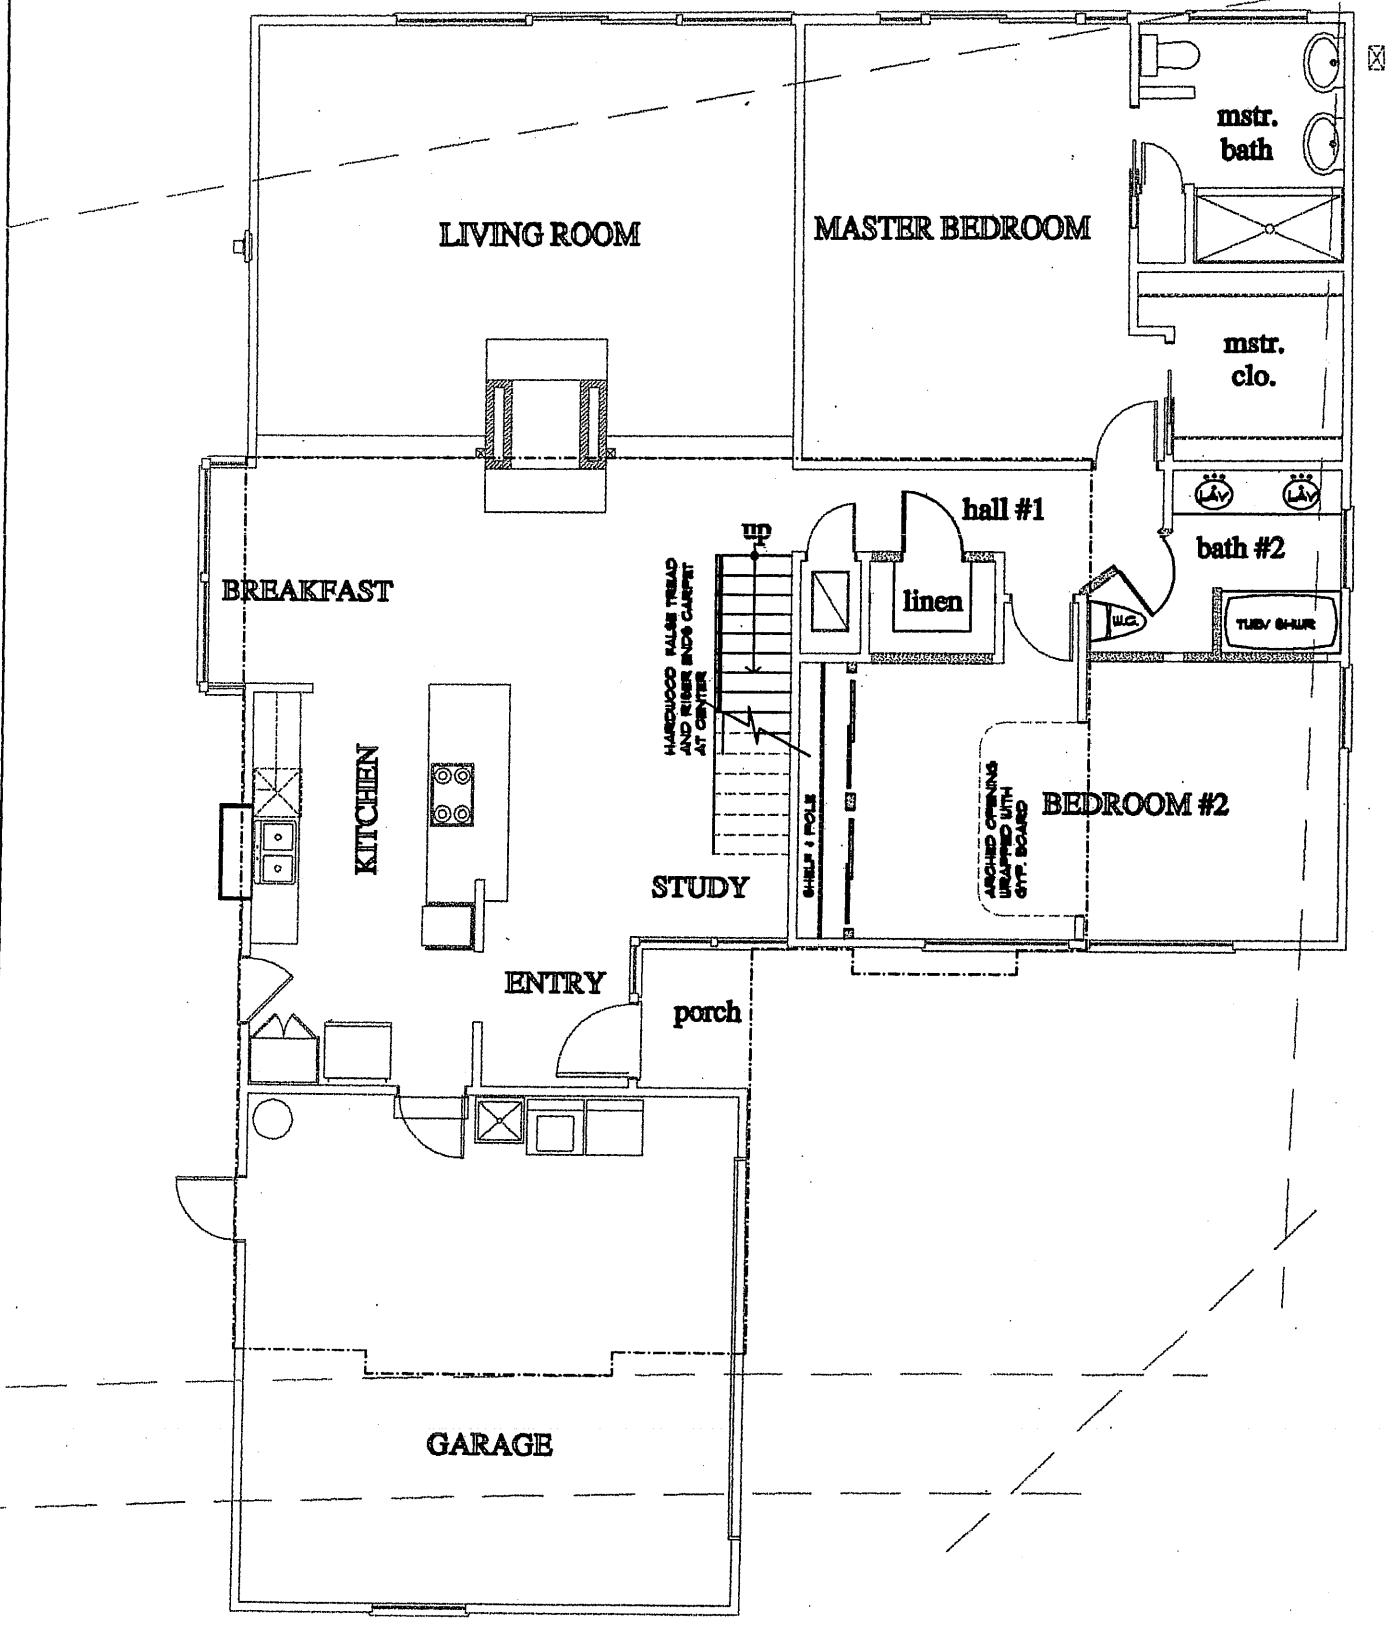

PROPOSED 1st FLOORPLAN N.T.S.

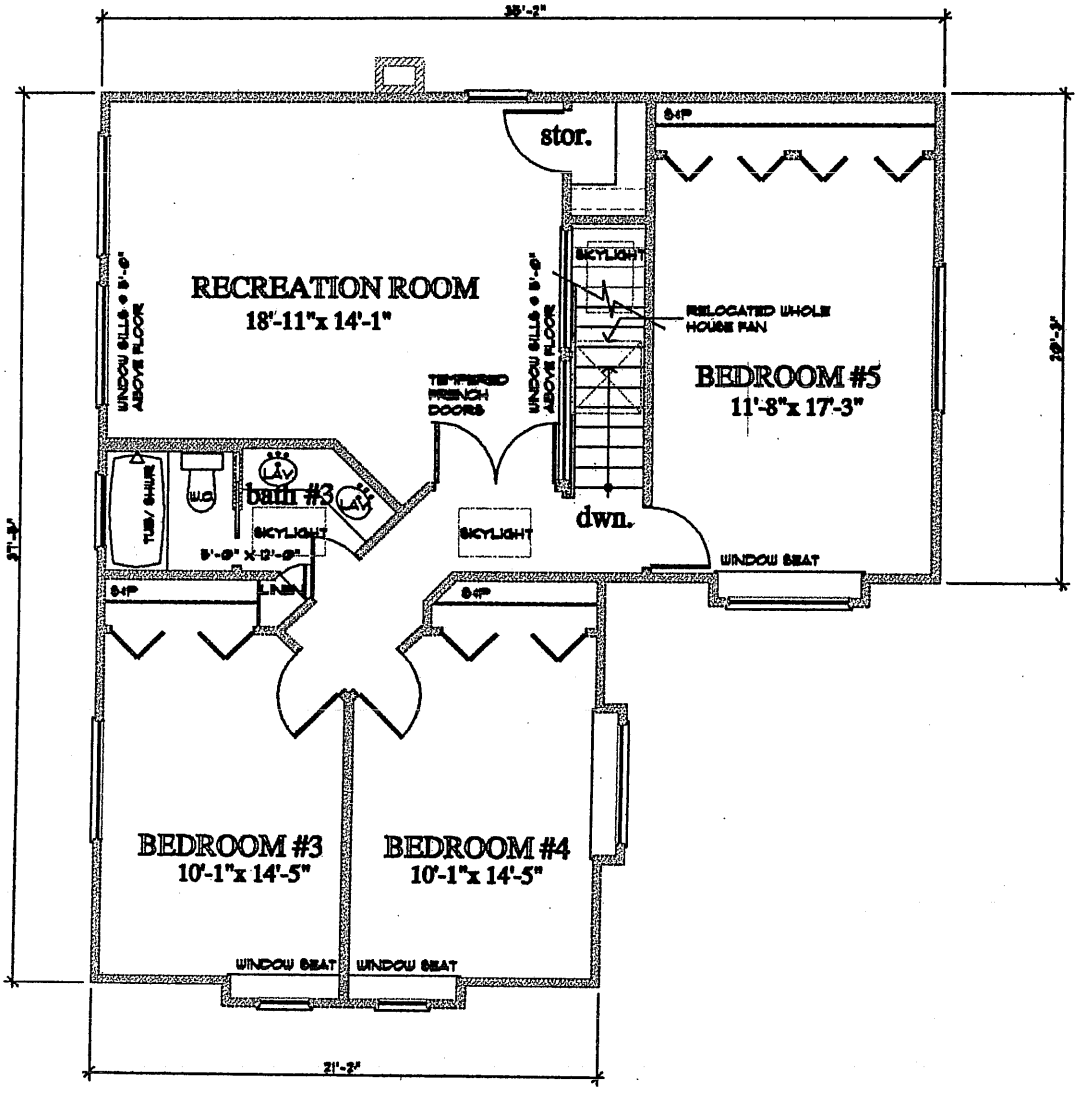

PROPOSED 2nd FLOORPLAN 1077 sq.ft. N.T.S.

Rear Elevation (South)

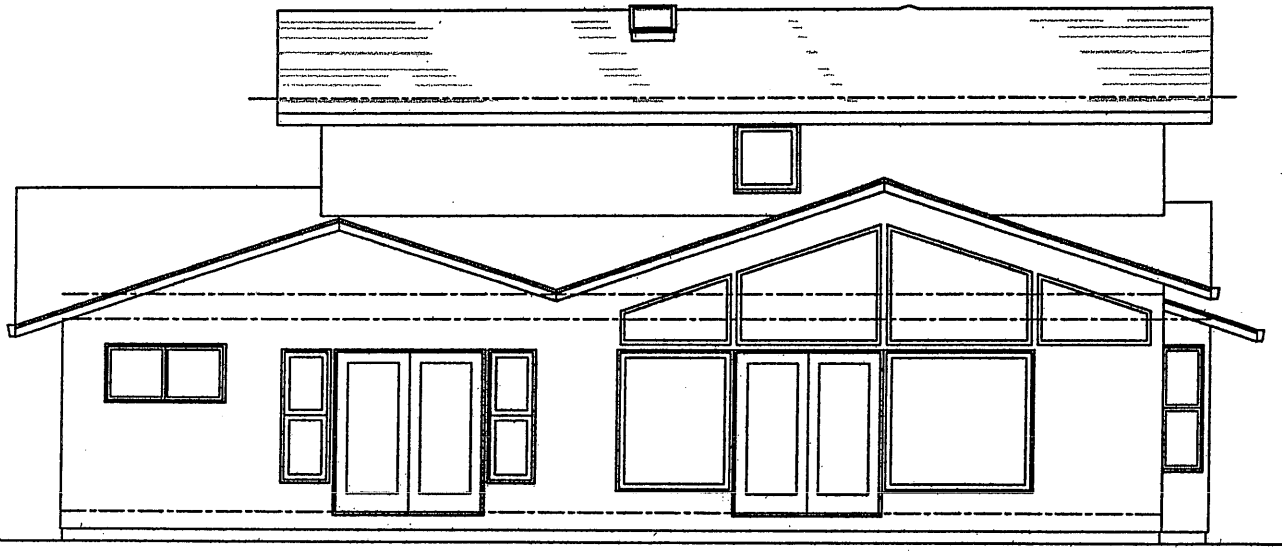

Front Elevation (Valley Forge Drive)

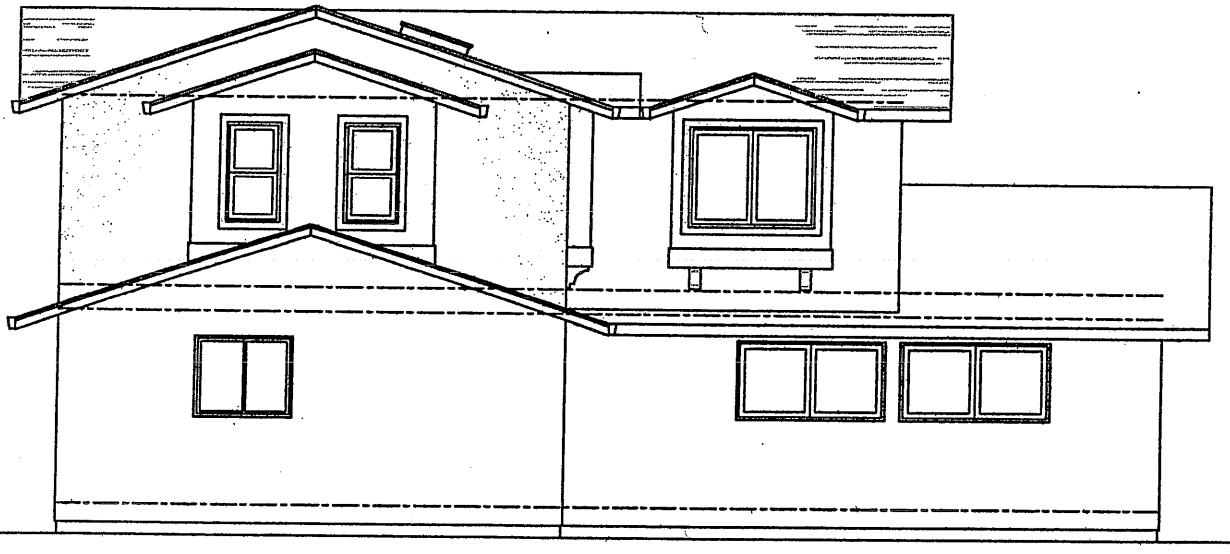

ATTACHMENT
Page 1

Left Side Elevation (East)

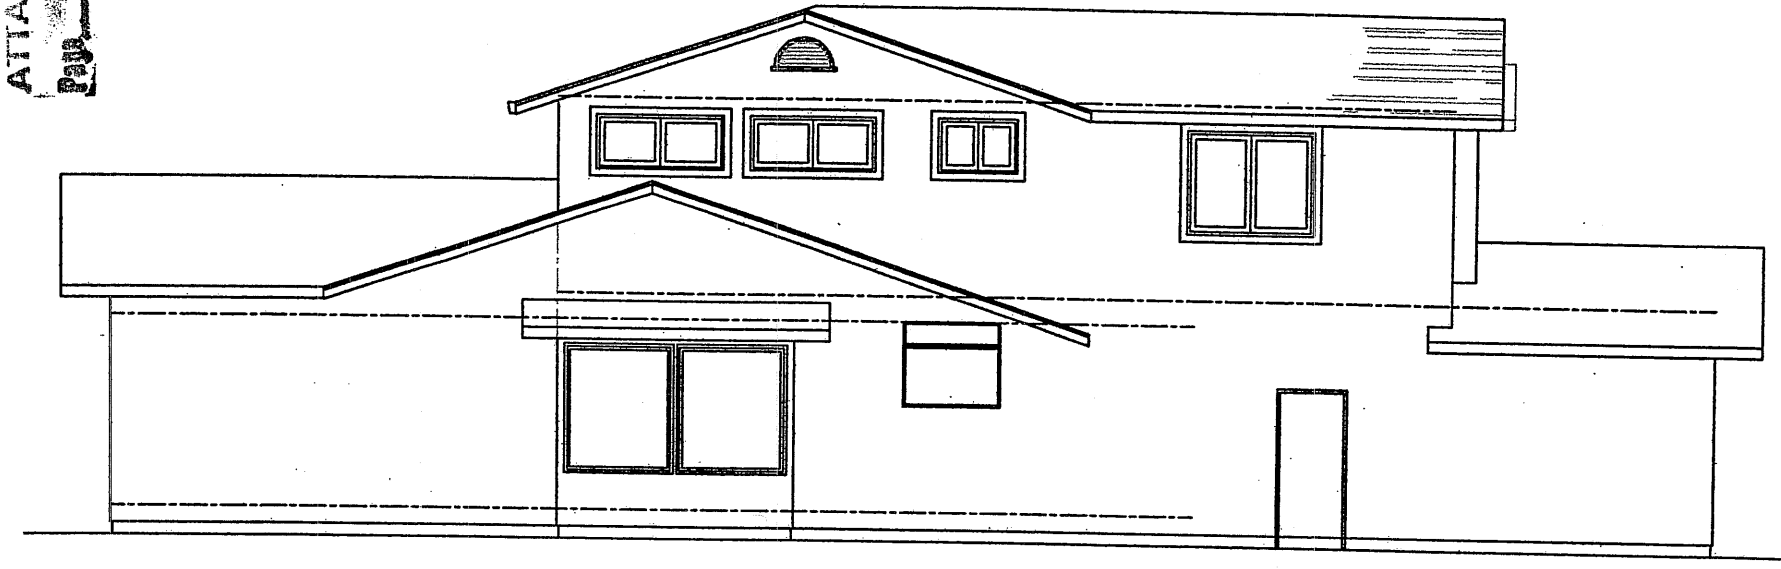

ATTACHMENT C
Page 8 of 7

Reducible Front Elevation (Westchester Drive)

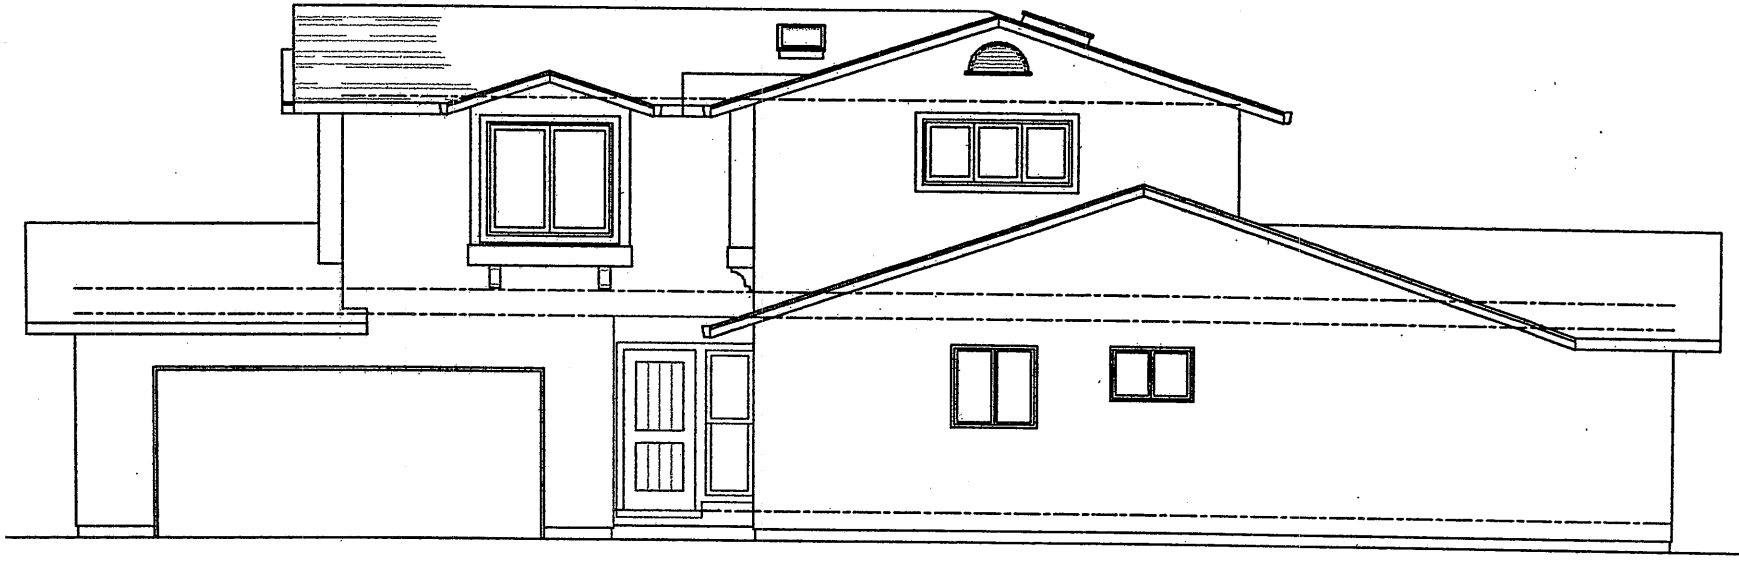

ATTACHMENT C
Page 7 of 7