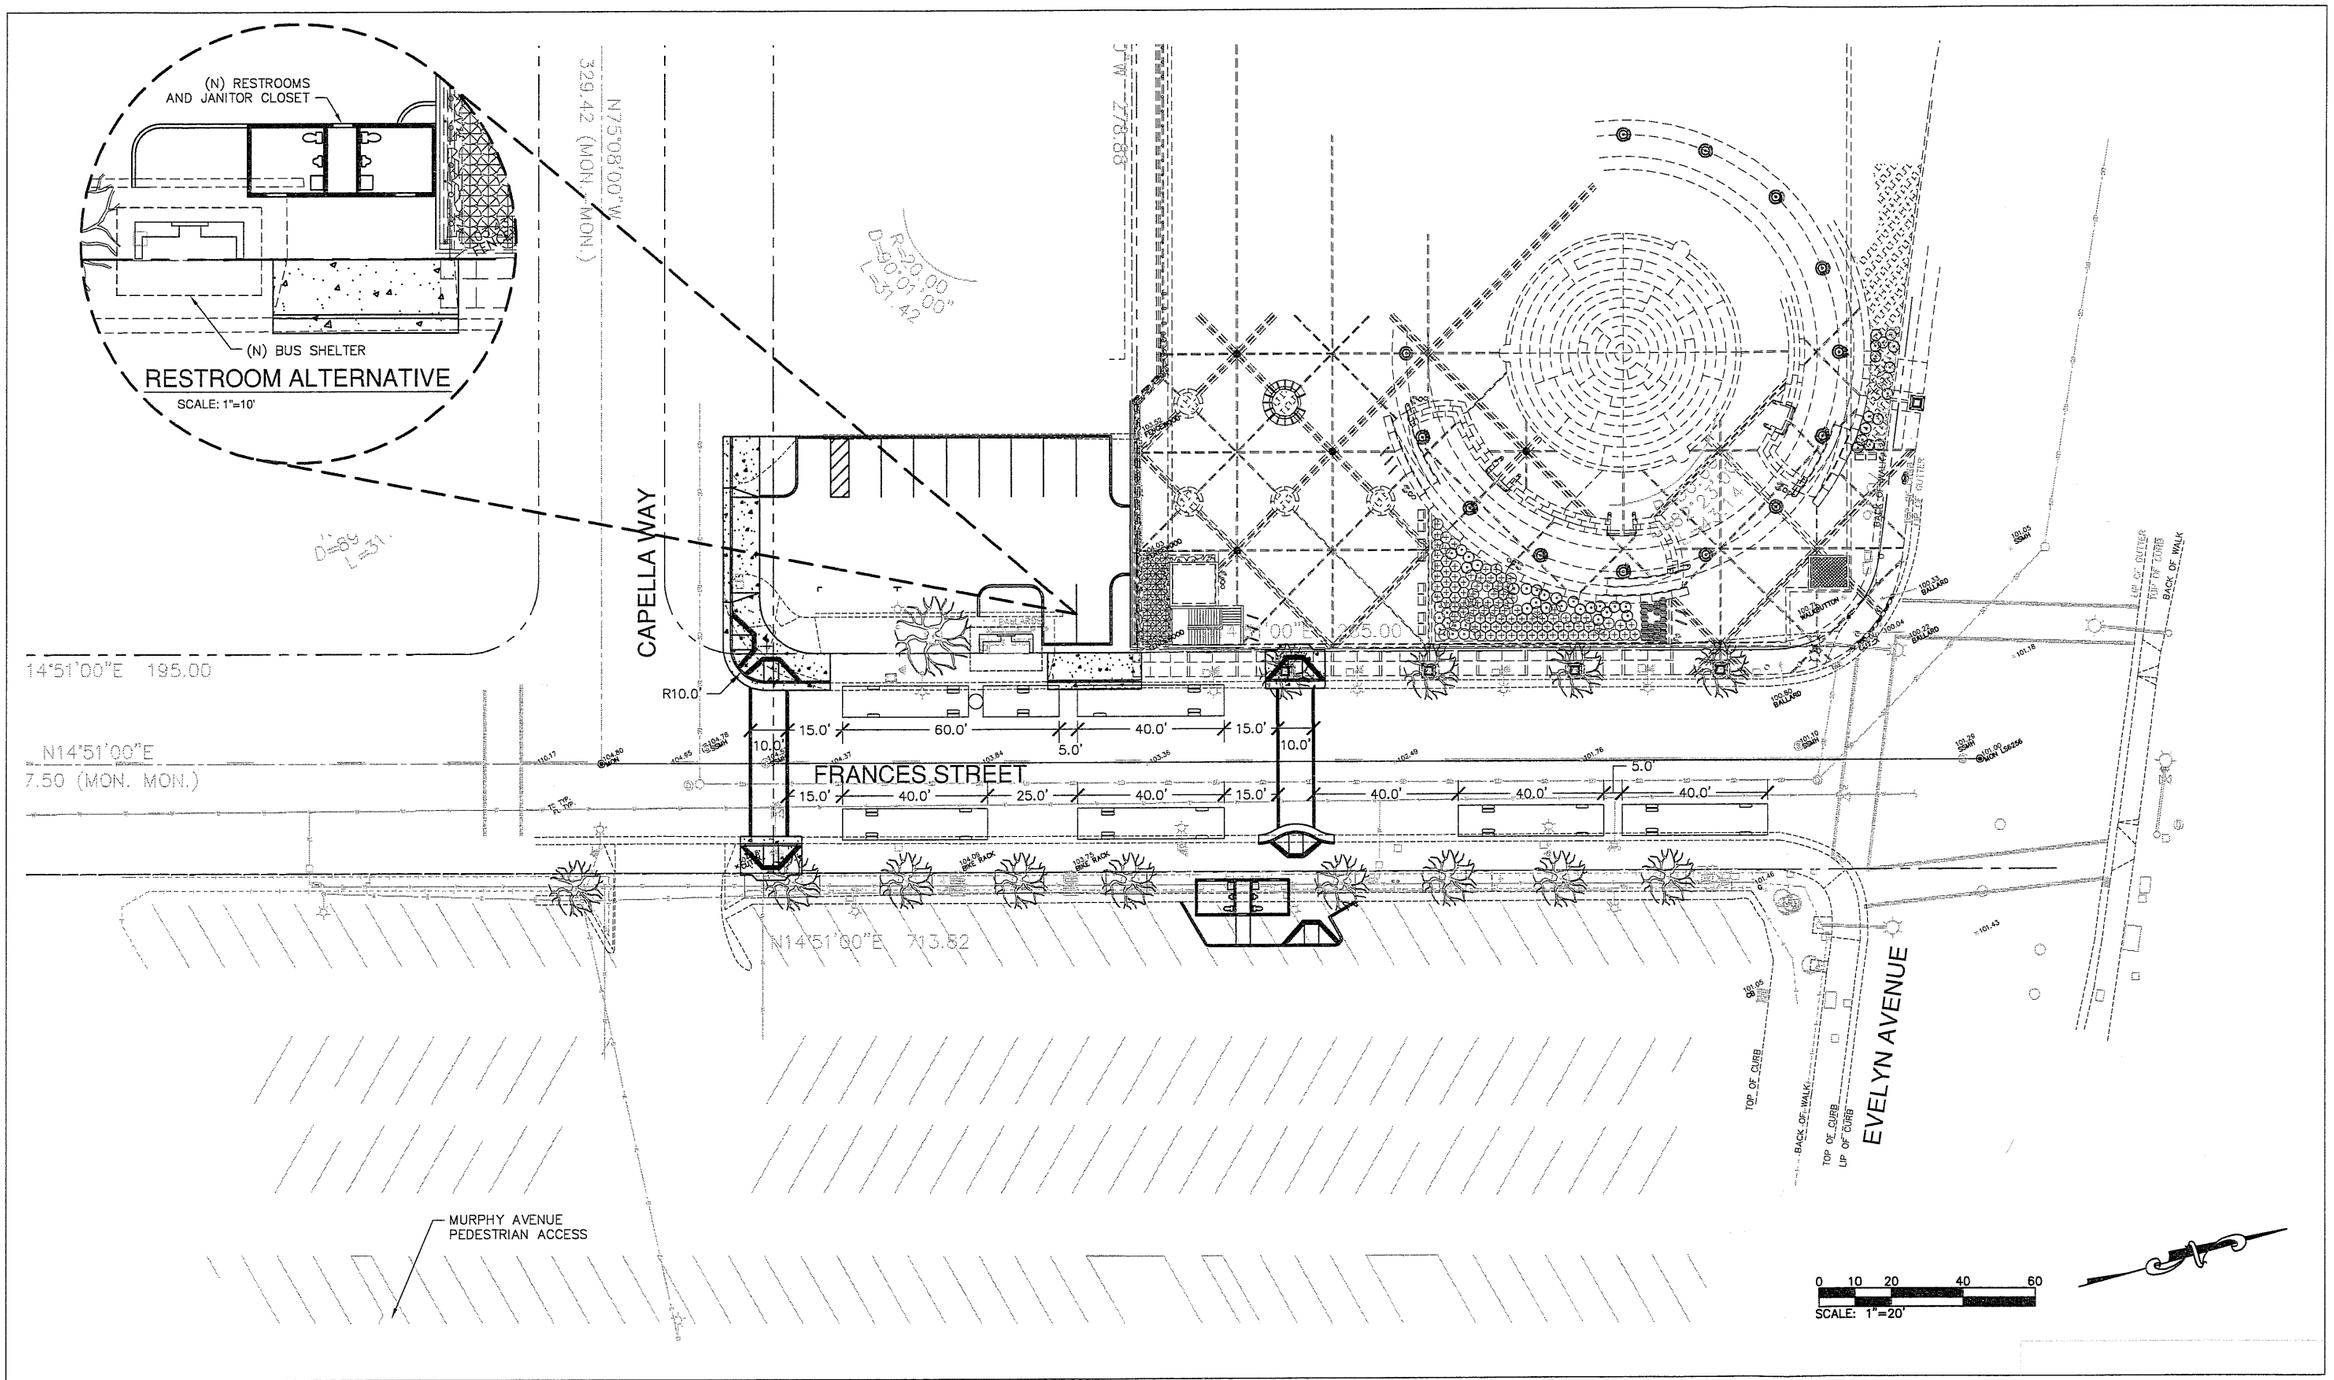

Rev.	Description	Date

DKS Associates
TRANSPORTATION SOLUTIONS

1956 Webster Street, Suite 300
Oakland, California 94612

Telephone: (510) 763-2061
Fax: (510) 763-2061

REGISTERED PROFESSIONAL ENGINEER
THOMAS J. KRAKOW
No. C48381
Exp. 6/30/06
CIVIL
STATE OF CALIFORNIA

Scale	1"=20'-0"
Designed By:	TJK
Drawn By:	AMK
Checked By:	–
Consultant's Job No.	– –

UPDATED SITE PLAN
FRANCES STREET TRANSIT CORRIDOR PROJECT

CITY OF SUNNYVALE CALIFORNIA

City of Sunnyvale
Santa Clara County
California

Department of Public Works
456 West Olive Avenue
P.O. Box 3707
Sunnyvale 94088-3707

City of Sunnyvale Project No.

Drawing No.

Sheet _____ of _____

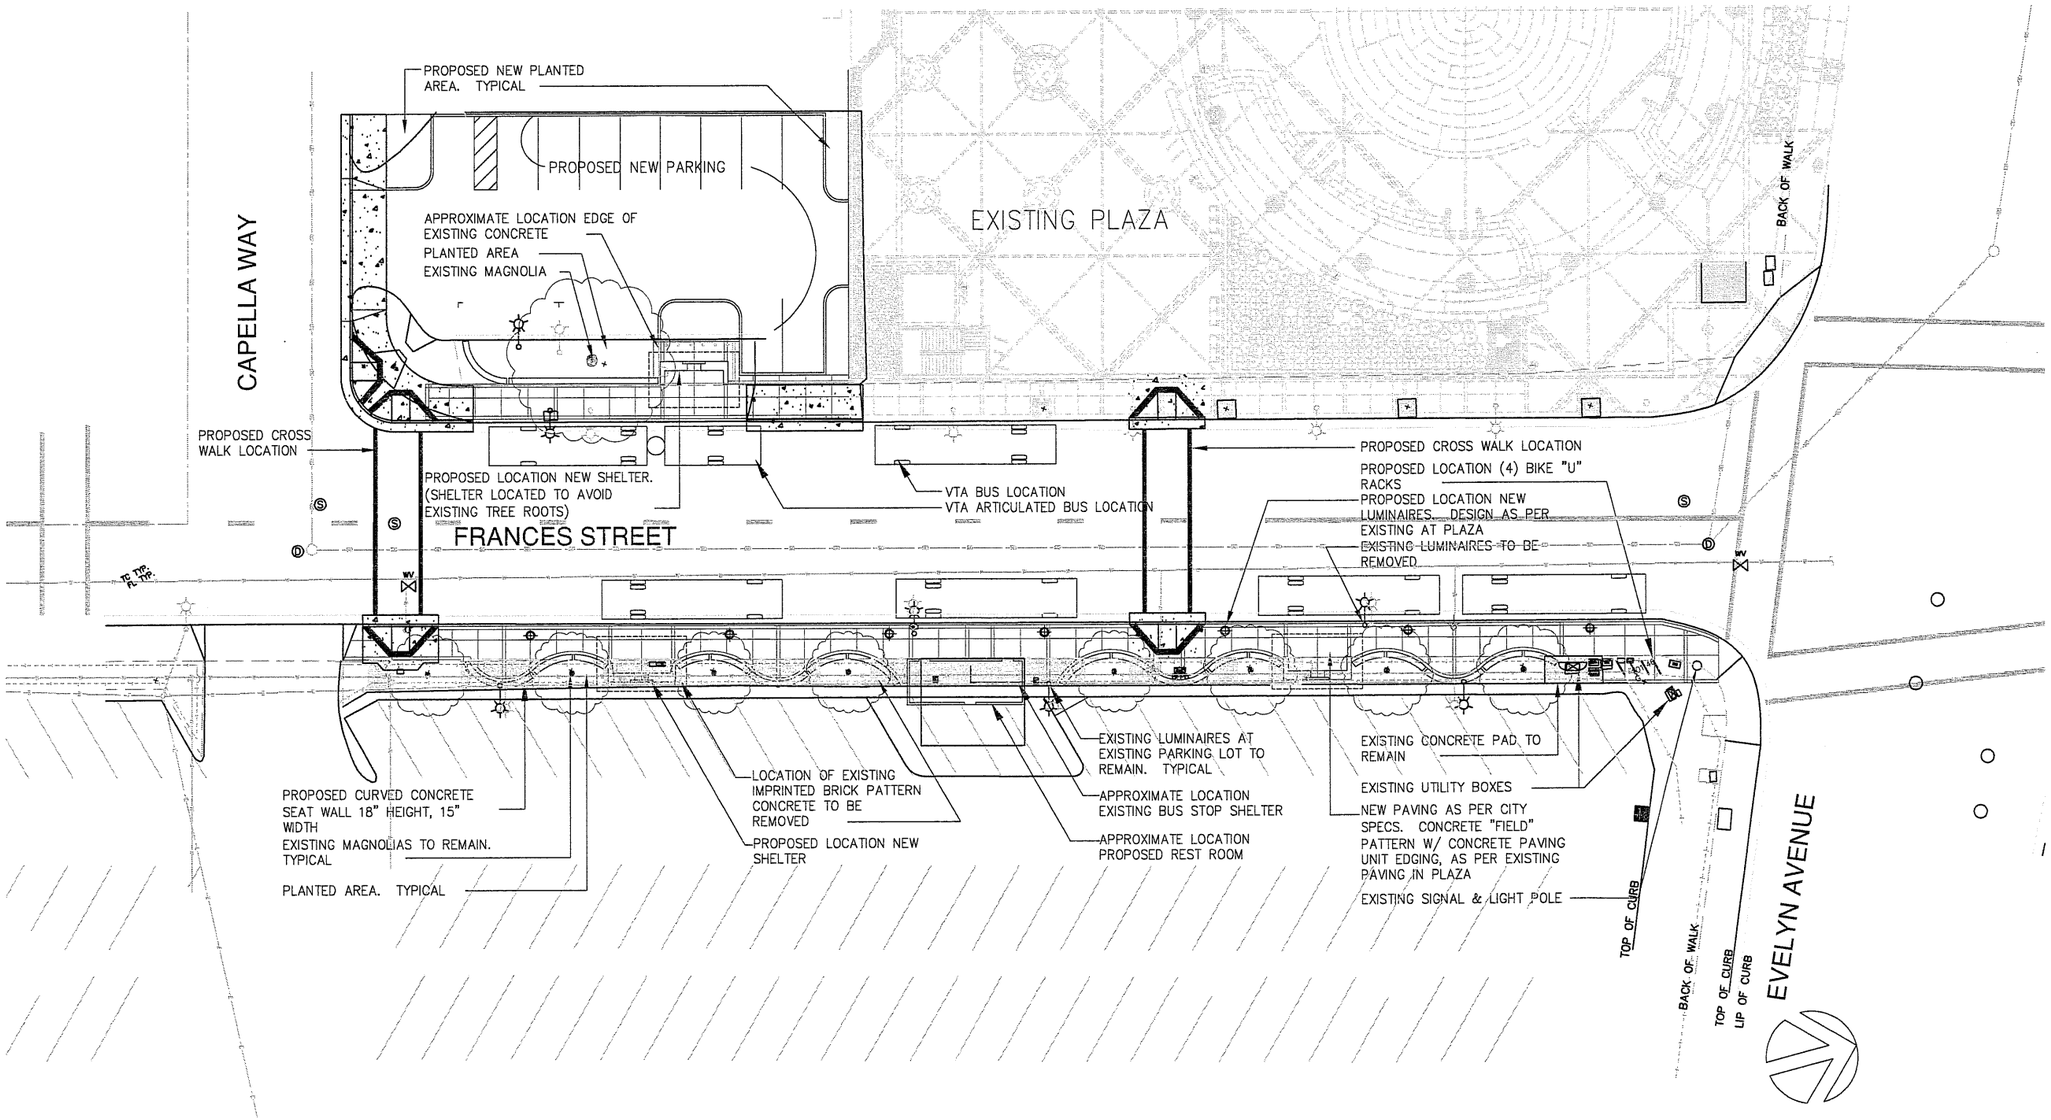

FRANCIS STREET TRANSIT – SUNNYVALE

PRELIMINARY LANDSCAPE HARDSCAPE PLAN

05–03–05 1/16"=1'–0"

Rev.	Description	Date

DKS Associates
RON BENOIT ASSOCIATES
TRANSPORTATION SOLUTIONS
LANDSCAPE ARCHITECTS
223 FOREST AVE • PALO ALTO • CA • 94301 • 650/326-4268 • FAX/322-1334
TRANSPORTATION • LANDSCAPE ARCHITECTURE • ENVIRONMENTAL PLANNING • GREEN DESIGN
Oakland, California 94612 Fax: (510) 763-2061

REGISTERED PROFESSIONAL ENGINEER
THOMAS J. KRAKOW
No. C48381
Exp. 6/30/06
CIVIL
STATE OF CALIFORNIA

Scale	
Designed By:	TJK
Drawn By:	AMK
Checked By:	–
Consultant's Job No.	– –

FRANCES STREET TRANSIT CORRIDOR PROJECT

CITY OF SUNNYVALE CALIFORNIA

City of Sunnyvale
Santa Clara County
California

Department of Public Works
456 West Olive Avenue
P.O. Box 3707
Sunnyvale 94088–3707

City of Sunnyvale Project No.

Drawing No.

Sheet ____ of ____

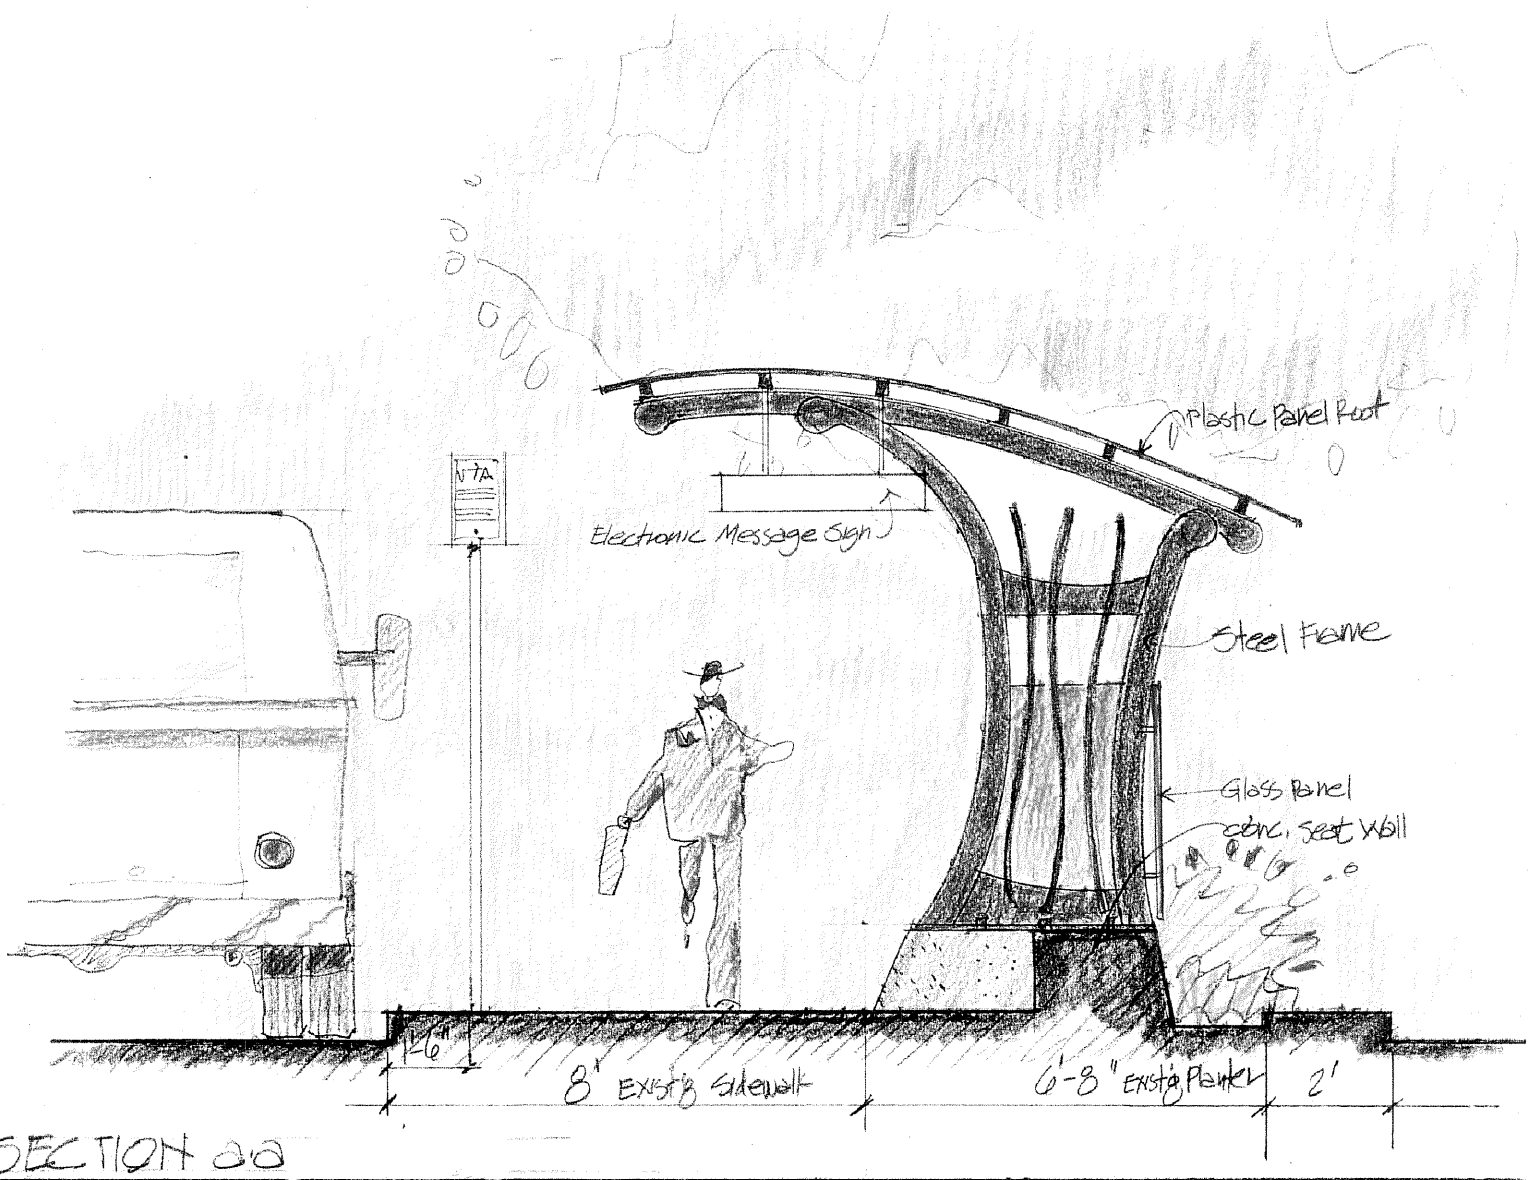

SECTION aa

@ 1/2" = 1'-0"

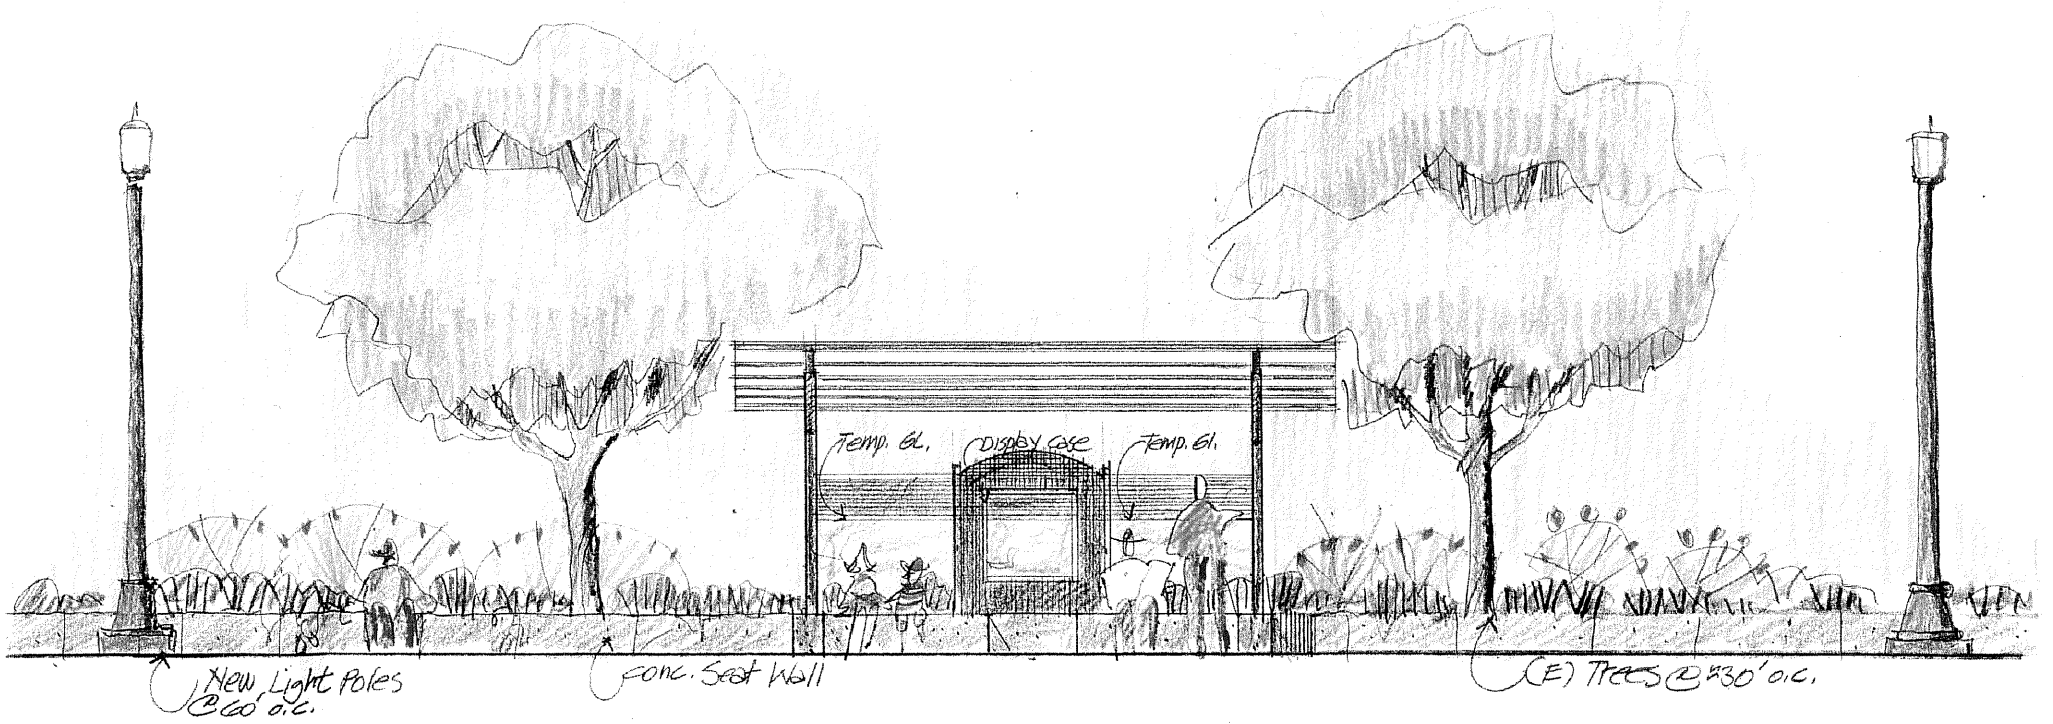

WEST ELEVATION

@ 1/4" = 1'0"

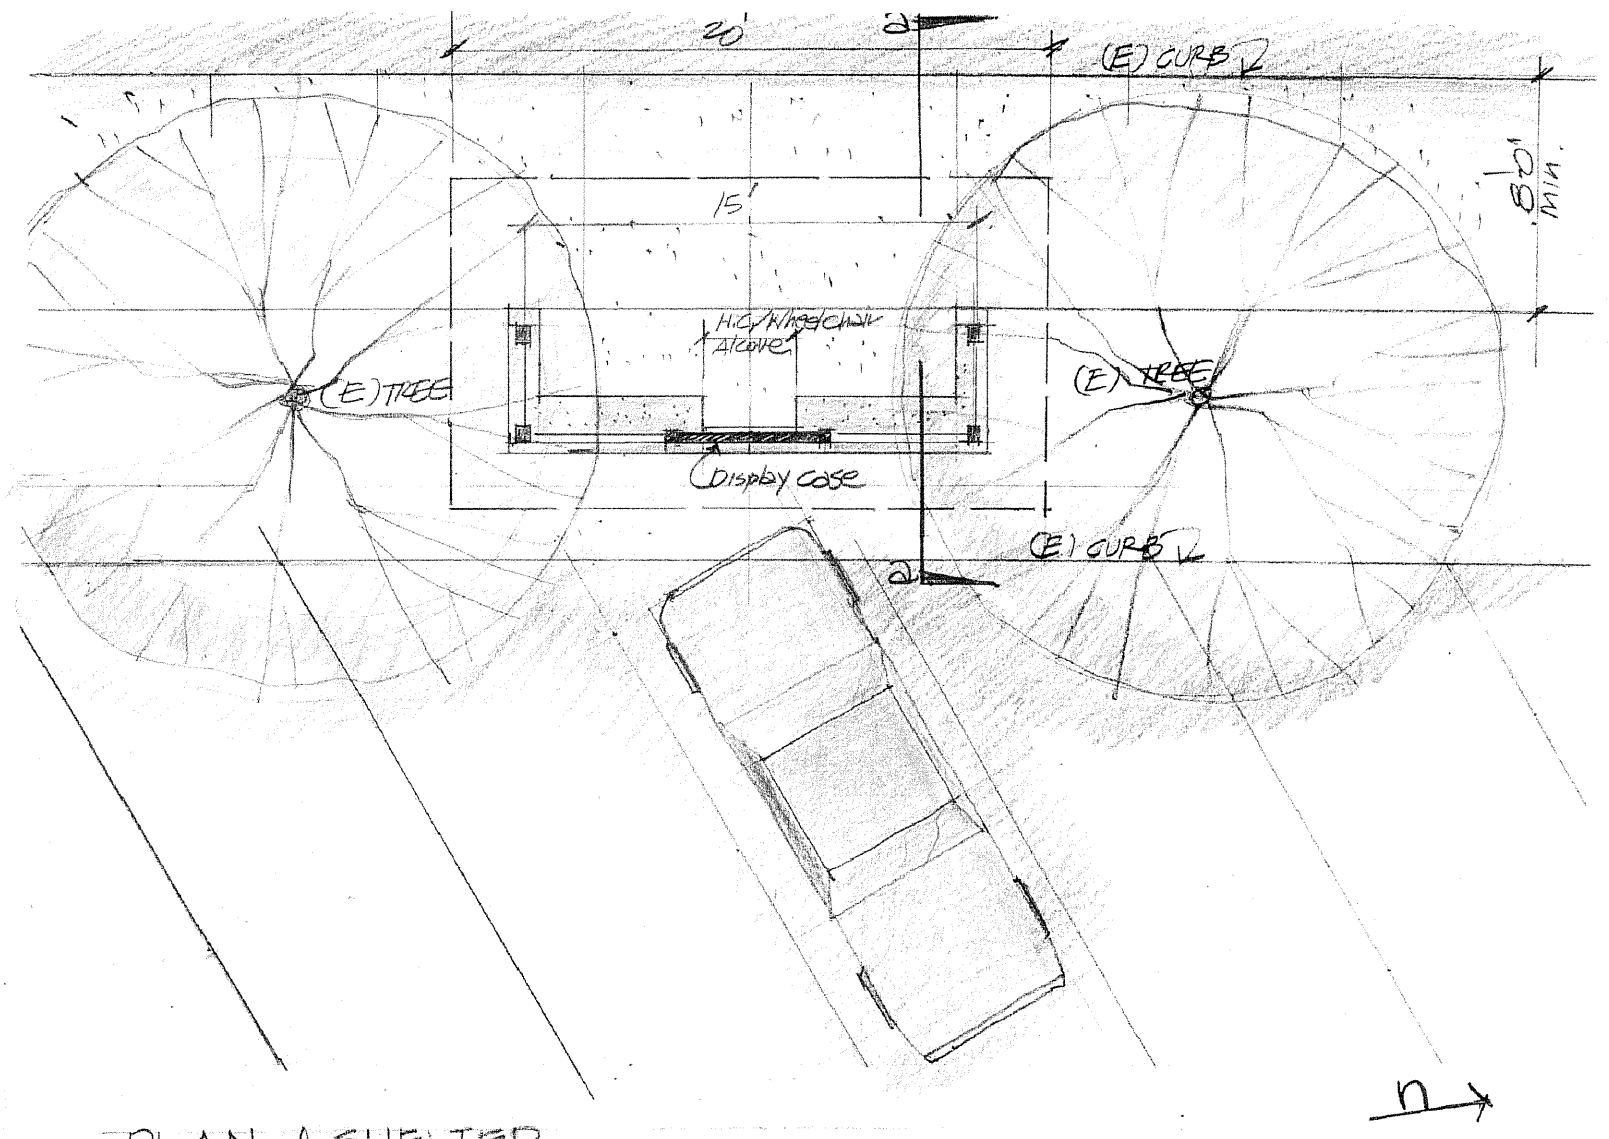

PLAN of SHELTER

3/4" = 1'0"

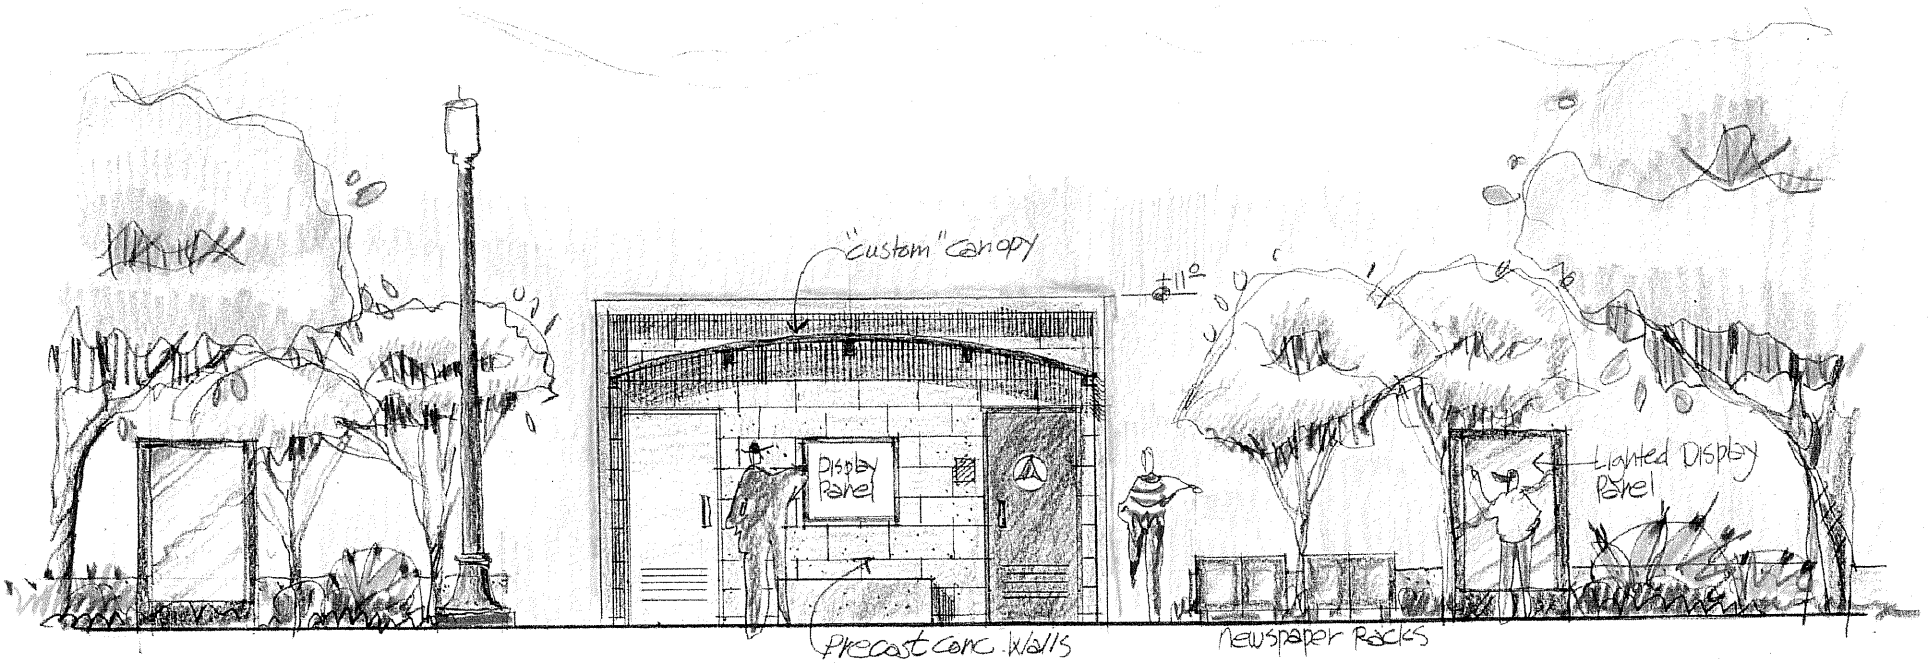

WEST ELEVATION / Restrooms - Alternate 2

3/4" = 1'-0"