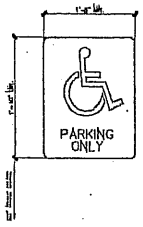

1 HANDICAP PARKING SIGN

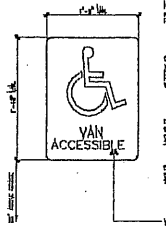

2 HANDICAP PARKING SIGN / VAN ACCESS

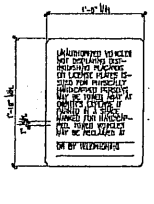

3 HANDICAP / TOW-AWAY SIGN

PROPORTIONS

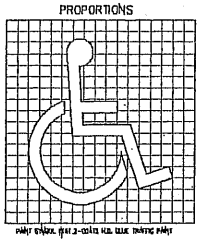

4 HANDICAPPED PARKING SYMBOL

(DETAILS - FOR REFERENCE ONLY)

PROJECT ANALYSIS

LAND AREA:		1.196	ACRES
		52,124	SQ. FT.
BUILDING AREA:	FOOTPRINT	21,925	SQ. FT.
	TOTAL	---	
	OFFICE	---	
	MFG.	---	
	WAREHOUSE	---	
BUILDING COVERAGE:		40	%
PARKING REQUIRED:	TOTAL	-	CARS
	OFFICE	---	
	MFG.	---	
	WAREHOUSE	---	
PARKING PROVIDED:	TOTAL	60	CARS
	STANDARD	34	
	COMPACT	24	
	H/C	2	(VAN
PAVED AREA:	TOTAL	50,060	SQ. FT.
	COVERAGE	---	%
LANDSCAPE AREA:	TOTAL	874	SQ. FT.
	COVERAGE	---	%
TYPE OF CONSTRUCTION:		VN	
OCCUPANCY:		B/F-1/S-1	
ZONING:		---	
FIRE SPRINKLER SYSTEM:		<E>	
CODE REFERENCES:		1997 UBC (CBC'01)	
		2000 UMC (CMC'01)	
		2000 UPC (CPC'01)	
		2000 UFC (CFC'01)	
		1999 NEC (CEC'01)	

<E> INTERIOR IMPROVEMENTS
(AT HATCH AREAS)

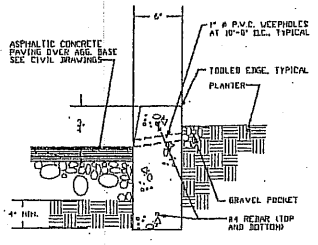

5 CONCRETE CURB DETAIL

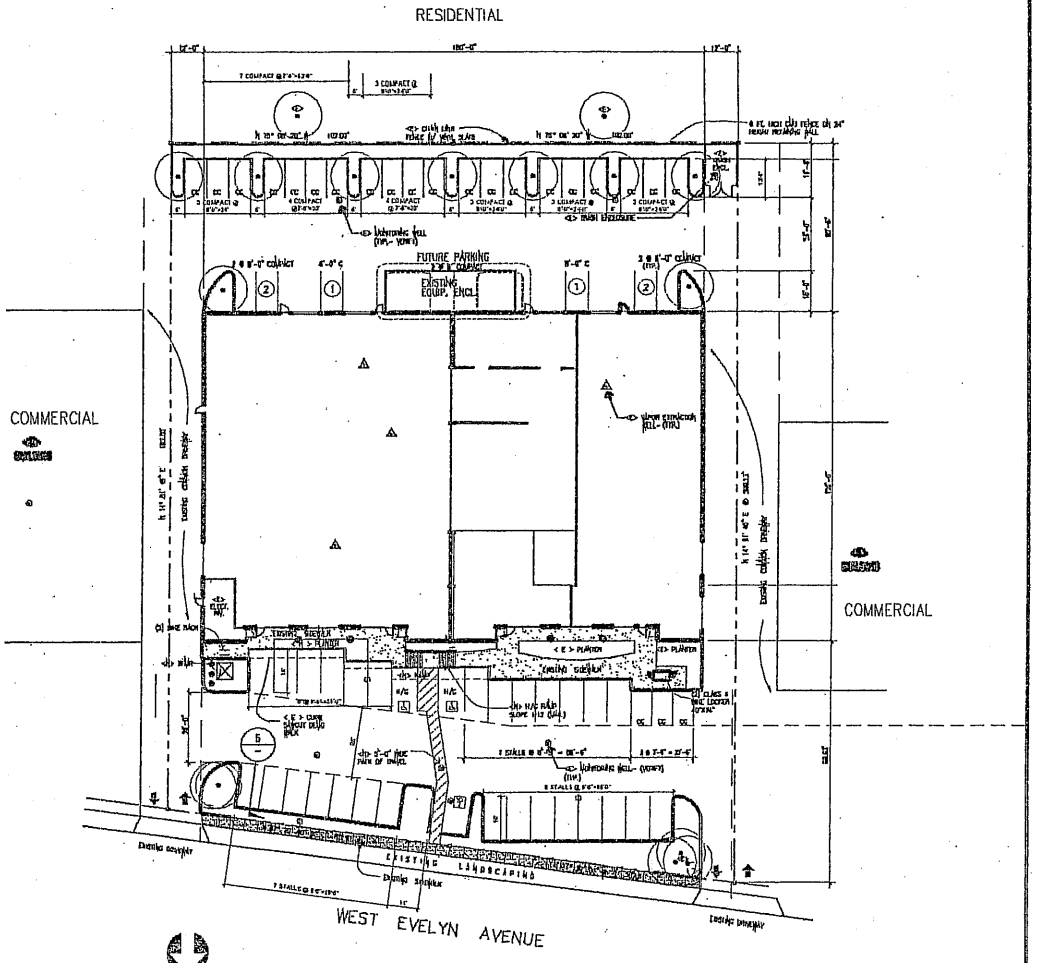

SITE PLAN

all ideas, designs, arrangements and plans indicated or represented by this drawing are owned by and are the property of DENNIS KOBZA & ASSOCIATES, INC. A.I.A. ARCHITECT and were created, evolved and developed for use on and in connection with the specified project. None of such ideas, designs, arrangements or plans shall be used by or disclosed to any person or firm for any purpose whatsoever without the written permission of DENNIS KOBZA & ASSOCIATES, INC. A.I.A. ARCHITECT.

DENNIS KOBZA & ASSOCIATES, INC. A.I.A. ARCHITECT
2059 OLD MIDDLEFIELD WAY MOUNTAIN VIEW, CA 94043
C-4505 415-961-8103

REVISION 1	REVISION 4
REVISION 2	REVISION 5
REVISION 3	REVISION 6

1138 WEST EVELYN AVENUE
1138-1130 WEST EVELYN AVENUE SUNNYVALE, CALIFORNIA
FOR: LEG PELIO AND ASSOCIATES SARATOGA, CALIFORNIA
SHEET TITLE: SITE PLAN

JOB NO. 0468158
DATE 5-11-0
DRAWN BY MAV
SHEET NO. T-1

ATTACHMENT 1 Page 1 of 1

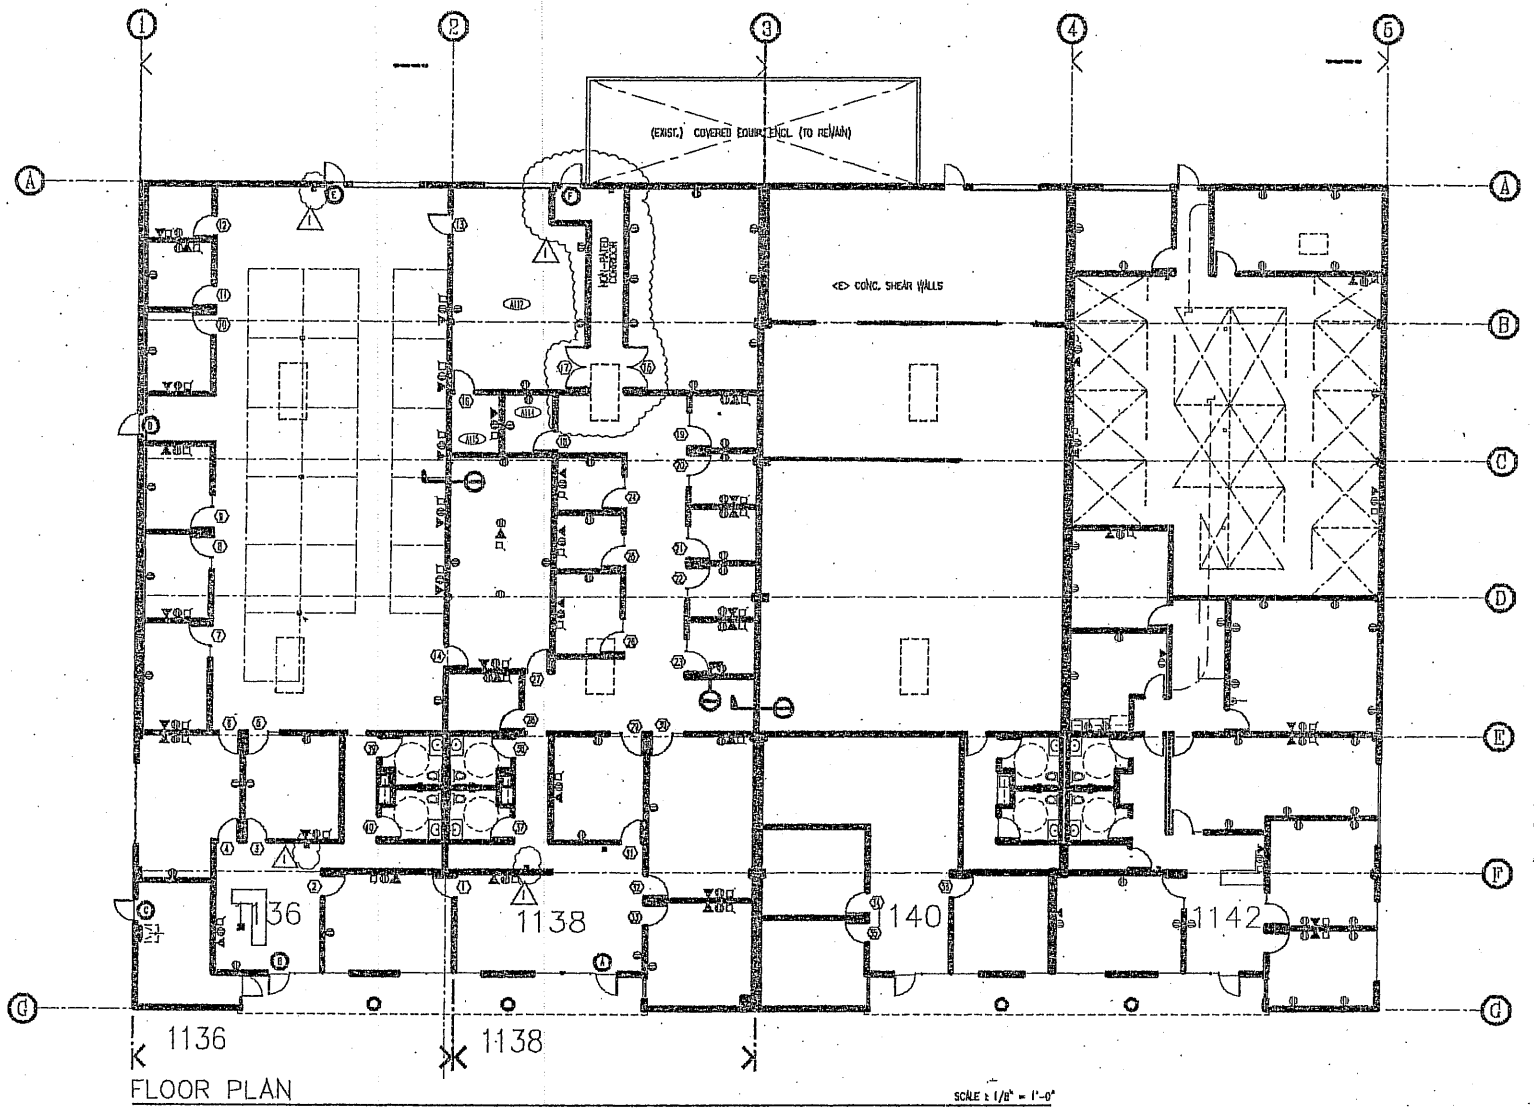

FLOOR PLAN

SCALE : 1/8" = 1'-0"

INTERIOR/EXTERIOR WALL LEGEND :

- <E> CONC. SHELL /INTERIOR WALL
- <E> INTERIOR WALL (TO REMAIN)
- <N> FULL HEIGHT WALL (FROM FIN. FLR. TO UNDERSIDE OF ROOF) CONSTRUCTION : 5/8" GYP. BD. BOTHSIDES OVER 3-5/8" X 25 GA. METAL STUDS AT 24" O.C.
- CEILING HEIGHT WALL CONSTRUCTION : 5/8" GYP. BD. BOTHSIDES OVER 3-5/8" X 25 GA. METAL STUDS @ 24" O.C.
- <N> WALL FURRING - 5/8" GYP. BD. ONE FACE OVER 3-5/8" X 25 GA. METAL STUDS @ 24" O.C.
- 2A10B.C FIRE EXTINGUISHER

ELECTRICAL LEGEND:

- TELEPHONE OUTLET
- 110V CONVENIENCE OUTLET
- DATA

DENNIS KOBZA & ASSOCIATES, INC.
A.I.A. ARCHITECT
2025 OLD MIDDLEFIELD WAY MOUNTAIN VIEW, CA 94043
C-4505

REVISION 1 CITY COMMENT 3-12-98
REVISION 2
REVISION 3
REVISION 4
REVISION 5
REVISION 6

INDUSTRIAL BUILDING
1136 - 1138 WEST EVELYN AVENUE SUNNYVALE, CALIFORNIA
FOR : LES PETIO AND ASSOCIATES CAMPBELL, CALIFORNIA

SHEET TITLE FLOOR PLAN

JOB NO. 985328
DATE 3-10-98
DRAWN BY D.K./JBO

SHEET NO. T-2

ATTACHMENT C
Page 2 of 4

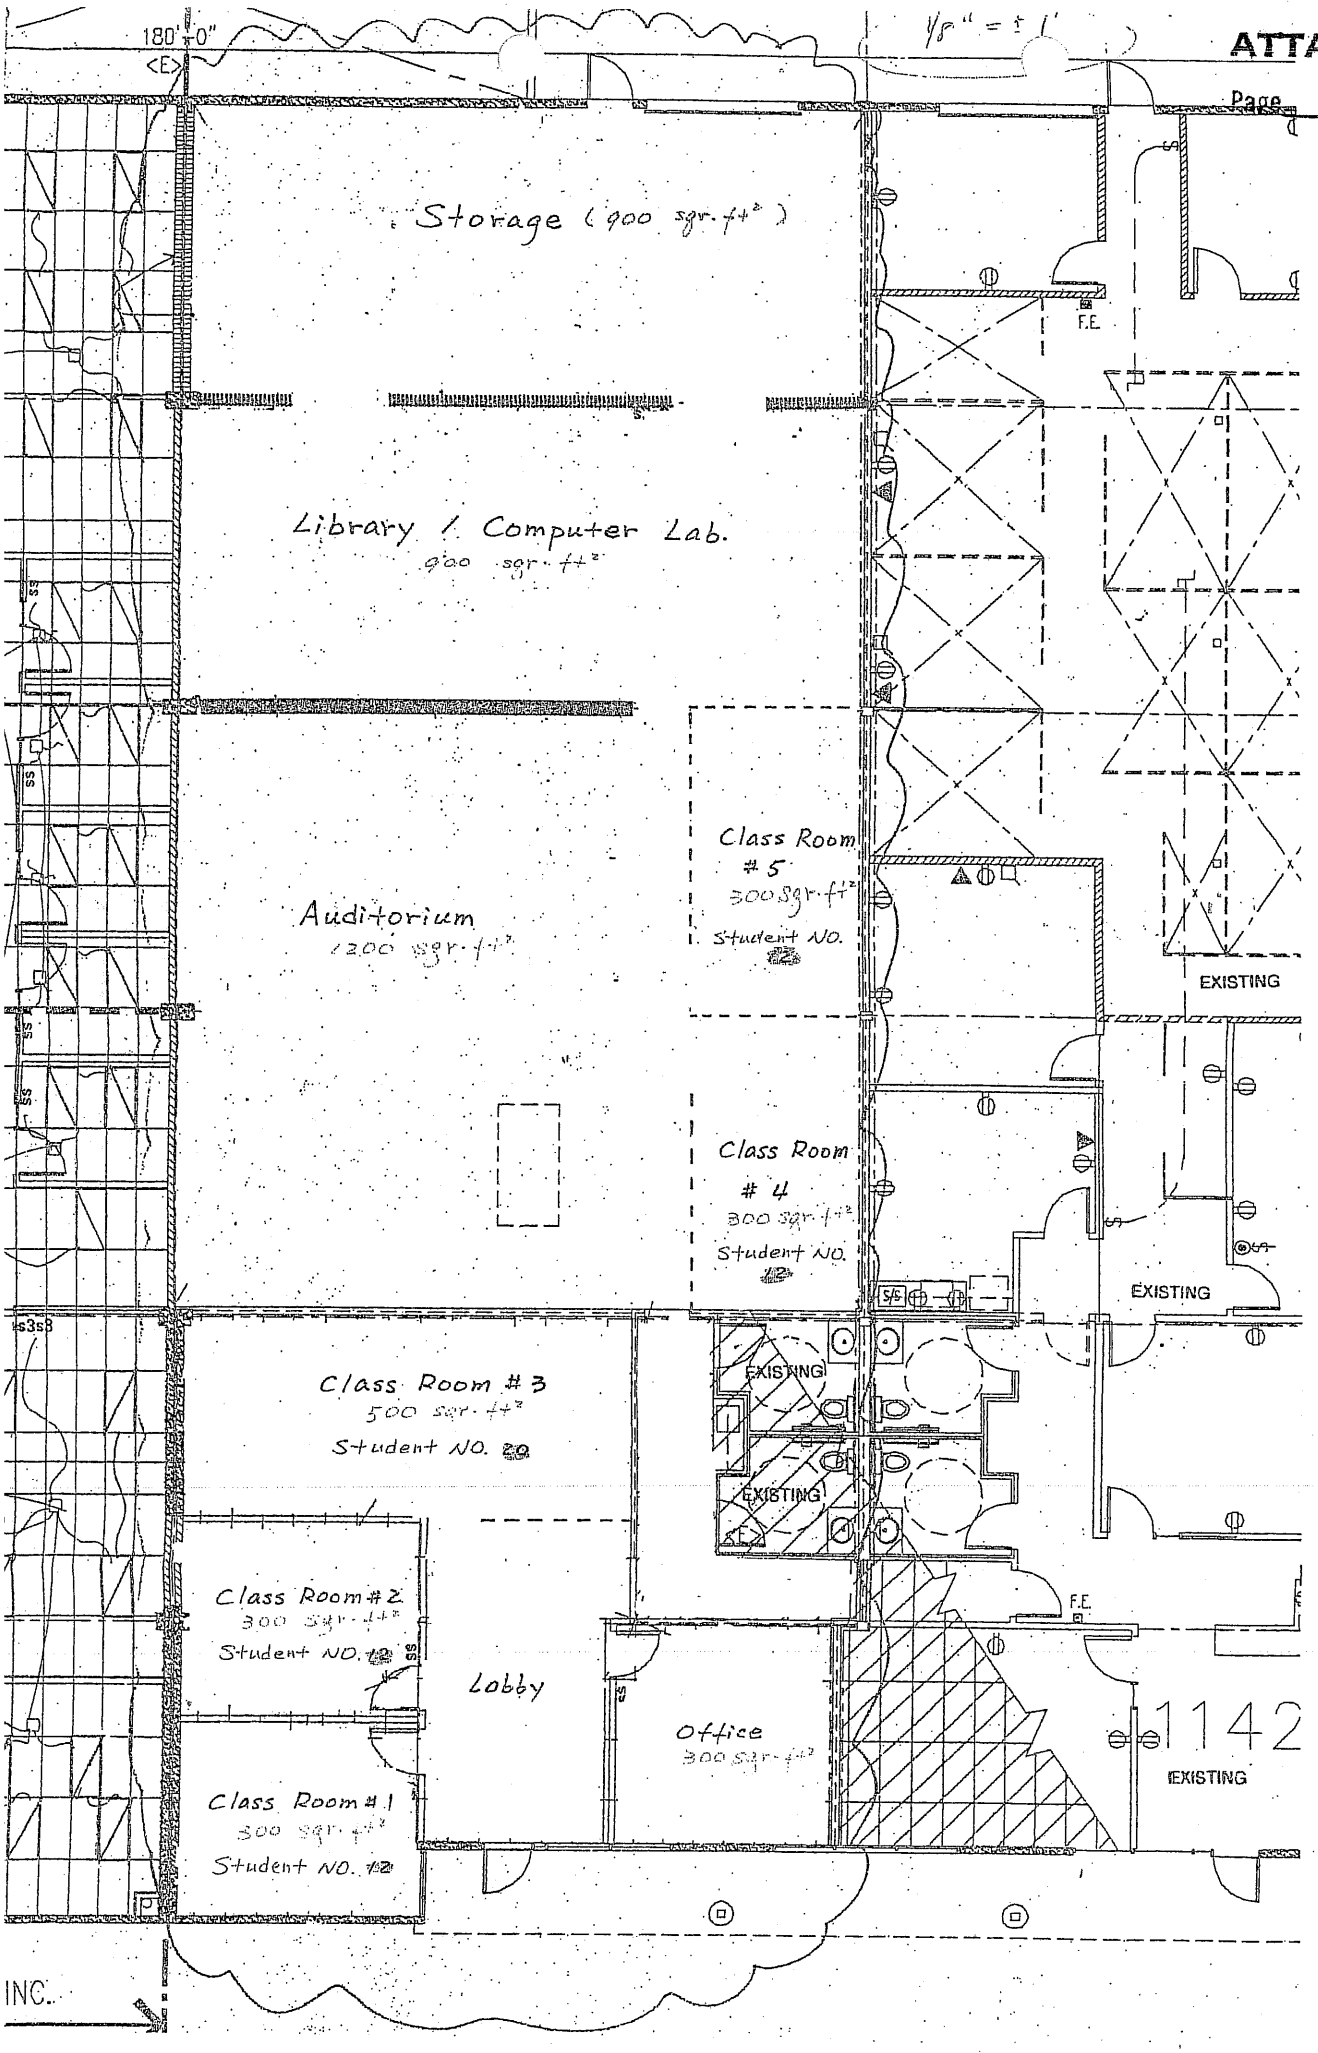
180'-0"
<E>
1/8" = ± 1'
Storage (900 sqr. ft²)
F.E.
Library / Computer Lab.
900 sqr. ft²
Auditorium
1200 sqr. ft²
Class Room
5
300 sqr. ft²
Student NO.
EXISTING
Class Room
4
300 sqr. ft²
Student NO.
S/S
EXISTING
Class Room # 3
500 sqr. ft²
Student NO. 20
EXISTING
EXISTING
Class Room # 2
300 sqr. ft²
Student NO.
Lobby
Office
300 sqr. ft²
F.E.
1142
EXISTING
Class Room # 1
300 sqr. ft²
Student NO.
INC.

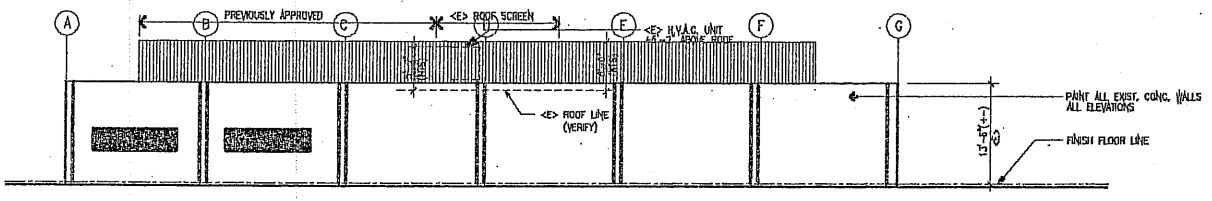

WEST ELEVATION
SCALE : 1/8" = 1'-0"

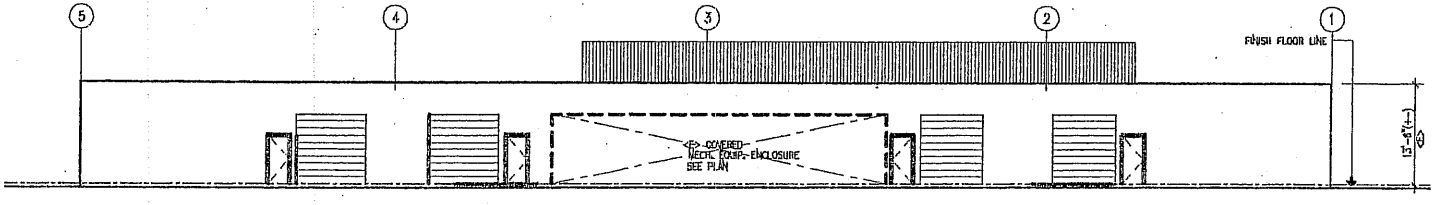

SOUTH ELEVATION
SCALE : 1/8" = 1'-0"

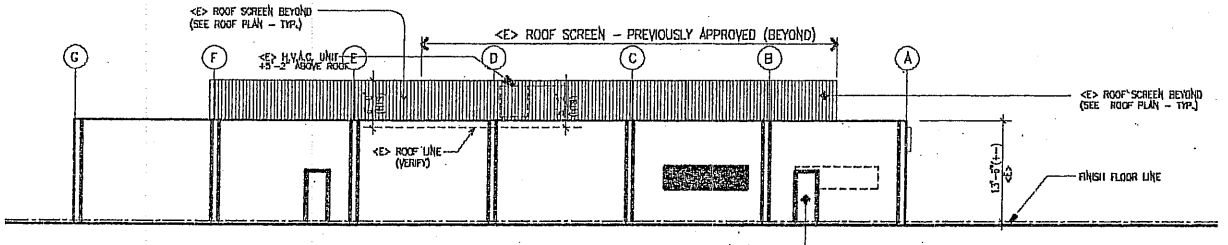

EAST ELEVATION
SCALE : 1/8" = 1'-0"

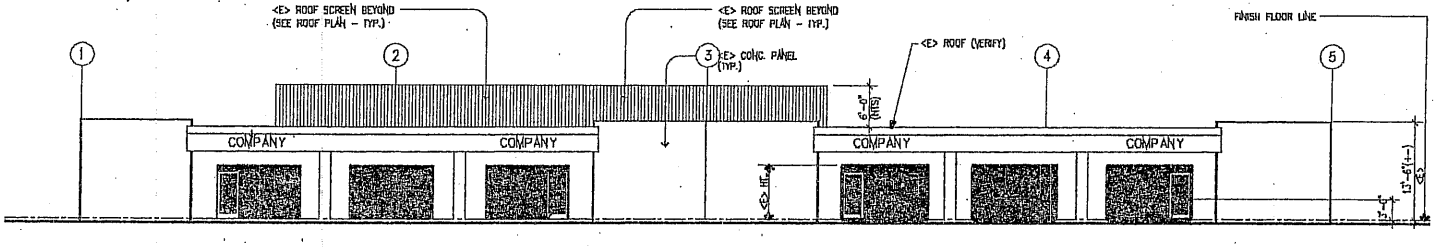

NORTH ELEVATION
SCALE : 1/8" = 1'-0"

<E> BUILDING EXTERIOR ELEVATIONS
(FOR REFERENCE ONLY)

DENNIS KOBZA & ASSOCIATES, INC.
A.I.A. ARCHITECT
3088 OLD MIDDLEFIELD WAY MOUNTAIN VIEW, CA 94043
C-4505 415-961-8103

REVISION 1 | REVISION 4
REVISION 2 | REVISION 5
REVISION 3 | REVISION 6

1138 WEST EVELYN AVENUE
1136-1138 WEST EVELYN AVENUE SUNNYVALE, CALIFORNIA
FOR: LES PELIO AND ASSOCIATES CAMPBELL, CALIFORNIA
SHEET TITLE: EXTERIOR ELEVATIONS (FOR REFERENCE ONLY)

JOB NO. 046664
DATE 11/24/04
DRAWN BY MAY
SHEET NO. T-4

ATTACHMENT 6
Page 4 of 4