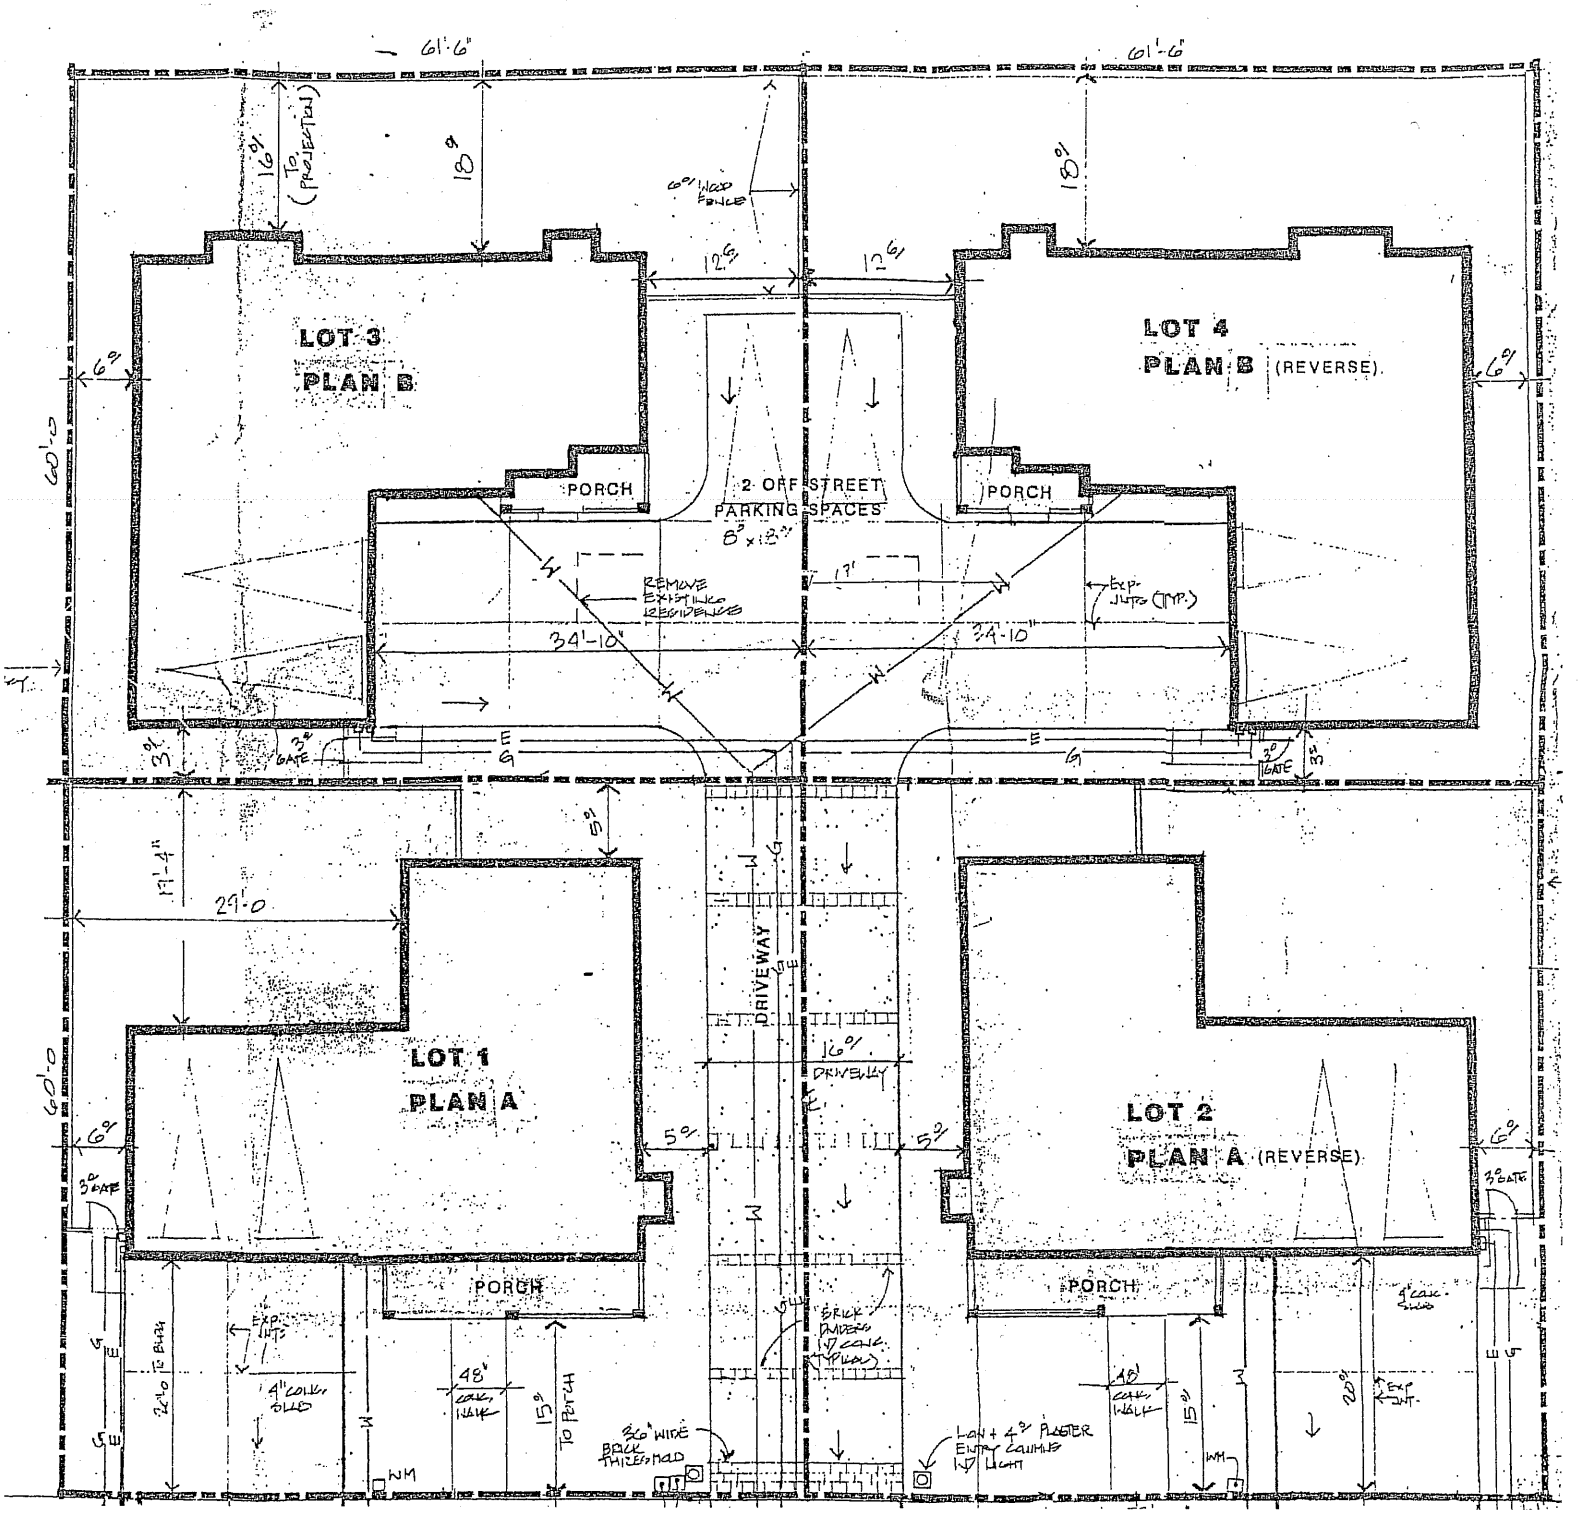
61'-6"
61'-6"
16' (TO PROJECTION)
18'
18'
6' WOOD FENCE
12'
12'
LOT 3
PLAN B
LOT 4
PLAN B (REVERSE)
6'
6'
60'-0
PORCH
2 OFF STREET
PARKING SPACES
8' x 18'
PORCH
REMOVE EXISTING RESIDENCE
17'
EXP. JNTS (TYP.)
34'-10"
34'-10"
3' GATE
3' GATE
3'
3'
5'
19'-4"
29'-0
DRIVEWAY
16' DRIVEWAY
LOT 1
PLAN A
LOT 2
PLAN A (REVERSE)
60'-0
6'
5'
5'
6'
3' GATE
3' GATE
PORCH
PORCH
EXP. JNTS
4" CONC. SLAB
48" CONC. WALK
15' TO PORCH
BRICK DIVIDERS W/ CONC. (TYPICAL)
36" WIDE BRICK THRESHOLD
LOW + 4' PLASTER ENTRY COLUMNS W/ LIGHT
48" CONC. WALK
15'
20'
EXP. JNT.
WM
WM