ATTACHMENT C

Page 1 of 2

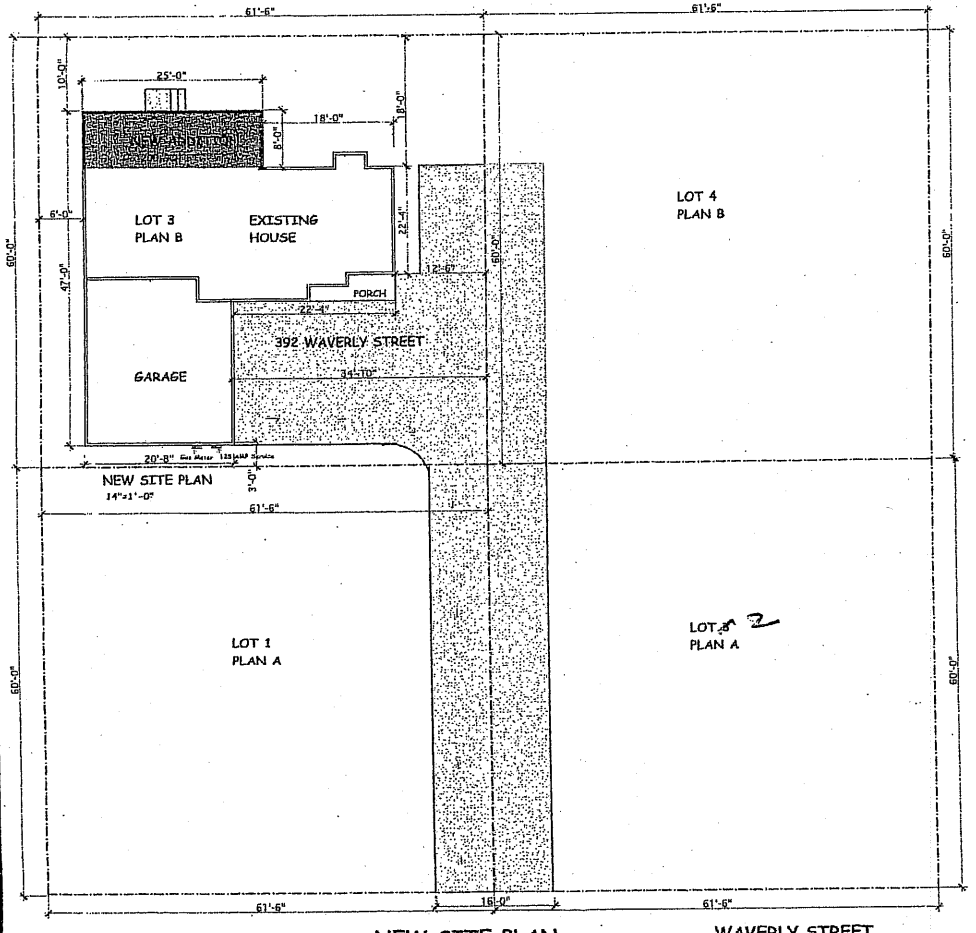

NEW SITE PLAN
14"=1'-0"

NEW SITE PLAN
1/8"=1'-0"

WAVERLY STREET

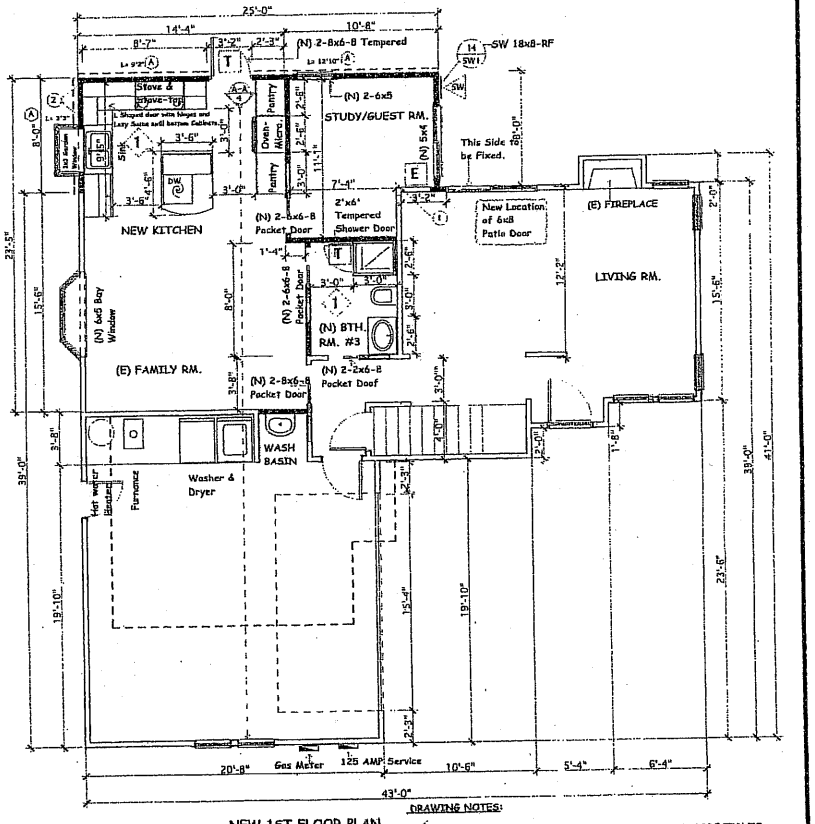

NEW 1ST FLOOR PLAN
1/4"=1'-0"

DRAWING NOTES:

1. MECHANICAL VENTILATION SYSTEM TO VENT DIRECTLY TO EXTERIOR AND PROVIDE MIN. OF 5 (FIVE) AIR CHANGES PER HOUR IN ACCORDANCE WITH SECTION 1203.3 OF 1998 CBC.

REVISIONS	BY

NOTICE TO CONTRACTORS

These drawings (plans) are a work product, and are the property of Daileyworks Construction, (DWC) and are designed, drawn and prepared by DWC for the use of the owner (owner) and/or DWC. The DWC, INC. has no responsibility to the owner or any other person or entity for any reuse of these drawings (plans) for any purpose other than the intended purpose. All Contractors are responsible for verifying all dimensions, and conditions of the building, before and during the preparation of shop drawings. All Contractors and Contractors are responsible for the coordination of their work and shall be responsible for all Contractors' Office and shop drawings and shop work.

REMODELING OF RESIDENCE FOR
MR. AND MRS. NARWANKAR
392 Waverly St.
Sunnyvale, Ca. 94086

Daileyworks Construction
1335 Eden Ave. #A-20
San Jose, Ca. 95117
California State License 793973
(408) 202-0777

DRAWN: CD
CHECKED:
DATE: January 25, 05
SCALE: 1/4 = 1'-0"
JOB NO.
SHEET: 7

ATTACHMENT C

Page 2 of 3

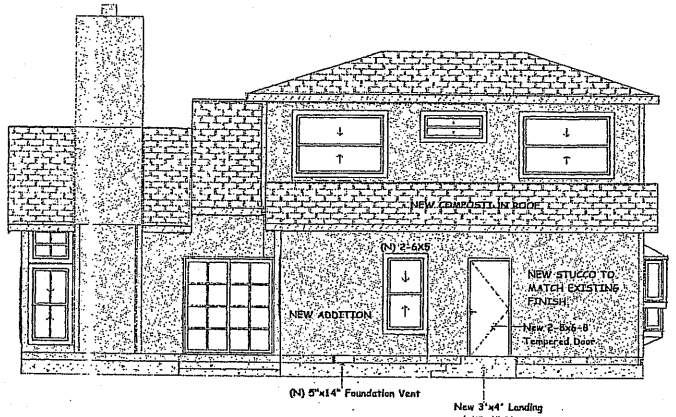

NEW ROOF TO BE INSTALLED IN ACCORDING TO UBC AND THE SUNNYVALE BUILDING DEPARTMENT

New 3'x4' Landing w/ #3-6" Risers. Landing to be no more than 1" From Finish Floor.

200 SQ. Ft. / 150 SQ. Ft. = 1.33 SQ. FT.

70 SQ. Ft. / 144 SQ. Ft. = .48 SQ. FT.

1.33 SQ. FT. / .48 SQ. FT. 2.77 or 3 Vents Required.

1/4" Corrosion-resistant wire mesh required in cover opening.

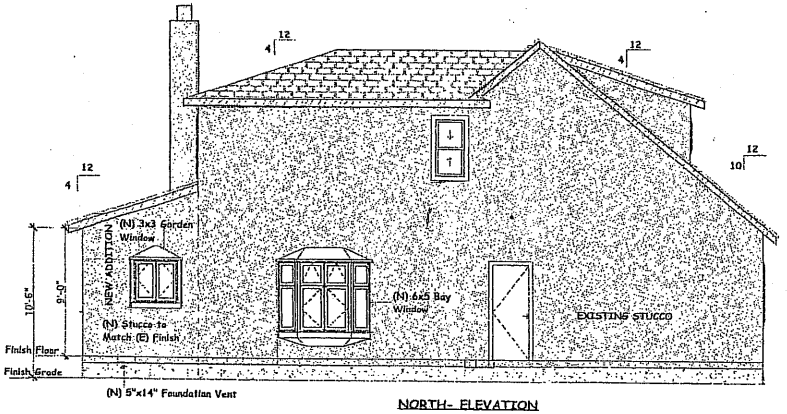

NORTH- ELEVATION

1/4"=1'-0"

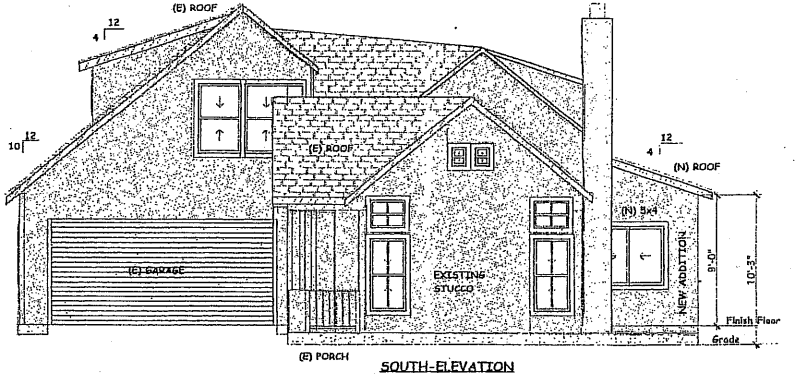

SOUTH-ELEVATION

1/4"=1'-0"

REVISIONS	BY

NOTICE TO CONTRACTORS

These drawings and/or specifications, as an instrument of service, is the property of the Designer/Architect/Consultant(s) (DAC) and as such, remains the property of the DAC whether the project is executed or not. The DAC will not be responsible for any changes made to these drawings and/or specifications without the DAC's written permission or authorization. All Contractors are responsible for verifying all dimensions, conditions and specifications before starting work. All Installations and Fabrications must be in accordance with Manufacturer's Specifications and meet the Latest Uniform Building Code and Local Jurisdiction Requirements.

REMODELING OF RESIDENCE FOR
MR. AND MRS. NARWANEKAR
392 Waverly St.
Sunnyvale, Ca. 94086

Daileyworks Construction
1315 Eden Ave. #A-20
San Jose, Ca. 95117
California State License 793973
(408) 202-4777

DRAWN: CD

CHECKED:

DATE: January 25, 05

SCALE: 1/4 = 1'-0"

JOB NO.

SHEET: 8