MANIFOLD SERVICE
3 OR MORE METERS

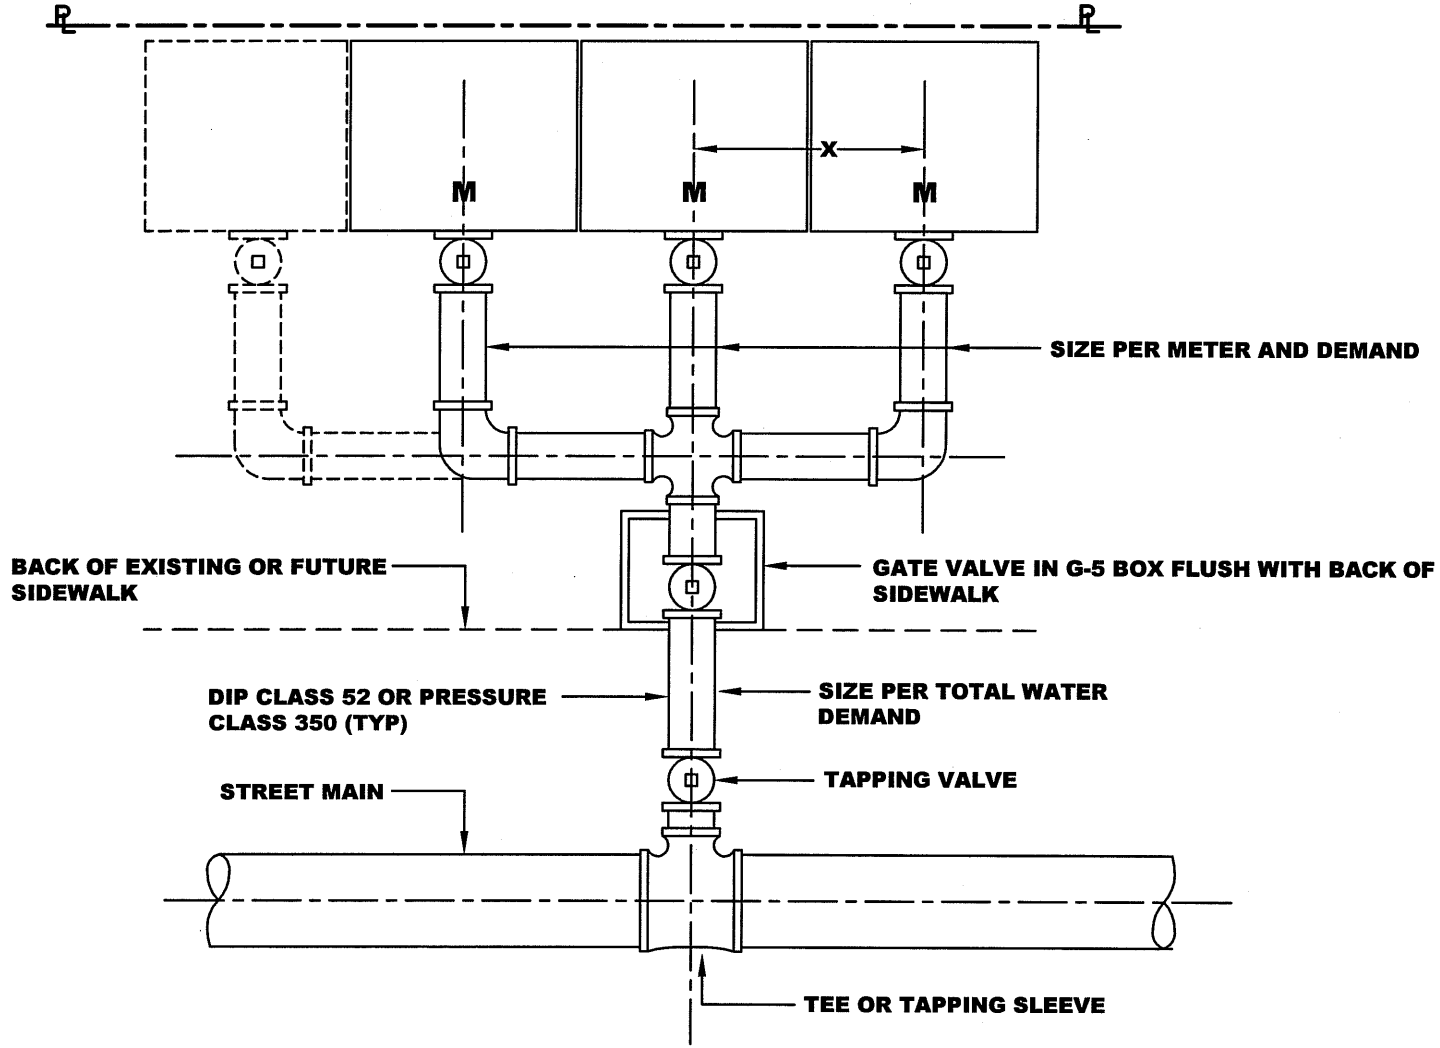

NOTES:

1. MANIFOLD SERVICE CAN BE USED IN LIEU OF A NUMBER OF INDUVIDUAL SERVICE LATERALS FROM THE STREET MAIN.
2. THIS DETAIL FOR DOMESTIC OR IRRIGATION METER CONNECTIONS MAY BE COMBINED WITH FIRE SERVICE, SEE STANDARD DETAIL 8B.
3. EACH METER CONNECTION MUST HAVE A CURB STOP BEFORE EACH METER.
4. MATERIAL - MANIFOLD, NIPPLES, AND FITTINGS SHALL BE COPPER OR BRASS. COPPER PIPE CONNECTION TO BE COMPRESSION TYPE.
5. FOR AN ALTERNATIVE PIPE ARRANGEMENT, SEE STD. DETAIL 14B - 1.
6. FOR FURTHER DETAILS, SEE STANDARD DETAIL 4B.

METER SIZE	1"	$1\frac{1}{2}$"	2"
X	18"	24"	24"
MIN. EXCAV. LENGTH FOR METER BOX (IN)	30"	30"	36"
EXCAV. WIDTH (IN)	[(SUM OF "X") + X + 6"]		

DATE : JUNE 30, 2006
REVISED : APRIL, 2007

APPROVED BY:

14B