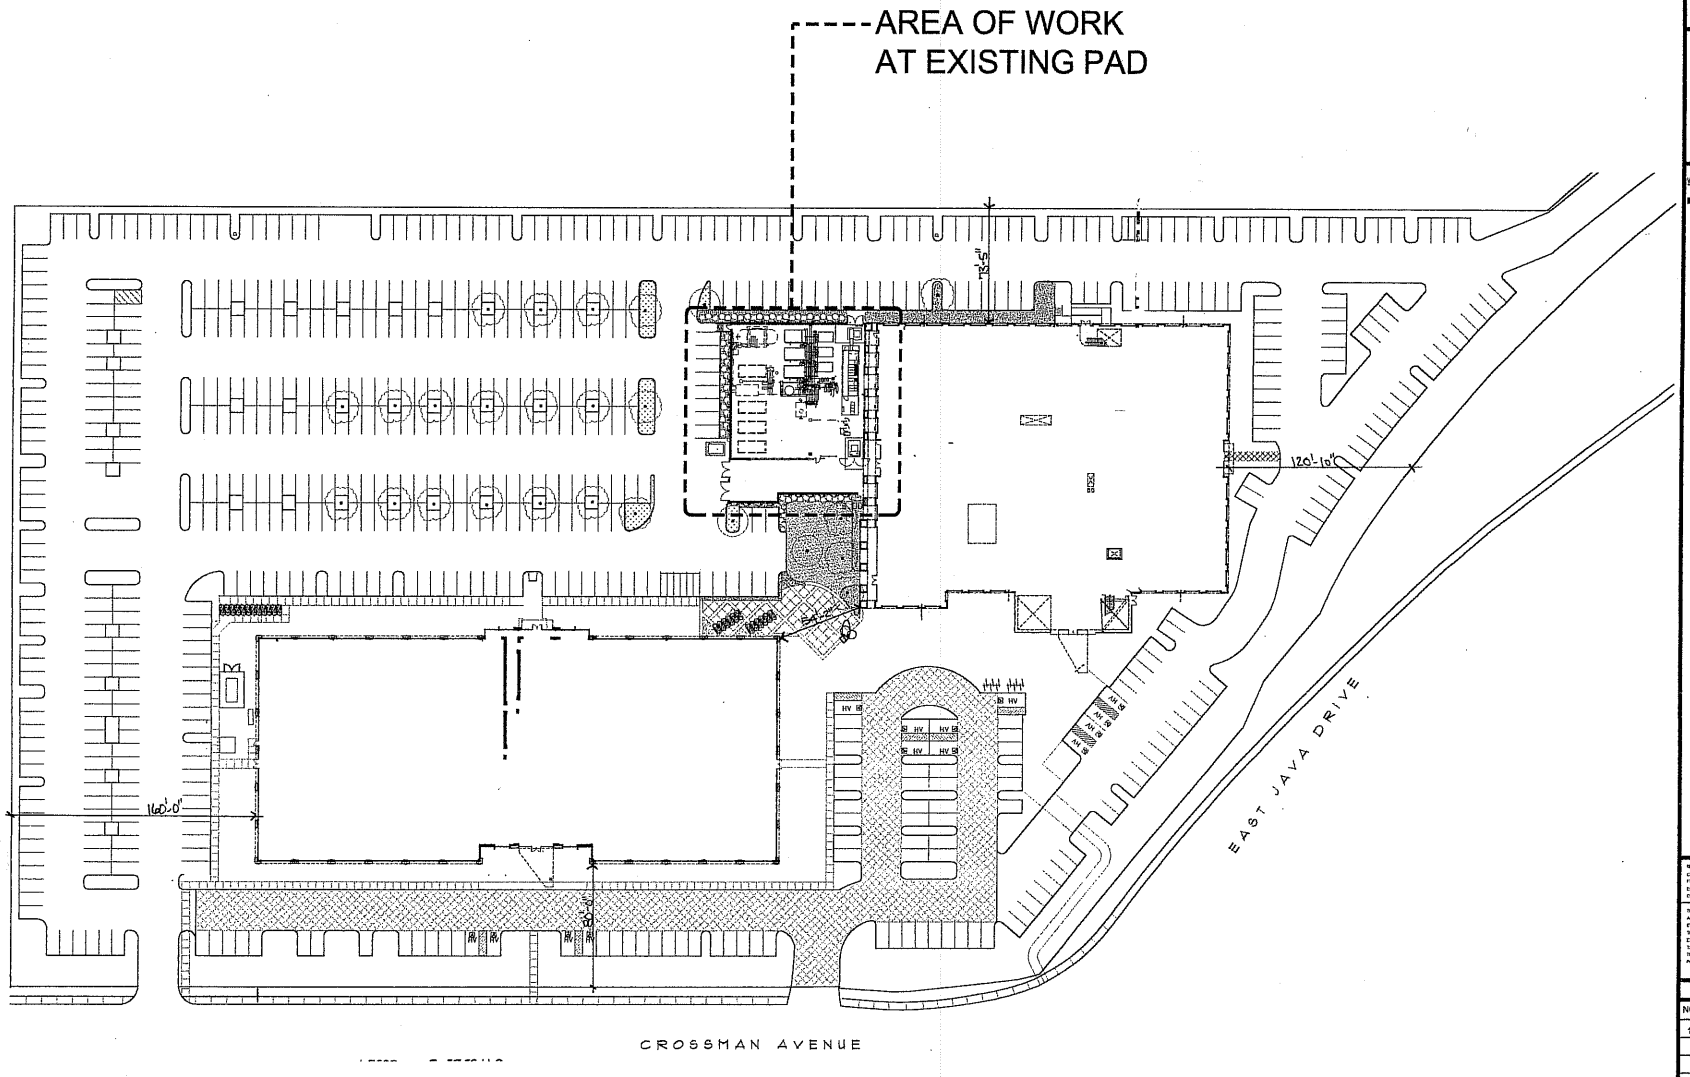

1 SITE PLAN

NetworkAppliance®
CORPORATE DATA CENTER
BUILDING 11
1240 CROSSMAN
SUNNYVALE CA.

DEVCON CONSTRUCTION INCORPORATED
690 Gibraltar Drive
Milpitas, California 95035
(408)942-8200 Lic. #398163

WALL LEGEND:

INDICATES CMU WALL (8" X 10" X 16" BLOCKS) AT GENERATOR YARD. REFER TO STRUCTURAL DRAWINGS. TOP OF WALL AT ELEVATION 21.1'

ATTACHMENT C
Page 1 of 4

GENERAL NOTES
CONTRACTOR SHALL FIELD VERIFY ALL JOB CONDITIONS AND DIMENSIONS. VARIATIONS INDICATED FROM THE DRAWINGS MUST BE REPORTED TO THE ARCHITECT.
DETAILS INDICATED ON THE DRAWINGS ARE REPRESENTATIVE AND TYPICAL. ALL ATTACHMENTS AND CONNECTIONS SHALL CONFORM TO BEST PRACTICE AND SHALL BE THE CONTRACTOR'S RESPONSIBILITY.

THIS DRAWING EVIDENCES IDEAS, DESIGNS, ARRANGEMENTS, PLANS AND SPECIFICATIONS, WHICH ARE PROPRIETARY TO DEVCON CONSTRUCTION INC. AND WHICH WERE DEVISED, CREATED, EVOLVED AND DEVELOPED FOR USE SOLELY IN CONNECTION WITH THE SPECIFIED PROJECT. NO TRANSFER OF ANY RIGHTS THEREIN IS INTENDED OR EFFECTED BY DELIVERY HEREOF, AND EXCEPT UPON THE WRITTEN PERMISSION OF DEVCON CONSTRUCTION INC. THE DRAWING IS NOT TO BE DISCLOSED TO OTHERS, REPRODUCED OR COPIED IN WHOLE OR IN PART, OR USED IN THE FABRICATION OR CONSTRUCTION OF BUILDINGS, STRUCTURES, FOUNDATIONS, OR ANY PORTIONS THEREOF, FOR OTHER THAN THE SPECIFIED PROJECT.
© DEVCON CONSTRUCTION INC.

REVISIONS

NO.	DATE	DESCRIPTION	BY
1	4-4-05	COOLING TOWER RELOCATION	SLY
			SLY

EXISTING SITE PLAN
DATA CENTER - PHASE II

JOB NO.	04-540
DATE :	03-15-05
DRAWN:	NGI
CHECKED:	SLY
ISSUE:	FOR PERMIT

SHEET NO.
A1.1
OF SHEETS

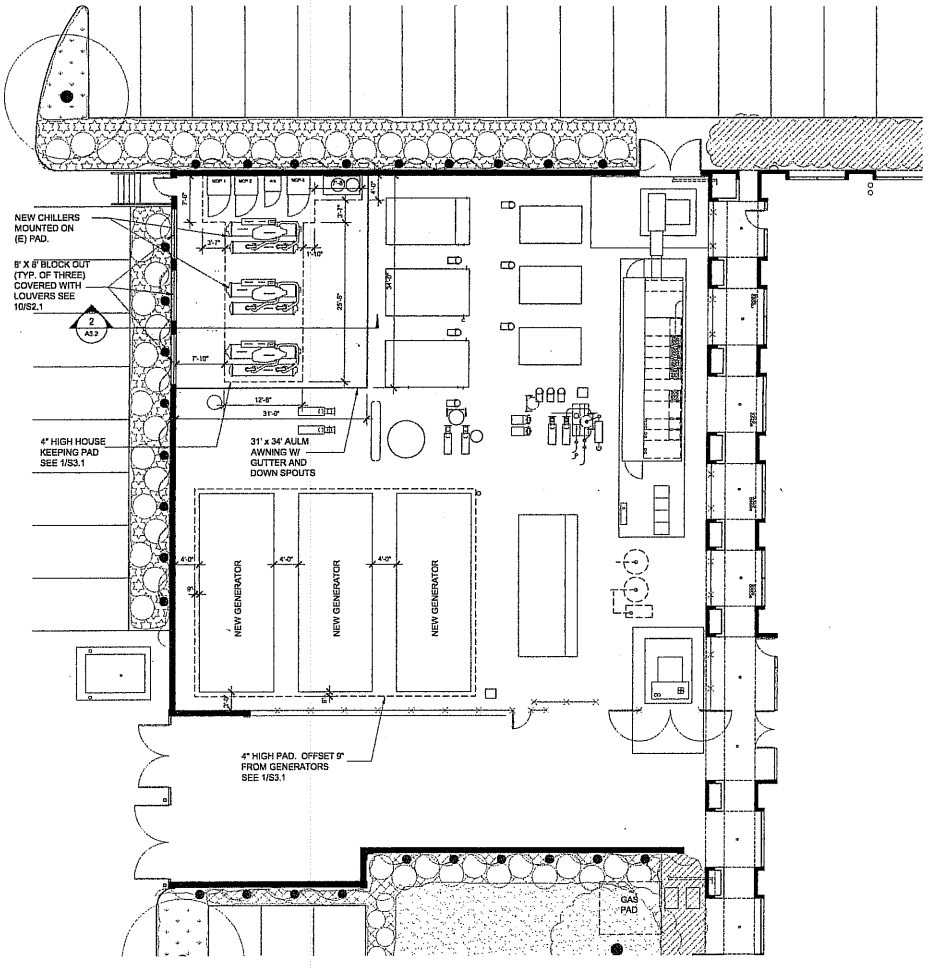

2 NEW PLAN
1/8" = 1'-0"

NetworkAppliance®
CORPORATE DATA CENTER
BUILDING 11
1240 CROSSMAN
SUNNYVALE CA.

DEVCON CONSTRUCTION INCORPORATED
690 Gitvaltor Drive
Milpitas, California 95035
(408)942-8200 Lic. #399163

ATTACHMENT C
Page 2 of 4

GENERAL NOTES
CONTRACTOR SHALL FIELD VERIFY ALL JOB CONDITIONS AND DIMENSIONS. VARIATIONS THEREOF FROM THE DRAWINGS MUST BE REPORTED TO THE ARCHITECT.
DETAILS INDICATED ON THE DRAWINGS ARE REPRESENTATIVE AND TYPICAL. ALL ATTACHMENTS AND CONNECTIONS SHALL CONFORM TO BEST PRACTICE AND SHALL BE THE CONTRACTOR'S RESPONSIBILITY.

THIS DRAWING EMBODIES IDEAS, DESIGNS, ARRANGEMENTS, PLANS AND SPECIFICATIONS WHICH ARE PROPRIETARY TO DEVCON CONSTRUCTION INC. AND WHICH WERE DESIGNED, CREATED, EVOLVED AND DEVELOPED FOR USE SOLELY IN CONNECTION WITH THE SPECIFIED PROJECT. NO TRANSFER OF ANY RIGHTS THEREIN IS INTENDED OR EFFECTED BY DELIVERY HEREOF, AND EXCEPT UPON THE WRITTEN PERMISSION OF DEVCON CONSTRUCTION INC. THE DRAWING IS NOT TO BE DISCLOSED TO OTHERS, REPRODUCED OR COPIED IN WHOLE OR IN PART, OR USED IN THE FABRICATION OR CONSTRUCTION OF BUILDINGS, STRUCTURES, FOUNDATIONS, OR ANY PORTIONS THEREOF, FOR OTHER THAN THE SPECIFIED PROJECT.
© DEVCON CONSTRUCTION INC.

REVISIONS

NO.	DATE	DESCRIPTION	BY
1	4-4-05	COOLING TOWER RELOCATION	SLY
			SLY

NEW PLAN

DATA CENTER - PHASE II

JOB NO.	04-540
DATE :	03-15-05
DRAWN:	NGI
CHECKED:	SLY
ISSUE:	FOR PERMIT

SHEET NO.
A2.1N
OF SHEETS

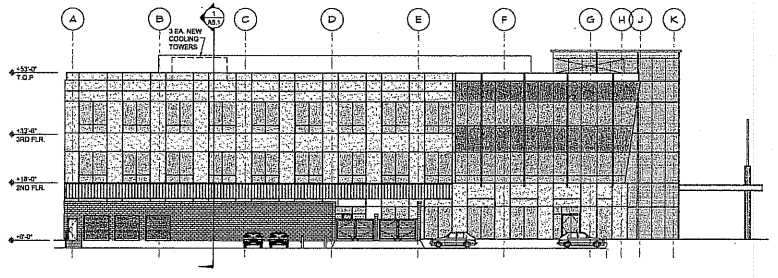

4 NORTH ELEVATION AND GENERATOR YARD
1/16" = 1'-0"

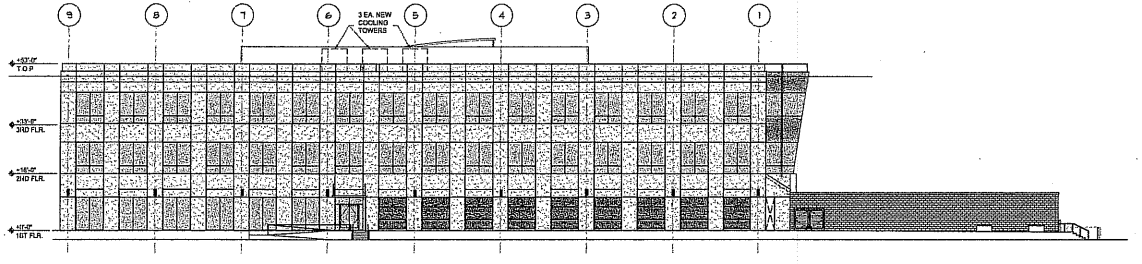

3 EAST ELEVATION AND GENERATOR YARD
1/16" = 1'-0"

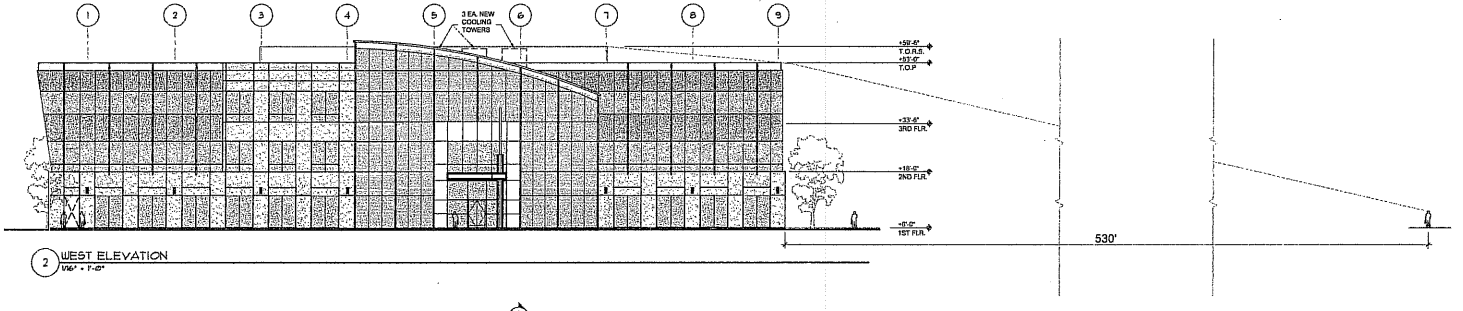

2 WEST ELEVATION
1/16" = 1'-0"

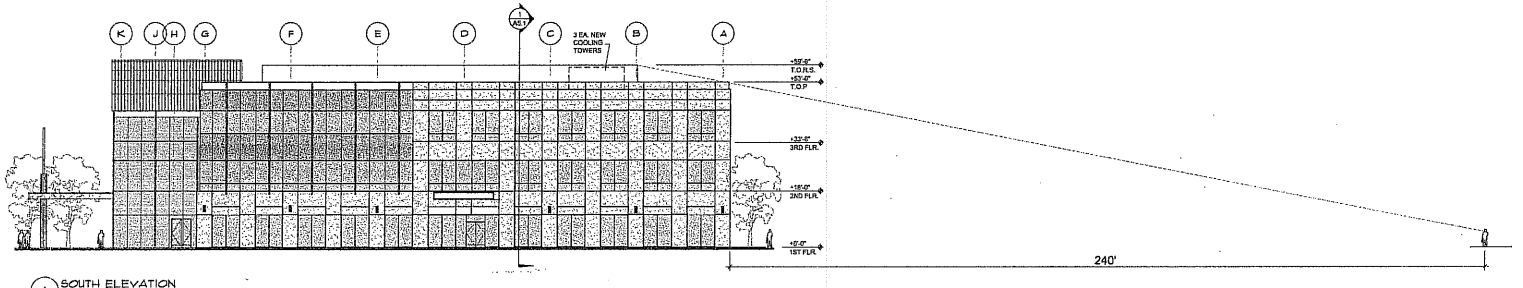

1 SOUTH ELEVATION
1/16" = 1'-0"

NetworkAppliance®
CORPORATE DATA CENTER
BUILDING 11
1240 CROSSMAN
SUNNYVALE CA.

DEVCON CONSTRUCTION INCORPORATED
690 Gibraltar Drive
Milpitas, California 95035
(408)942-5200 Lic. #399163

ATTACHMENT C
Page 3 of 4

GENERAL NOTES
CONTRACTOR SHALL FIELD VERIFY ALL JOB CONDITIONS AND DIMENSIONS. VARIATIONS THEREFROM THE DRAWINGS MUST BE REPORTED TO THE ARCHITECT.
DETAILS INDICATED ON THE DRAWINGS ARE REPRESENTATIVE AND TYPICAL. ALL ATTACHMENTS AND CONNECTIONS SHALL CONFORM TO BEST PRACTICE AND SHALL BE THE CONTRACTOR'S RESPONSIBILITY.

THE DRAWING EMBODIES IDEAS, DESIGNS, ARRANGEMENTS, PLANS AND SPECIFICATIONS WHICH ARE PROPRIETARY TO DEVCON CONSTRUCTION INC. AND WHICH WERE DESIGNED, CREATED, EVOLVED AND DEVELOPED FOR USE SOLELY IN CONNECTION WITH THE SPECIFIED PROJECT. NO TRANSFER OF ANY RIGHTS THEREIN IS INTENDED OR EFFECTED BY DELIVERY HEREOF, AND EXCEPT UPON THE WRITTEN PERMISSION OF DEVCON CONSTRUCTION INC. THE DRAWING IS NOT TO BE DISCLOSED TO OTHERS, REPRODUCED OR COPIED IN WHOLE OR IN PART, OR USED IN THE FABRICATION OR CONSTRUCTION OF BUILDINGS, STRUCTURES, FOUNDATIONS, OR ANY PORTIONS THEREOF, FOR OTHER THAN THE SPECIFIED PROJECT.
© DEVCON CONSTRUCTION INC.

REVISIONS

NO.	DATE	DESCRIPTION	BY
1	4-4-05	COOLING TOWER RELOCATION	SLY
			SLY

EXTERIOR ELEVATIONS
DATA CENTER - PHASE II

JOB NO.	04-540
DATE :	03-15-05
DRAWN:	NGI
CHECKED:	SLY
ISSUE:	FOR PERMIT

SHEET NO.
A3.1
OF SHEETS

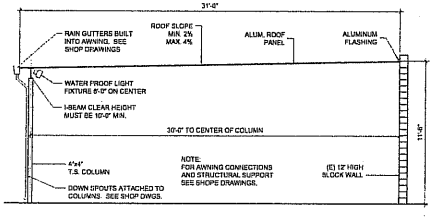

2 AWNING SECTION
1/4" = 1'-0"

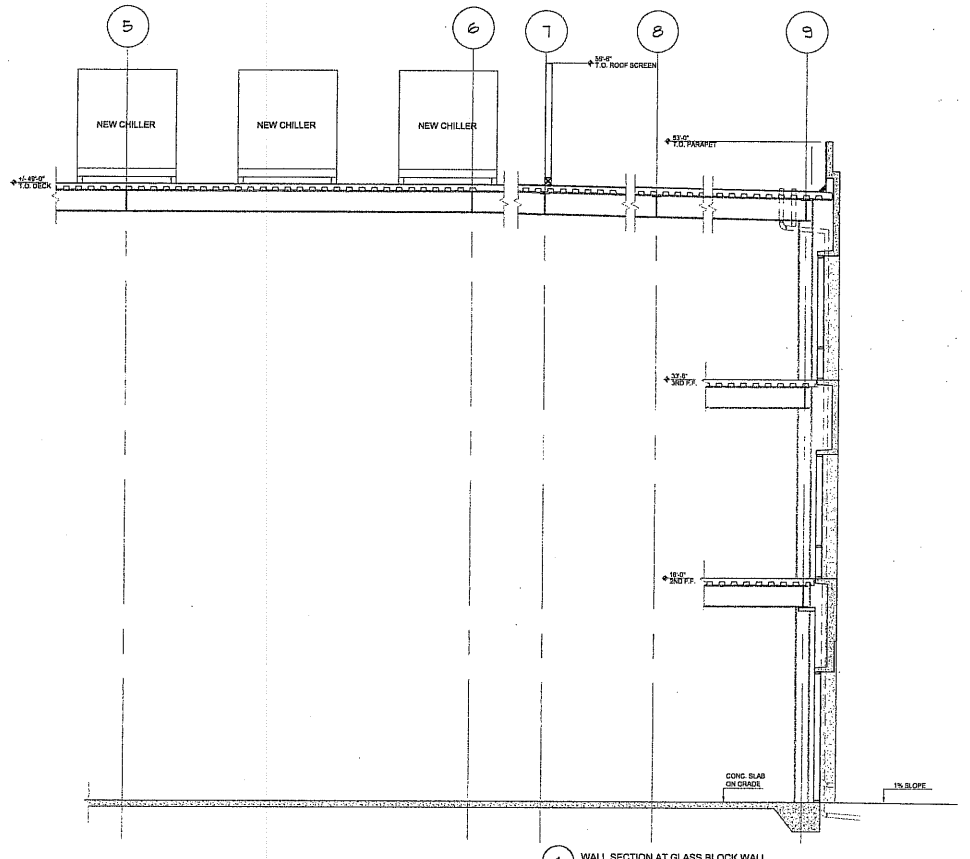

1 WALL SECTION AT GLASS BLOCK WALL
1/4" = 1'-0"

NetworkAppliance®
CORPORATE DATA CENTER
BUILDING 11
1240 CROSSMAN
SUNNYVALE CA.

DEVCON CONSTRUCTION INCORPORATED

890 Gibraltar Drive
Milpitas, California 95035
(408)942-8200 Lic. #399163

ATTACHMENT C
Page 4 of 4

GENERAL NOTES
CONTRACTOR SHALL FIELD VERIFY ALL JOB CONDITIONS AND DIMENSIONS. VARIATIONS THEREOF FROM THE DRAWINGS MUST BE REPORTED TO THE ARCHITECT.
DETAILS REPORTED ON THE DRAWINGS ARE REPRESENTATIVE AND TYPICAL. ALL ATTACHMENTS AND CONNECTIONS SHALL CONFORM TO BEST PRACTICE AND SHALL BE THE CONTRACTOR'S RESPONSIBILITY.

THE DRAWING EMBODIES IDEAS, DESIGNS, ARRANGEMENTS, PLANS AND SPECIFICATIONS WHICH ARE PROPRIETARY TO DEVCON CONSTRUCTION INC. AND WHICH WERE DEVISED, CREATED, EVOLVED AND DEVELOPED FOR USE SOLELY IN CONNECTION WITH THE SPECIFIED PROJECT. NO TRANSFER OF ANY RIGHTS THERETO IS INTENDED OR EFFECTED BY DELIVERY HEREOF, AND EXCEPT UPON THE WRITTEN PERMISSION OF DEVCON CONSTRUCTION INC. THE DRAWING IS NOT TO BE DISCLOSED TO OTHERS, REPRODUCED OR COPIED IN WHOLE OR IN PART, OR USED IN THE FABRICATION OF CONSTRUCTION OF BUILDINGS, STRUCTURES, FIXTURES/TOOLS, OR ANY PORTIONS THEREOF, FOR OTHER THAN THE SPECIFIED PROJECT.
© DEVCON CONSTRUCTION INC.

REVISIONS

NO.	DATE	DESCRIPTION	BY
1	4-4-05	COOLING TOWER RELOCATION	SLY
			SLY

SECTION

DATA CENTER - PHASE II

JOB NO.	04-540	SHEET NO.
DATE :	03-15-05	A3.2
DRAWN:	NGI	
CHECKED:	SLY	
ISSUE:	FOR PERMIT	OF SHEETS