07/07/2005 10:25 5104860769

SOUTH PENINSULA HEBREW DAY SCHOOL

ABBREVIATIONS

@	And	H.B.	Hose Bibb
#	Pounds, Pound	H.C.	Hollow Core
<	Less Than	H.D.	Head, Door
>	Greater	H.D.G.	Hot-Dipped Galvanized
[	Property Line	H.M.D.	Hardwood
∠	Angle	H.M.E.	Hardware
//	Parallel	H.R.	Hollow Metal
⊥	Perpendicular	H.O.R.	Horizontal
∡	Centerline	H.P.	High Point
#	Number	H.R.	Hour
∅	At	H.T./H.T.	Height
‖	Point or Marker		
[illegible]	Setting	I.D.	Inside Diameter (Dim)
[illegible]	Blue	I.E.	Invert elevation
[illegible]	Narrow	INFRL	Intermediate
[illegible]	Above	INSUL.	Insulation
A.C.B.	Acoustical Board	INT.	Interior
A.C.P.	Acoustical Panel	INV.	Invert
ACOUS.	Acoustical		
A.C.T.	Acoustical Tile	JAN.	Janitor
A.D.	Area Drain	J.B.	Junction Box
ADJ.	Adjustable	JOIST.	Joist Bearing Height
A.F.	Access Flooring	JOUR.	Joist Girder
AGGR.	Aggregate	J.T.	Joint
AL.	Aluminum		
APPROX.	Approximately	KIT.	Kitchen
ARCH.	Architectural		
ASB.	Asbestos	LAB.	Laboratory
ASPH.	Asphalt	LAV.	Lavatory
A.F.F.	Above Finished Floor	CAN.	Canopy
		LOC.	Locker
B.B.	Bulletin Board	L.P.	Low Point
B.O.	Block	LT.	Light
BILLIM.	Bituminous	L.B.L.	Lighted Billing Dashboard
BKS.	Blocking Rule		
BLDG.	Building	MAX.	Maximum
BM.	Beam	M.B.	Metal Bar
BOT./B.O.	Bottom/Bottom of	M.C.	Medicine Cabinet
B.P.	Blind Panel	M.D.F.	Medium Density Fiber Board
		M.D.O.	Medium Density Overlay
CAB.	Cabinet	MECH.	Mechanical
C.B.	Chalk Board	MEMB.	Membrane
CEM.	Cement	MFL.	Metal
CER.	Ceramic	MFR.	Manufacturer
C.L.	Center Line	MK.	Marked
C.I.	Cast Iron	MIN.	Minimum
C.J.	Control Joint	MIR.	Mirror
CLG.	Ceiling	MISC.	Miscellaneous
CLRG.	Coolking	M.L.	Module Line
C.L.T.	Closet	M.O.	Masonry Opening
CLR.	Clear	M.P.	Midpoint
C.M.U.	Concrete Masonry Unit	N.S.	Nailing Screw
C.O.	Cased Opening	N.T.S.	Not to Scale
COL.	Column	NTL.	Nailer
CONC.	Concrete	NTS.	Nailed
CONF.	Conference		
CONN.	Connector	N.	North
CONSTR.	Construction	N.A.	Not Applicable
CONT.	Continuous	N.I.C.	Not in Contract
CORR.	Corridor	NO.	Number
CPT.	Carpet	NOM.	Nominal
CSK.	Countersunk	N.T.S.	Not to Scale
CUB.	Cubicle		
C.T.	Ceramic Tile	OA.	Overall
CTR.	Center	OBS.	Obscure
		O.C.	On Center
DBL.	Double	O.H.D.	Overhead Coiling Door
DEPT.	Department	O.C.D.	Overhead Coiling Door
D.F.	Drinking Fountain	O.D.	Outside Diameter (Dim)
DET.	Detail	O.F.C.I.	Owner Furnished, Contractor Installed
DIA.	Diameter	O.F.O.	Overflow Drain
DIM.	Dimension	OFF.	Office
DISP.	Dispenser	O.F.I.O.	Owner Furnished, Owner Installed
DN.	Down	OH.	Opposite Hand
D.O.	Door Opening	OPNG.	Opening
DR.	Door	OPP.	Opposite
DRWG.	Drawing		
D.S.	Downspout	PCST.	Pre-cast
D.S.P.	Dry Standpipe	PH.	Phase
DWG.	Drawing	PL.	Plate
		PLAM.	Plastic Laminate
(E)	Existing	PLAS.	Plaster
E.	East	PLYWD.	Plywood
EA.	Each	PCP.	Portland Cement Plaster
E.J.	Expansion Joint	POL.	Polished
E.	Elevation	PL.	Pole
ELTT.	Electrical	P.S.A.	Pressure Sensitive Adhesive
E.P.	Elevator	PT.	Paint or Point
EMERG.	Emergency	P.T.	Pressure Treated
ENCL.	Enclosure	PTCLTE	Particle Board
E.P.	Electrical Panelboard	P.T.D.	Paper Towel Dispenser
EQ.	Equal	P.T.D./R	Paper Dispenser & Receptacle Unit
EQPT.	Equipment	PTN	Partition
E.W.C.	Electrical Water Cooler	P.T.R.	Paper Towel Receptacle
EXPD.	Expanded	QT.	Quarry Tile
EXP.	Expansion		
EXT.	Exterior	R.	Riser
		RAD.	Radius
FT.	Future	R.C.P.	Reinforced Ceiling Plan
F.A.	Fire Alarm	R.D.	Roof Drain
F.B.	Fire Box	REF.	Reference
F.D.	Floor Drain	REFR.	Refrigerator
FDR.	Foundation	REGTR.	Register
F.E.	Fire Extinguisher	REINF.	Reinforced
F.E.C.	Fire Extinguisher Cab.	REQD./REQ'D.	Required
F.H.C.	Fire Hose Cabinet	RESIL.	Resilient
F.H.	Fire Hood	REV.	Revise
FIN.	Finish	R.O.	Rough Opening
FL.	Floor	REF.	Refrigerator
FLRG.	Flooring	R.W.L.	Rain Water Leader
FLUOR.	Fluorescent	RFL.	Reflected
F.O.C.	Face of Concrete	RD.	Roll-a-Tip
F.O.F.	Face of Finish	RSN.	Recessed
F.O.S.	Face of Stud		
FPRF.	Fireproof	S.A.D.	See Arch. Dwgs.
F.S.	Full Size	S.	South
FT.	Foot or Feet	S.C.	Solid Core
FTG.	Footing	S.C.D.	Soap Dover Dispenser
FURR.	Furring	SCHED.	Schedule
		S.D.	Soap Dispenser
		S.E.D.	See Electrical Drawings
GA.	Gauge	SECT.	Section
GRDV.	Gatevalve	SH.	Shelf
G.L.	Grab Line	SHW.	Shower
G.E.	Grab Bar	SHT.	Sheet
G.	Gross	SIM.	Similar
GALV.	Galvanized	S.J.	Sconi Joint
GR.	Grade	S.L.D.	See Landscaping Drawing
GYP.	Gypsum	S.M.	Sheet Metal
G.W.B.	Gypsum Wall Board	S.M.D.	See Mechanical Drawings
G.S.S.	Galvanized Sheet Metal	S.S.D.	Sanitary Napkin Dispenser

SYMBOLS LEGEND

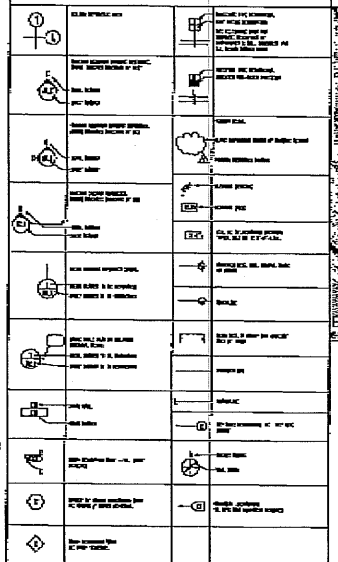

VICINITY MAP

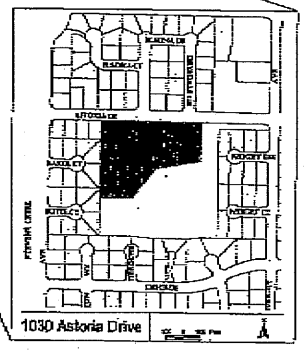

ABBREVIATIONS, CONT'D

S.S.D.	Sanitary Napkin Receptacle	T.	Tread
SPEC.	Specification	T/	Top
SQ.	Square	T.C.	Top of Curb
S.D.	See Structural Drawings	TEL.	Telephone
S.ST.	Stainless Steel	T.O.	Window Opening
S.W.	Service Sink	T/O	Top of
STD.	Standard	TPT.	Waterproof
STL.	Steel	T.P.B.	Waterproof Membrane
ST.	Stair	T.S.	Tack Board
STOR.	Storage	T.S.	Tread Stairs
STR.	Structural	TSCT.	Transport
S.T.S.	Self Closing Screw	TT.	Toilet
SUSP.	Suspended		
SYM.	Symmetrical		
TBD.	Timber		
T.B.	Tread Bar		
T.C.	Top of Curb		
TEL.	Telephone		
TER.	Terrazzo		
THR.	Tongue and Groove		
THK.	Thick		
T.I.S.	Tenant Improvement Standard		
T.P.	Top of Pavement		
T.P.D.	Toilet Paper Dispenser		
TV.	Television		
T.W.	Top of Wall		
TYP.	Typical		
UNF.	Unfinished		
U.O.N.	Unless Otherwise Noted		
UR.	Urinal		
VERT.	Vertical		
VEST.	Vestibule		
V.I.F.	Verify In Field		
V.T.R.	Vent through Roof		

GENERAL NOTES

1. TITLE VERIFY ALL DRAWING DIMENSIONS AND ACCEPT ARCHITECT OF RECORD, TITLE CONTRACT PRIOR TO LAYOUT OF WORK BEGIN.
3. DIMENSIONS UNLESS OTHERWISE NOTED, DIMENSIONS ARE:
   A. STRUCTURAL GRID.
   B. FACE OF CONCRETE
   C. FACE OF FRAME, STUDS.
2. ELEVATIONS
   FLOOR ELEVATIONS ARE TO TOP OF FINISH FLOOR
4. INTERIOR WALLS
   A. STRUCTURAL GRID.
   CONTRACTOR IS RESPONSIBLE TO VERIFY AND COORDINATE WALL AND DOOR FRAMES WITH MECHANICAL & ELECTRICAL WALL BRACKETS DUE TO STRUCTURAL, ELECTRICAL, MECHANICAL, AND EQUIPMENT REQUIREMENTS.
   B. STUDS INSULATION SHALL BE CONTINUOUS BEHIND FRAMES, INSURES AND OTHER WALL FIXTURES TO MINIMIZE ACOUSTIC BRIDGES.
   C. CONTRACTOR SHALL PROVIDE ALL MOUNTING HARDWARE AND SHIMS, STRUCTURAL SUPPORT REQUIREMENTS TO SUPPORT AND ENCLOSURE MANUFACTURER DETAILS INSTALLING DOORS, FLOOR AND SUPPORTS.

BUILDING AND CODE DATA

APPLICABLE BUILDING CODES:

[illegible]

BUILDING CODE: [illegible]

CONSTRUCTION TYPE:

TYPE V - [illegible] NON SPRINKLERED

USE:

[illegible]

ALLOWABLE BUILDING AREA:

[illegible]

ALLOWABLE FLOOR AREA PER TABLE 5-B

[illegible]

ALLOWABLE FLOOR AREA PER TABLE 5-C

[illegible]

SHEET INDEX

[illegible]

PROJECT INFORMATION

APN # [illegible]

LOT SIZE: [illegible] SQ. FT.

ZONING: [illegible] - PUBLIC FACILITIES, SUNNYVALE MUNICIPAL CODE

FLOOR AREA RATIO (FAR): EXISTING - [illegible]
PROPOSED - [illegible]
MAX. ALLOWABLE - [illegible]

PROJECT DESCRIPTION: CONSTRUCTION OF A NEW ADMINISTRATION / LIBRARY BUILDING AND CONSTRUCTION OF A NEW ELECTRIC FOR RELIGIOUS SERVICE

AREA OF EXISTING: [illegible] GSF

AREA OF PROPOSED: ADMIN. / LIBRARY [illegible] GSF
RELIGIOUS SERVICES BLDG: [illegible] GSF
TOTAL [illegible] GSF

PARKING REQUIREMENTS PER CITY OF SUNNYVALE:

[illegible]	[illegible]	[illegible]	[illegible]
[illegible]	[illegible]	[illegible]	[illegible]
PARKING PROPOSED: [illegible] SPACES

PLUMBING FIXTURE COUNT

[illegible]

SUMMARY: WOMEN OF AGE: [illegible] FIXTURES REQUIRED - [illegible] FIXTURES

SANITARY: ONE FIXTURE REQUIRED FOR 25 MALE
ONE FIXTURE REQUIRED FOR 25 FEMALE

PRE-K CLASSROOMS: [illegible] DAYCARE: 2 MALE WC 2 LAVATORIES
4 FEMALE WC 4 LAVATORIES
PER WC CHART [illegible]

ELEMENTARY CLASSROOMS: [illegible] STUDENTS - [illegible] STUDENTS

REQUIRED: 7 FEMALE WC 8 LAVATORIES
7 MALE WC 8 LAVATORIES

PROVIDED: [illegible] FEMALE WC 8 LAVATORIES
[illegible] MALE WC 8 LAVATORIES

SUMMARY: [illegible] OCCUPANTS

REQUIRED: 1 PER [illegible] MALE = 1 WC 1 LAVATORY PER 2 WC
ONE PER [illegible] FEMALE = 2 1 LAVATORY PER 2 WC

PROVIDED: 2 MALE WC 2 LAVATORIES
2 FEMALE WC 2 LAVATORIES

STARKWEATHER & MOORE

SOUTH PENINSULA HEBREW DAY SCHOOL

1	[illegible]	[illegible]
2	[illegible]	[illegible]
[illegible]	[illegible]	[illegible]

USE PERMIT

TITLE SHEET

A0.00

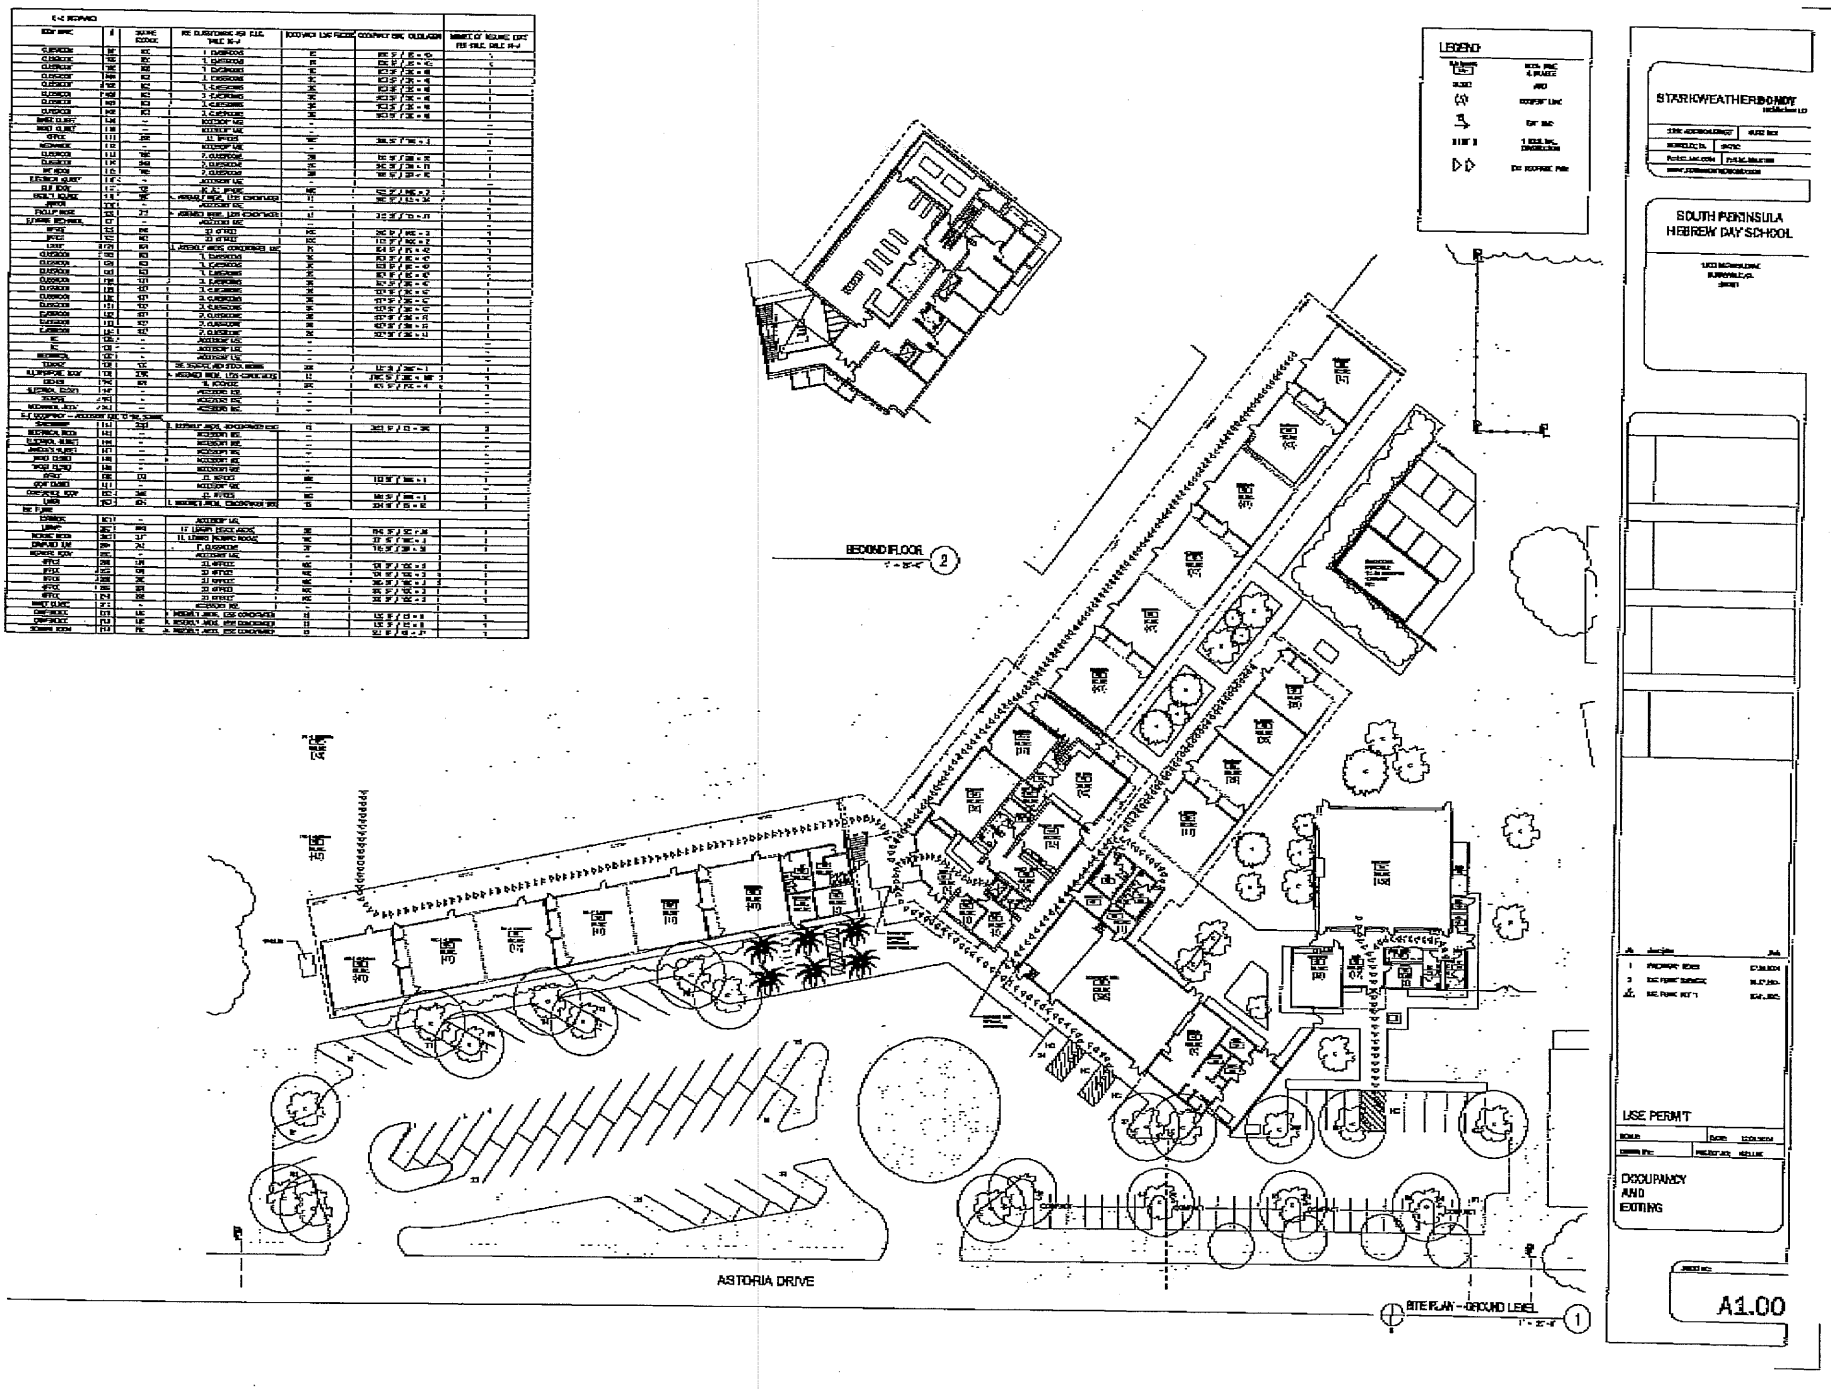
LEGEND
SECOND FLOOR
2
ASTORIA DRIVE
SITE PLAN - GROUND LEVEL
1
STARKWEATHER & DONDY
SOUTH PENINSULA HEBREW DAY SCHOOL
USE PERMIT
OCCUPANCY AND EXITING
A1.00

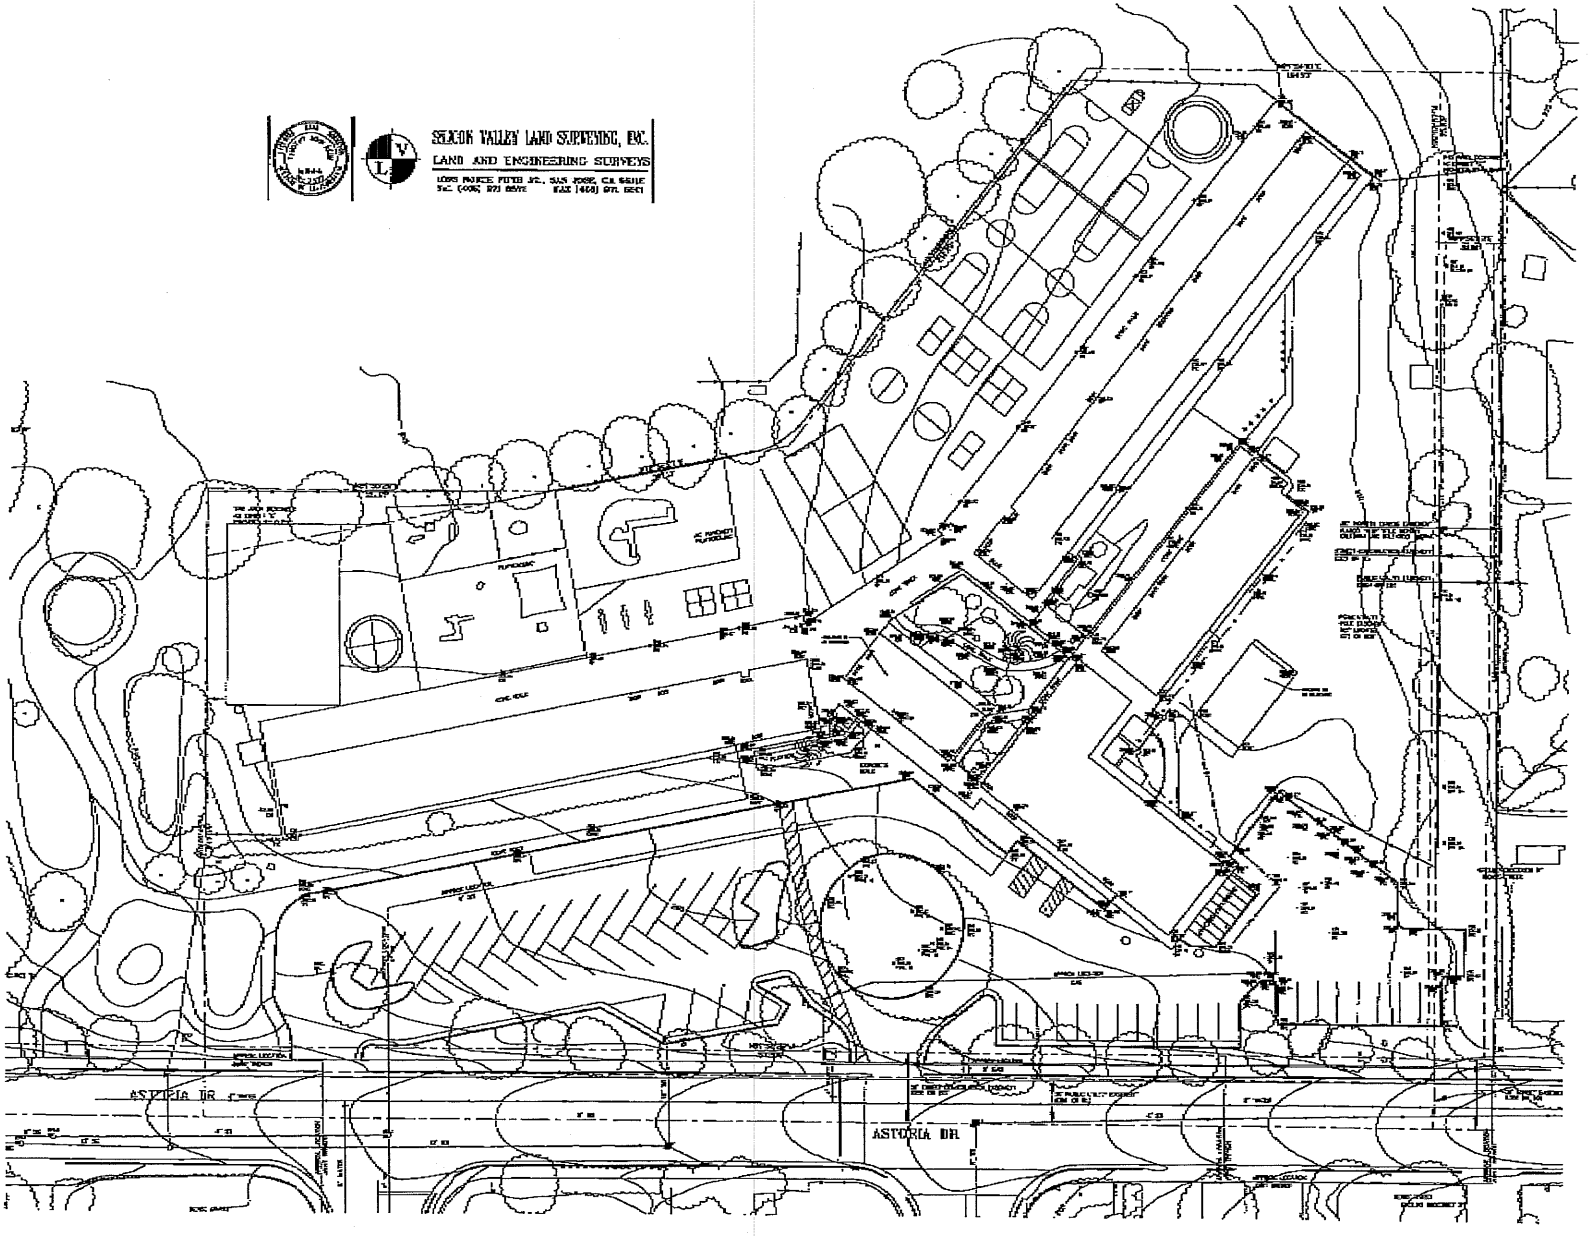

STARKWEATHER BONDY

SOUTH PENINSULA HEBREW DAY SCHOOL

USE PERMIT

EXISTING CONDITIONS

A1.11

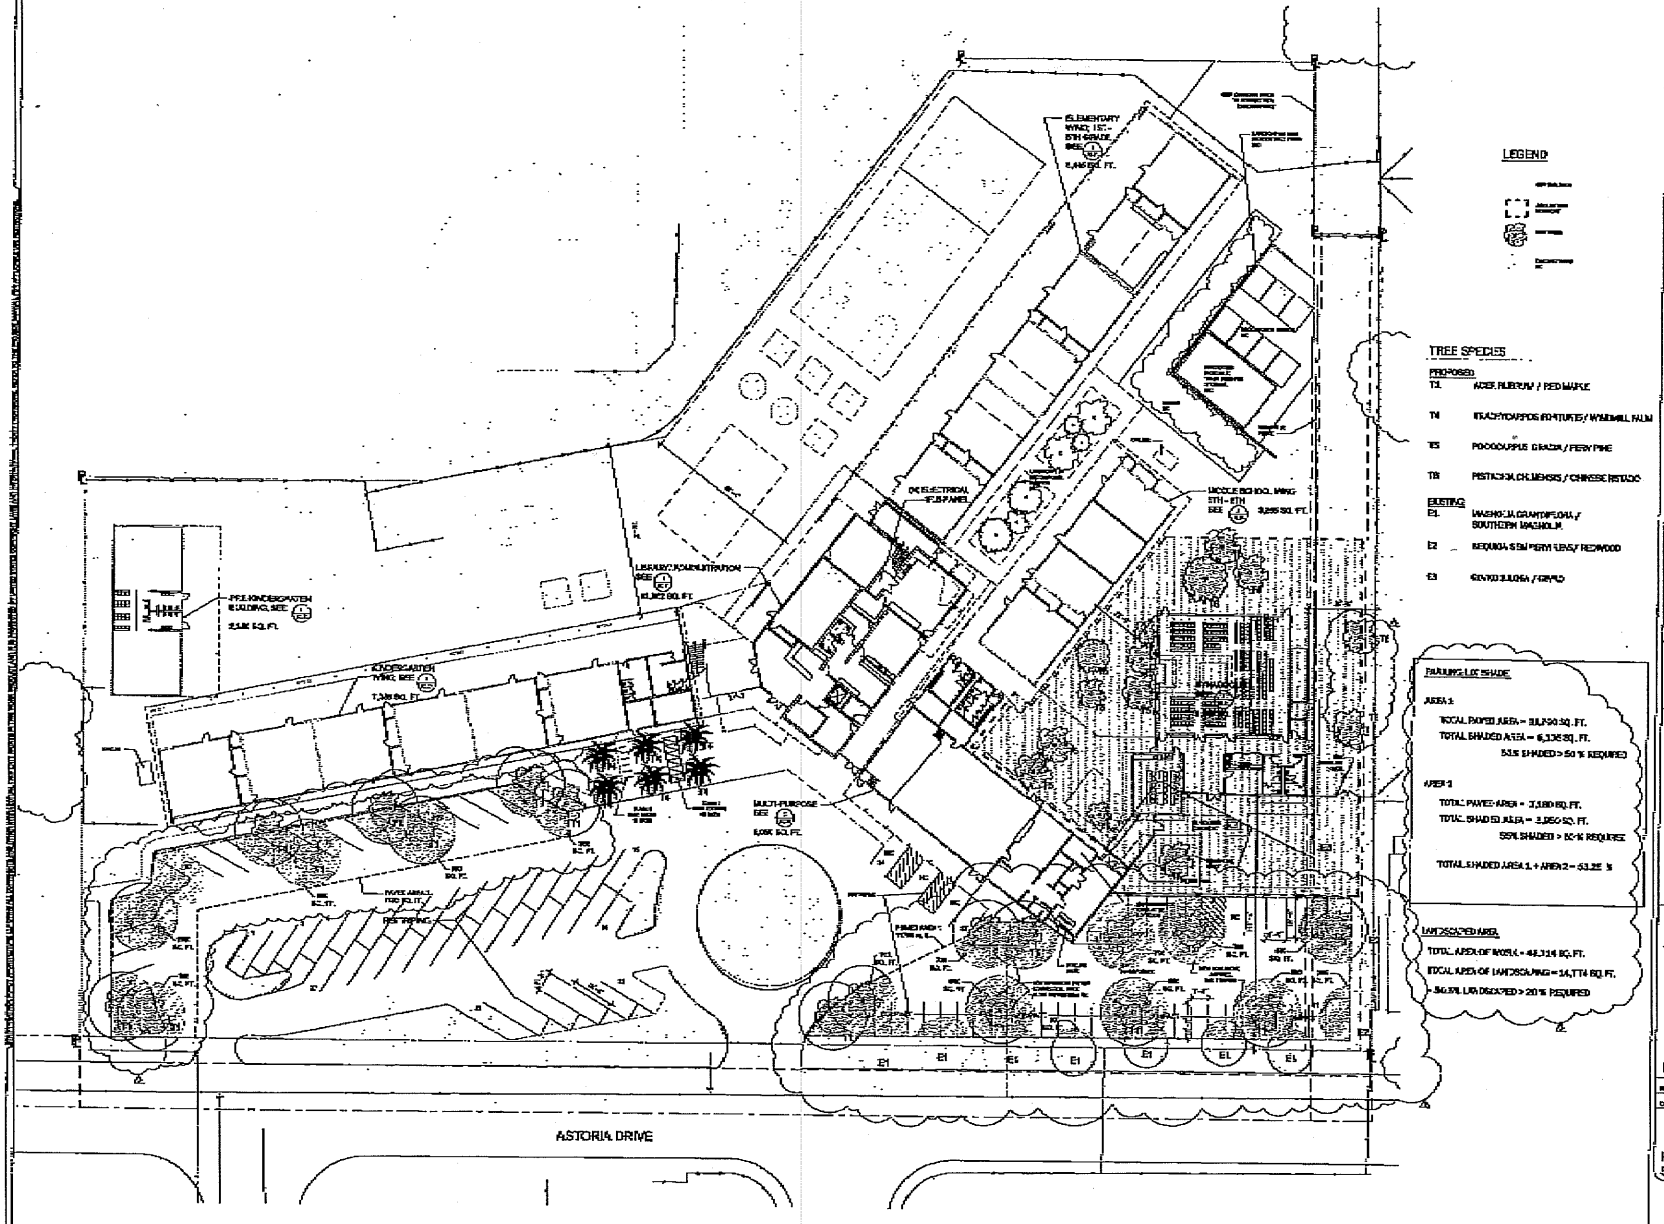

LEGEND

TREE SPECIES

PROPOSED

T3 ACER RUBRUM / RED MAPLE

T4 TRACHYCARPUS FORTUNEI / WINDMILL PALM

T5 PODOCARPUS GRACILIOR / FERN PINE

T6 PISTACHIA CHINENSIS / CHINESE PISTACHE

EXISTING

E1 MAGNOLIA GRANDIFLORA / SOUTHERN MAGNOLIA

E2 SEQUOIA SEMPERVIRENS / REDWOOD

E3 [illegible]

PARKING LOT SHADE

AREA 1

TOTAL PAVED AREA = [illegible] SQ. FT.

TOTAL SHADED AREA = [illegible] SQ. FT.

[illegible]% SHADED > 50 % REQUIRED

AREA 2

TOTAL PAVED AREA = 3,180 SQ. FT.

TOTAL SHADED AREA = 3,050 SQ. FT.

55% SHADED > 50 % REQUIRED

TOTAL SHADED AREA 1 + AREA 2 = 53.25 %

LANDSCAPED AREA

TOTAL AREA OF WORK = 48,314 SQ. FT.

TOTAL AREA OF LANDSCAPING = 14,774 SQ. FT.

30.59% LANDSCAPED > 20 % REQUIRED

STARK/WEATHERBOND architecture LLC

SOUTH PENINSULA HEBREW DAY SCHOOL

USE PERMIT

PROPOSED SITE PLAN

A2.11

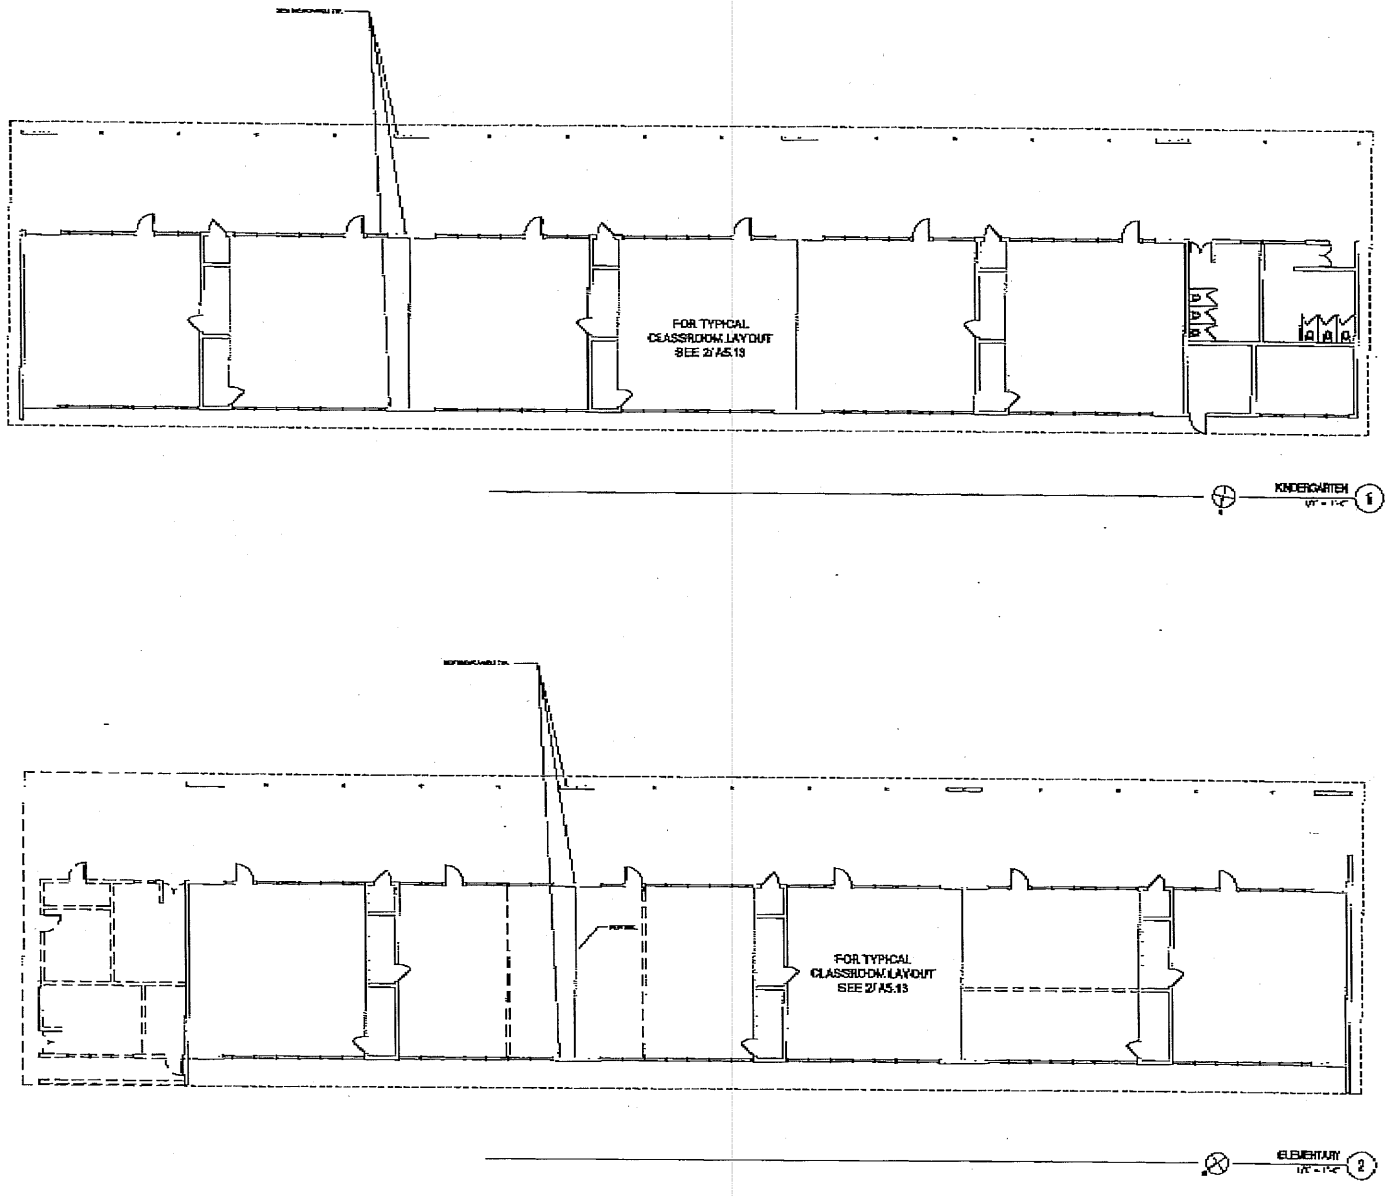

LEGEND

STARKWEATHER BUNDY

SOUTH PENINSULA
HEBREW DAY SCHOOL

USE PERMIT

KINDERGARTEN AND
ELEMENTARY WINGS

A2.21

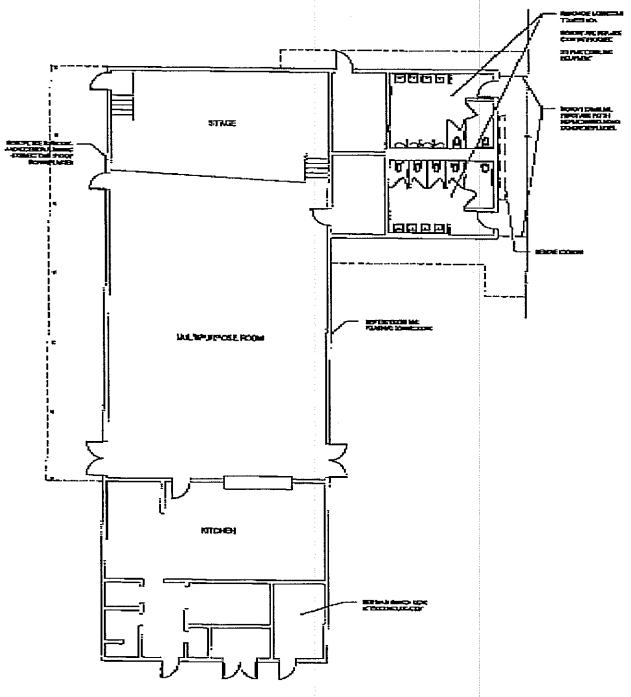

MULTI-PURPOSE 3

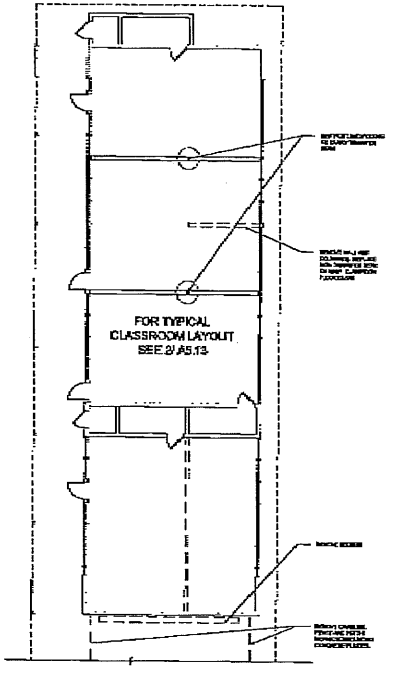

MIDDLE 2

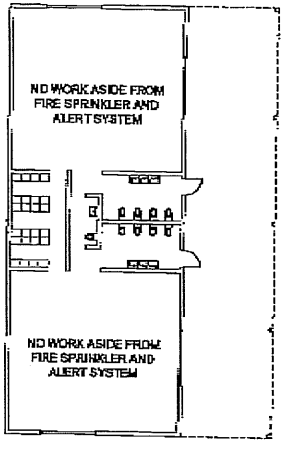

PRE-K 1

LEGEND

STARKWEATHERBOLDY

SOUTH PENINSULA
HEBREW DAY SCHOOL

USE PERMIT

MULTI-PURPOSE,
MIDDLE, AND PRE-K
WINGS

A2.31

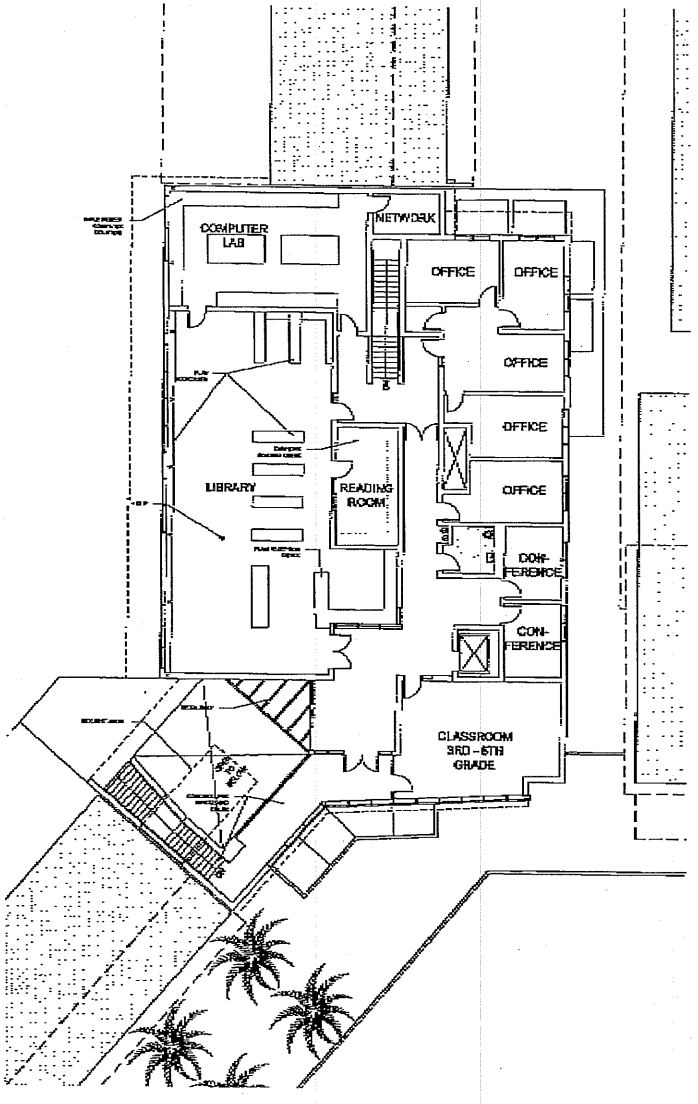

SECOND FLOOR 2

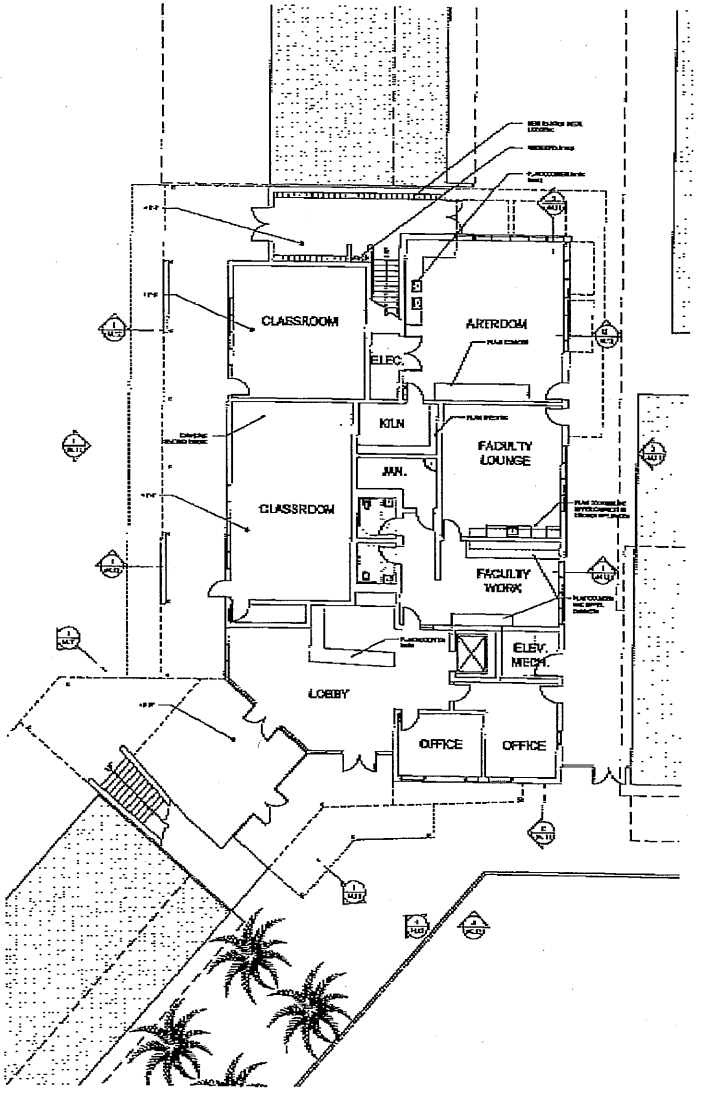

FIRST FLOOR 1

LEGEND

STARKWEATHER BOSNOW

SOUTH PENINSULA HEBREW DAY SCHOOL

USE PERM'T

LIBRARY/ ADMINISTRATION BUILDING PLANS

A2.41

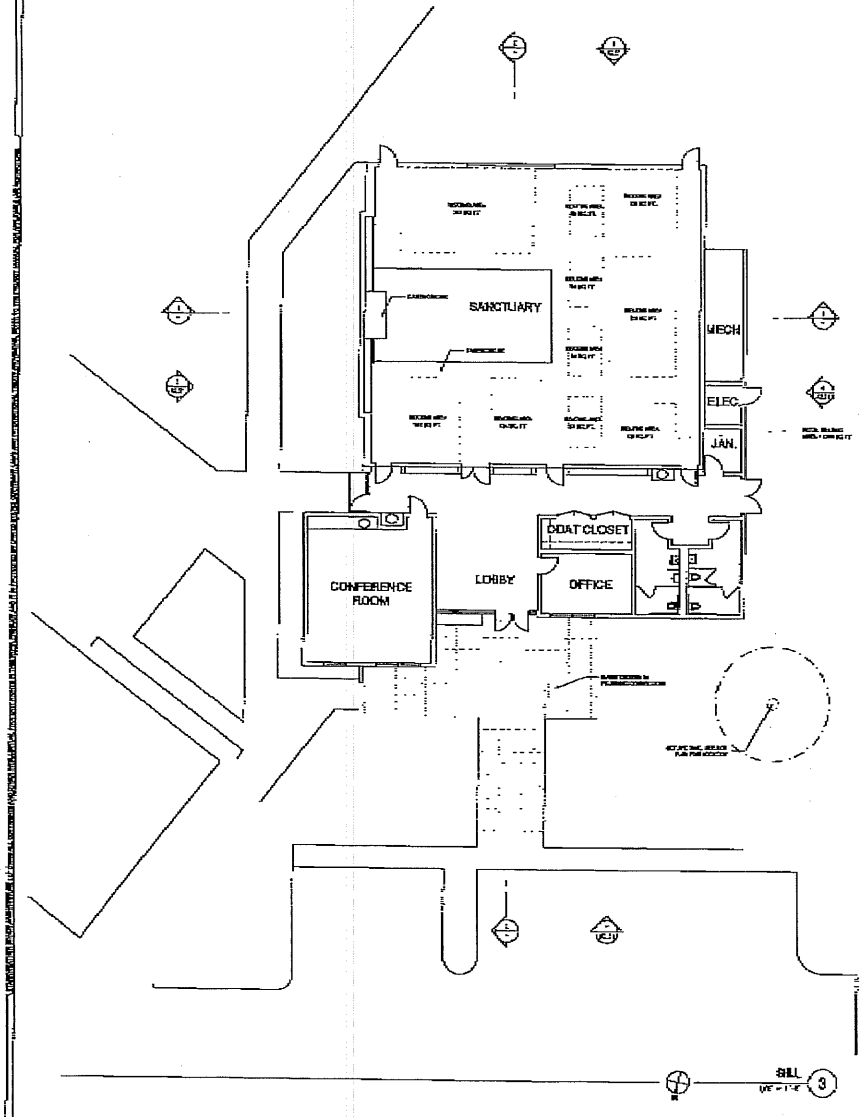

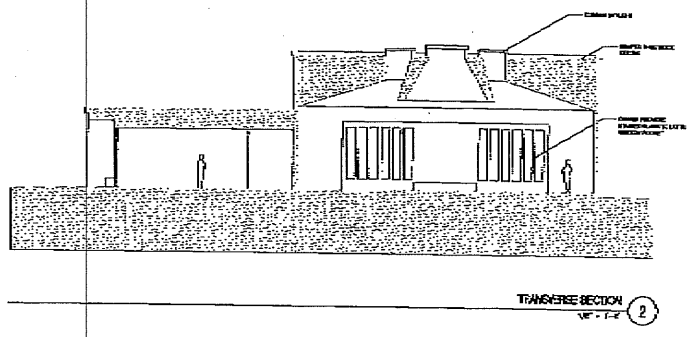

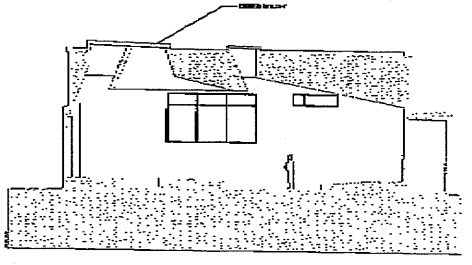

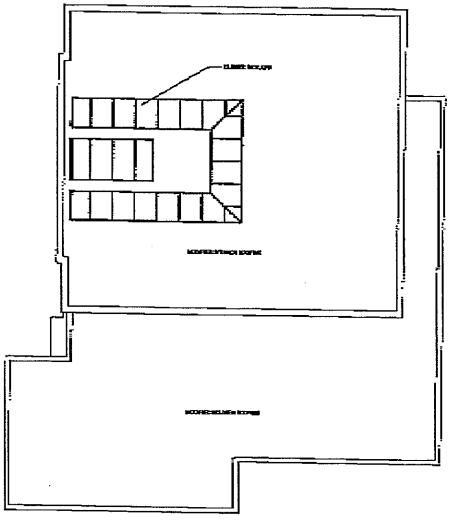

STARKWEATHERBOXDY

SOUTH PENINSULA HEBREW DAY SCHOOL

USE PERMIT

SHUL FLOOR PLAN
SHUL SECTIONS

A2.51

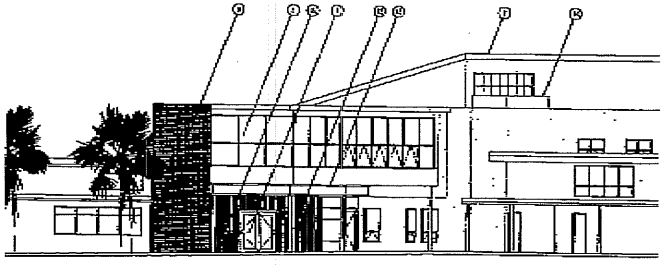

NORTH ELEVATION 1/8" = 1'-0" (4)

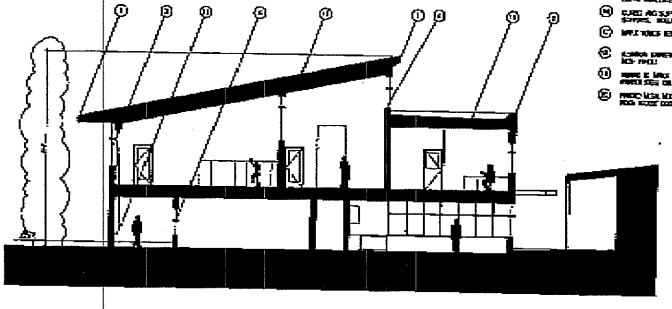

SECTION D-D 1/8" = 1'-0" (2)

KEY

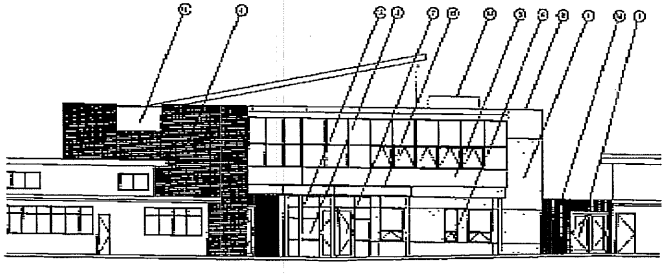

NORTH EAST ELEVATION 1/8" = 1'-0" (3)

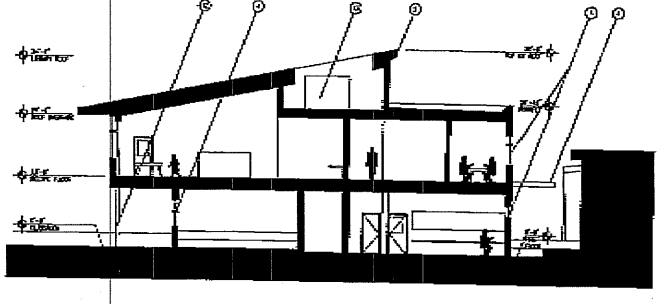

SECTION C-C 1/8" = 1'-0" (1)

STARKWEATHER BOMDY

SOUTH PENINSULA HEBREW DAY SCHOOL

USE PERMIT

LIBRARY/ ADMINISTRATION BUILDING ELEVATIONS AND SECTIONS

A4.12

5104860769

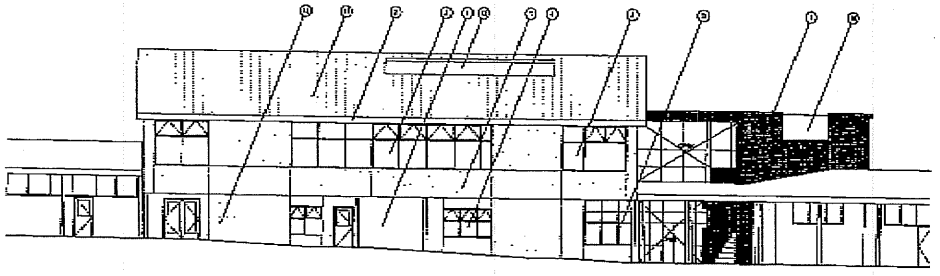

SOUTH EAST ELEVATION 4
1/8" = 1'-0"

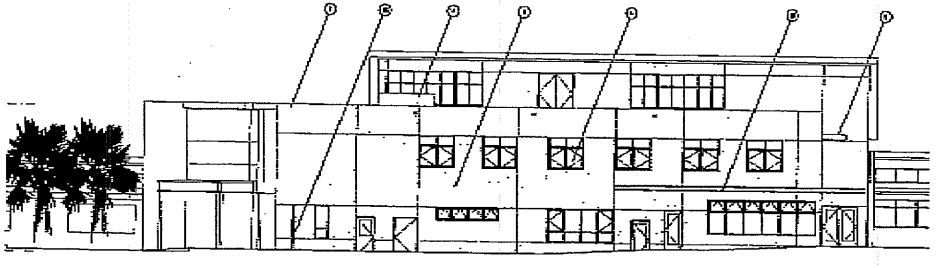

NORTH WEST ELEVATION 3
1/8" = 1'-0"

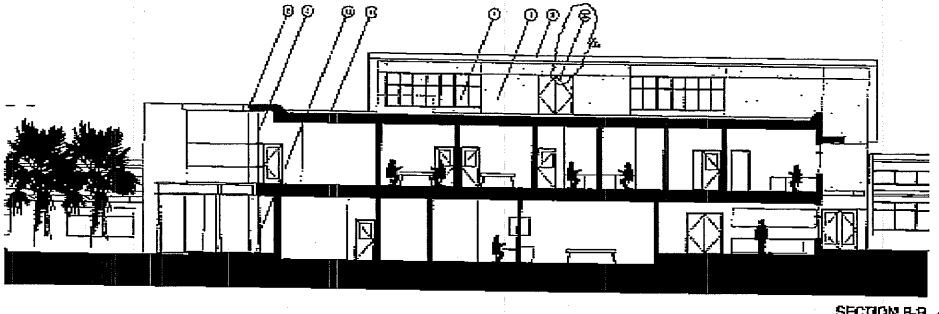

SECTION B-B 2
1/8" = 1'-0"

KEY

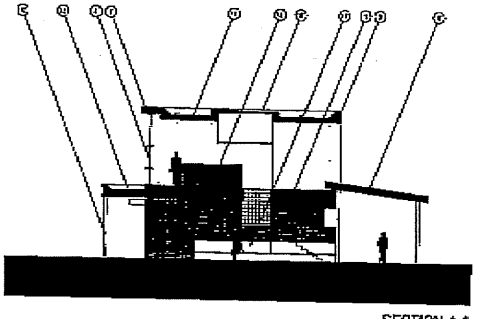

SECTION A-A 1
1/8" = 1'-0"

STARKWEATHERBONDY

SOUTH PENINSULA HEBREW DAY SCHOOL

No.	Description	Date
1	[illegible]	[illegible]
2	[illegible]	[illegible]
3	[illegible]	[illegible]

USE PERMIT

LIBRARY/ ADMINISTRATION BUILDING ELEVATIONS AND SECTIONS

A4.11

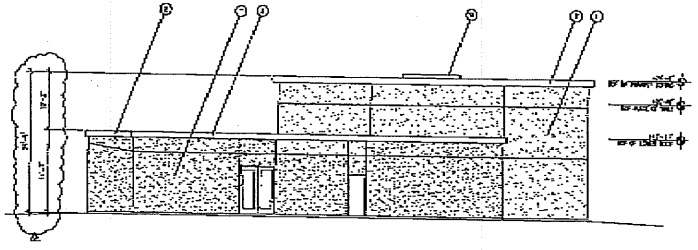

WEST ELEVATION (4)

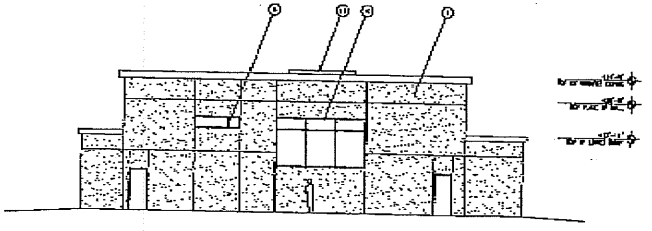

SOUTH ELEVATION (2)

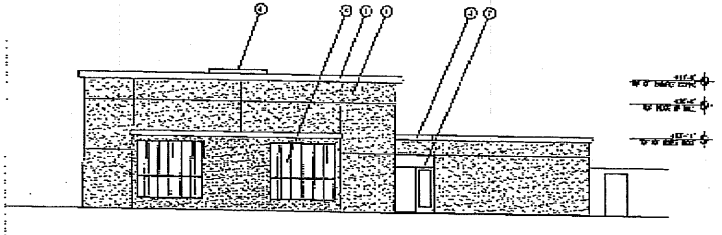

EAST ELEVATION (3)

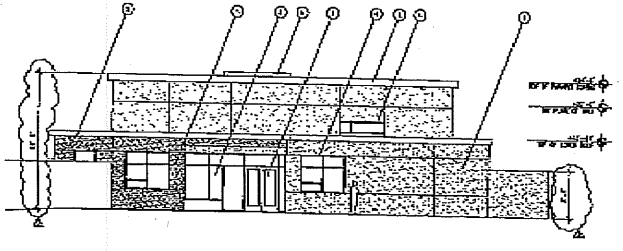

NORTH ELEVATION (1)

KEY

STARKWEATHERBOARDY

SOUTH PENINSULA HEBREW DAY SCHOOL

USE PERMIT

SYNAGOGUE EXTERIOR ELEVATIONS

A4.21

07/07/2005 10:25 5104860769

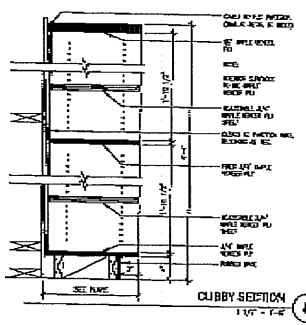

CUBBY SECTION 8

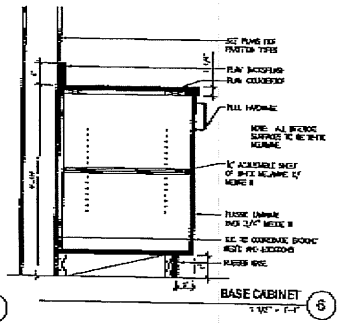

BASE CABINET 6

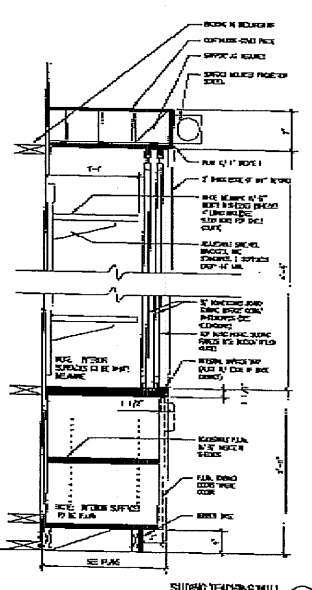

SLIDING TEACHER'S WALL 7

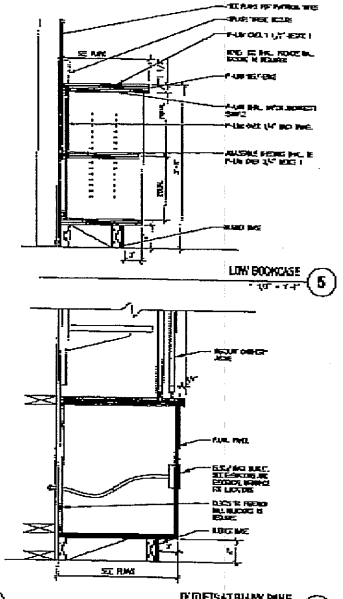

LOW BOOKCASE 5

OUTLETS AT BLANK PANEL 4

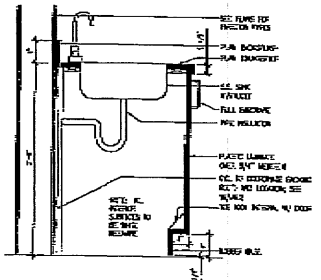

SINK AT BASE CABINET 3

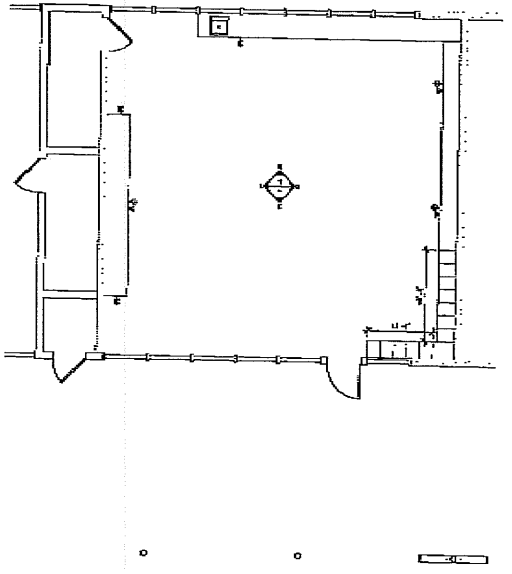

TYPICAL CLASSROOM 2

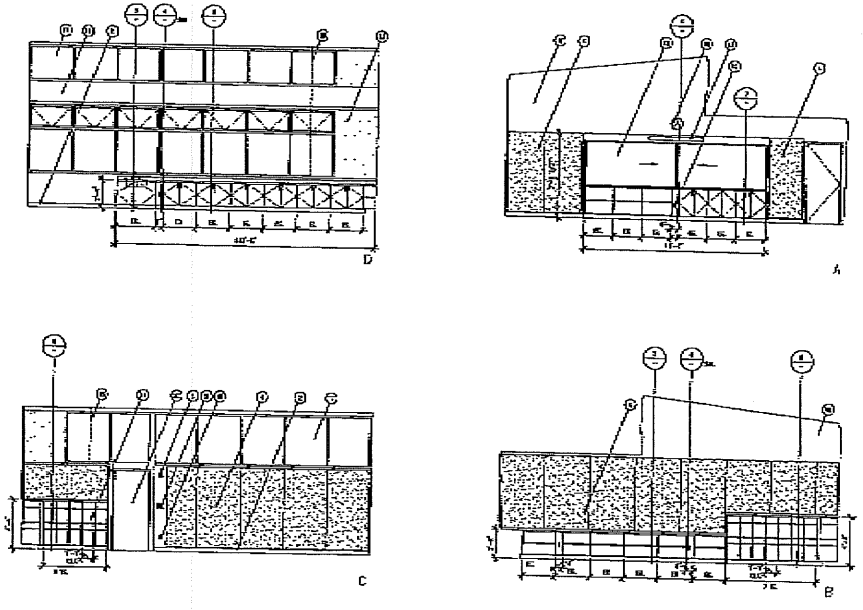

TYPICAL CLASSROOM 1

KEY

GENERAL NOTES

STARKWEATHER & KIDDY

SOUTH PENINSULA HEBREW DAY SCHOOL

USE PERMIT

TYPICAL CLASSROOM
ENLARGED PLAN
INTERIOR ELEVATIONS
DETAILS

A5.11

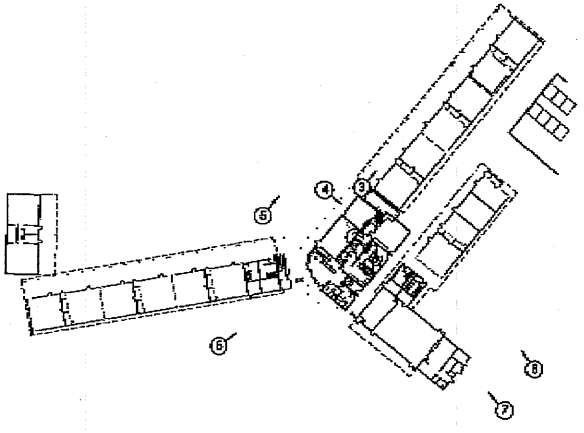

PHOTO KEY

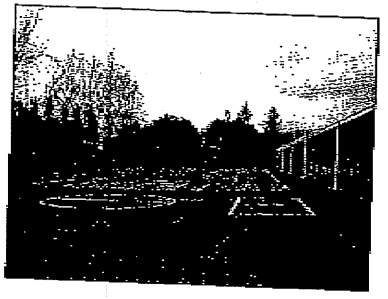

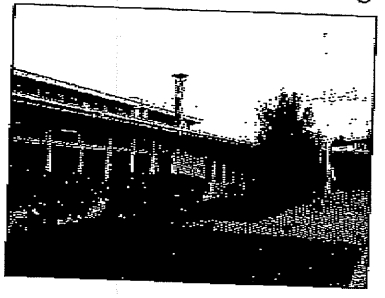

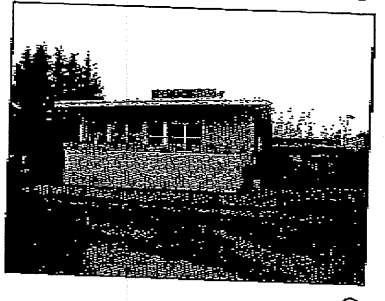

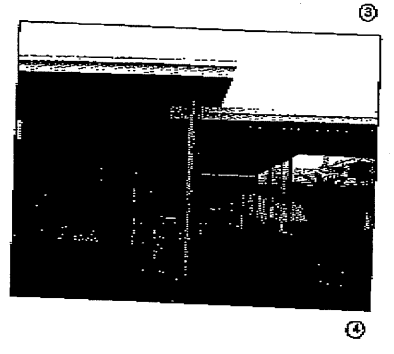

STARKWEATHERBONDY

SOUTH PENINSULA HEBREW DAY SCHOOL

USE PERMIT

EXISTING SITE CONDITION PHOTOS

A20.11

SOUTH PENNINSULA HEBREW DAY SCHOOL EXISTING SITE PLAN
DRAINAGE EXHIBIT

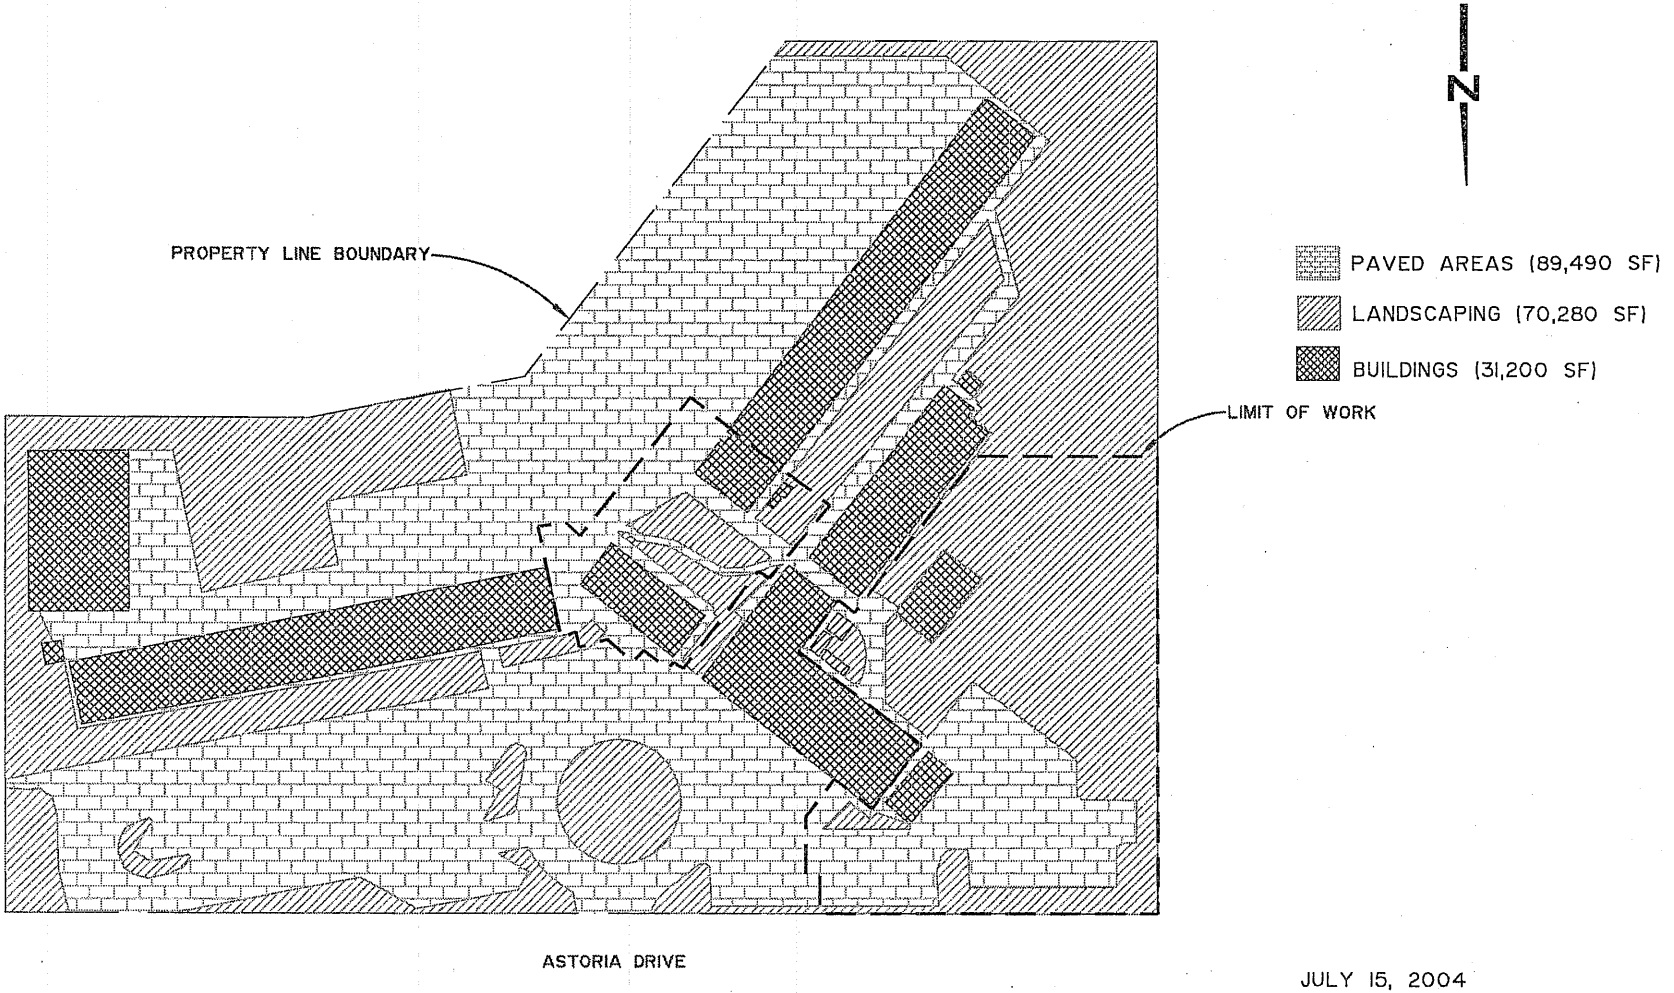

JULY 15, 2004
N:\SJB014700\CADD\EXSDMK

SOUTH PENNINSULA HEBREW DAY SCHOOL PROPOSED DRAINAGE EXHIBIT

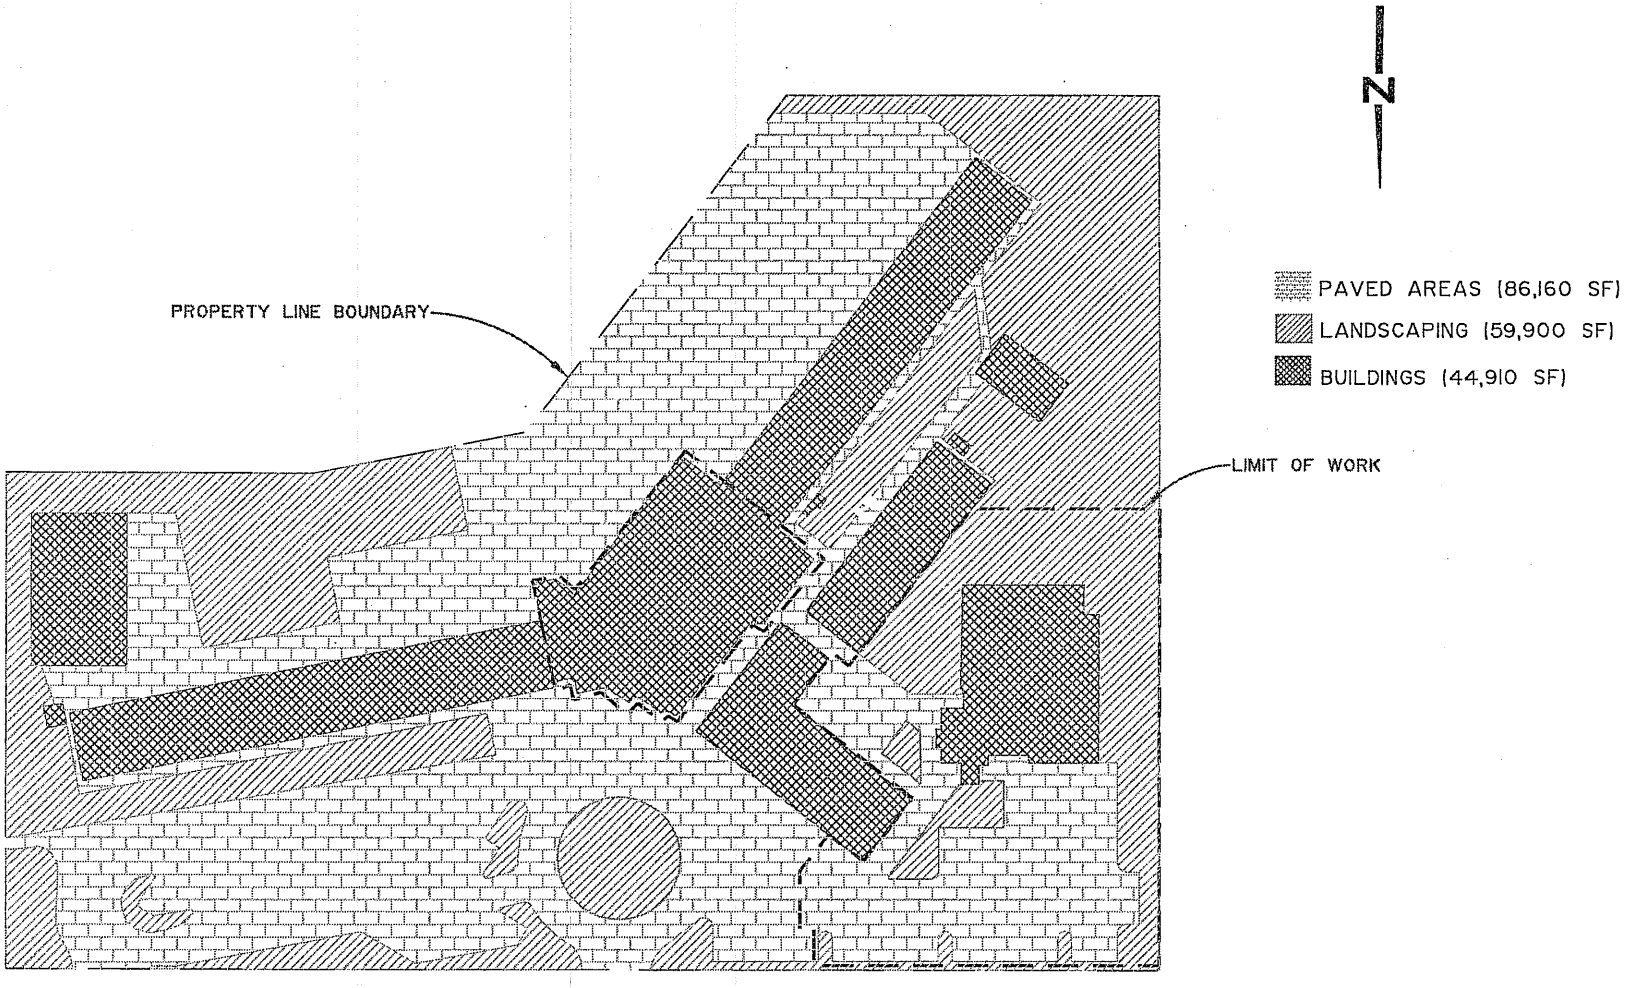

JULY 15, 2004
N:\SJB014700\CADD\PRSDMK