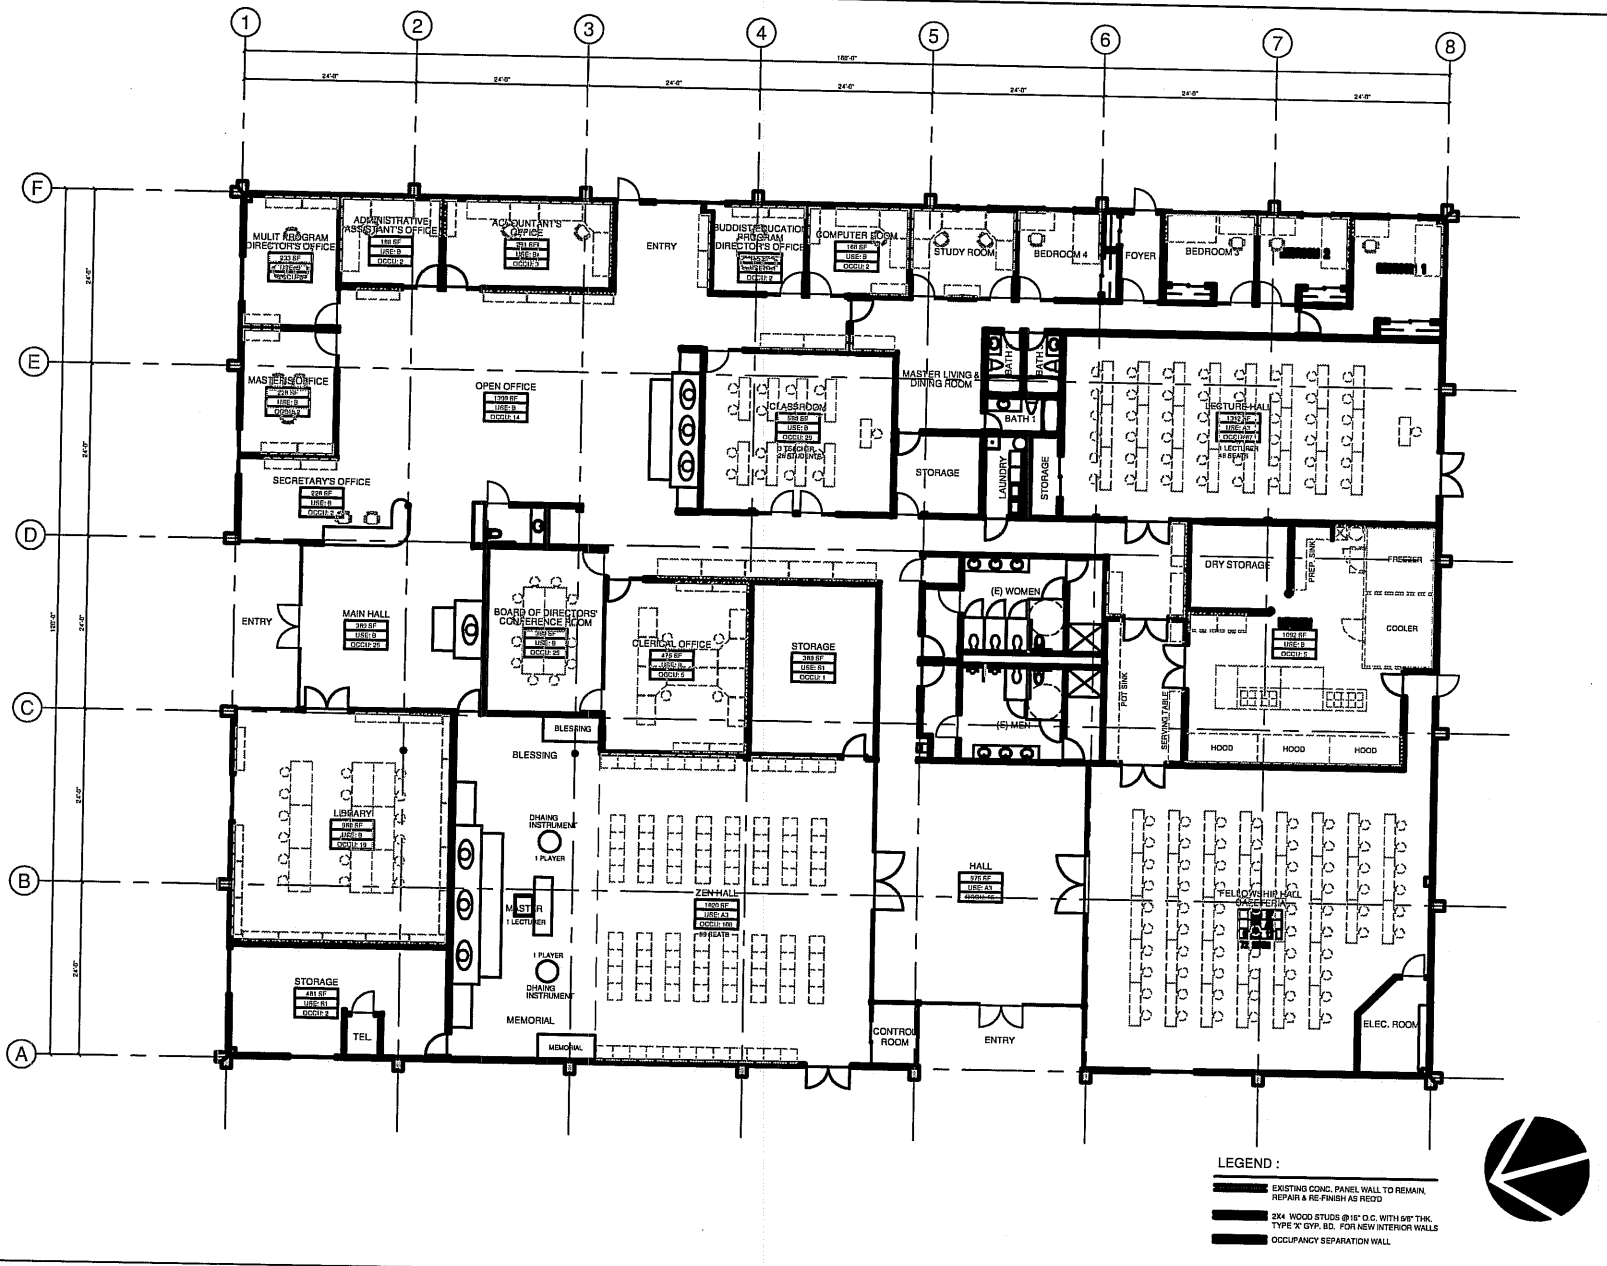

PROPOSED FLOOR PLAN | 1/8"=1'-0" | 1

HL

HL Design, Inc
Architecture . Planning . Site Development
6601 Owens Drive, Suite 105
Pleasanton , California 94588
Tel : (925) 460-0881
Fax: (925) 460-0991
hldesign@sbcglobal.net

OWNER/TENANT:

CHUNG TAI ZEN CENTER
OF SUNNYVALE
750 E. ARQUES AVENUE
SUNNYVALE , CALIFORNIA 94085

REVISION:
PRC SUBMITTAL 07-05-2005

DATE: 07-05-2005
PROJECT NO: 05-344
SCALE: AS SHOWN
DRAWN: HCL
CHECK: HL
SHEET NO. AS-4 OF SHEETS

ATTACHMENT E
Page 1 of 1