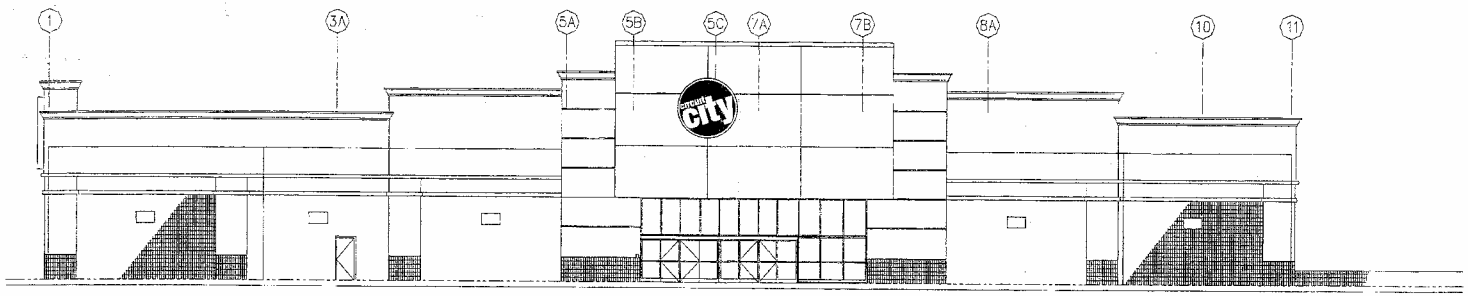

Sign size allowed under current code

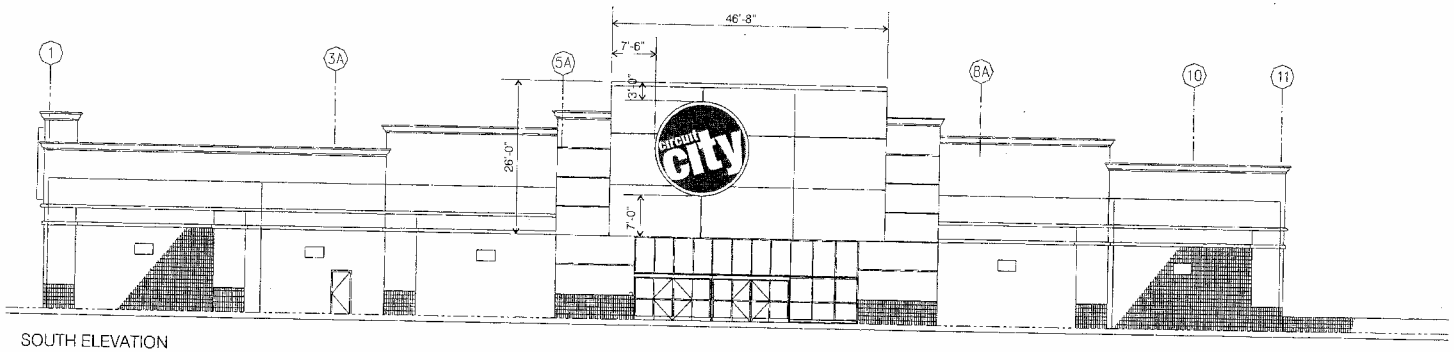

Sign size originally proposed

ATTACHMENT C

Page 1 of 4

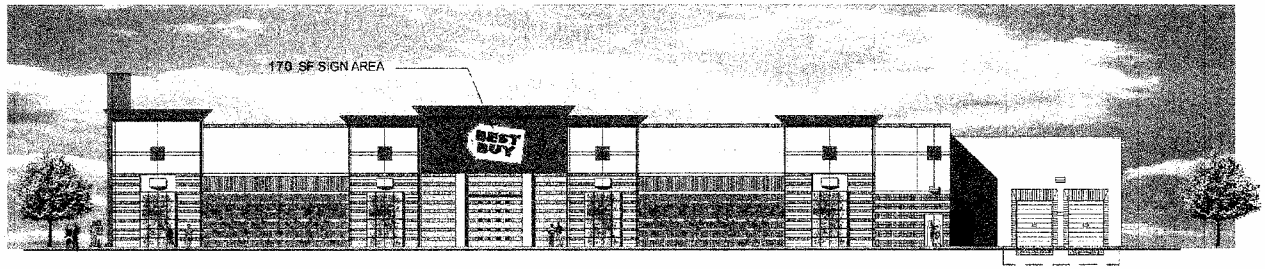

MAJOR 1 EAST ELEVATION
ALONG EL CAMINO REAL

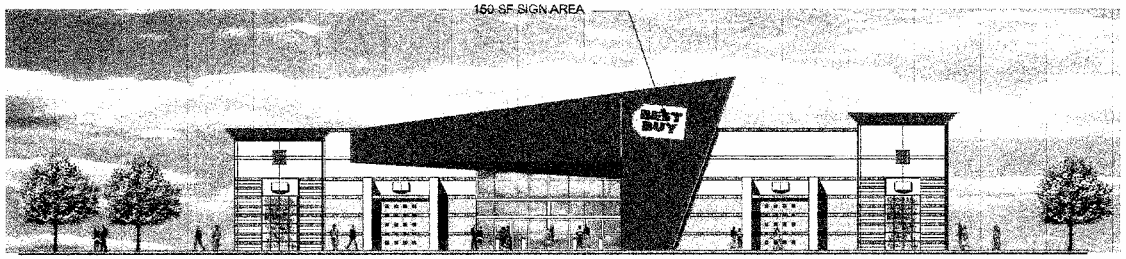

MAJOR 1 SOUTH ELEVATION
----- MAIN ENTRY ELEVATION

WALL SIGN SIZES UNDER PROPOSED ORDINANCE

SUNNYVALE, CALIFORNIA

COLOR & MATERIALS
SAND HILL PROPERTY COMPANY

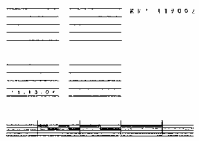

ATTACHMENT C
Page 2 of 4

MAJOR 1 EAST ELEVATION
ALONG EL CAMINO REAL

MAJOR 1 SOUTH ELEVATION
----- MAIN ENTRY ELEVATION

WALL SIGN SIZES PROPOSED BY APPLICANT

SUNNYVALE, CALIFORNIA

COLOR & MATERIALS
SAND HILL PROPERTY COMPANY

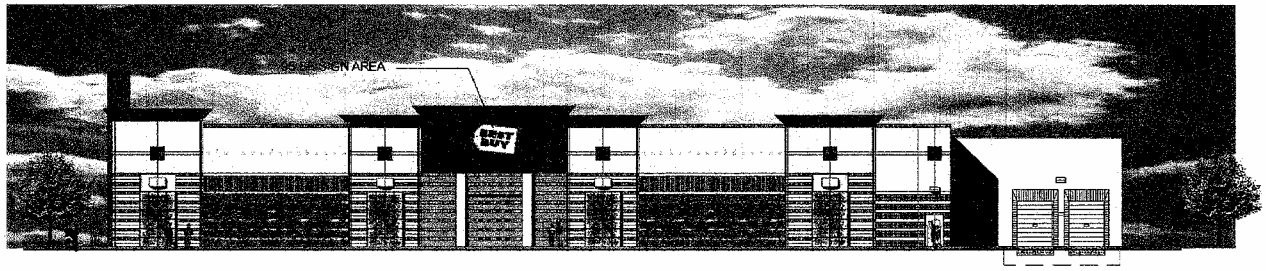

MAJOR 1 EAST ELEVATION
ALONG EL CAMINO REAL

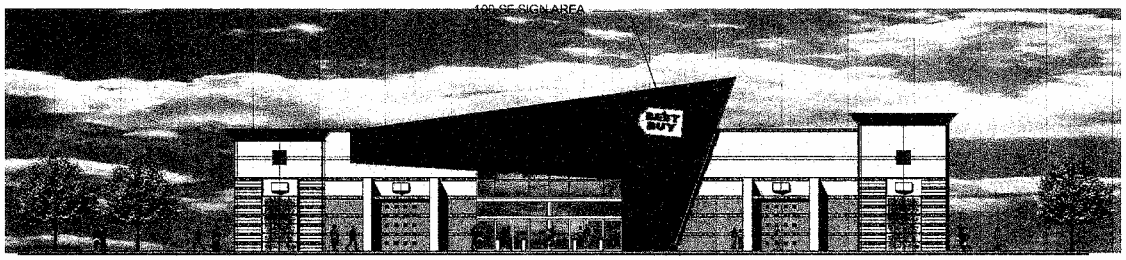

MAJOR 1 SOUTH ELEVATION
----- MAIN ENTRY ELEVATION

WALL SIGN SIZES UNDER CURRENT ORDINANCE

SUNNYVALE, CALIFORNIA

COLOR & MATERIALS
SAND HILL PROPERTY COMPANY

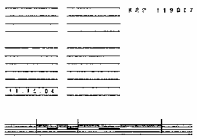

ATTACHMENT C
Page 4 of 4