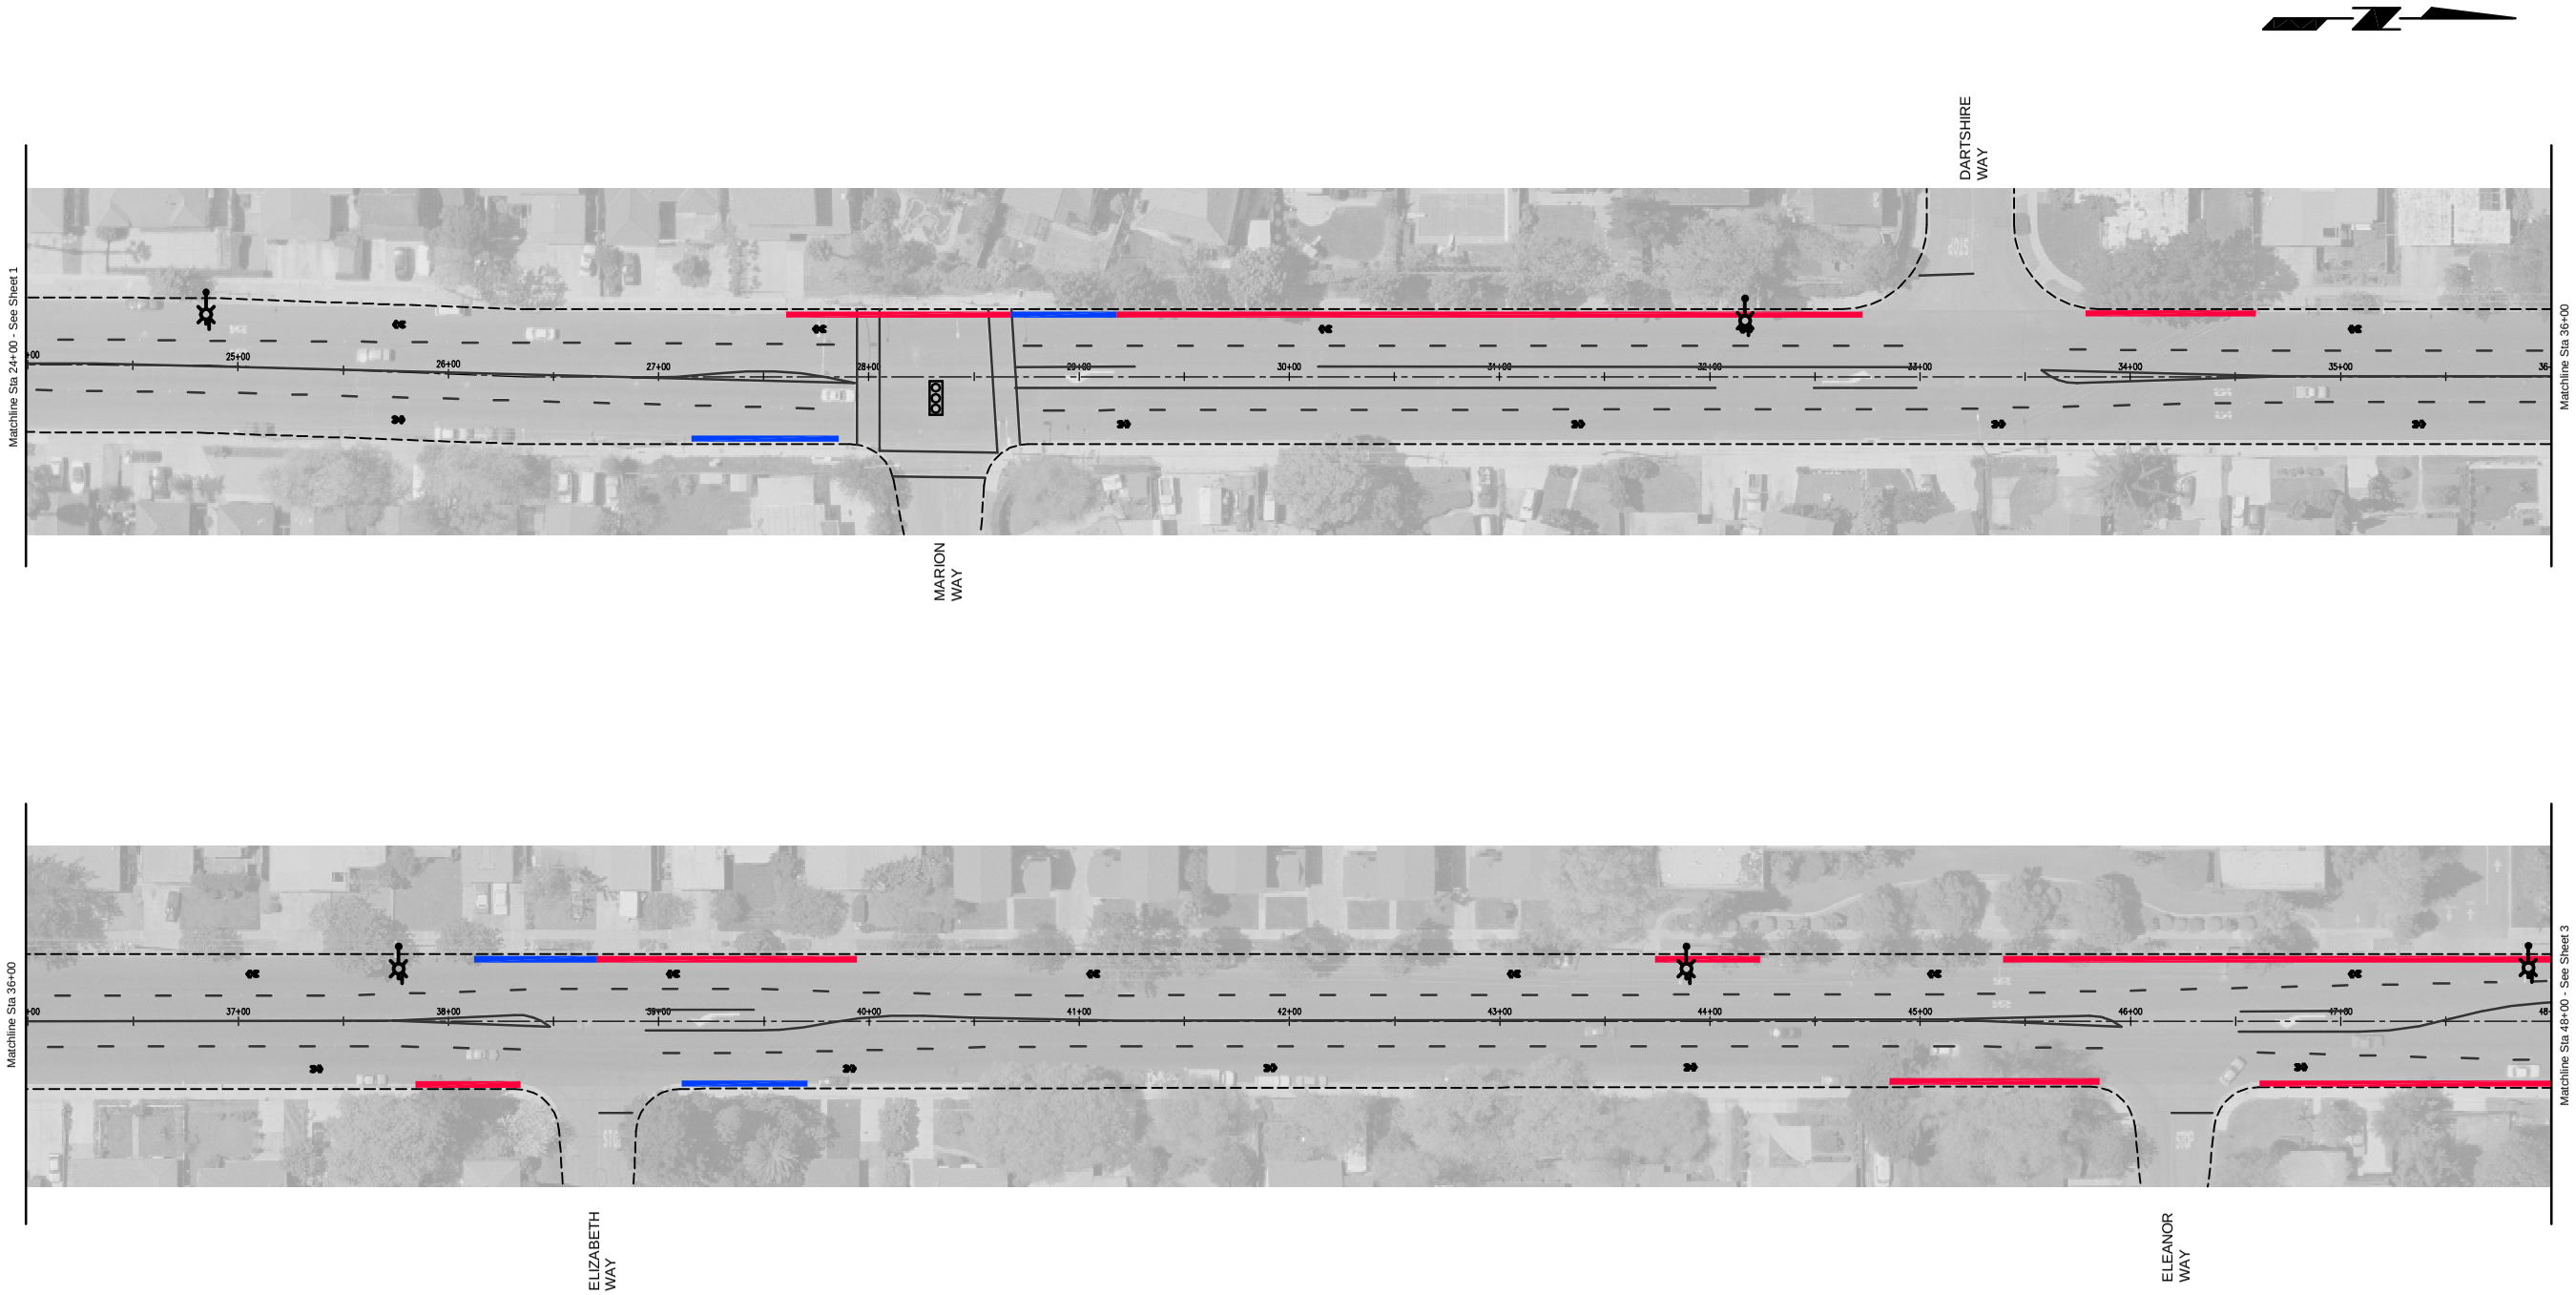

Rev.	Description	Date

FILE NAME: 759-BASE
PROJECT NO.: SJ05-759

FEHR & PEERS
TRANSPORTATION CONSULTANTS

255 N. Market St.
Suite 200
San Jose, CA 95110
(408) 278-1700

- Walnut Creek, CA
- Roseville, CA
- San Francisco, CA
- San Jose, CA
- Salt Lake City, UT
- Las Vegas, NV
- Reno, NV
- Denver, CO

REGISTERED PROFESSIONAL ENGINEER
KRISTIANN M.L. CHOY
64730
EXP. 6/30/07
CIVIL
STATE OF CALIFORNIA

Date _____

Scale	1"=40'
Designed By:	MFA
Drawn By:	MFA
Checked By:	KMC
Consultant's Job No.	SJ05-759

DEPARTMENT OF PUBLIC WORKS
DIVISION OF TRANSPORTATION AND TRAFFIC

WOLFE ROAD BIKE PLAN

DESIGN ALTERNATIVE 1
BIKE ROUTE SIGNING & PAVEMENT MARKING

CITY OF SUNNYVALE CALIFORNIA

City of Sunnyvale
Santa Clara County
California

Department of Public Works
456 West Olive Avenue
P.O. Box 3707
Sunnyvale 94088-3707

City of Sunnyvale
Project No.

Drawing No.

Sheet 2 of 4