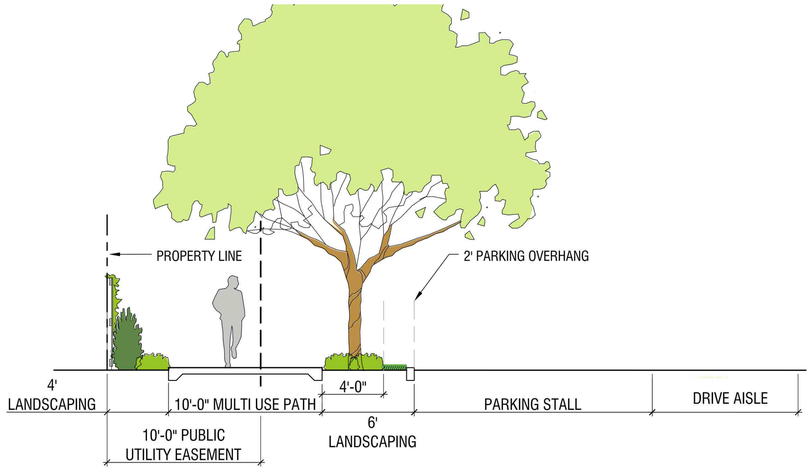

A SECTION - WEST PROPERTY LINE
SCALE: 1/4" = 1'-0"

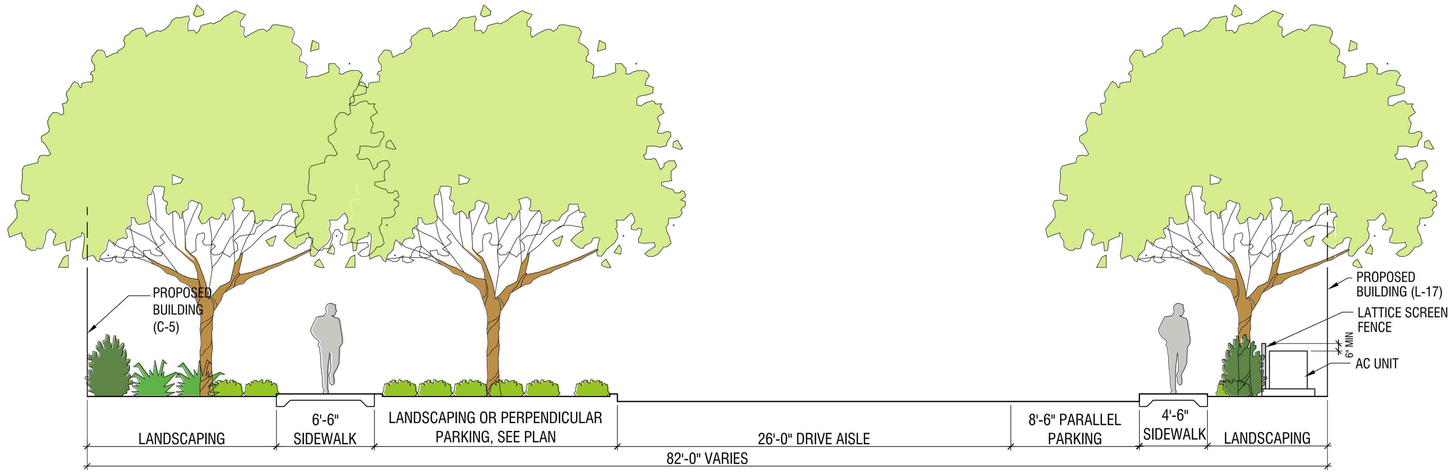

C SECTION - BUILDING C-5 TO L-17
SCALE: 1/4" = 1'-0"

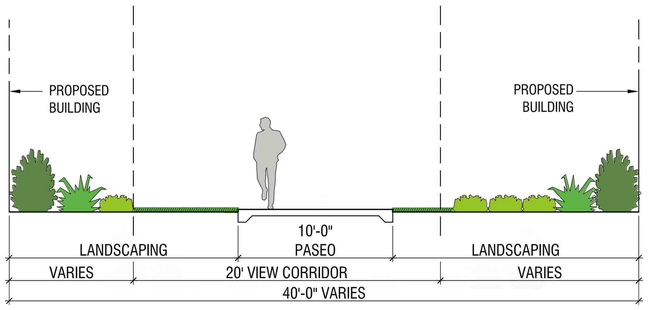

B SECTION - PASEO
SCALE: 1/4" = 1'-0"

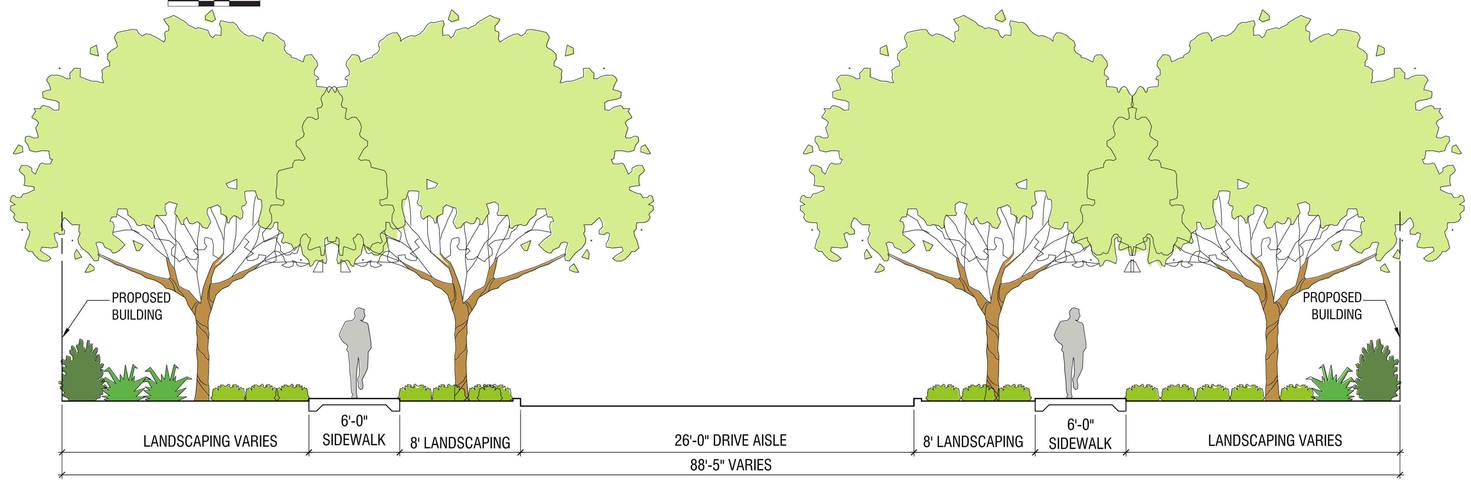

D SECTION - ENTRY ALLEE
SCALE: 1/4" = 1'-0"

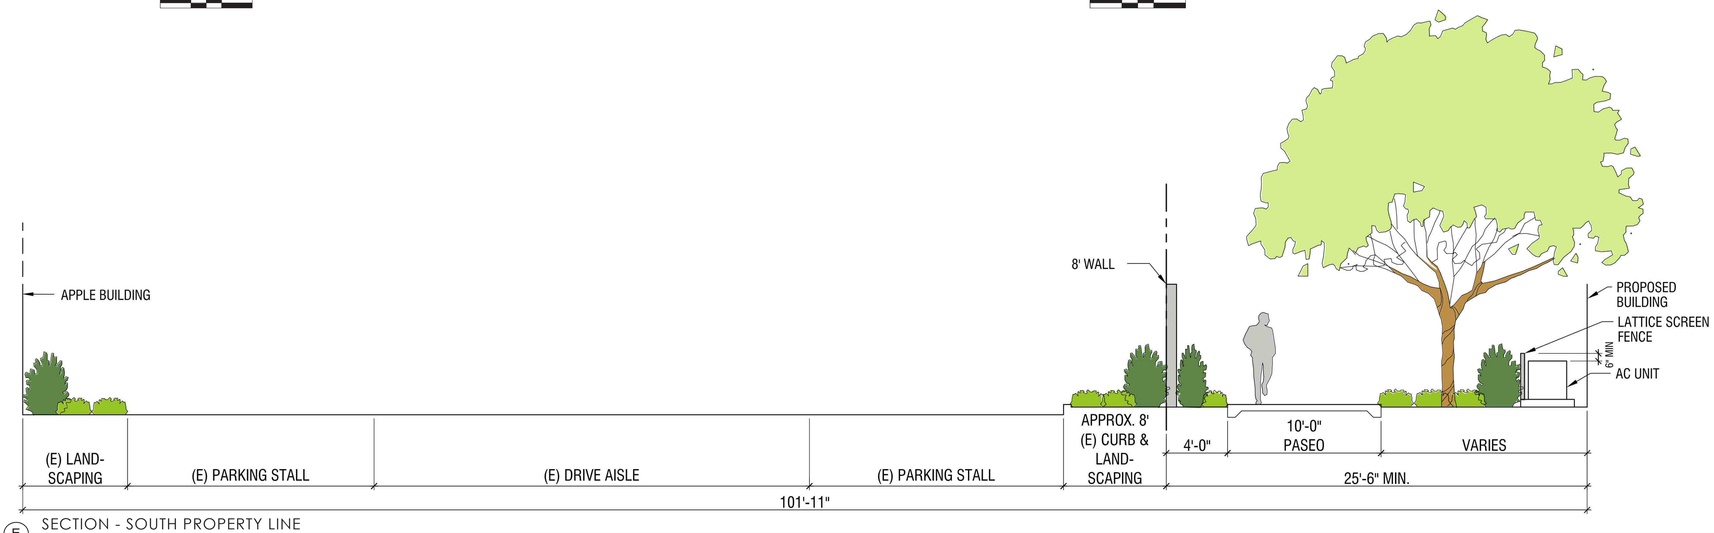

E SECTION - SOUTH PROPERTY LINE
SCALE: 1/4" = 1'-0"

SECTIONS L 2 . 0

THE VALE

THE VALE

WATT COMPANIES - SUNNYVALE, CA

WATT COMPANIES

BRUCE JETT ASSOCIATES
LANDSCAPE ARCHITECTS
CRLA #3335
3 Altarinda Rd., Suite 201
Orinda, CA 94563
925.254.5422
www.landsarch.com

19 FEBRUARY 2015

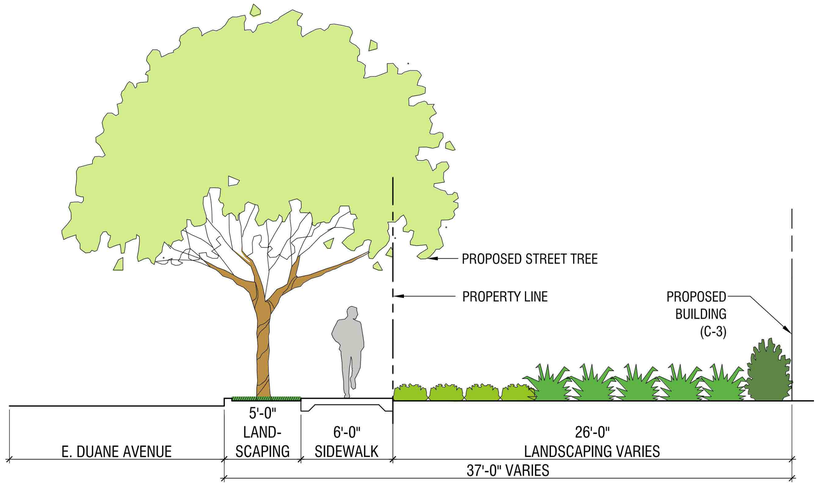

F SECTION - BUILDING C-3
SCALE: 1/4" = 1'-0"

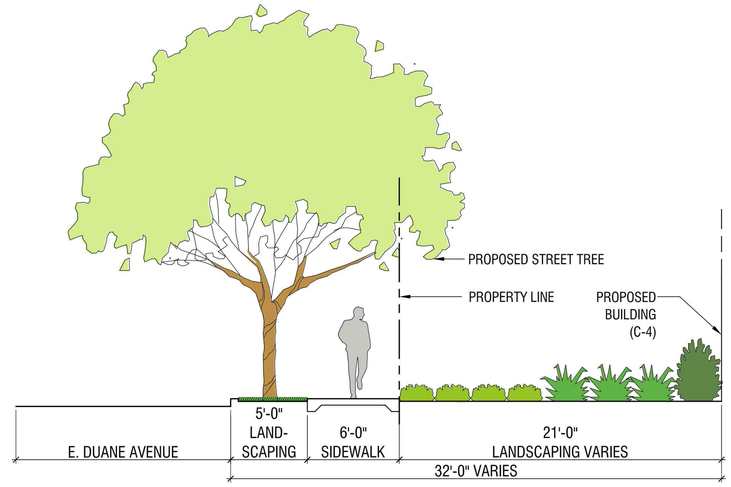

G SECTION - BUILDING C-4
SCALE: 1/4" = 1'-0"

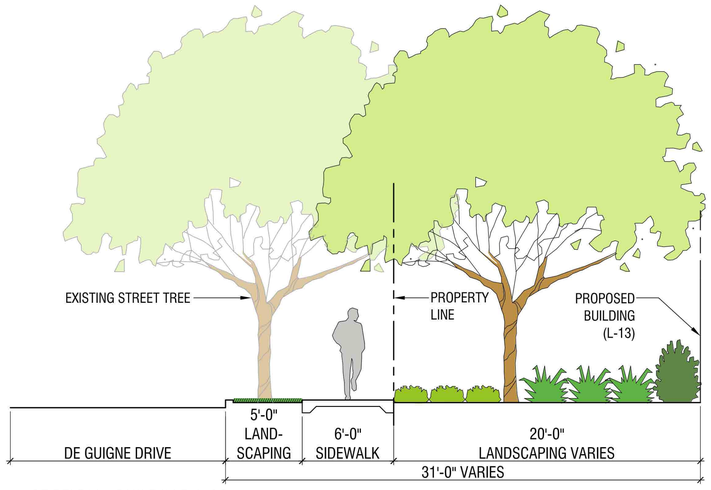

H SECTION - BUILDING L-13
SCALE: 1/4" = 1'-0"

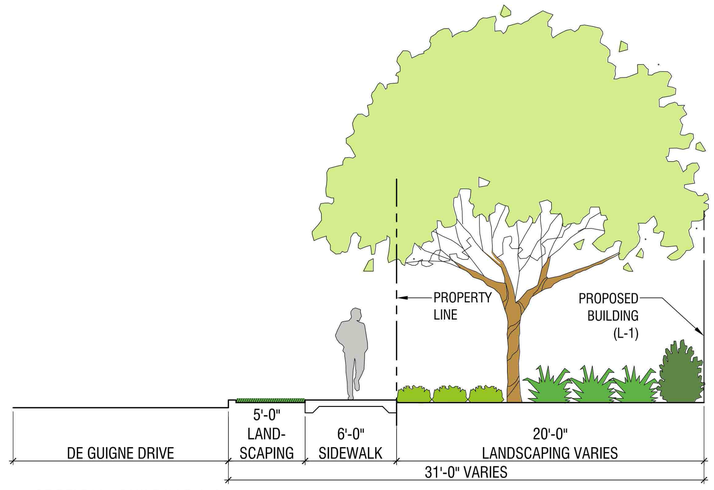

I SECTION - BUILDING L-1
SCALE: 1/4" = 1'-0"

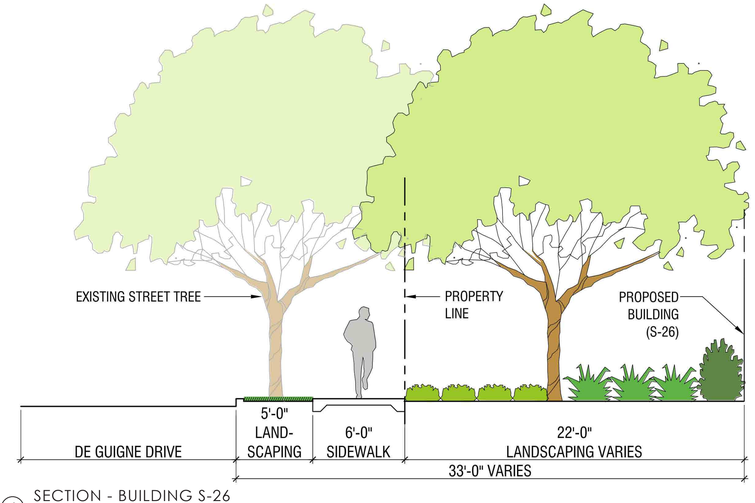

J SECTION - BUILDING S-26
SCALE: 1/4" = 1'-0"

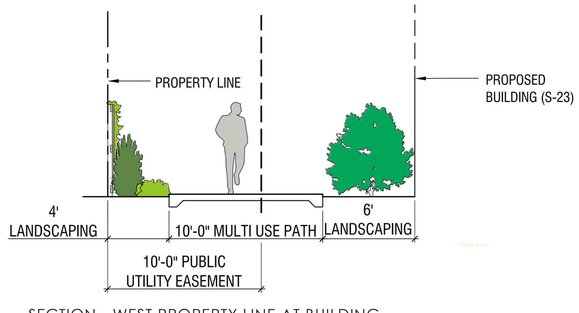

K SECTION - WEST PROPERTY LINE AT BUILDING
SCALE: 1/4" = 1'-0"

SECTIONS L 2 . 1

THE VALE

THE VALE

WATT COMPANIES - SUNNYVALE, CA

WATT COMPANIES

BRUCE JETT ASSOCIATES
LANDSCAPE ARCHITECTS
CRLA #3335
3 Altarinda Rd., Suite 201
Orinda , CA 94563
925.254.5422
www.landsarch.com

19 FEBRUARY 2015