## SYMBOLS LEGEND

- CONCRETE PAVING
- TURF BLOCK PAVING
- STORMWATER RETENTION AREA
- BACKED BENCH
- PICNIC TABLE
- ARBOR
- BICYCLE RACK
- PARKING AREA LIGHT: 12' POLE, SEE L4.1
- AREA LIGHT: 10'–12' HT POLE, SEE L4.1
- AREA/PATH LIGHT: 10'–12' POLE, SEE L4.1
- 3'x3' PLANTING POCKET W/SMALL SHRUB AND VINE ON TRELLIS
- MASONRY WALL, SEE L4.1
- WOOD FENCE, SEE L4.1
- EXISTING TREE TO BE REMOVED
- EXISTING TREE TO REMAIN

NOTE:

ALL PLANTING AREAS WILL BE IRRIGATED USING FULLY AUTOMATIC MAXIMUM WATER EFFICIENCY IRRIGATED SYSTEMS IN ACCORDANCE WITH APPLICABLE CITY OF SUNNYVALE REQUIREMENTS AND COMPLY WITH STATE WATER EFFICIENT LANDSCAPE REQUIREMENTS (CALIFORNIA CODE OF REGULATIONS, TITLE 23, CH. 2.7, DIV. 2).

## PLANT LIST

| SYMBOL | BOTANICAL NAME | COMMON NAME | SIZE | SPACING | QTY | WTR USE |
|---|---|---|---|---|---|---|
| **TREES** | | | | | | |
| **SHADE TREE** | | | | | | |
| ACE RU | ACER RUBRUM | SCARLET MAPLE | 24" BOX | PER PLAN | | M |
| POD GR | PODOCARPUS GRACILIOR | FERN PINE | 24" BOX | PER PLAN | | M |
| QUE AG | QUERCUS AGRIFOLIA | COAST LIVE OAK | 24" BOX | PER PLAN | | VL |
| SEQ SE | SEQUOIA SEMPERVIRENS | REDWOOD | 24" BOX | PER PLAN | | H |
| **STREET TREE** | | | | | | |
| PIS CH | PISTACIA CHINENSIS | CHINESE PISTACHE | 24" BOX | PER PLAN | | L |
| PLA AC | PLATANUS X ACERIFOLIA | LONDON PLANE | 24" BOX | PER PLAN | | M |
| QUE IL | QUERCUS ILEX | HOLLY OAK | 24" BOX | PER PLAN | | L |
| ULM PA | ULMUS PARVIFOLIA | CHINESE ELM | 24" BOX | PER PLAN | | M |
| **ORNAMENTAL TREE** | | | | | | |
| ARB UN | ARBUTUS UNEDO 'MARINA' | STRAWBERRY TREE | 24" BOX | PER PLAN | | L |
| LAG TU | LAGERSTROEMIA 'TUSCARORA' | RED CRAPE MYRTLE | 24" BOX | PER PLAN | | L |
| LAU NO | LAURUS NOBILIS 'SARATOGA' | SARATOGA LAUREL | 24" BOX | PER PLAN | | L |
| PYR CA | PYRUS CALLERYANA 'NEW BRADFORD' | FLOWERING PEAR | 24" BOX | PER PLAN | | M |
| QUE SH | QUERCUS SHUMARDII | SHUMARD RED OAK | 24" BOX | PER PLAN | | M |
| **LARGE SHRUBS** | | | | | | |
| | ARCTOSTAPHYLOS 'HOWARD McMINN' | HOWARD McMINN MANZANITA | 15 GAL | 6'–0" OC | | L |
| | CEANOTHUS SPP | CALIFORNIA LILAC | 5 GAL | 8'–0" OC | | L |
| | GREVILLEA ROSMARINIFOLIA | ROSEMARY GREVILLEA | 5 GAL | 6'–0" OC | | L |
| | LOROPETALUM SPP | FRINGE FLOWER | 5 GAL | 6'–0" OC | | L |
| | RHAMNUS CALIFORNICA 'MOUND SAN BRUNO' | COFFEEBERRY | 15 GAL | 6'–0" OC | | L |
| | RIBES SANGUINEUM GLUTINOSUM | PINK–FLOWERING CURRANT | 5 GAL | 5'–0" OC | | L |
| | TEUCRIUM FRUTICANS 'AZUREUM' | BUSH GERMANDER | 5 GAL | 6'–0" OC | | L |
| **MEDIUM & SMALL SHRUBS** | | | | | | |
| | BERBERIS THUNBERGII 'CENTRY' | ROYAL BURGUNDY BARBERRY | 5 GAL | 3'–0" OC | | L |
| | CALAMAGROSTIS 'KARL FOESTER' | FEATHER REED GRASS | 5 GAL | 3'–0" OC | | L |
| | CAREX TUMULICOLA | BERKELEY SEDGE | 1 GAL | 1'–6" OC | | M |
| | DIETES BICOLOR | FORTNIGHT LILY | 5 GAL | 3–0" OC | | L |
| | LIMONIUM PEREZII | SEA LAVENDER | 1 GAL | 3'–0" OC | | L |
| | MIMULUS AURANTIACUS | MONKEYFLOWER | 5 GAL | 3'–0" OC | | L |
| | MUHLENBERGIA RIGENS | DEER GRASS | 5 GAL | 3'–6" OC | | L |
| | LOMANDRA LONGIFOLIA 'BREEZE' | DWARF MAT RUSH | 1 GAL | 3'–0" OC | | L |
| | NANDINA DOMESTICA | HEAVENLY BAMBOO | 5 GAL | 4'–0" OC | | L |
| | PHORMIUM 'CREAM DELIGHT' | NEW ZEALAND FLAX | 5 GAL | 4'–0" OC | | L |
| | POLYSTICHUM CALIFORNICA | SWORD FERN | 1 GAL | 3'–0" OC | | L |
| | ROSA "SEA FOAM" | GROUNDCOVER ROSE | 1 GAL | 4'–0" OC | | M |
| | SALVIA LEUCANTHA | MEXICAN SAGE | 5 GAL | 3'–0" OC | | L |
| | VERBENA BONARIENSIS | PURPLE TOP | 1 GAL | 3'–0" OC | | L |
| **STORMWATER PLANTING MIX** | | | | | | |
| | CAREX TUMULICOLA | BERKELEY SEDGE | 1 GAL | 1'–6" OC | 40% | M |
| | JUNCUS PATENS | CALIF. GRAY RUSH | 1 GAL | 2'–0" OC | 40% | L |
| | IRIS DOUGLASIANA | DOUGLAS IRIS | 1 GAL | 2'–0" OC | 20% | L |
| **SMALL SHRUBS & GROUNDCOVERS** | | | | | | |
| | ACHILLEA MILLEFOLIUM 'PAPRIKA' | YARROW | 1 GAL | 3'–0" OC | | L |
| | ARCTOSTAPHYLOS EDMUNSII 'CARMEL SUR' | BRONZE MAT MANZANITA | 1 GAL | 5'–0" OC | | L |
| | CEANOTHUS GRISEUS 'ANCHOR BAY' | CALIFORNIA LILAC | 1 GAL | 5'–0" OC | | L |
| | HELICHTOTRICHON SEMPERVIRENS | BLUE OAT GRASS | 5 GAL | 2'–6" OC | | L |
| | HEMEROCALLIS SPP | DAY LILY | 1 GAL | 2'–0" OC | | M |
| | PENSTEMON HET. 'MARGARITA BOP' | PENSTEMON | 1 GAL | 3'–0" OC | | L |
| | LANTANA 'ORANGE SUNRISE' | LANTANA | 1 GAL | 3'–0" OC | | L |
| | LAVANDULA STOECHAS 'OTTO QUAST' | SPANISH LAVENDER | 1 GAL | 2'–6" OC | | L |
| | LIBERTIA PEREGRINANS | ORANGE LIBERTIA | 1 GAL | 2'–0" OC | | L |
| | MAHONIA REPENS | CREEPING BARBERRY | 1 GAL | 5'–0" OC | | L |
| | PENNISETUM ALOPECUROIDES 'HAMELN' | DWARF FEATHER GRASS | 1 GAL | 2'–0" OC | | L |
| **PLANTING POCKET VINES** | | | | | | |
| | CLEMATIS LASIANTHA | PIPESTEM CLEMATIS | 5 GAL | AS SHOWN | | L |
| | BOUGAINVILLEA SPP. | BOUGAINVILLEA | 5 GAL | AS SHOWN | | L |
| **SOD** | | | | | | |
| | TURF–TYPE TALL FESCUE | – | SOD | – | | – |

N

0 20 40 80 120

SCALE 1" = 40'-0"

# LANDSCAPE & SITE LIGHTING PLAN L 3 . 0

THE VALE

# THE VALE

WATT COMPANIES - SUNNYVALE, CA

WATT COMPANIES

BRUCE JETT ASSOCIATES
LANDSCAPE ARCHITECTS
CRLA #3335
3 Altarinda Rd., Suite 201
Orinda, CA 94563
925.254.5422
www.landsarch.com

19 FEBRUARY 2015

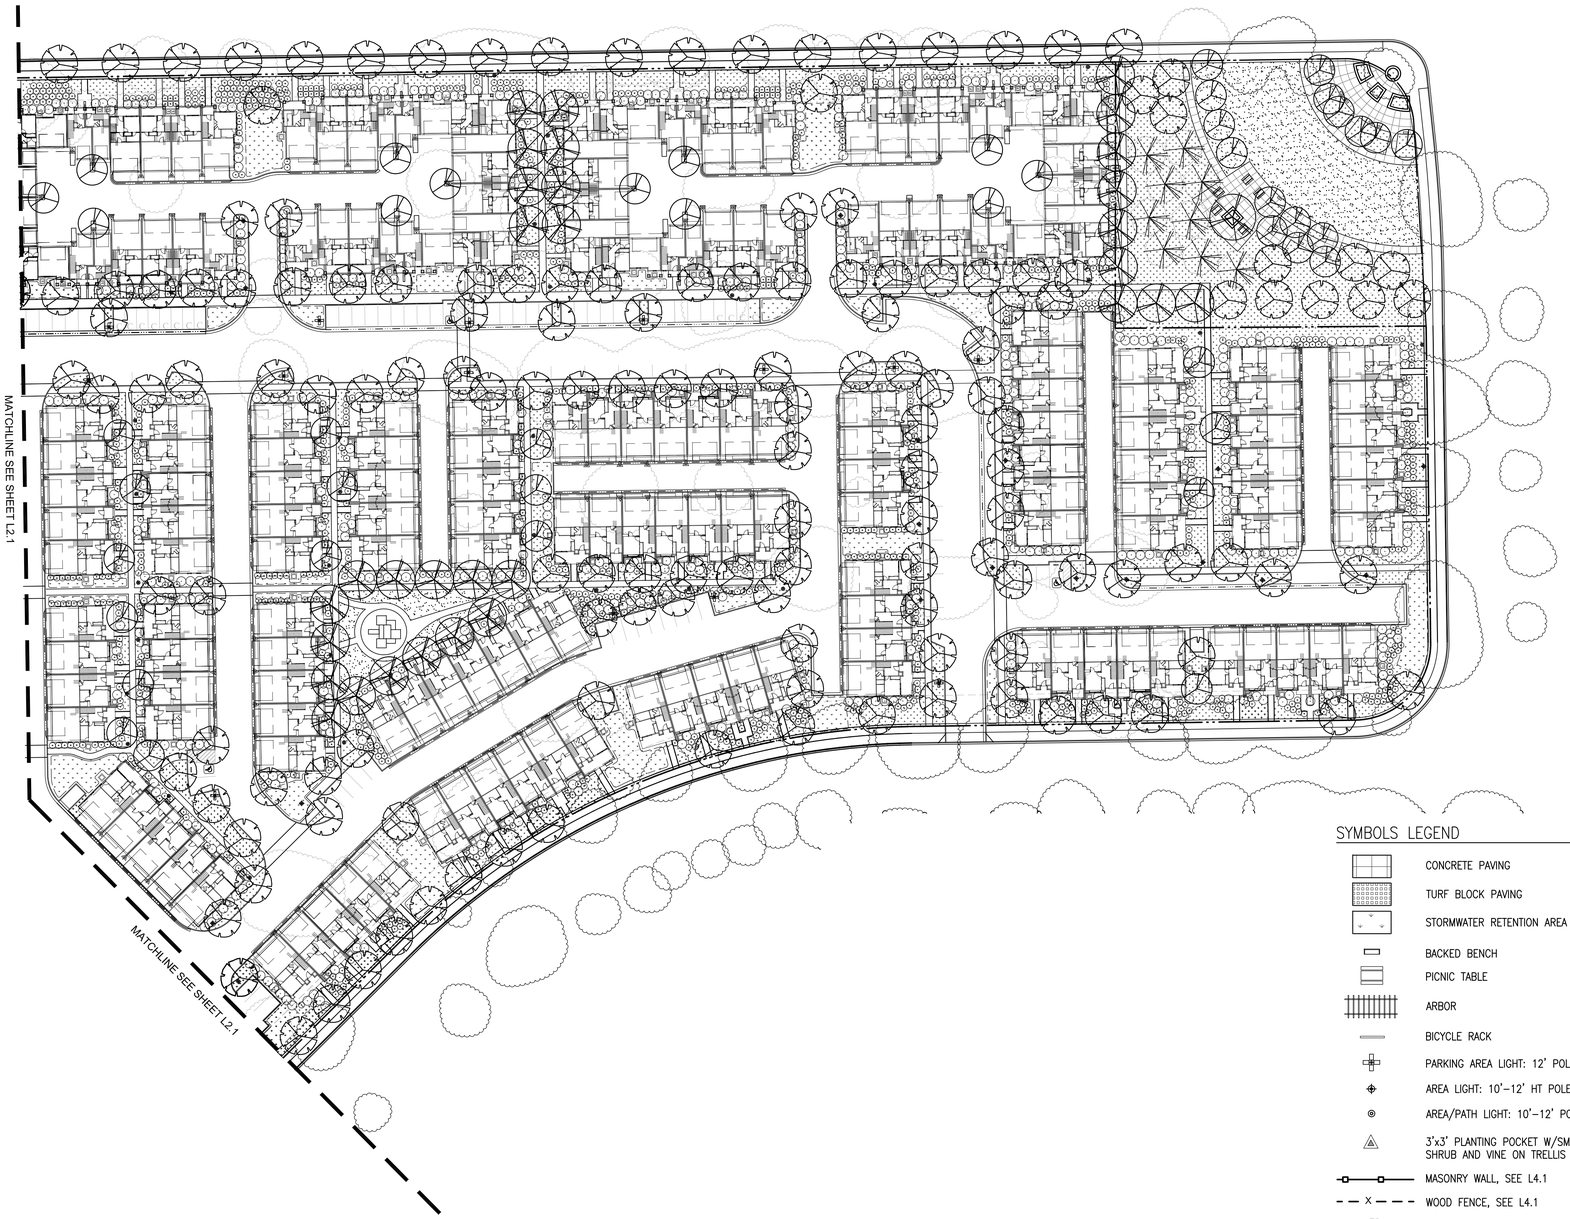


## SYMBOLS LEGEND

- CONCRETE PAVING
- TURF BLOCK PAVING
- STORMWATER RETENTION AREA
- BACKED BENCH
- PICNIC TABLE
- ARBOR
- BICYCLE RACK
- PARKING AREA LIGHT: 12' POLE, SEE L4.1
- AREA LIGHT: 10'–12' HT POLE, SEE L4.1
- AREA/PATH LIGHT: 10'–12' POLE, SEE L4.1
- 3'x3' PLANTING POCKET W/SMALL SHRUB AND VINE ON TRELLIS
- MASONRY WALL, SEE L4.1
- WOOD FENCE, SEE L4.1
- EXISTING TREE TO BE REMOVED
- EXISTING TREE TO REMAIN

NOTE:

ALL PLANTING AREAS WILL BE IRRIGATED USING FULLY AUTOMATIC MAXIMUM WATER EFFICIENCY IRRIGATED SYSTEMS IN ACCORDANCE WITH APPLICABLE CITY OF SUNNYVALE REQUIREMENTS AND COMPLY WITH STATE WATER EFFICIENT LANDSCAPE REQUIREMENTS (CALIFORNIA CODE OF REGULATIONS, TITLE 23, CH. 2.7, DIV. 2).

## PLANT LIST

| SYMBOL | BOTANICAL NAME | COMMON NAME | SIZE | SPACING | QTY | WTR USE |
|---|---|---|---|---|---|---|
| **TREES** | | | | | | |
| **SHADE TREE** | | | | | | |
| ACE RU | ACER RUBRUM | SCARLET MAPLE | 24" BOX | PER PLAN | | M |
| POD GR | PODOCARPUS GRACILIOR | FERN PINE | 24" BOX | PER PLAN | | M |
| QUE AG | QUERCUS AGRIFOLIA | COAST LIVE OAK | 24" BOX | PER PLAN | | VL |
| SEQ SE | SEQUOIA SEMPERVIRENS | REDWOOD | 24" BOX | PER PLAN | | H |
| **STREET TREE** | | | | | | |
| PIS CH | PISTACIA CHINENSIS | CHINESE PISTACHE | 24" BOX | PER PLAN | | L |
| PLA AC | PLATANUS X ACERIFOLIA | LONDON PLANE | 24" BOX | PER PLAN | | M |
| QUE IL | QUERCUS ILEX | HOLLY OAK | 24" BOX | PER PLAN | | L |
| ULM PA | ULMUS PARVIFOLIA | CHINESE ELM | 24" BOX | PER PLAN | | M |
| **ORNAMENTAL TREE** | | | | | | |
| ARB UN | ARBUTUS UNEDO 'MARINA' | STRAWBERRY TREE | 24" BOX | PER PLAN | | L |
| LAG TU | LAGERSTROEMIA 'TUSCARORA' | RED CRAPE MYRTLE | 24" BOX | PER PLAN | | L |
| LAU NO | LAURUS NOBILIS 'SARATOGA' | SARATOGA LAUREL | 24" BOX | PER PLAN | | L |
| PYR CA | PYRUS CALLERYANA 'NEW BRADFORD' | FLOWERING PEAR | 24" BOX | PER PLAN | | M |
| QUE SH | QUERCUS SHUMARDII | SHUMARD RED OAK | 24" BOX | PER PLAN | | M |
| **LARGE SHRUBS** | | | | | | |
| | ARCTOSTAPHYLOS 'HOWARD McMINN' | HOWARD McMINN MANZANITA | 15 GAL | 6'–0" OC | | L |
| | CEANOTHUS SPP | CALIFORNIA LILAC | 5 GAL | 8'–0" OC | | L |
| | GREVILLEA ROSMARINIFOLIA | ROSEMARY GREVILLEA | 5 GAL | 6'–0" OC | | L |
| | LOROPETALUM SPP | FRINGE FLOWER | 5 GAL | 6'–0" OC | | L |
| | RHAMNUS CALIFORNICA 'MOUND SAN BRUNO' | COFFEEBERRY | 15 GAL | 6'–0" OC | | L |
| | RIBES SANGUINEUM GLUTINOSUM | PINK–FLOWERING CURRANT | 5 GAL | 5'–0" OC | | L |
| | TEUCRIUM FRUTICANS 'AZUREUM' | BUSH GERMANDER | 5 GAL | 6'–0" OC | | L |
| **MEDIUM & SMALL SHRUBS** | | | | | | |
| | BERBERIS THUNBERGII 'GENTRY' | ROYAL BURGUNDY BARBERRY | 5 GAL | 3'–0" OC | | L |
| | CALAMAGROSTIS 'KARL FOESTER' | FEATHER REED GRASS | 5 GAL | 3'–0" OC | | L |
| | CAREX TUMULICOLA | BERKELEY SEDGE | 1 GAL | 1'–6" OC | | M |
| | DIETES BICOLOR | FORTNIGHT LILY | 5 GAL | 3–0" OC | | L |
| | LIMONIUM PEREZII | SEA LAVENDER | 1 GAL | 3'–0" OC | | L |
| | MIMULUS AURANTIACUS | MONKEYFLOWER | 5 GAL | 3'–0" OC | | L |
| | MUHLENBERGIA RIGENS | DEER GRASS | 5 GAL | 3'–6" OC | | L |
| | LOMANDRA LONGIFOLIA 'BREEZE' | DWARF MAT RUSH | 1 GAL | 3'–0" OC | | L |
| | NANDINA DOMESTICA | HEAVENLY BAMBOO | 5 GAL | 4'–0" OC | | L |
| | PHORMIUM 'CREAM DELIGHT' | NEW ZEALAND FLAX | 5 GAL | 4'–0" OC | | L |
| | POLYSTICHUM CALIFORNICA | SWORD FERN | 1 GAL | 3'–0" OC | | L |
| | ROSA "SEA FOAM" | GROUNDCOVER ROSE | 1 GAL | 4'–0" OC | | M |
| | SALVIA LEUCANTHA | MEXICAN SAGE | 5 GAL | 3'–0" OC | | L |
| | VERBENA BONARIENSIS | PURPLE TOP | 1 GAL | 3'–0" OC | | L |
| **STORMWATER PLANTING MIX** | | | | | | |
| | CAREX TUMULICOLA | BERKELEY SEDGE | 1 GAL | 1'–6" OC | 40% | M |
| | JUNCUS PATENS | CALIF. GRAY RUSH | 1 GAL | 2'–0" OC | 40% | L |
| | IRIS DOUGLASIANA | DOUGLAS IRIS | 1 GAL | 2'–0" OC | 20% | L |
| **SMALL SHRUBS & GROUNDCOVERS** | | | | | | |
| | ACHILLEA MILLEFOLIUM 'PAPRIKA' | YARROW | 1 GAL | 3'–0" OC | | L |
| | ARCTOSTAPHYLOS EDMUNSII 'CARMEL SUR' | BRONZE MAT MANZANITA | 1 GAL | 5'–0" OC | | L |
| | CEANOTHUS GRISEUS 'ANCHOR BAY' | CALIFORNIA LILAC | 1 GAL | 5'–0" OC | | L |
| | HELICHTOTRICHON SEMPERVIRENS | BLUE OAT GRASS | 5 GAL | 2'–6" OC | | L |
| | HEMEROCALLIS SPP | DAY LILY | 1 GAL | 2'–0" OC | | M |
| | PENSTEMON HET. 'MARGARITA BOP' | PENSTEMON | 1 GAL | 3'–0" OC | | L |
| | LANTANA 'ORANGE SUNRISE' | LANTANA | 1 GAL | 3'–0" OC | | L |
| | LAVANDULA STOECHAS 'OTTO QUAST' | SPANISH LAVENDER | 1 GAL | 2'–6" OC | | L |
| | LIBERTIA PEREGRINANS | ORANGE LIBERTIA | 1 GAL | 2'–0" OC | | L |
| | MAHONIA REPENS | CREEPING BARBERRY | 1 GAL | 5'–0" OC | | L |
| | PENNISETUM ALOPECUROIDES 'HAMELN' | DWARF FEATHER GRASS | 1 GAL | 2'–0" OC | | L |
| **PLANTING POCKET VINES** | | | | | | |
| | CLEMATIS LASIANTHA | PIPESTEM CLEMATIS | 5 GAL | AS SHOWN | | L |
| | BOUGAINVILLEA SPP. | BOUGAINVILLEA | 5 GAL | AS SHOWN | | L |
| **SOD** | | | | | | |
| | TURF–TYPE TALL FESCUE | – | SOD | – | | – |

N

0 20 40 80 120

SCALE 1" = 40'-0"

# LANDSCAPE & SITE LIGHTING PLAN L 3 . 1

THE VALE

# THE VALE

WATT COMPANIES - SUNNYVALE, CA

WATT COMPANIES

BRUCE JETT ASSOCIATES
LANDSCAPE ARCHITECTS
CRLA #3335
3 Altarinda Rd., Suite 201
Orinda , CA 94563
925.254.5422
www.landsarch.com

19 FEBRUARY 2015