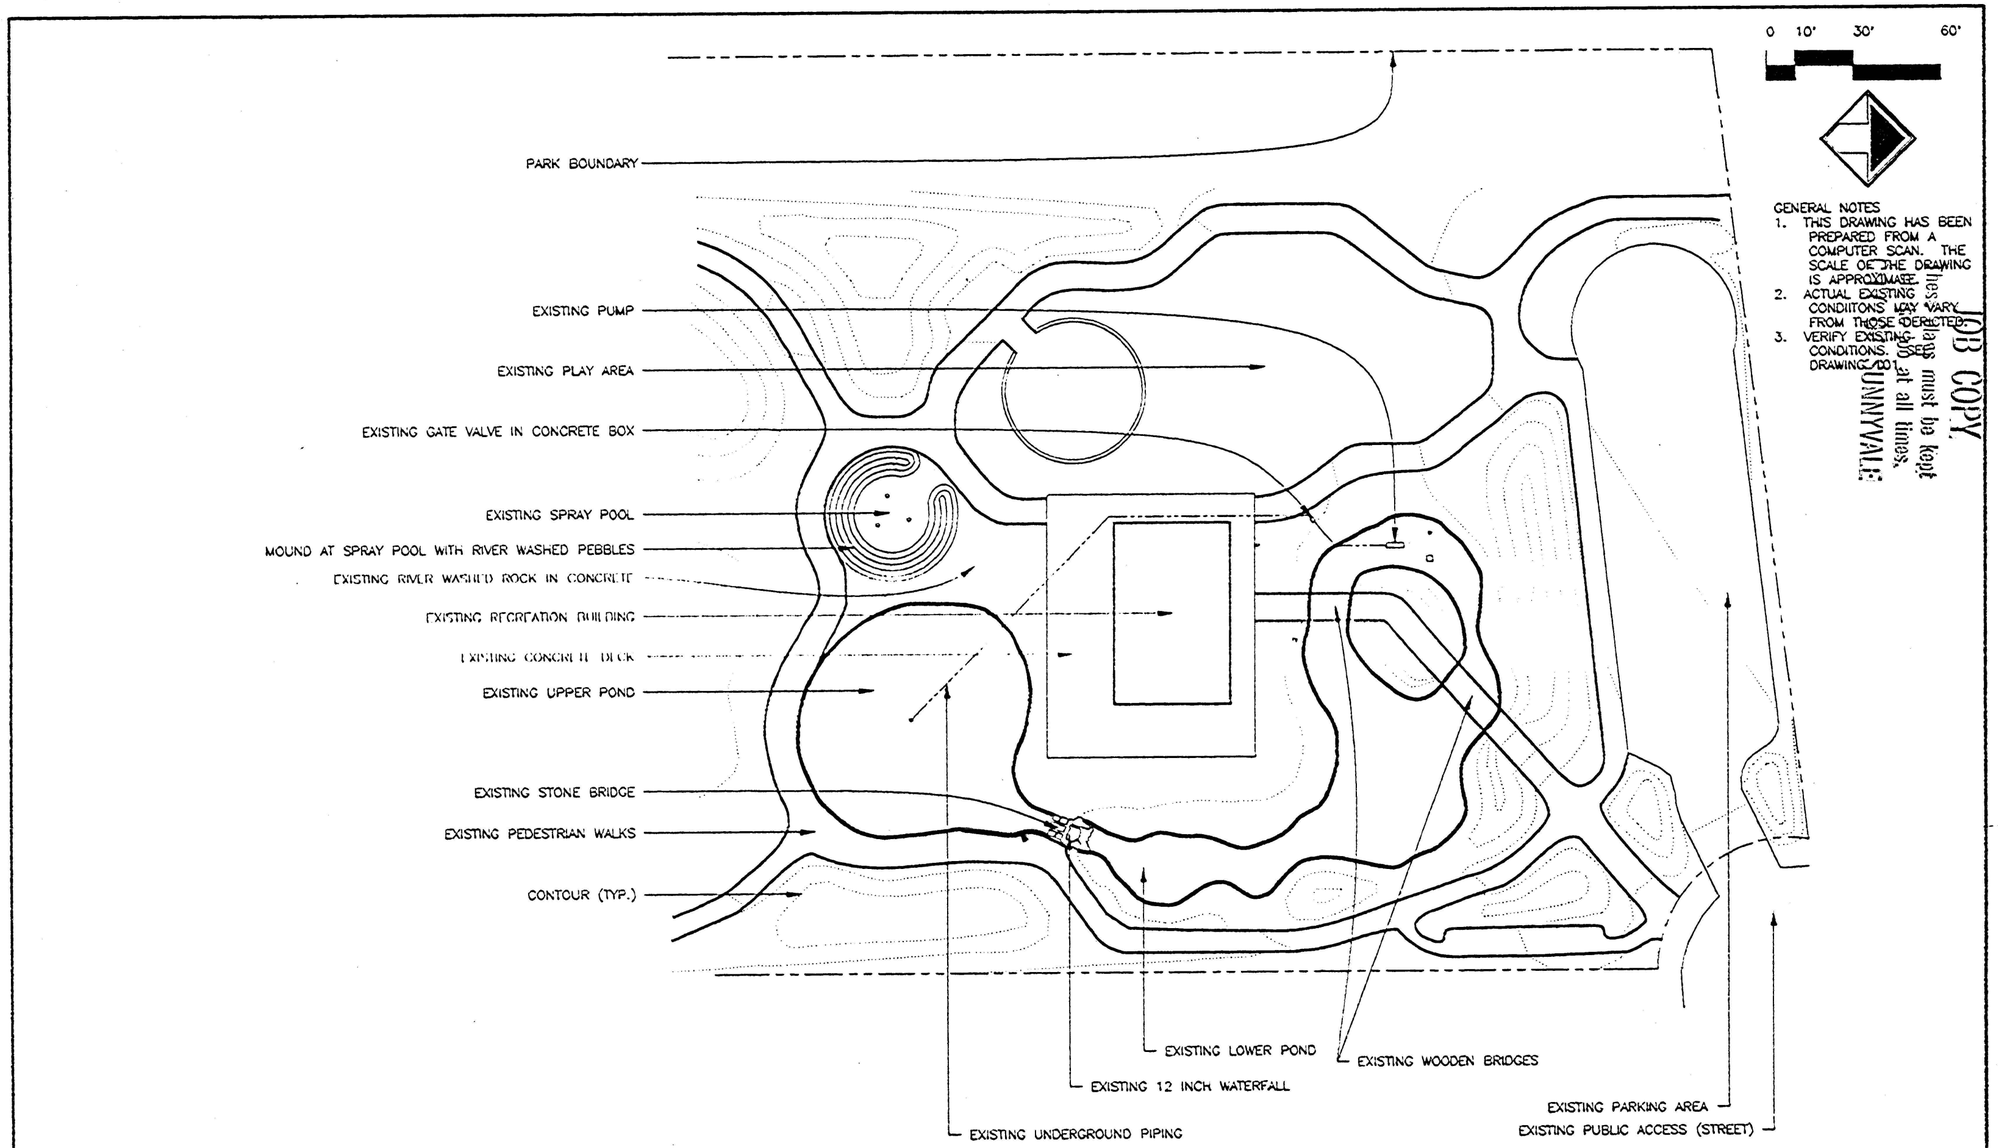

GENERAL NOTES
1. THIS DRAWING HAS BEEN PREPARED FROM A COMPUTER SCAN. THE SCALE OF THE DRAWING IS APPROXIMATE.
2. ACTUAL EXISTING CONDITIONS MAY VARY FROM THOSE DEPICTED.
3. VERIFY EXISTING CONDITIONS. DO NOT USE DRAWINGS TO

JOB COPY
CITY OF SUNNYVALE
These plans must be kept on the job at all times.

Rev.	Description	Date

GROSSMANN DESIGN GROUP
181 Townsend Street
San Francisco, CA 94107
415-543-8818

Scale	NONE
Designed By:	JPG
Drawn By:	JPG
Checked By:	JPG
Consultant's Job No.	920.010

BRALY PARK AND POND RENOVATIONS

SITE PLAN
EXISTING CONDITIONS

City of Sunnyvale
Santa Clara County
California

Department of Public Works
456 West Olive Avenue
P.O. Box 3707
Sunnyvale 94088-3707

City of Sunnyvale Project No.

Drawing No. A-1

Sheet ____ of ____

FOR REDUCED PLANS ORIGINAL SCALE IS IN INCHES 0 1 2 3

Revision 1.0 (10/83)