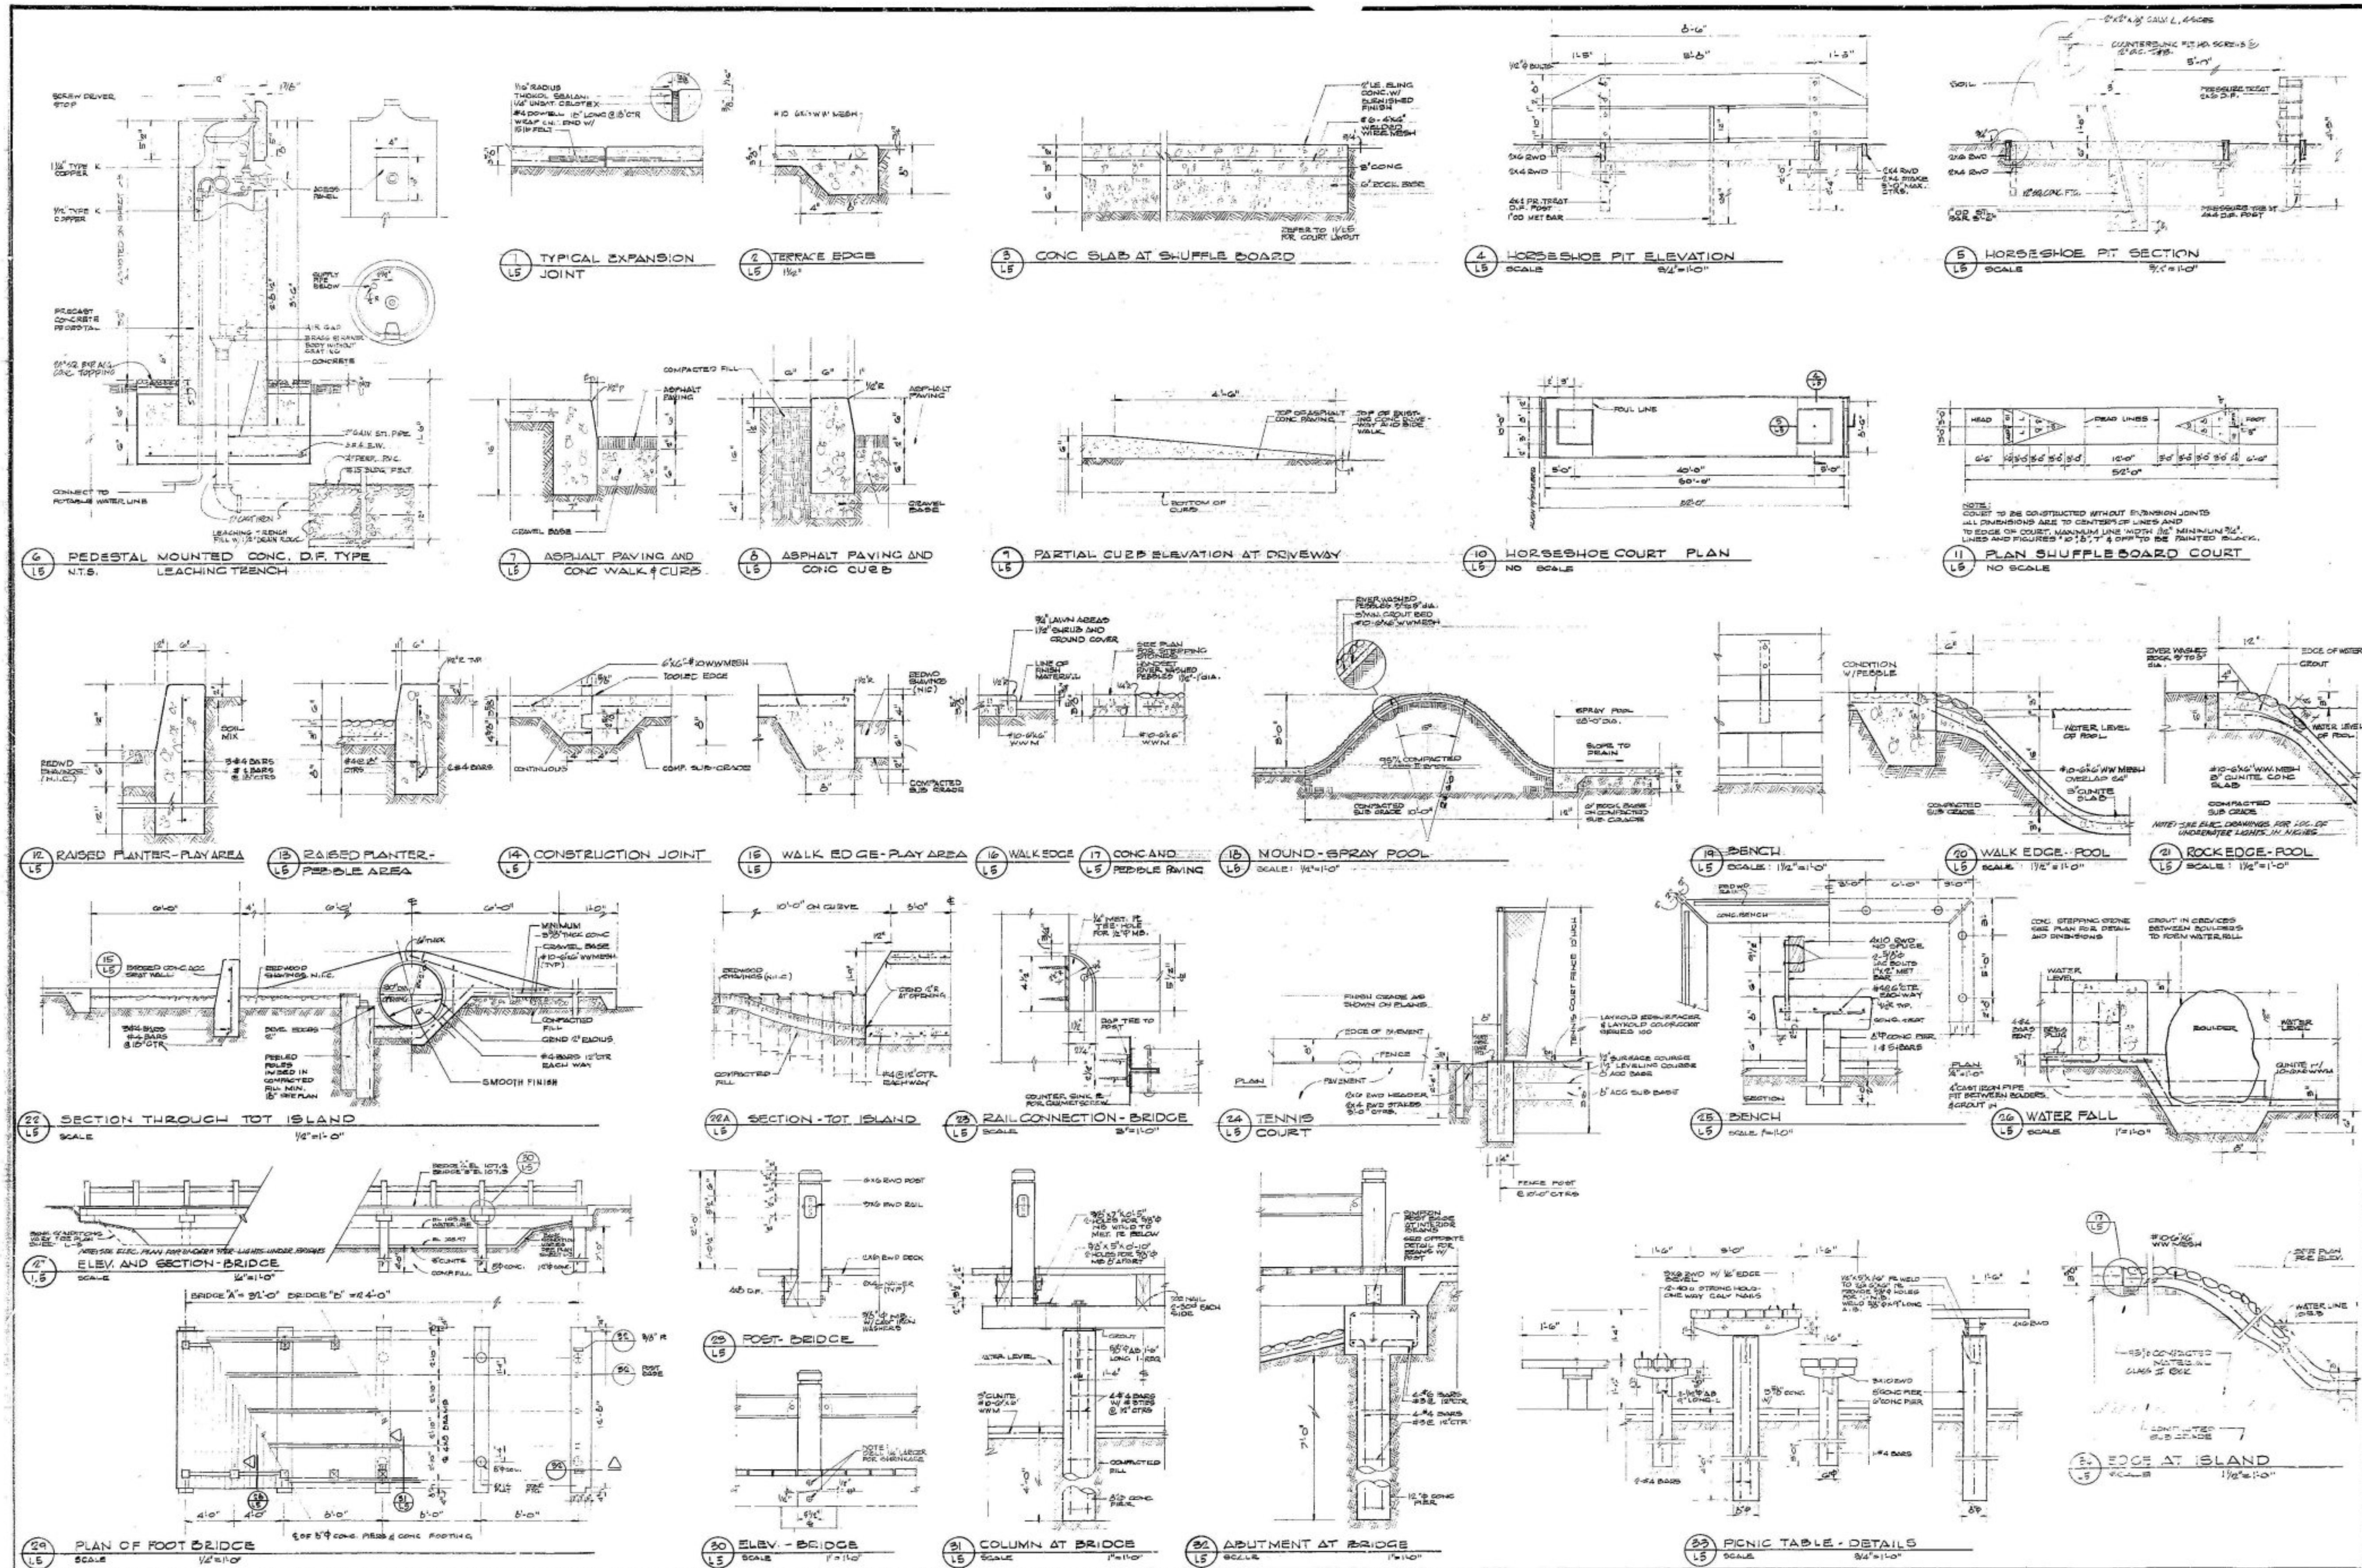

JOHN CARL WARNECKE AND ASSOCIATES
ARCHITECTS AND PLANNING CONSULTANTS
61 NEW MONTGOMERY STREET SAN FRANCISCO, CALIFORNIA

BRALY PARK
DEPARTMENT OF PARKS AND RECREATION
CITY OF SUNNYVALE CALIFORNIA

SITE CONSTRUCTION DETAILS

PROJECT 65-203
DATE 3-12-68
SCALE AS SHOWN
DRAWN BL
CHECKED JM

SHEET NUMBER
L5
OF SHEETS

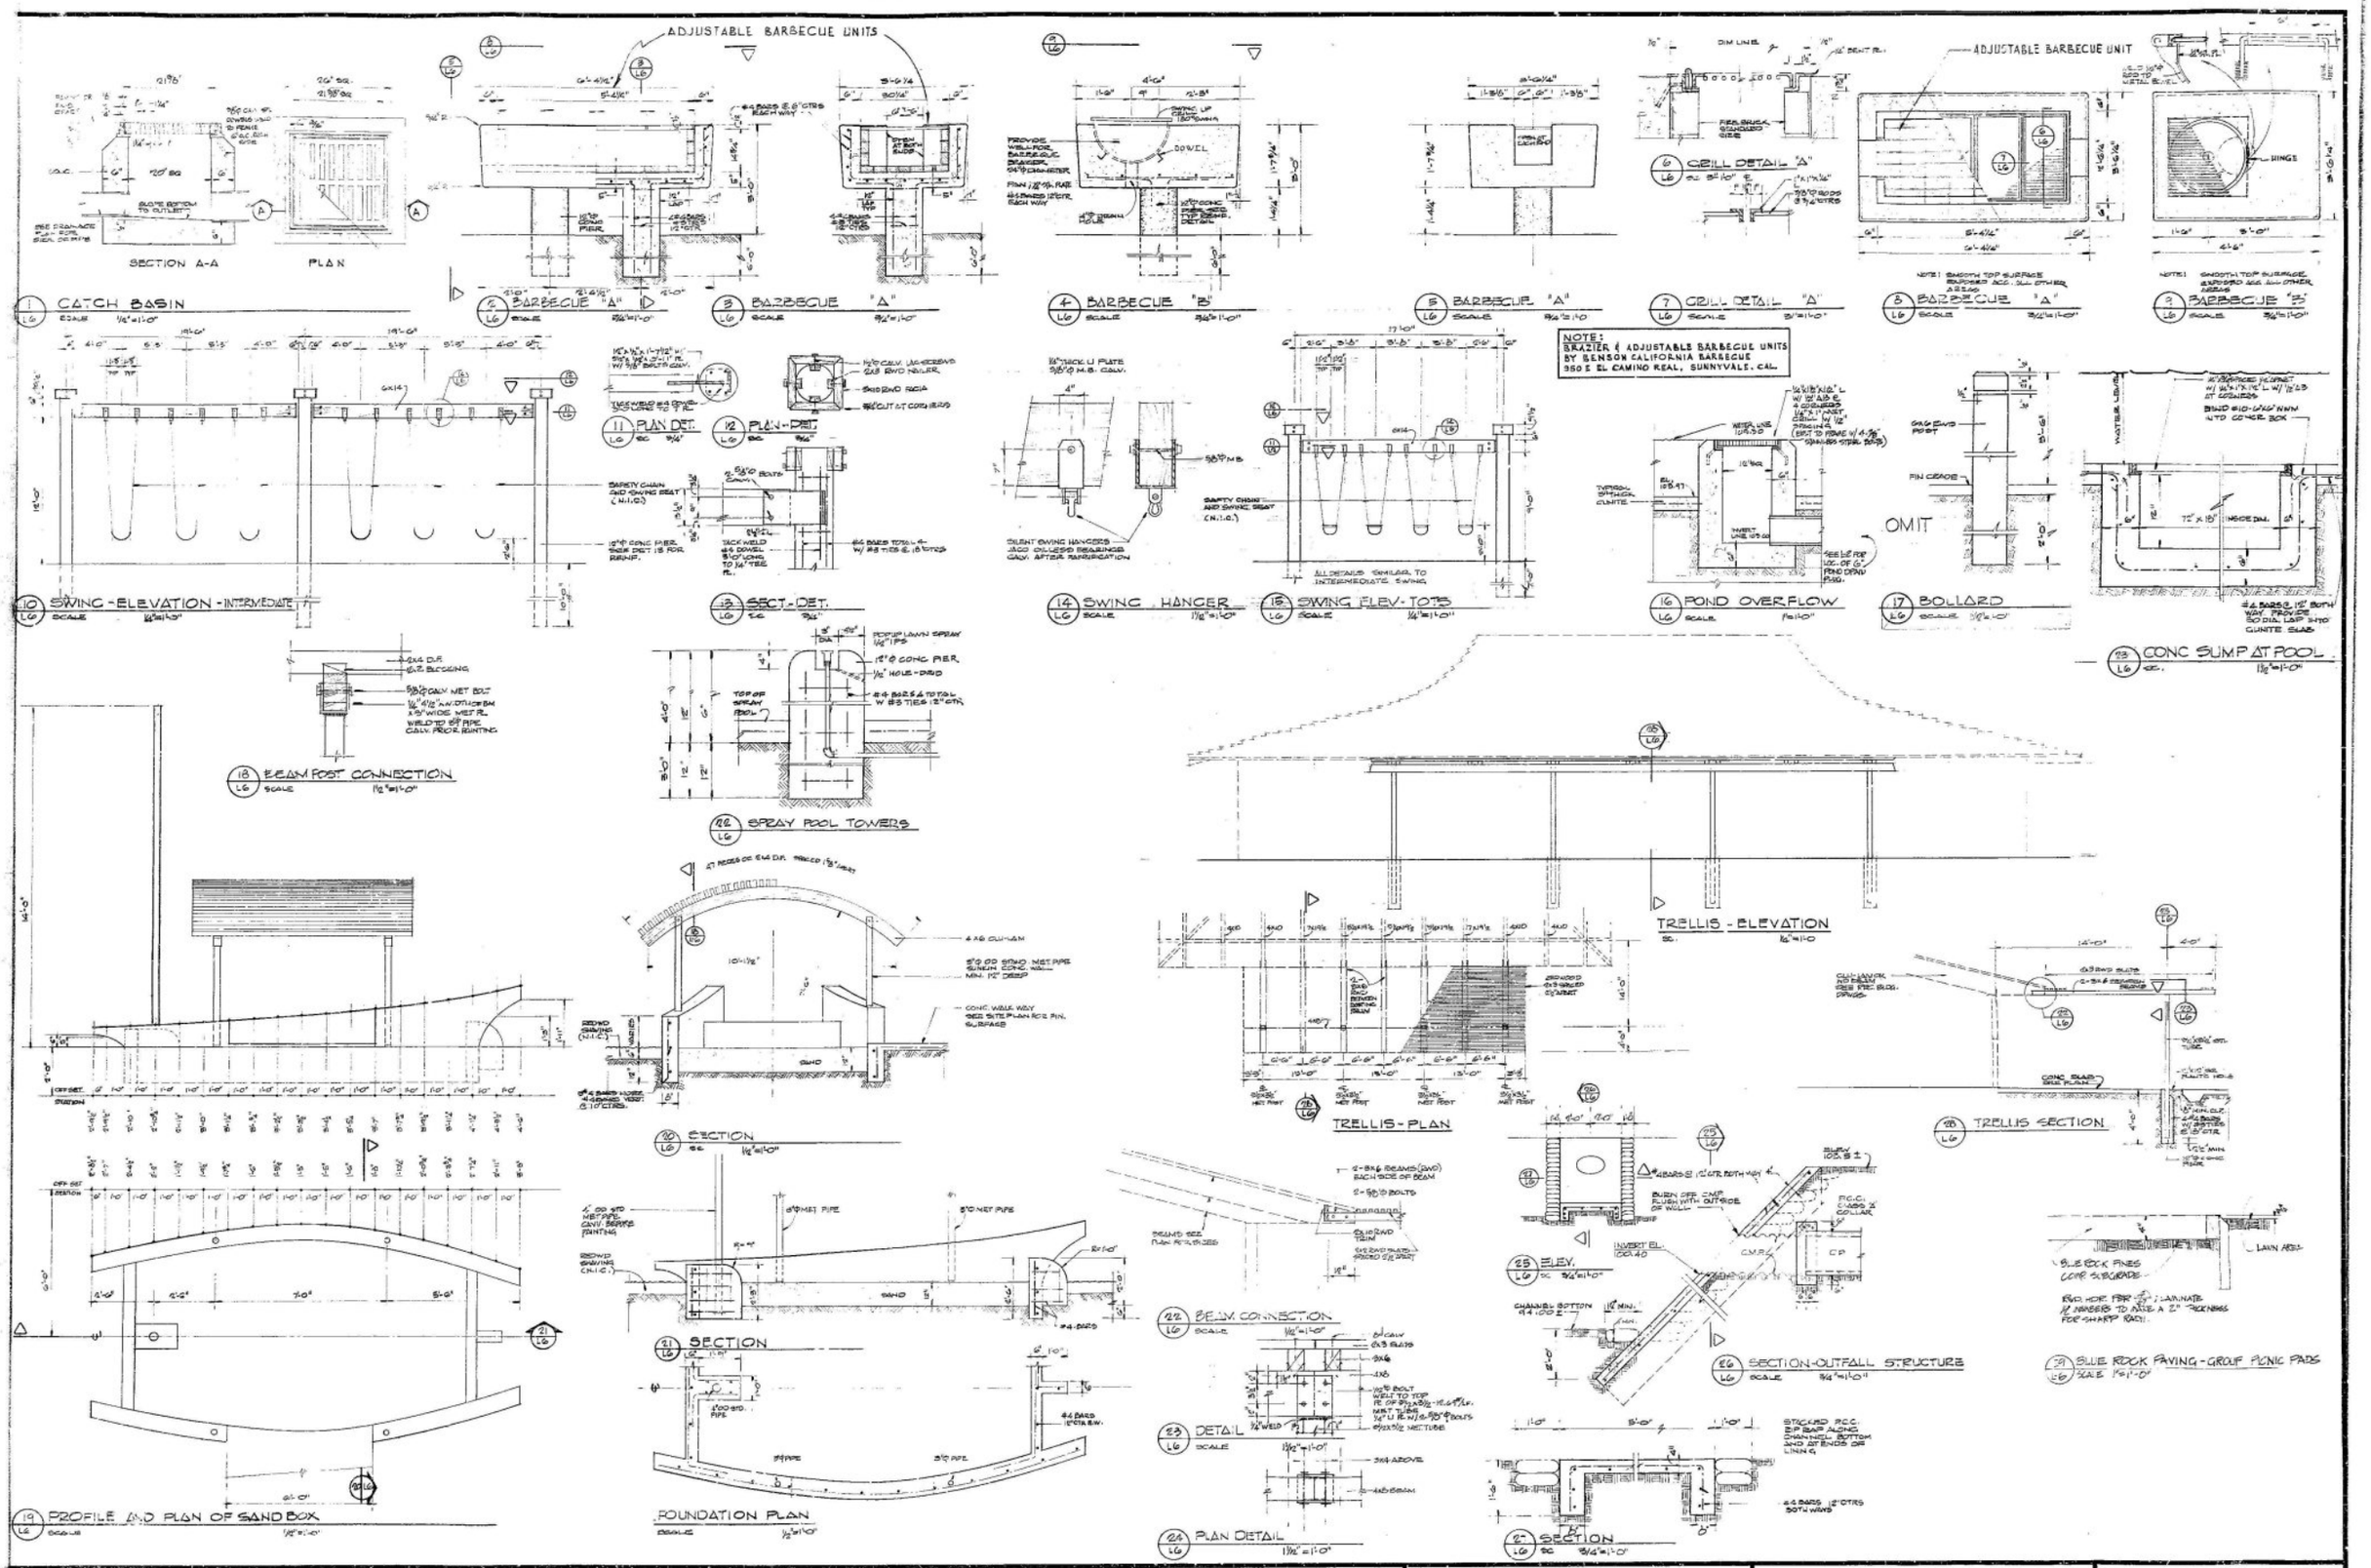

JOHN CARL WARNECKE AND ASSOCIATES
ARCHITECTS AND PLANNING CONSULTANTS
61 NEW MONTGOMERY STREET SAN FRANCISCO, CALIFORNIA

BRALY PARK
DEPARTMENT OF PARKS AND RECREATION
CITY OF SUNNYVALE CALIFORNIA

SITE CONSTRUCTION DETAILS

PROJECT
DATE
SCALE
DRAWN
CHECKED

SHEET NUMBER L6 OF SHEETS