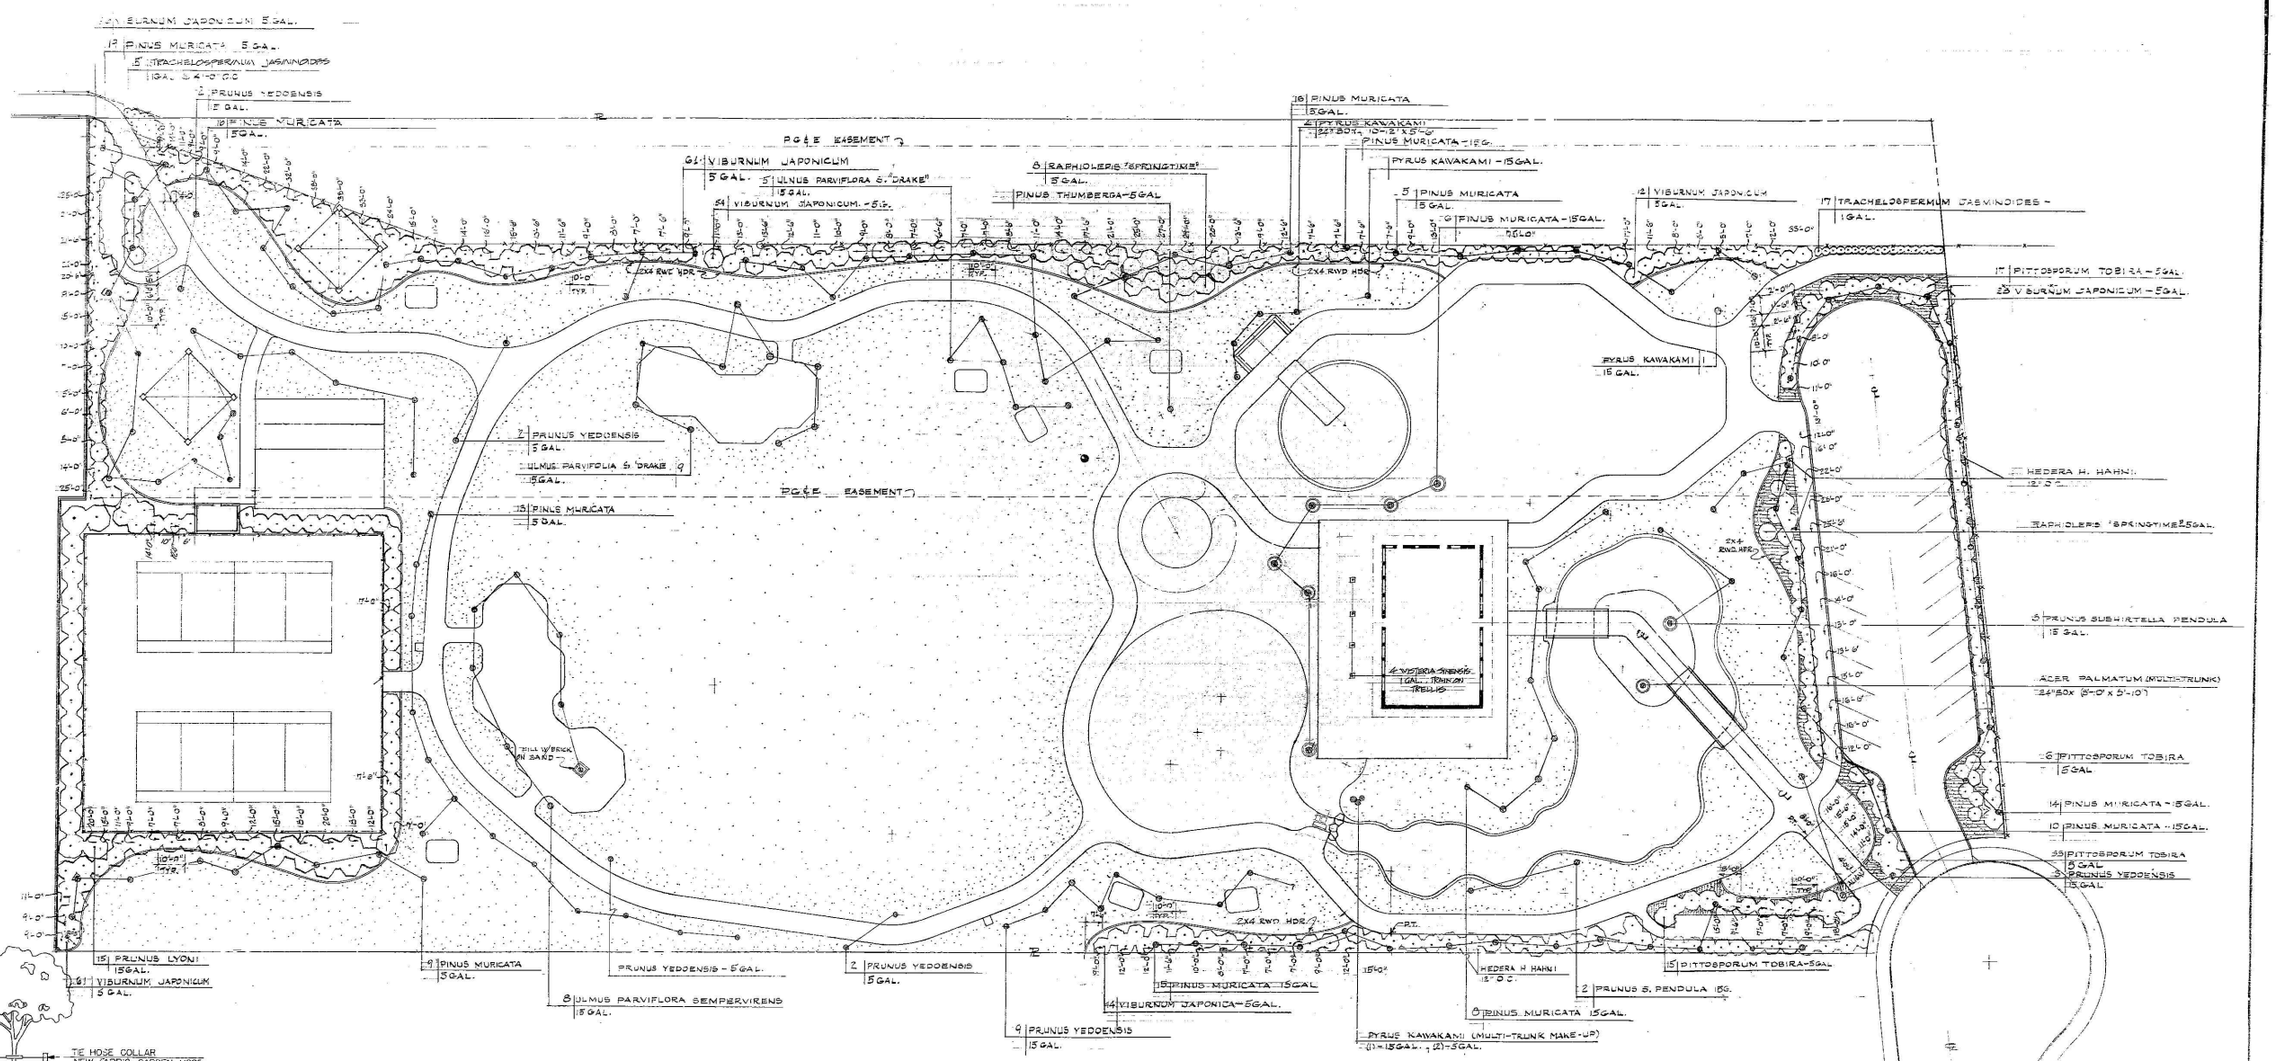

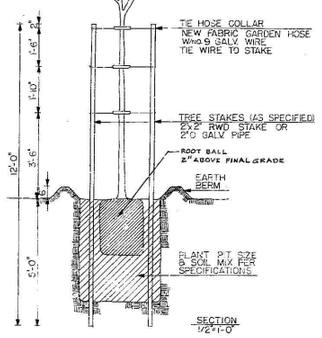

1 L-7 TREE DOUBLE STAKE DETAIL
NO SCALE

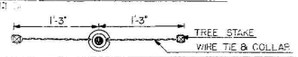

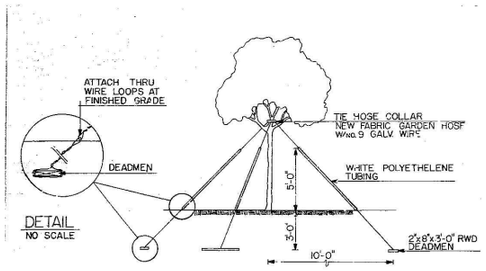

DETAIL
NO SCALE

2 L-7 TREE GUYING DETAIL
1/4"=1'-0"

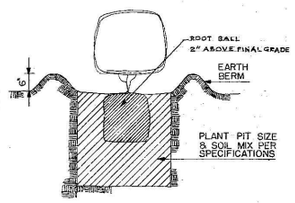

3 L-7 SHRUB PIT
SECTION 3/4"=1'-0"

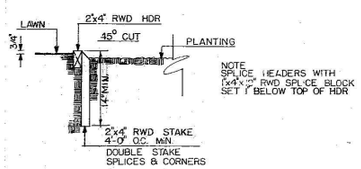

4 L-7 REDWOOD HEADER DETAIL
SECTION 1"=1'-0"

GENERAL NOTES:

1. REFER TO SHEETS L-3 & L-5 FOR SIZES AND LOCATION OF ORNAMENTAL BOULDERS
2. WHERE GROUNDCOVER IS INDICATED IN SHRUB AREAS, FILL BEDS WITH GROUNDCOVER PLANTS TO WITHIN 18" OF SHRUBS.

LEGEND

- LAWN
- GROUNDCOVER
- SHRUBS
- EXISTING TREE OR SHRUB
- TREE
- RWD HDR — REDWOOD HEADER
- EXISTING CHAIN LINK FENCE

NORTH

JOHN CARL WARNECKE AND ASSOCIATES
ARCHITECTS AND PLANNING CONSULTANTS
61 NEW MONTGOMERY STREET SAN FRANCISCO, CALIFORNIA

BRALY PARK
DEPARTMENT OF PARKS AND RECREATION
CITY OF SUNNYVALE, CALIFORNIA

PLANTING PLAN

PROJECT 68-003
DATE 5-2-68
SCALE 1"=20'
DRAWN
CHECKED

SHEET NUMBER L7 OF SHEETS

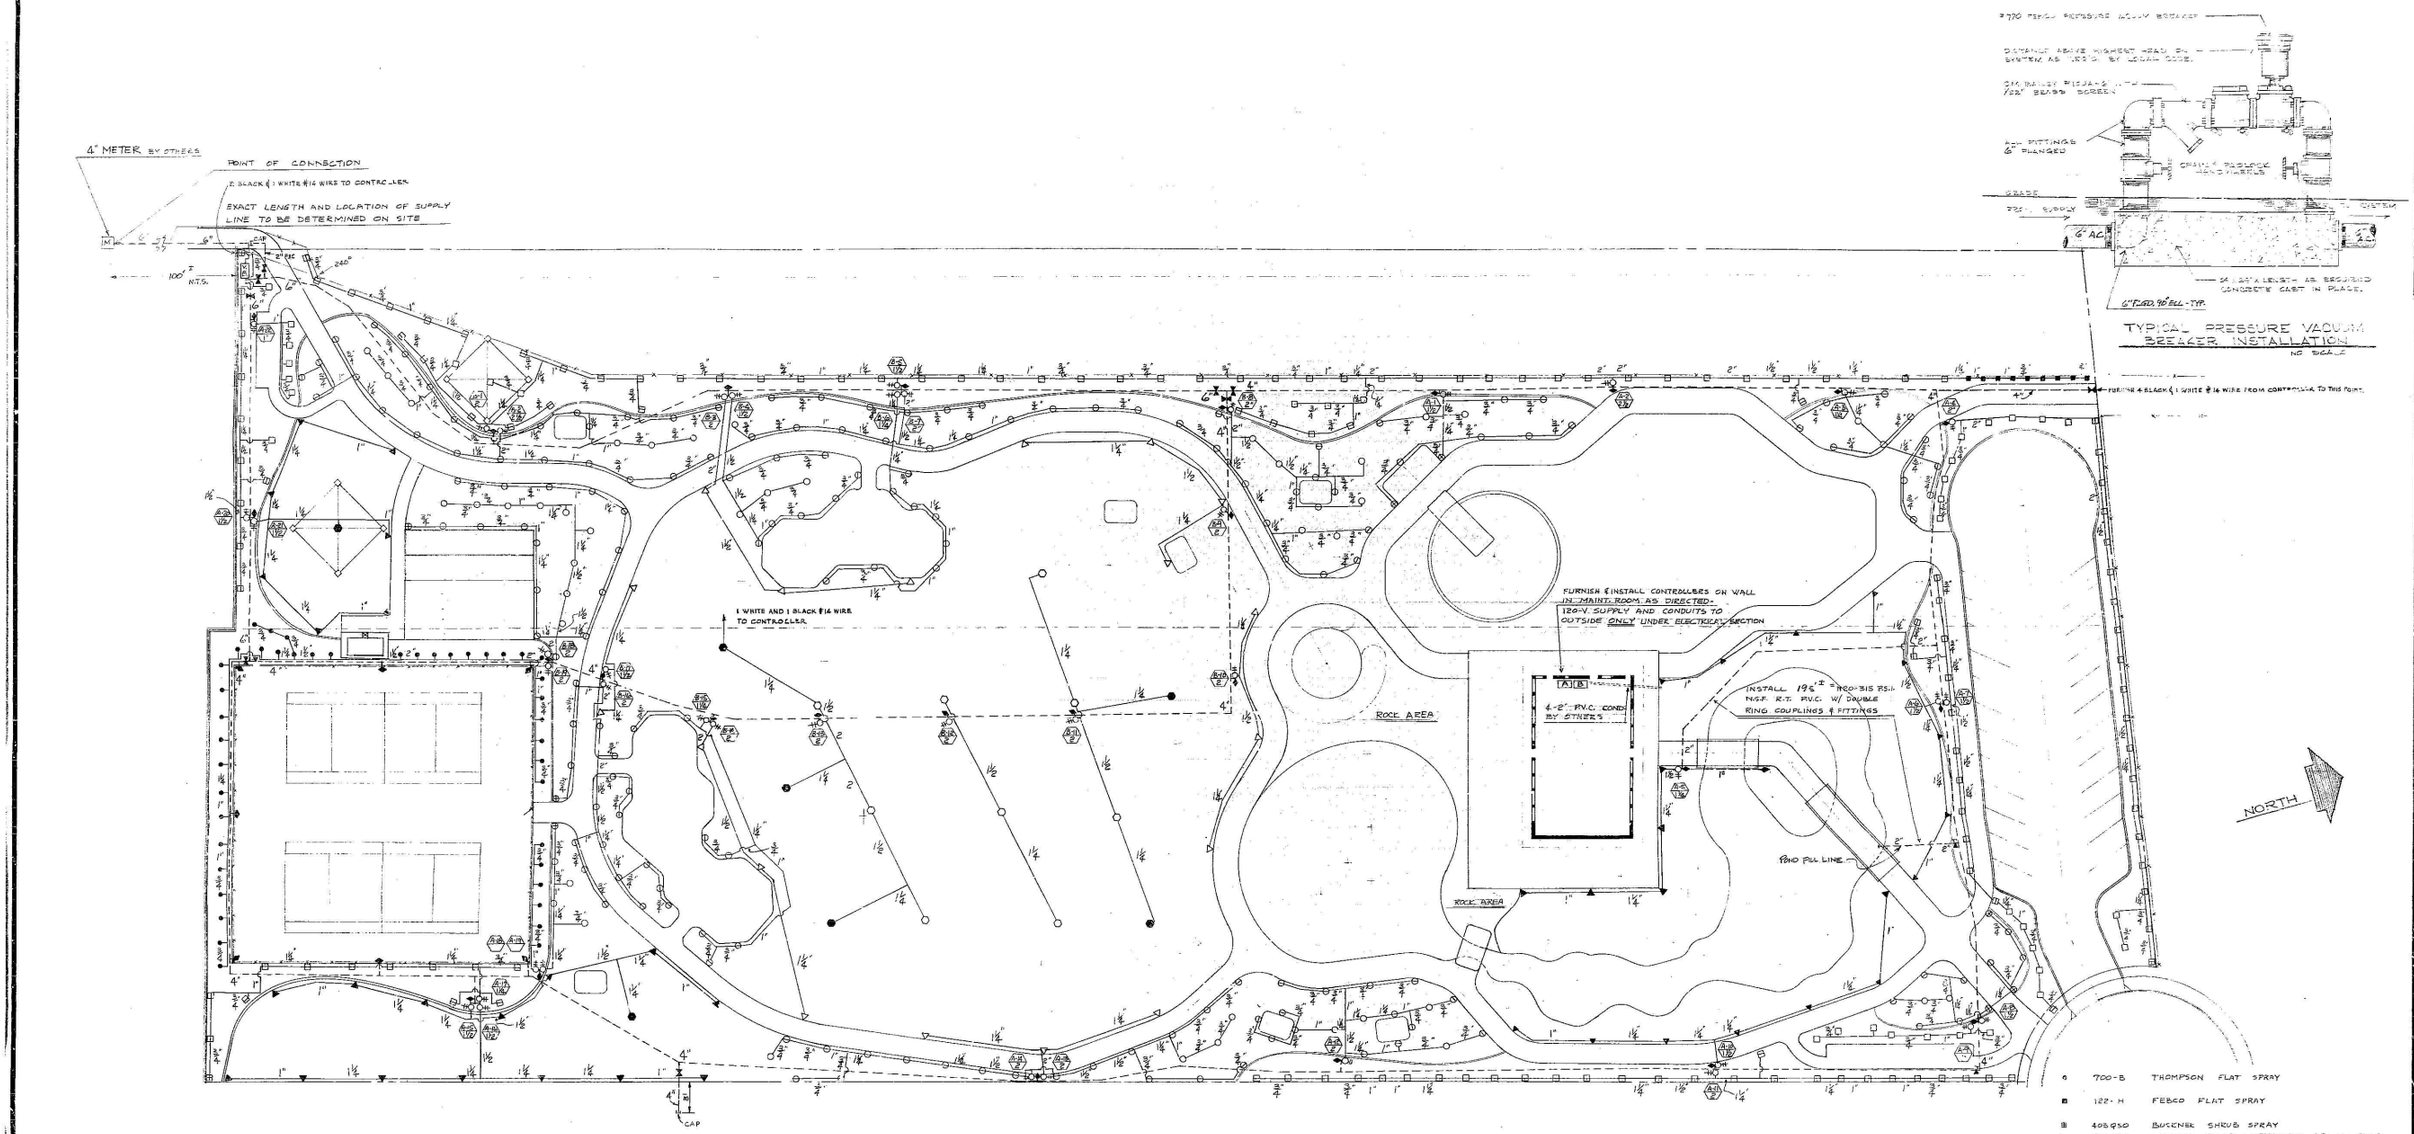

TYPICAL PRESSURE VACUUM BREAKER INSTALLATION
NO SCALE

6	700-B	THOMPSON	FLAT SPRAY
8	122-H	FEBCO	FLAT SPRAY
B	408.950	BUCKNER	SHRUB SPRAY
B	405.A50	BUCKNER	SHRUB SPRAY - WITH ARC AS REQ'D.
B	403.F50	BUCKNER	SHRUB SPRAY
⊕	403.P00	BUCKNER	POP-UP SPRAY
⊖	403.H0	BUCKNER	POP-UP SPRAY - WITH ARC AS REQ'D.
○	403.F0	BUCKNER	POP-UP SPRAY
●	602-10-90	TORO	SPRINKLER
○	654-10-32	TORO	SPRINKLER
▼	602-10-50	TORO	SPRINKLER
▽	652-10-36	TORO	SPRINKLER
◆	3RLT	BUCKNER	QUICK COUPLING VALVE - USE 3" IN SHRUB & G.C. AREAS & 4" RLT IN TENNIS COURTS
HO	2088 SERIES	GRISWOLD	REMOTE CONTROL VALVE W/ PET COCK
A	2402-24 W	GRISWOLD	CONTROLLER
B	2406-24 W	GRISWOLD	CONTROLLER
VB	770-6" ASSY.	FEBCO	PRESSURE VACUUM BREAKER ASSY.
⋈	578 X	KENNEDY	GATE VALVE - NRS. W/ OPER. NUT
M	4" METER	BY OTHERS	INSTALL IN CHRISTY F-22 BOX

C CONTROLLER I.D. IDENTIFICATION
R.V. STATION #
R.C.V. SIZES

LATERAL LINE - 4" DIA. SCH 200 P.S.I. N.S.F. P.V.C. WITH SCHEDULE 40 FITTINGS

MAIN LINE - 4" DIA. CLASS 315 R.W. P.V.C. WITH CAST IRON FITTINGS INSTALL AS PER J.M. INSTALLATION GUIDE.

200 G.P.M. 55 P.S.I.

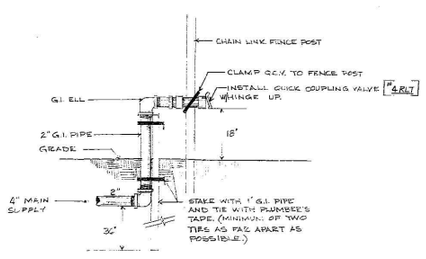

QUICK COUPLING VALVE AT CHAIN LINK FENCING
NO SCALE

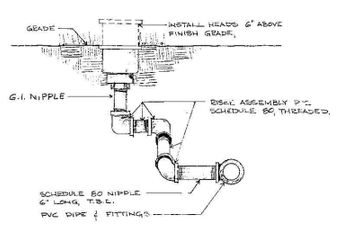

TYPICAL TURF SPRINKLER RISER INSTALLATION
NO SCALE

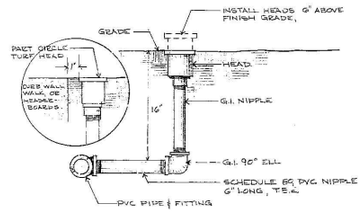

TYPICAL TURF SPRAY HEAD RISER INSTALLATION
NO SCALE

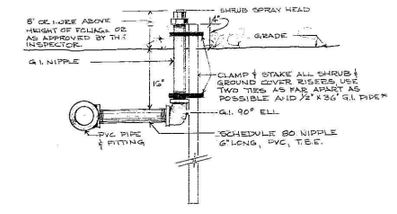

* STAKE & TIE PART CIRCLE HEADS 18" FROM PEDESTRIAN WALKS AND 24" FROM VEHICULAR WAYS.

TYPICAL SHRUB HEAD RISER INSTALLATION
NO SCALE

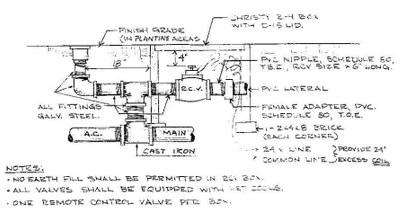

NOTES:
- NO EARTH FILL SHALL BE PERMITTED IN R.C.V. BOX.
- ALL VALVES SHALL BE EQUIPPED WITH PET COCKS.
- ONE REMOTE CONTROL VALVE PER BOX.

TYPICAL REMOTE CONTROL VALVE INSTALLATION
NO SCALE

GEORGE W. BELL
IRRIGATION CONSULTANT
1126 RIDGEWOOD DRIVE
MILLBRAE, CALIF. Ph. 589-6959

JOHN CARL WARNECKE AND ASSOCIATES
ARCHITECTS AND PLANNING CONSULTANTS
61 NEW MONTGOMERY STREET SAN FRANCISCO, CALIFORNIA

BRALY PARK
DEPARTMENT OF PARKS AND RECREATION
CITY OF SUNNYVALE, CALIFORNIA

IRRIGATION PLAN

PROJECT 68-203
DATE 8-12-68
SCALE 1"=20'
DRAWN PC
CHECKED G

SHEET NUMBER L8 OF SHEETS