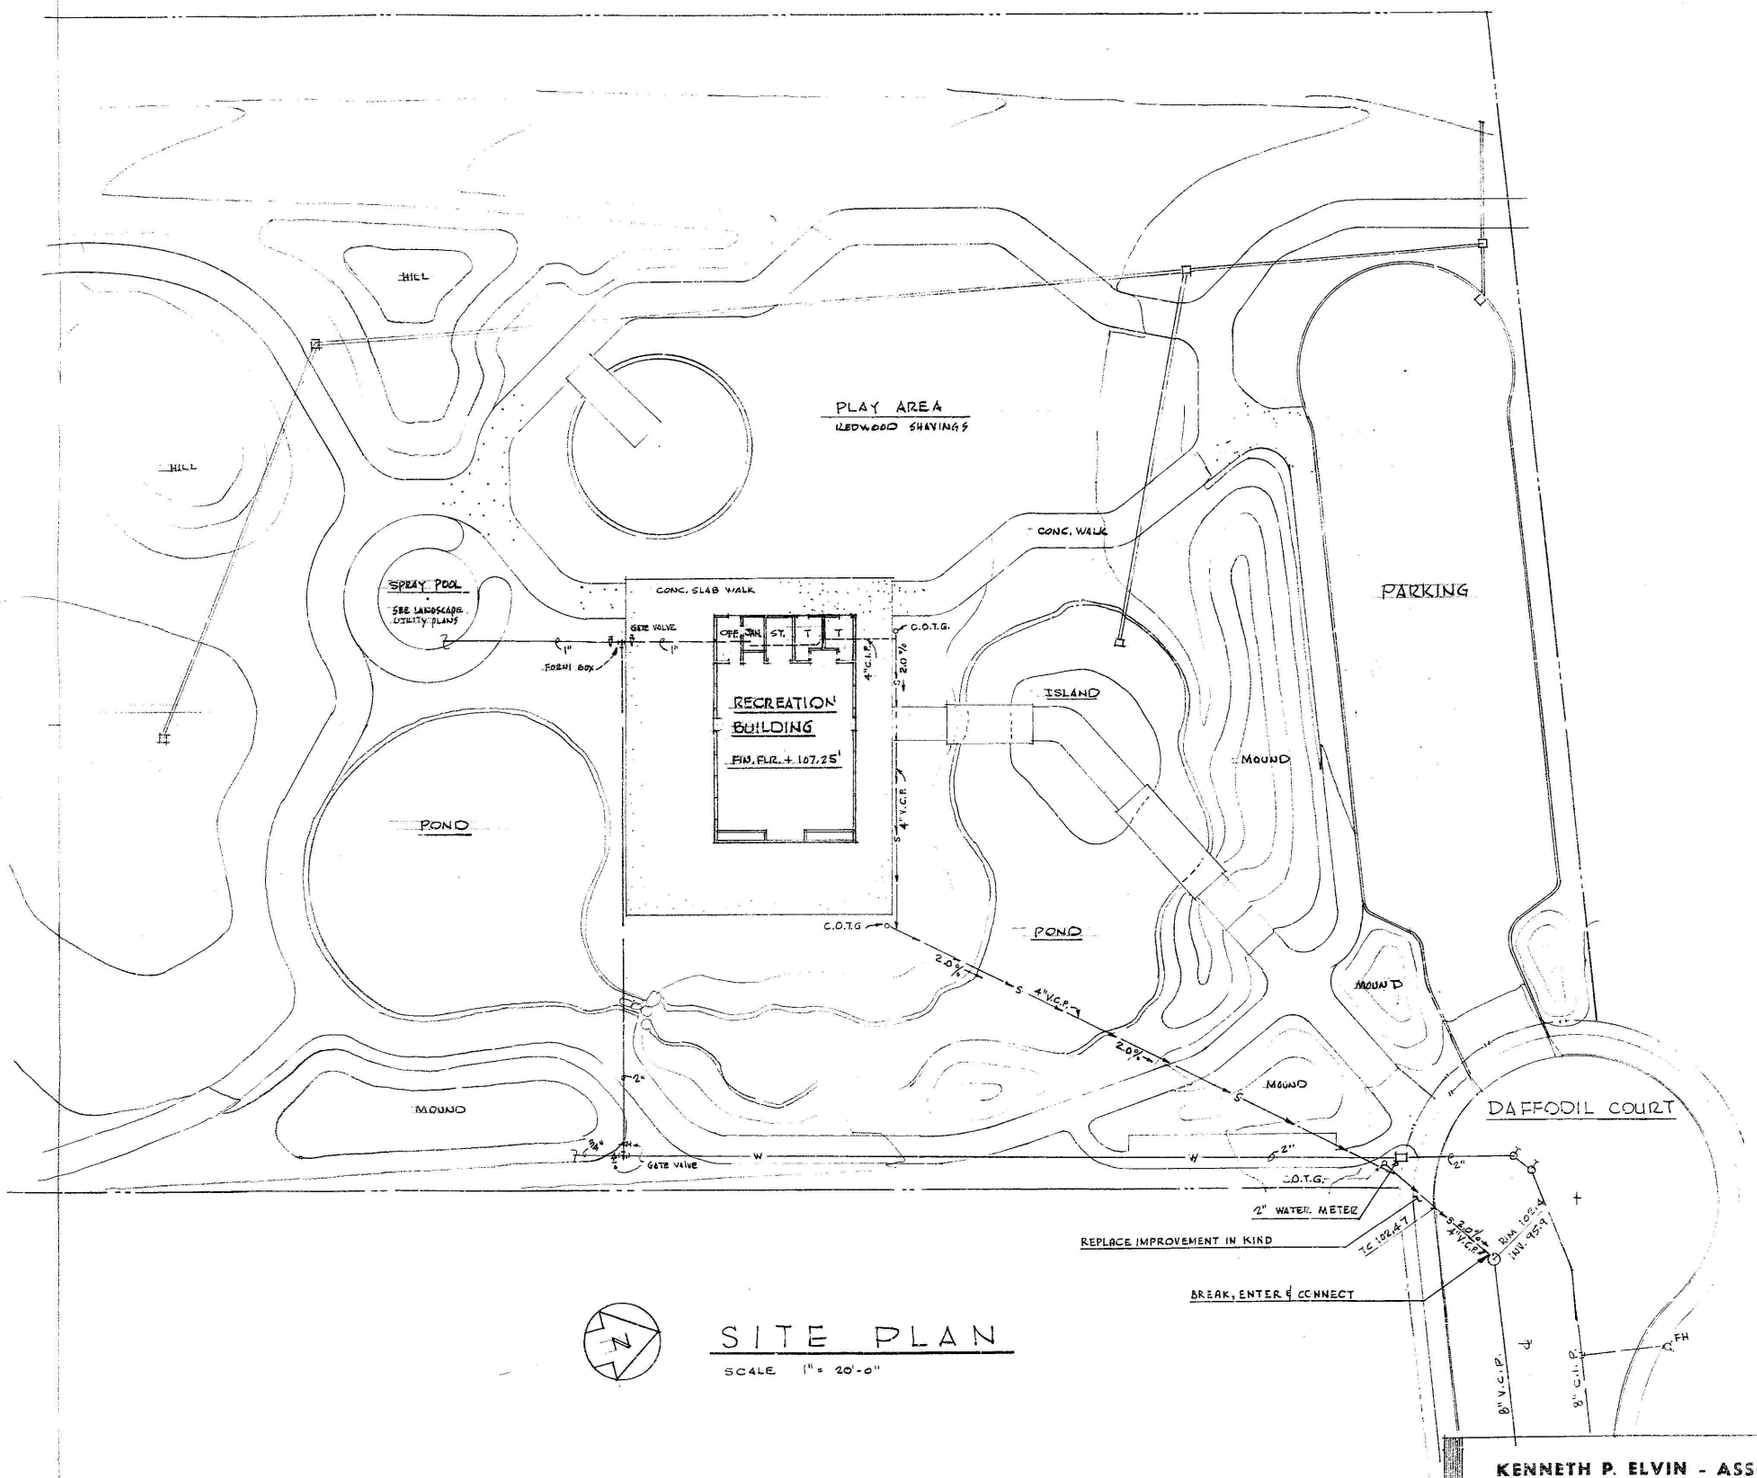

SITE PLAN

SCALE 1" = 20'-0"

KENNETH P. ELVIN - ASSOCIATES
ARCHITECT - SITE PLANNER
MEMBER AMERICAN INSTITUTE OF ARCHITECTS
7 S. SAN ANTONIO ROAD - LOS ALTOS, CALIFORNIA

SITE PLAN .. RECREATION BUILDING
BRALY PARK • PR 67-4
DEPT. OF PARKS AND RECREATION
CITY OF SUNNYVALE
CALIFORNIA

DATE 8/1/68

A1

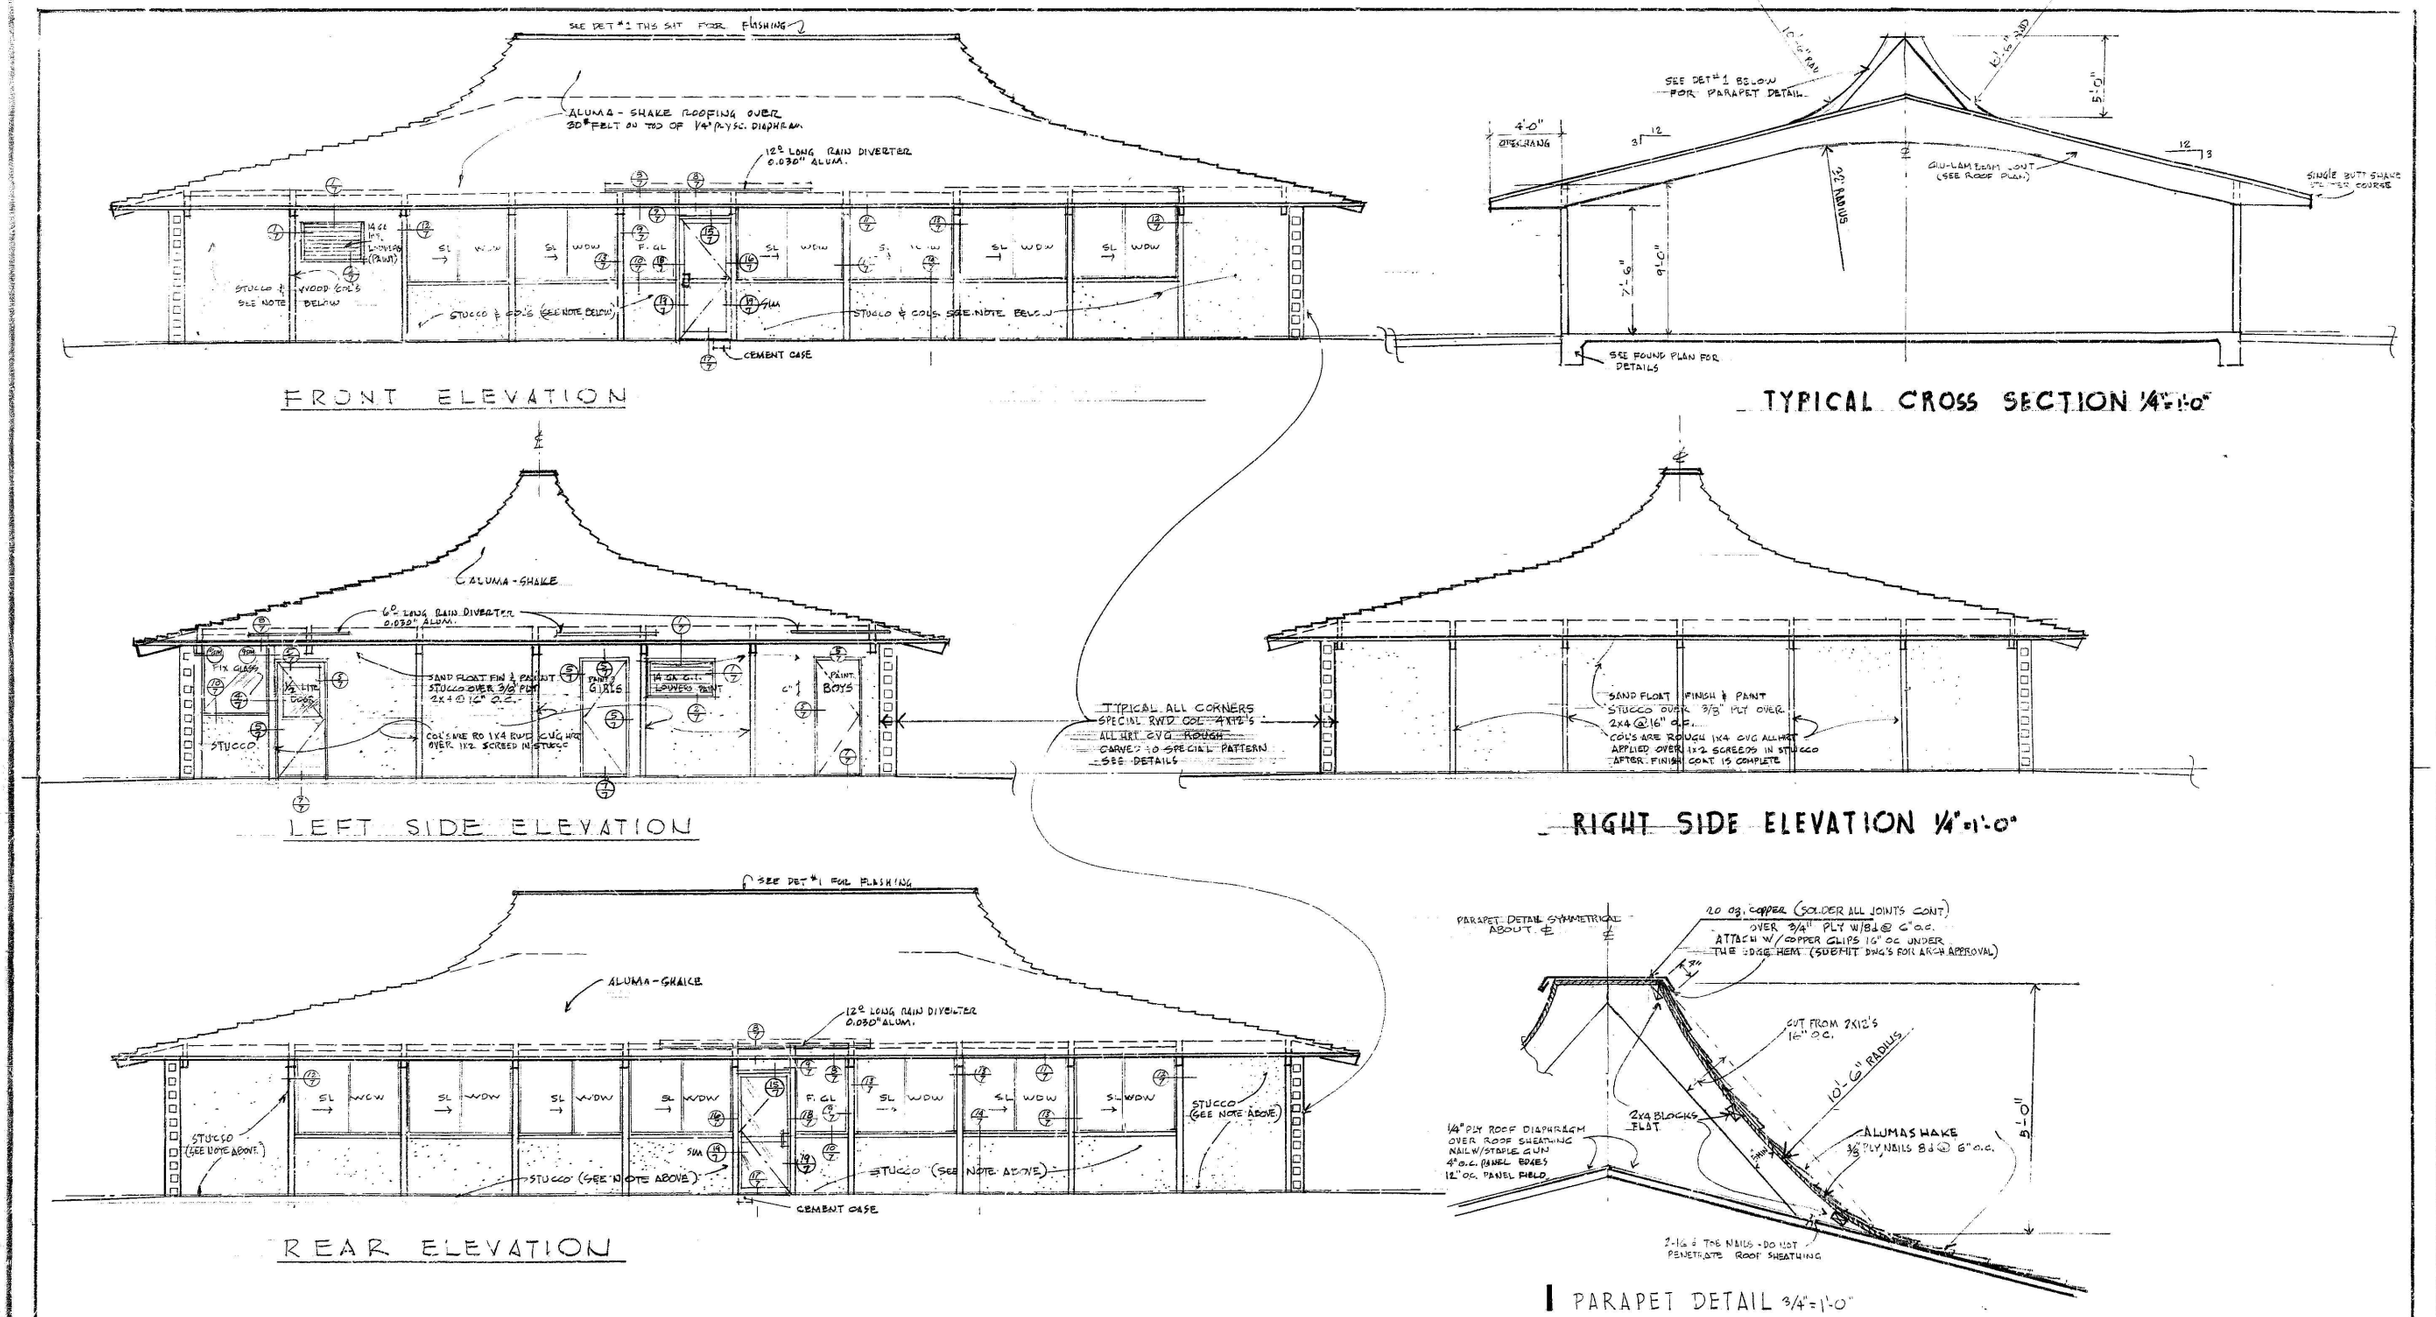

BRALY PARK
EXTERIOR ELEVATIONS

KENNETH P. ELVIN - ASSOCIATES
ARCHITECT - SITE PLANNER
MEMBER AMERICAN INSTITUTE OF ARCHITECTS
477 S. SAN ANTONIO ROAD - LOS ALTOS, CALIFORNIA

RECREATION BUILDING
PARKS & RECREATION DEPARTMENT
CITY of SUNNYVALE, CALIFORNIA

DATE 8/1/68

A5