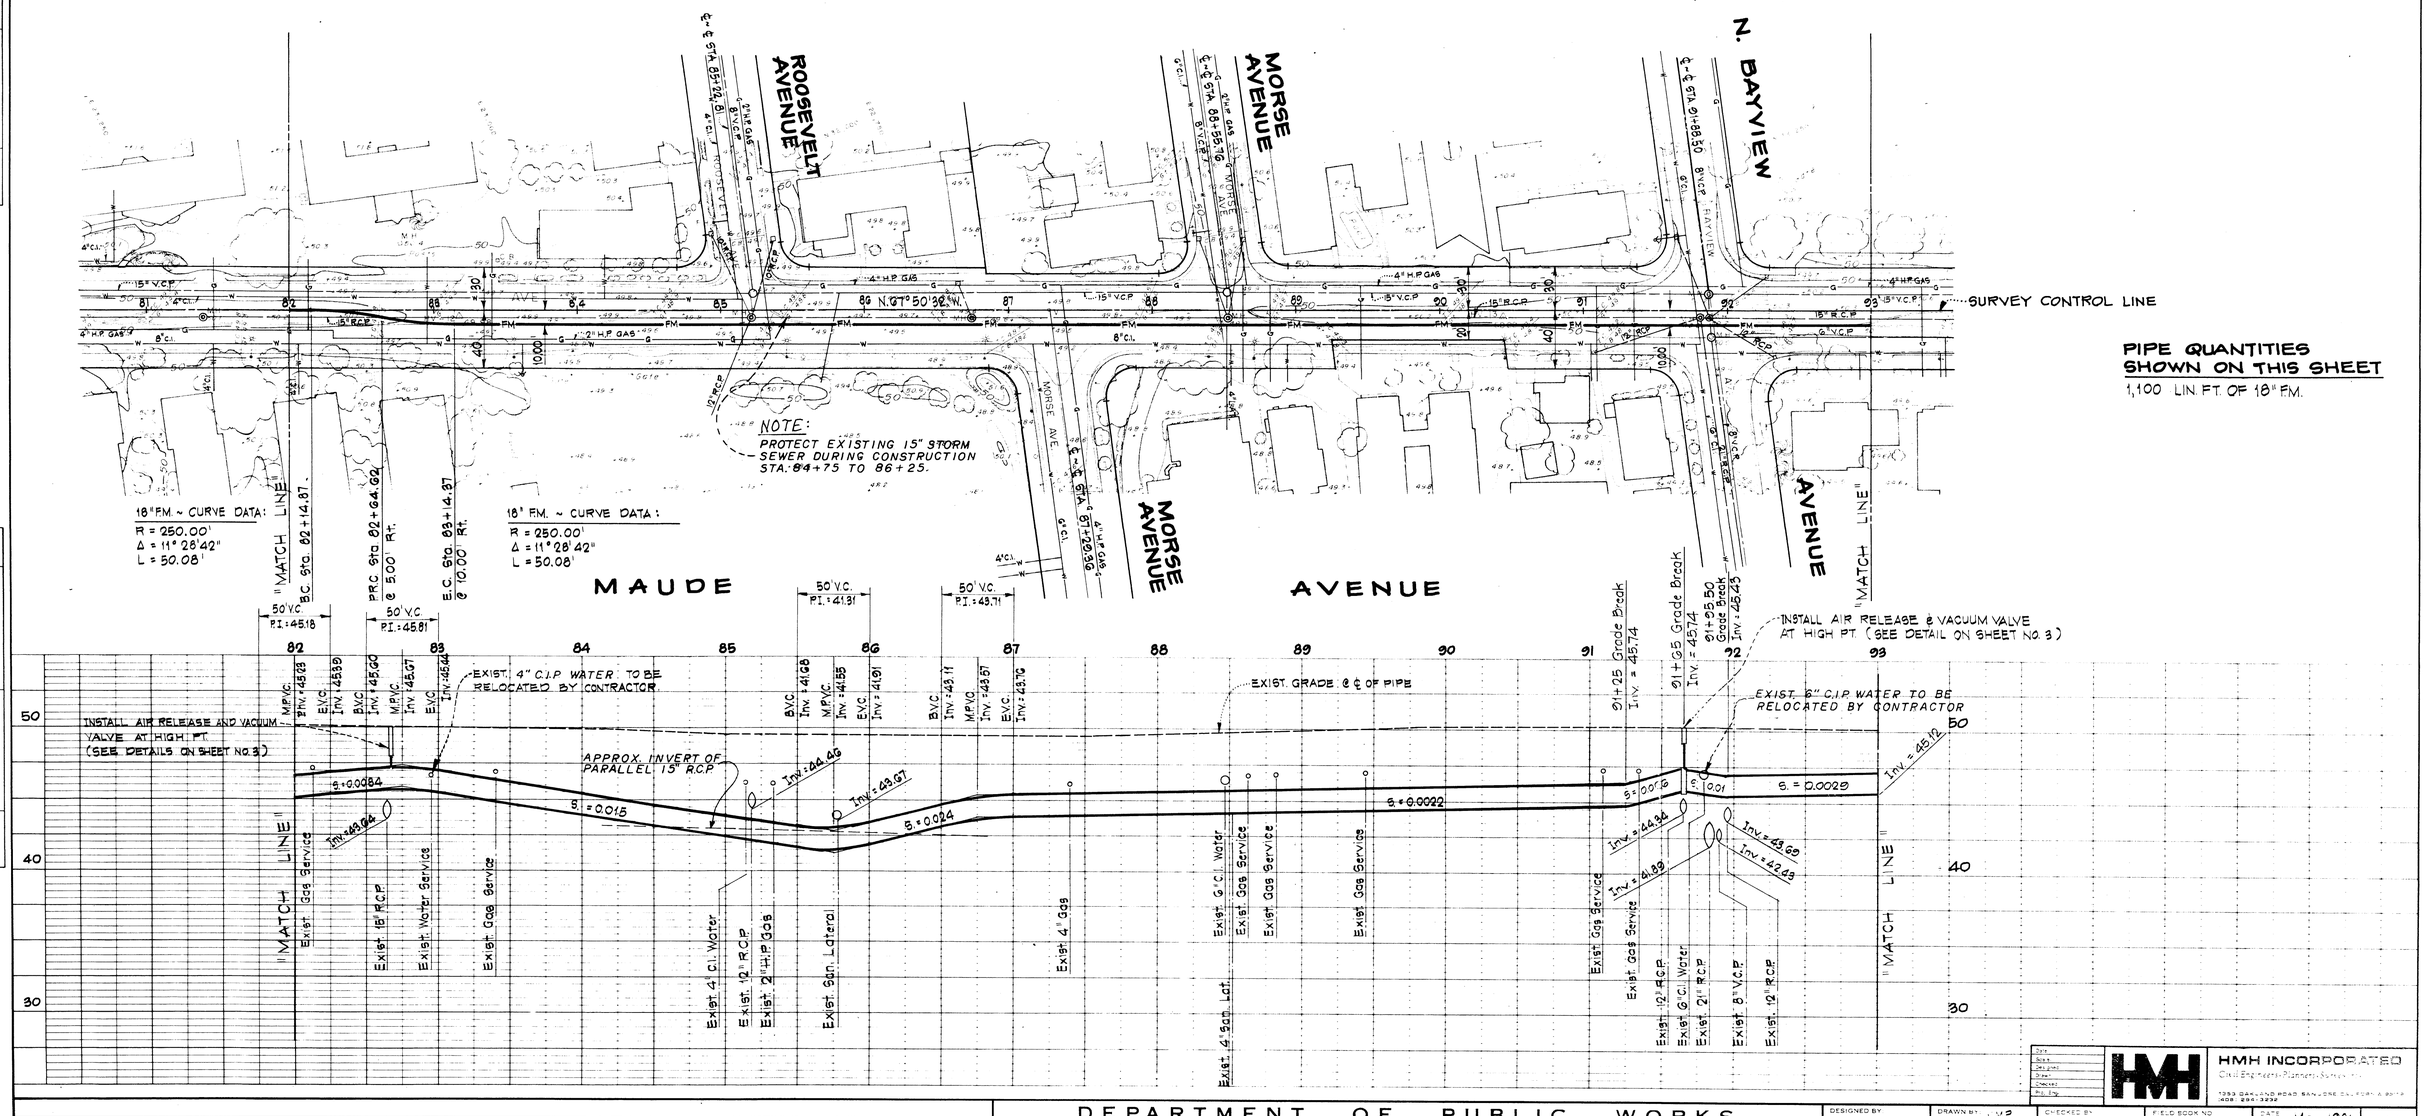


**PIPE QUANTITIES SHOWN ON THIS SHEET**

1,100 LIN. FT. OF 18" F.M.

| PLAN | | BY | DATE |
|---|---|---|---|
| NOTE BOOK NO. | SURVEYED / PLOTTED / ALIGNMENT CHECKED / RT. OF WAY CHECKED | | |

| PROFILE | | BY | DATE |
|---|---|---|---|
| NOTE BOOK NO. | SURVEYED / PLOTTED / GRADES CHECKED / B.M.'s NOTED / STRUCTURE NOTAT'NS CH'K'D | | |

HMH INCORPORATED
Civil Engineers · Planners · Surveyors
1333 OAKLAND ROAD SAN JOSE CALIFORNIA 93112
(408) 294-3232

| APPROVED BY: | APPROVED BY: | APPROVED BY: | APPROVED BY: | APPROVED BY: |
|---|---|---|---|---|
| LIGHTING AND TRAFFIC | FIRE INSPECTOR | WATER SUPERINTENDENT | FIELD ENGINEER | DIRECTOR OF PUBLIC WORKS |

DEPARTMENT OF PUBLIC WORKS
CITY OF SUNNYVALE

| DESIGNED BY | DRAWN BY: LMP | CHECKED BY | FIELD BOOK NO. | DATE May, 1981 |
|---|---|---|---|---|
| SCALE: HORIZ. 1" = 50' VERT. 1" = 5' | TITLE: SANITARY SEWER FORCE MAIN UY-81-1 | | | 16 OF 17 |

DATE OF PHOTOGRAPHY 3-24-81 SCALE 1"=50'/1" AERO-GEODETIC CORP. JOB NO. 81-824

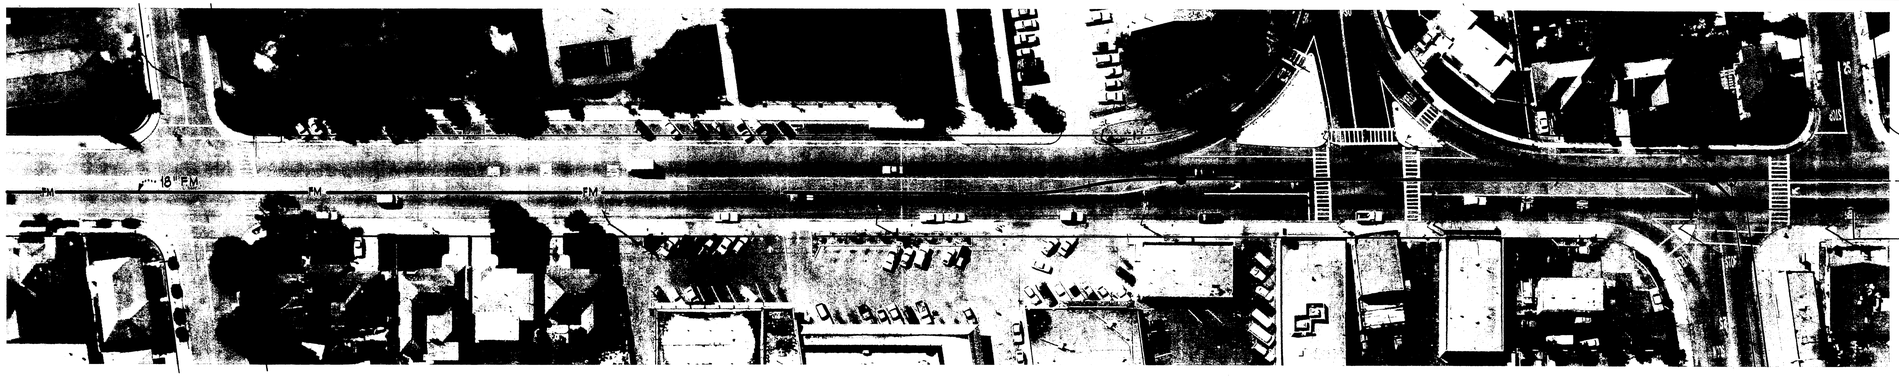


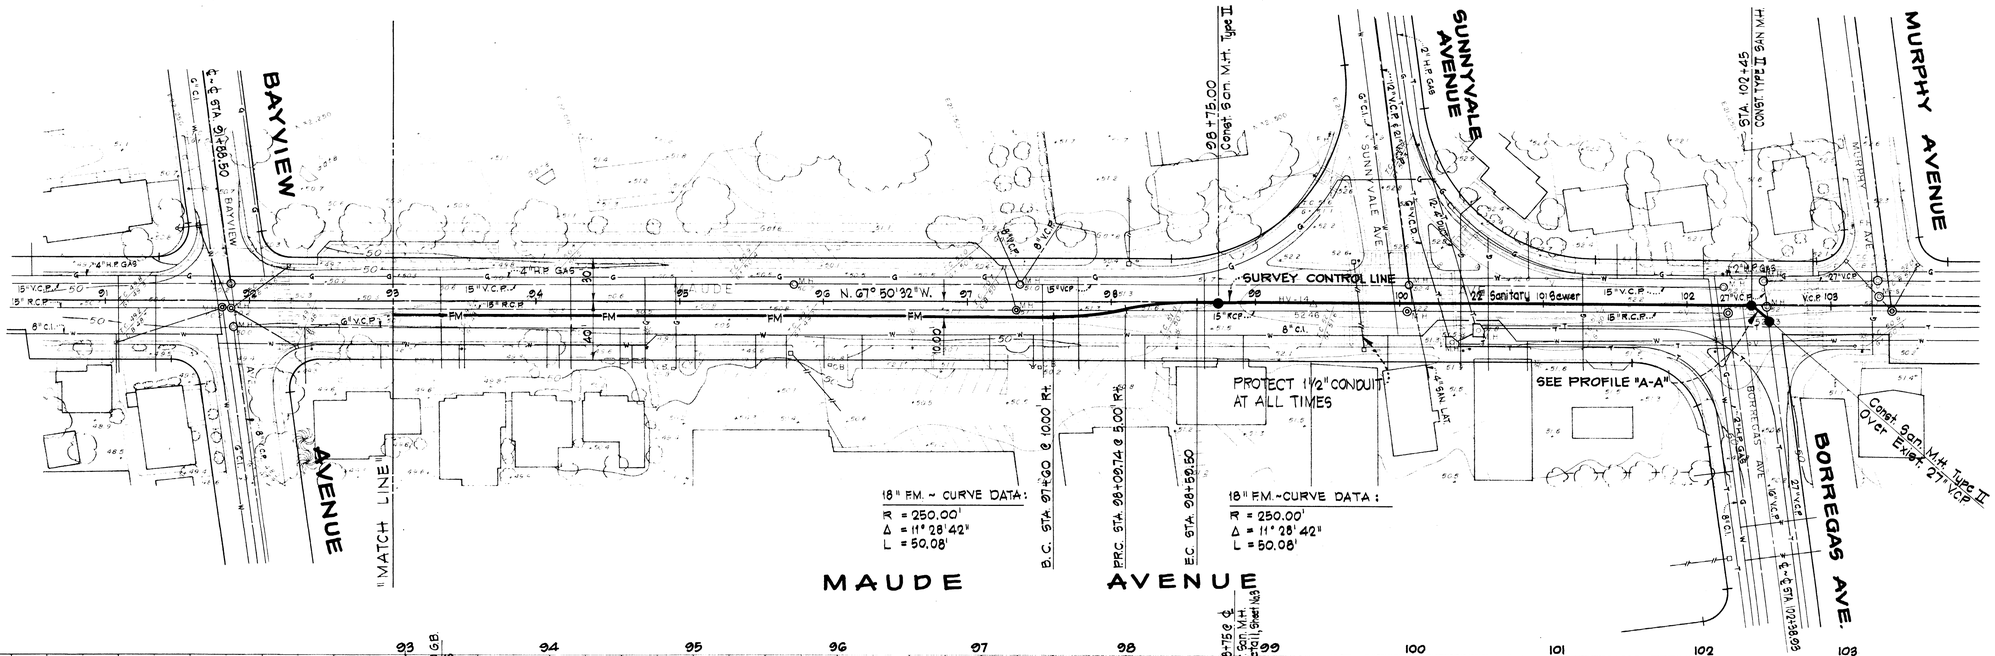


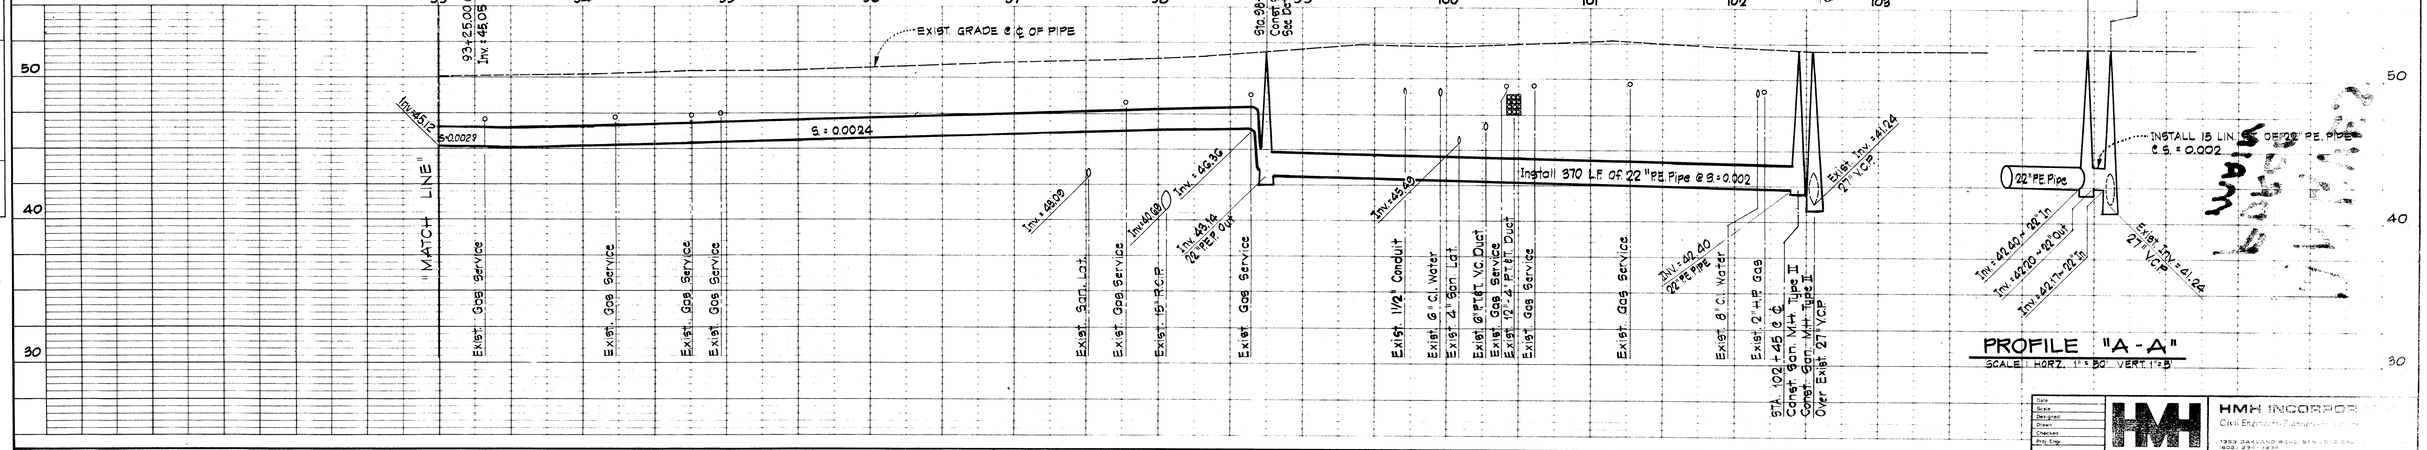


PROFILE "A-A"
SCALE: HORZ. 1" = 50' VERT. 1" = 5'

**PIPE QUANTITIES SHOWN ON THIS SHEET**

576 LIN. FT. OF 18" F.M.
385 LIN. FT. OF 22" SANITARY SEWER

HMH INCORPORATED
Civil Engineers-Planners-Surveyors
1333 OAKLAND ROAD, SAN JOSE, CALIF.

| APPROVED BY: | APPROVED BY: | APPROVED BY: | APPROVED BY: | APPROVED BY: |
|---|---|---|---|---|
| LIGHTING AND TRAFFIC | FIRE INSPECTOR | WATER SUPERINTENDENT | FIELD ENGINEER | DIRECTOR OF PUBLIC WORKS |

DEPARTMENT OF PUBLIC WORKS
CITY OF SUNNYVALE

DESIGNED BY: | DRAWN BY: J.M.P. | CHECKED BY: | FIELD BOOK NO: | DATE: May 1981
SCALE: HORIZ. 1" = 50' VERT. 1" = 5'
TITLE: SANITARY SEWER FORCE MAIN UY-81-1
17 OF 17

DATE OF PHOTOGRAPHY 3-24-81 SCALE 1"=50'/1" AERO-GEODETIC CORP JOB NO. R1-824

PLAN: SURVEYED, PLOTTED, ALIGNMENT CHECKED, RT. OF WAY CHECKED, NOTE BOOK NO., BY, DATE

PROFILE: SURVEYED, PLOTTED, GRADES CHECKED, B.M.'s NOTED, STRUCTURE NOTATNS CHK'D, NOTE BOOK NO., BY, DATE