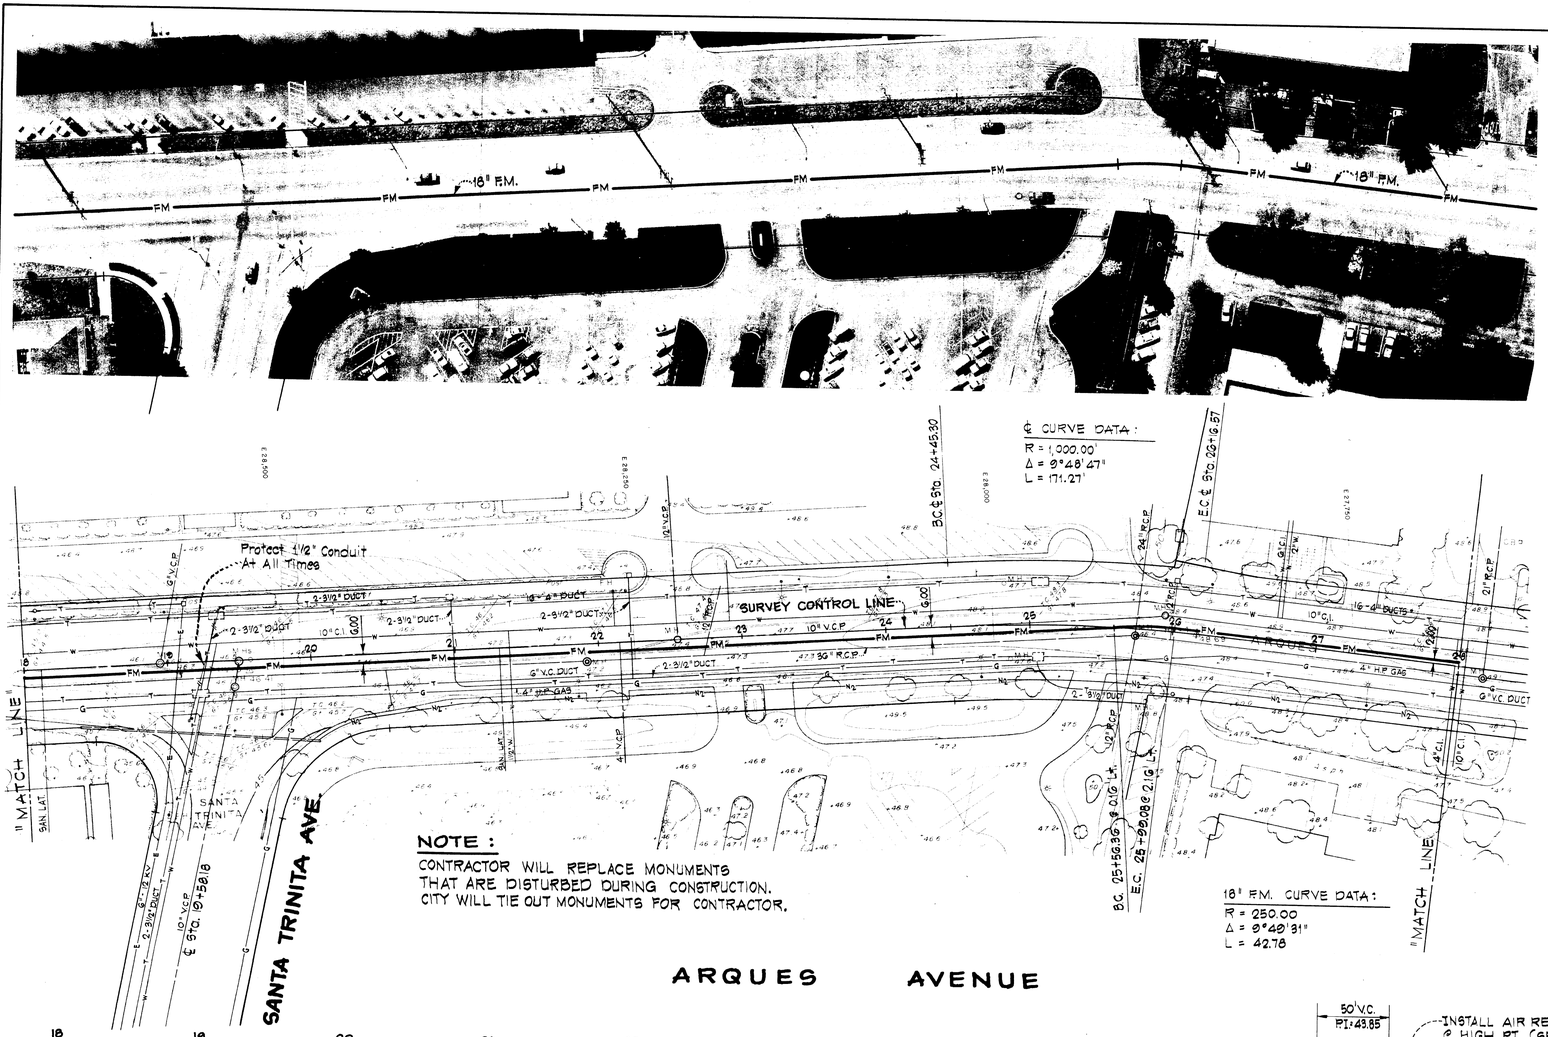

NOTE:
CONTRACTOR WILL REPLACE MONUMENTS THAT ARE DISTURBED DURING CONSTRUCTION. CITY WILL TIE OUT MONUMENTS FOR CONTRACTOR.

PIPE QUANTITIES SHOWN ON THIS SHEET
1,000 LIN. FT. OF 18" F.M.

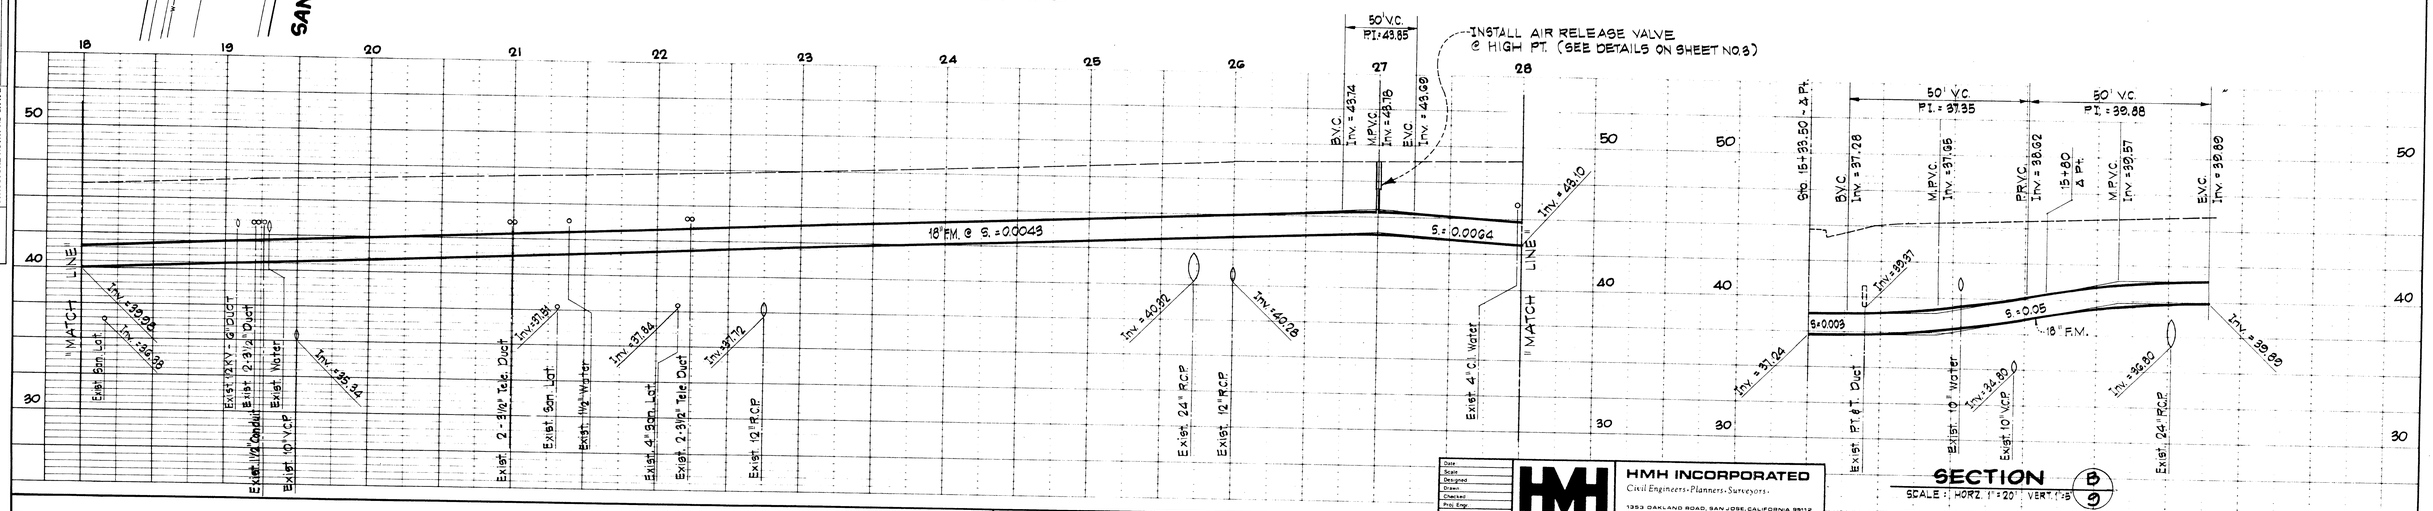

SECTION B/9
SCALE: HORZ. 1" = 20' VERT. 1" = 5'

HMH INCORPORATED
Civil Engineers · Planners · Surveyors
1353 OAKLAND ROAD, SAN JOSE, CALIFORNIA 95112
(408) 294-3232

APPROVED BY:	APPROVED BY:	APPROVED BY:	APPROVED BY:	APPROVED BY:
LIGHTING AND TRAFFIC	FIRE INSPECTOR	WATER SUPERINTENDENT	FIELD ENGINEER	DIRECTOR OF PUBLIC WORKS

DEPARTMENT OF PUBLIC WORKS
CITY OF SUNNYVALE

DESIGNED BY	DRAWN BY J.M.P.	CHECKED BY	FIELD BOOK NO.	DATE May, 1981
SCALE HORIZ. 1" = 50' VERT. 1" = 5'	TITLE SANITARY SEWER FORCE MAIN UY - 81-1			9 OF 17

DATE OF PHOTOGRAPHY 3-24-81 SCALE 1" = 50'/1'
AERO-GEODETIC CORP. JOB NO. 811824
691-81

PLAN — SURVEYED / PLOTTED / ALIGNMENT CHECKED / RT. OF WAY CHECKED — NOTE BOOK NO. — BY — DATE

PROFILE — SURVEYED / PLOTTED / GRADES CHECKED / B.M. & NOTED / STRUCTURE NOTATNS CH'K'D — NOTE BOOK NO. — BY — DATE

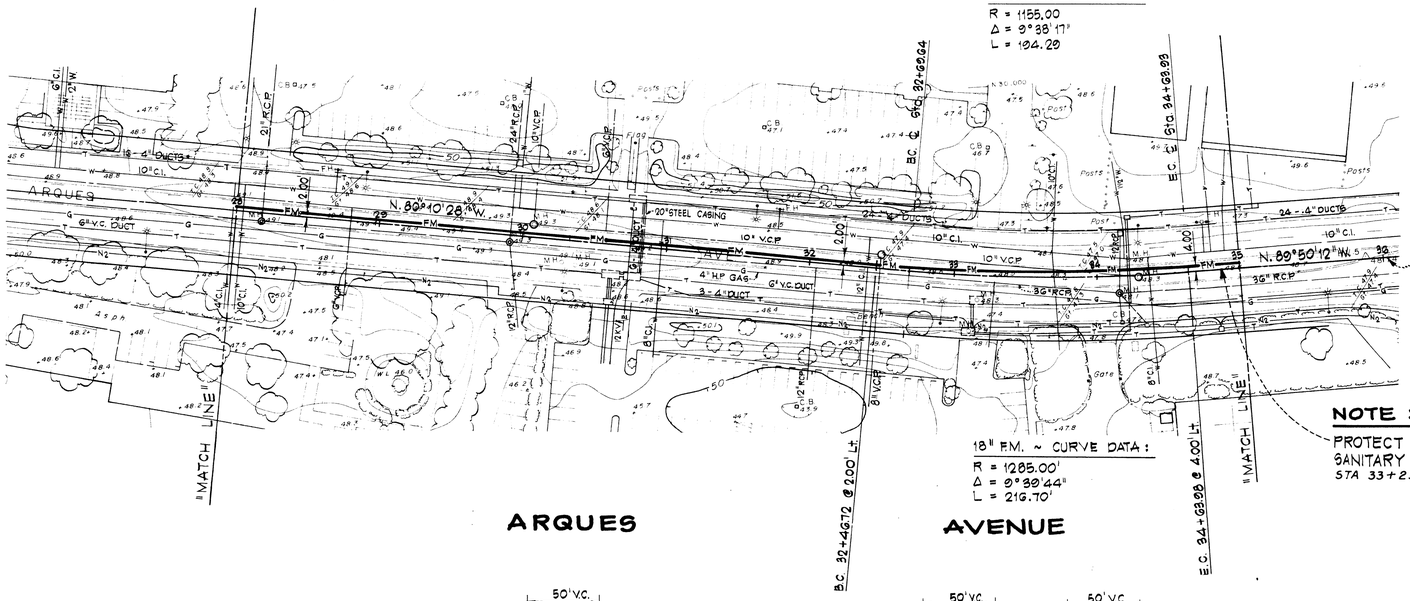

NOTE :

PROTECT EXISTING 10" V.C.P. SANITARY SEWER DURING CONSTRUCTION. STA 33+25 TO 35+00.

PIPE QUANTITIES SHOWN ON THIS SHEET

700 LIN. FT. OF 18" F.M.

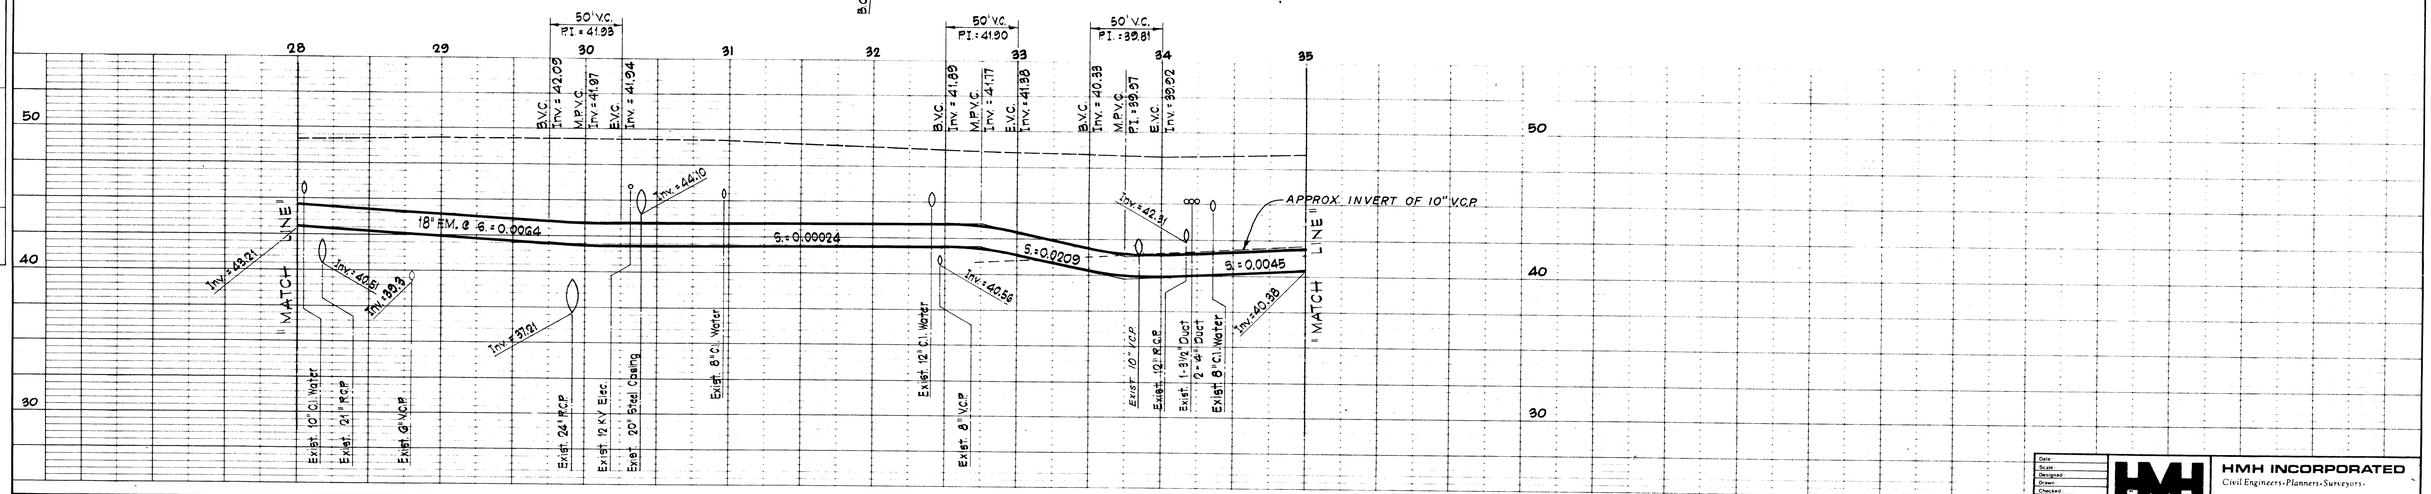

PLAN	BY	DATE
SURVEYED		
PLOTTED		
ALIGNMENT CHECKED		
RT OF WAY CHECKED		
NOTE BOOK		
NO.		

PROFILE	BY	DATE
SURVEYED		
PLOTTED		
GRADES CHECKED		
B.M.'S NOTED		
STRUCTURE NOTAT'NS CHK'D		
NOTE BOOK		
NO.		

HMH INCORPORATED
Civil Engineers · Planners · Surveyors ·
1353 OAKLAND ROAD, SAN JOSE, CALIFORNIA 95112
(408) 294-3232

APPROVED BY:	APPROVED BY:	APPROVED BY:	APPROVED BY:	APPROVED BY:
LIGHTING AND TRAFFIC	FIRE INSPECTOR	WATER SUPERINTENDENT	FIELD ENGINEER	DIRECTOR OF PUBLIC WORKS

DEPARTMENT OF PUBLIC WORKS
CITY OF SUNNYVALE

DESIGNED BY: | DRAWN BY: J.M.P. | CHECKED BY: | FIELD BOOK NO. | DATE: May, 1981

SCALE: HORIZ. 1" = 50' VERT. 1" = 5'

TITLE: SANITARY SEWER FORCE MAIN UY-81-1

10 OF 17

DATE OF PHOTOGRAPHY 3-24-81 SCALE 1" = 50'/1'

AERO-GEODETIC CORP. (408) 294-3232 JOB NO. 811824

G81-81

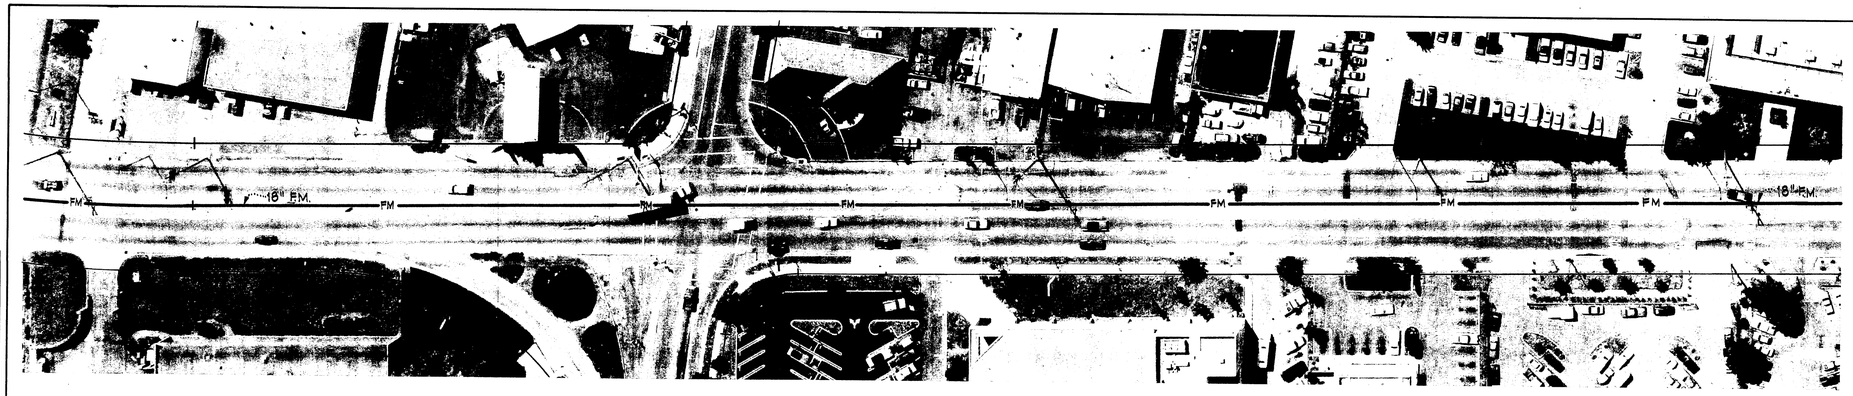

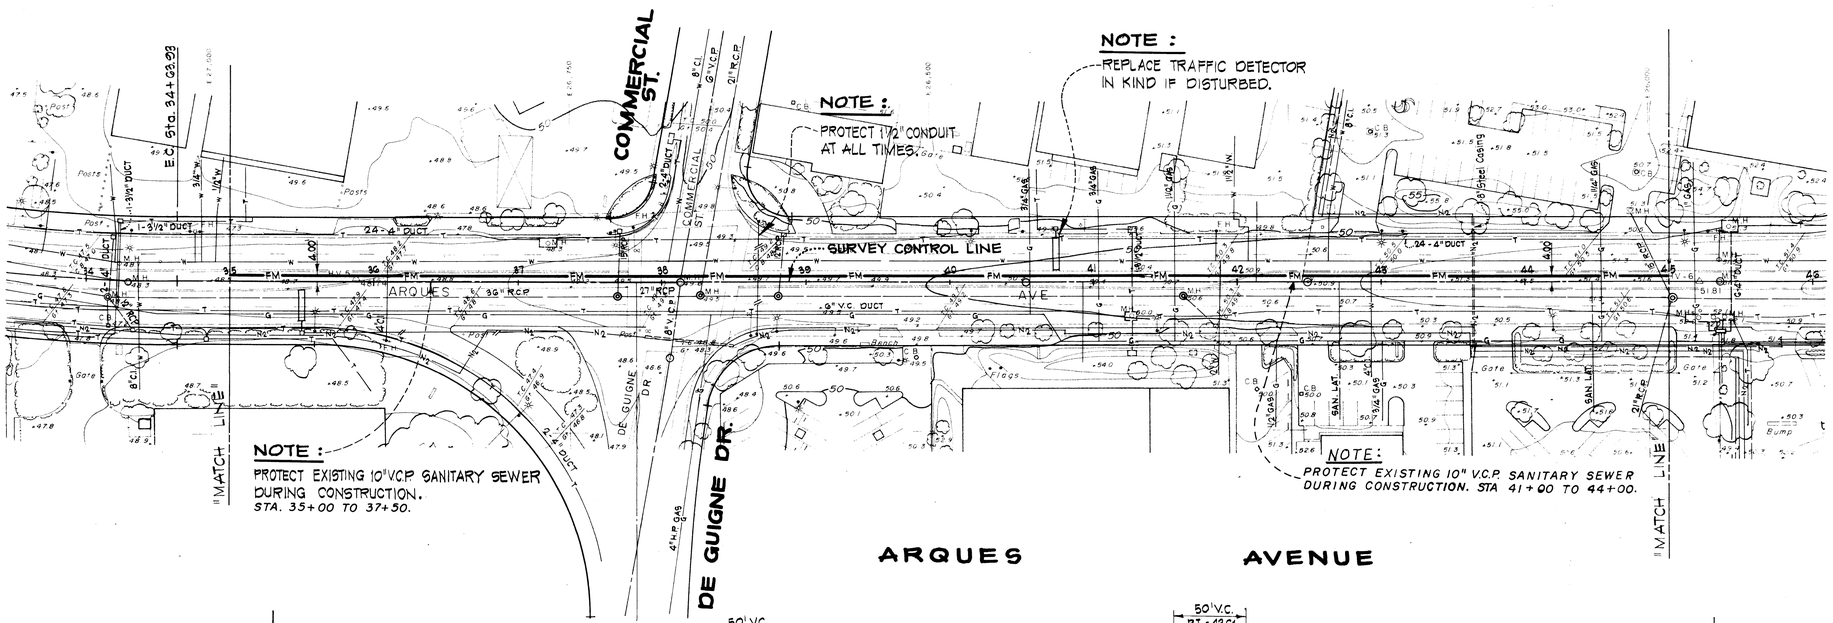

PIPE QUANTITIES SHOWN ON THIS SHEET

1,000 LIN. FT. OF 18" F.M.

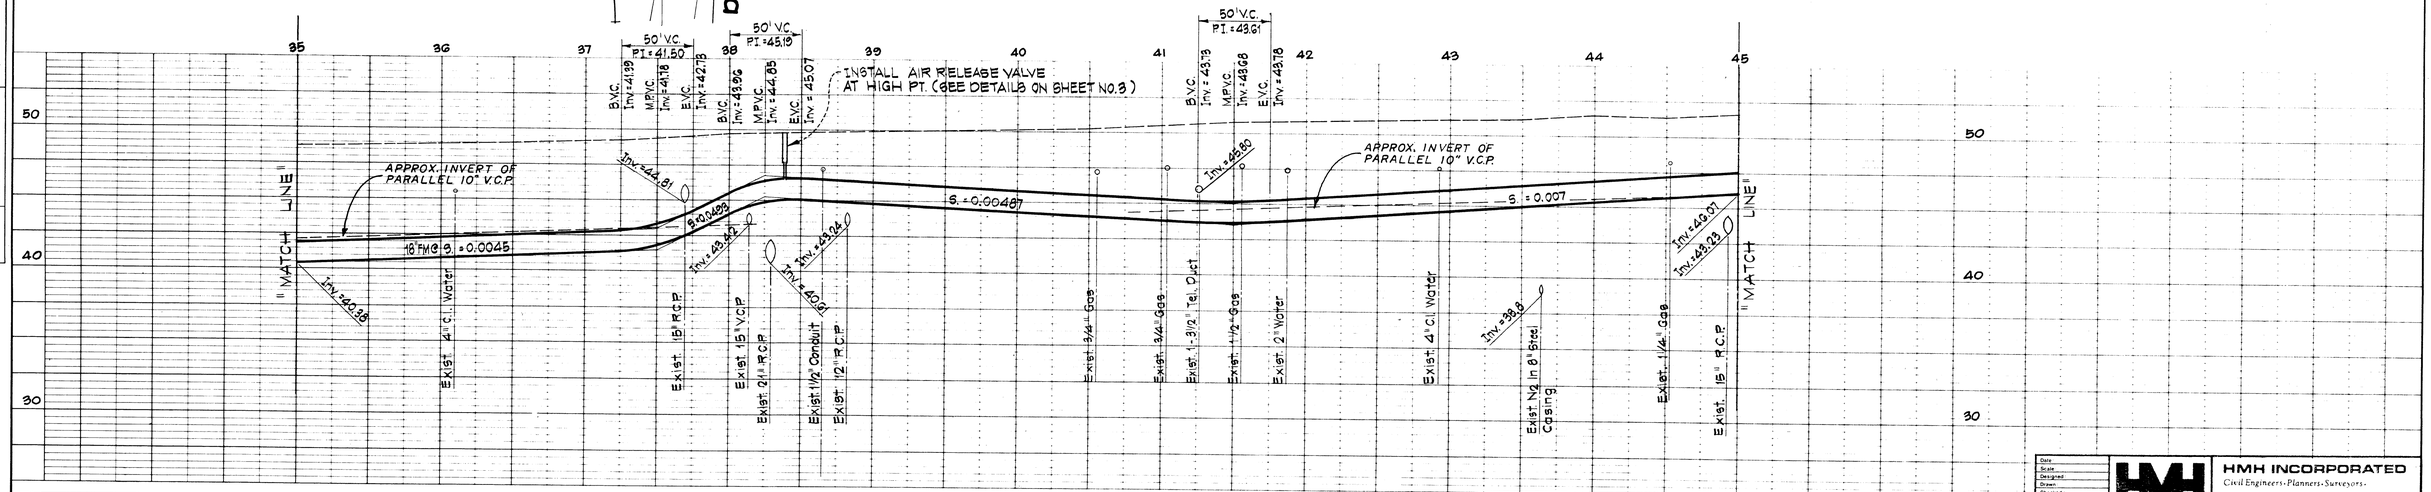

PLAN	BY	DATE
SURVEYED.		
PLOTTED.		
ALIGNMENT CHECKED.		
RT. OF WAY CHECKED.		
NOTE BOOK NO.		

PROFILE	BY	DATE
SURVEYED.		
PLOTTED.		
GRADES CHECKED.		
BLUE TOPS.		
STRUCTURE NOTATNS CHK'D.		
NOTE BOOK NO.		

APPROVED BY:	APPROVED BY:	APPROVED BY:	APPROVED BY:	APPROVED BY:
LIGHTING AND TRAFFIC	FIRE INSPECTOR	WATER SUPERINTENDENT	FIELD ENGINEER	DIRECTOR OF PUBLIC WORKS

DEPARTMENT OF PUBLIC WORKS
CITY OF SUNNYVALE

HMH INCORPORATED
Civil Engineers · Planners · Surveyors ·
1353 OAKLAND ROAD, SAN JOSE, CALIFORNIA 95112
(408) 294-3232

Date		DESIGNED BY:	DRAWN BY: J.M.P.	CHECKED BY:	FIELD BOOK NO.	DATE May, 1981	11 OF 17
Scale		SCALE: HORIZ. 1"= 50' VERT. 1"= 5'	TITLE: SANITARY SEWER FORCE MAIN UY - 81 - 1				
Designed							
Drawn							
Checked							
Proj. Engr.							

DATE OF PHOTOGRAPHY 3-24-81
SCALE 1"=50'/1'
AERO-GEODETIC CORP.
JOB NO. 81824

G01-81

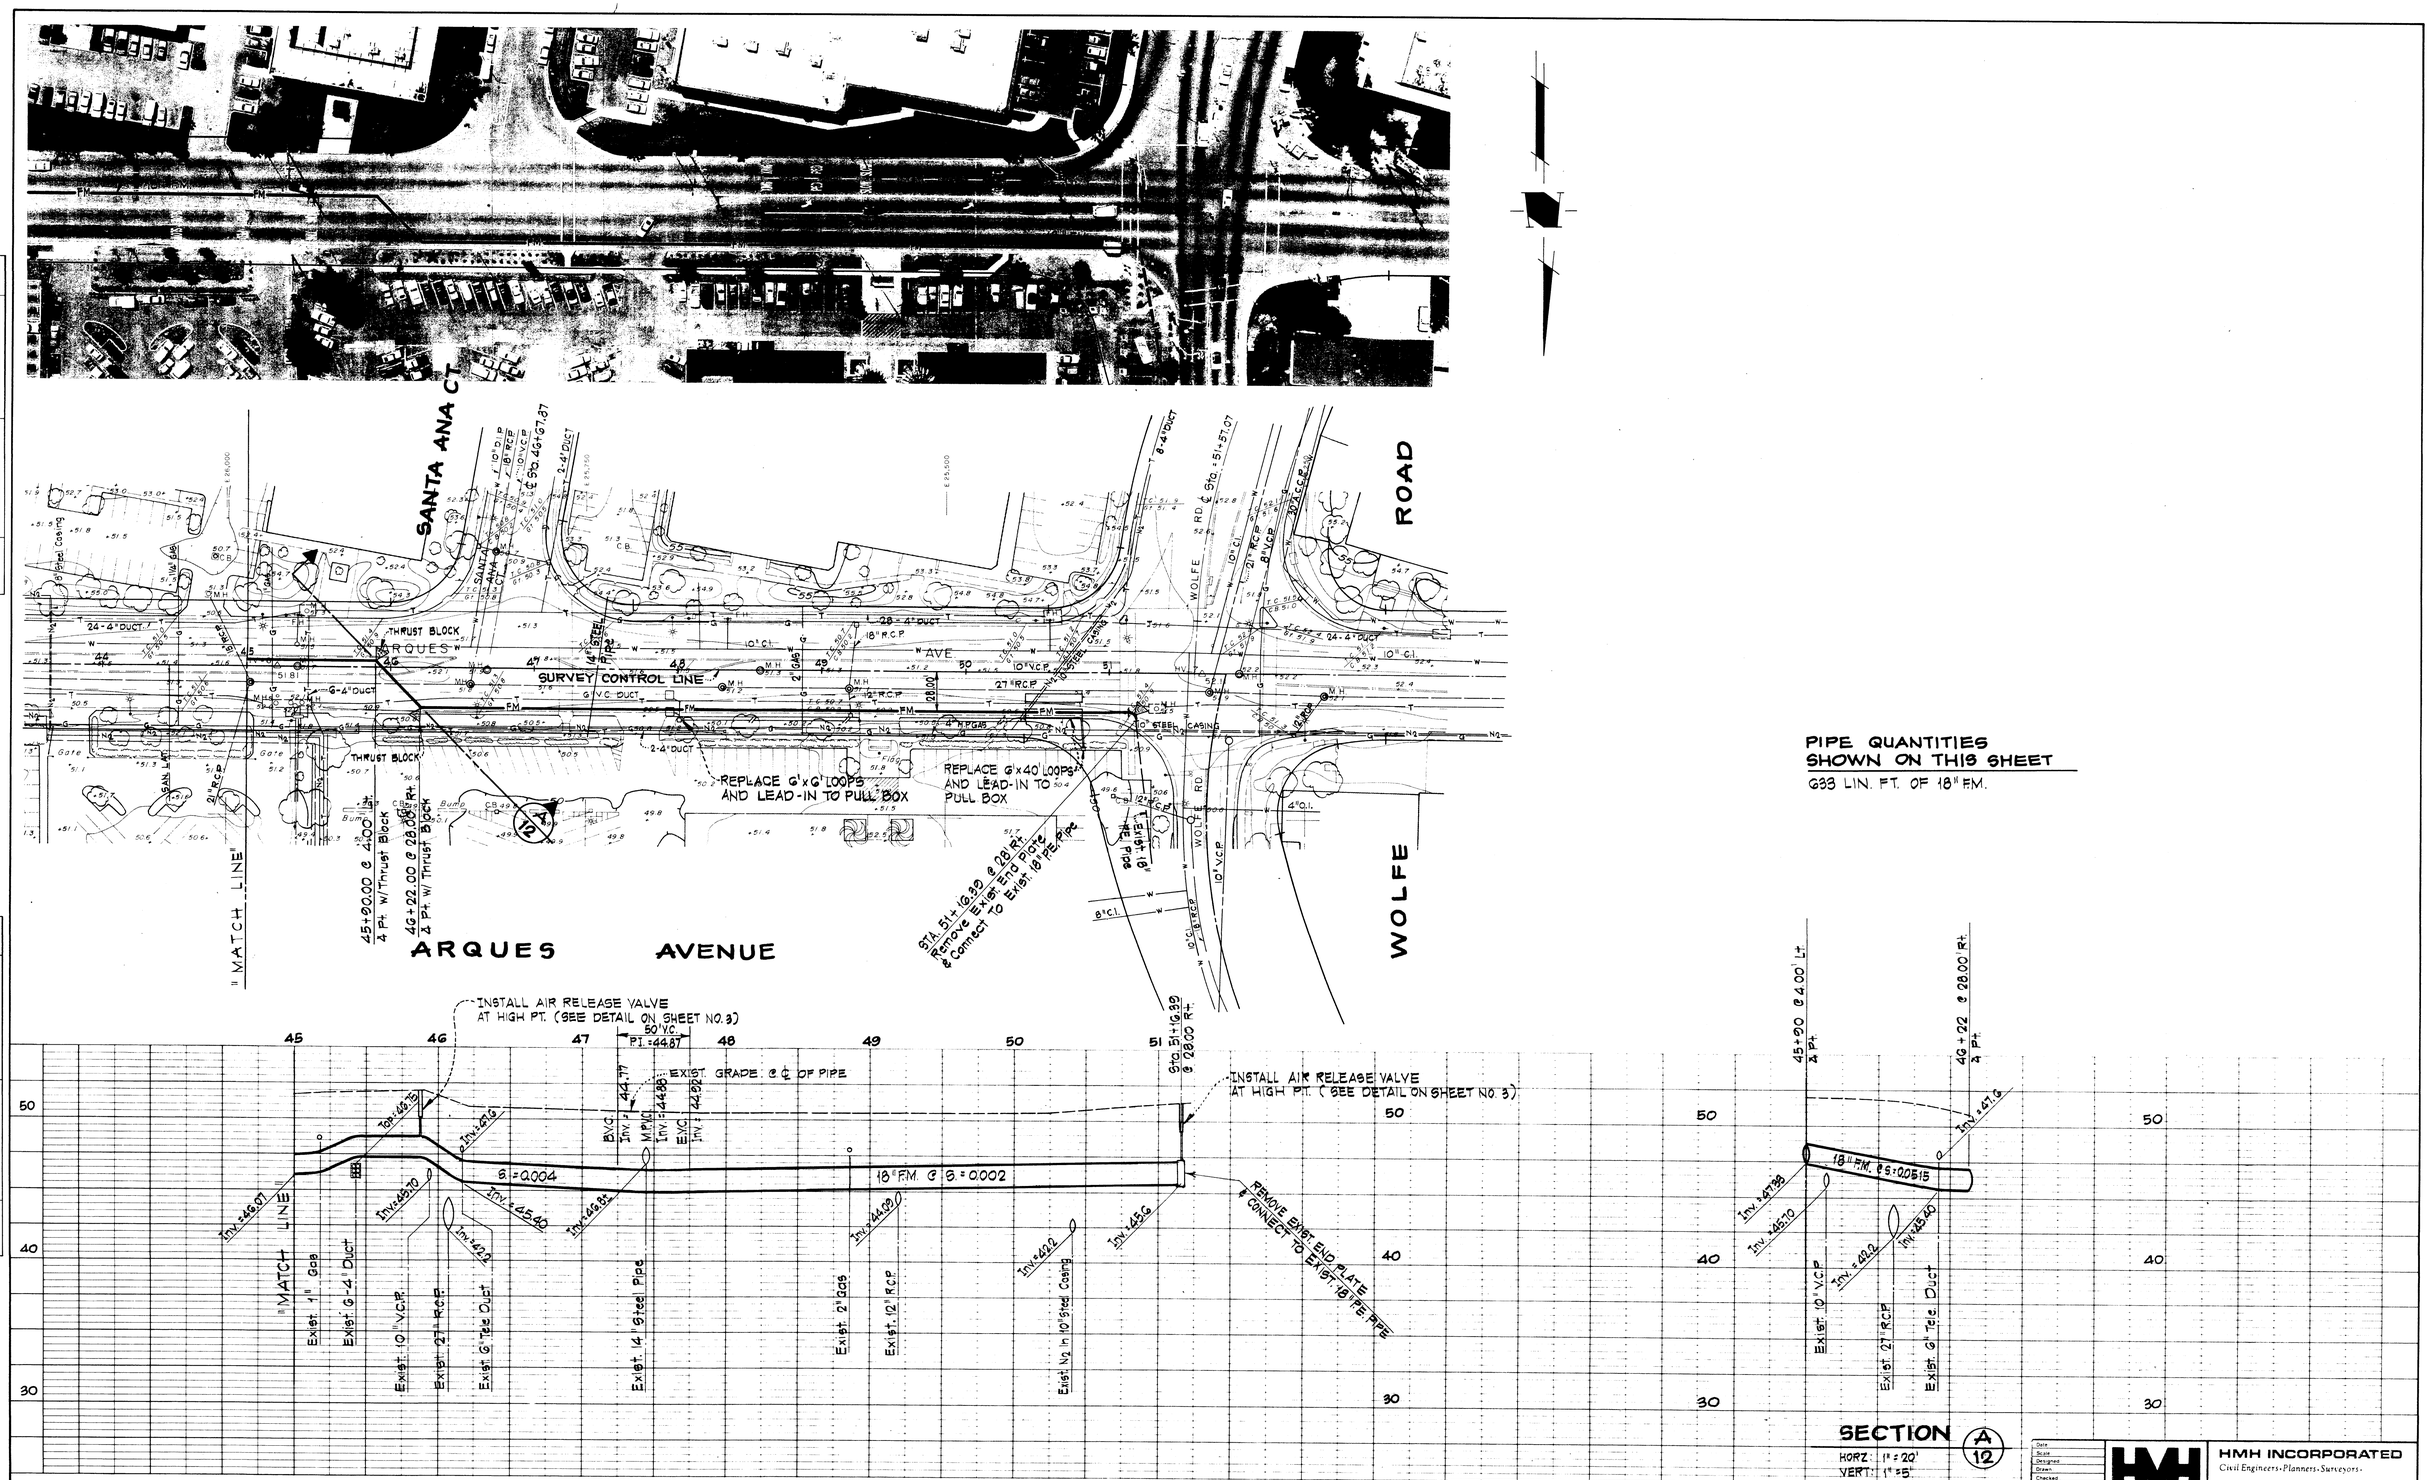

PIPE QUANTITIES SHOWN ON THIS SHEET

633 LIN. FT. OF 18" F.M.

SECTION A 12

HORZ: 1" = 20'
VERT: 1" = 5'

HMH INCORPORATED
Civil Engineers · Planners · Surveyors
1353 OAKLAND ROAD, SAN JOSE, CALIFORNIA 95112
(408) 294-3232

APPROVED BY: LIGHTING AND TRAFFIC | APPROVED BY: FIRE INSPECTOR | APPROVED BY: WATER SUPERINTENDENT | APPROVED BY: FIELD ENGINEER | APPROVED BY: DIRECTOR OF PUBLIC WORKS

DEPARTMENT OF PUBLIC WORKS
CITY OF SUNNYVALE

DESIGNED BY: | DRAWN BY: U.M.P | CHECKED BY: | FIELD BOOK NO. | DATE May, 1981

SCALE: HORIZ. 1" = 50' VERT. 1" = 5'

TITLE: SANITARY SEWER FORCE MAIN UY - 81 - 1

12 OF 17

DATE OF PHOTOGRAPHY 3-24-81 SCALE 1" = 50'/1' | AERO-GEODETIC CORP. JOB NO. 81824

601-81