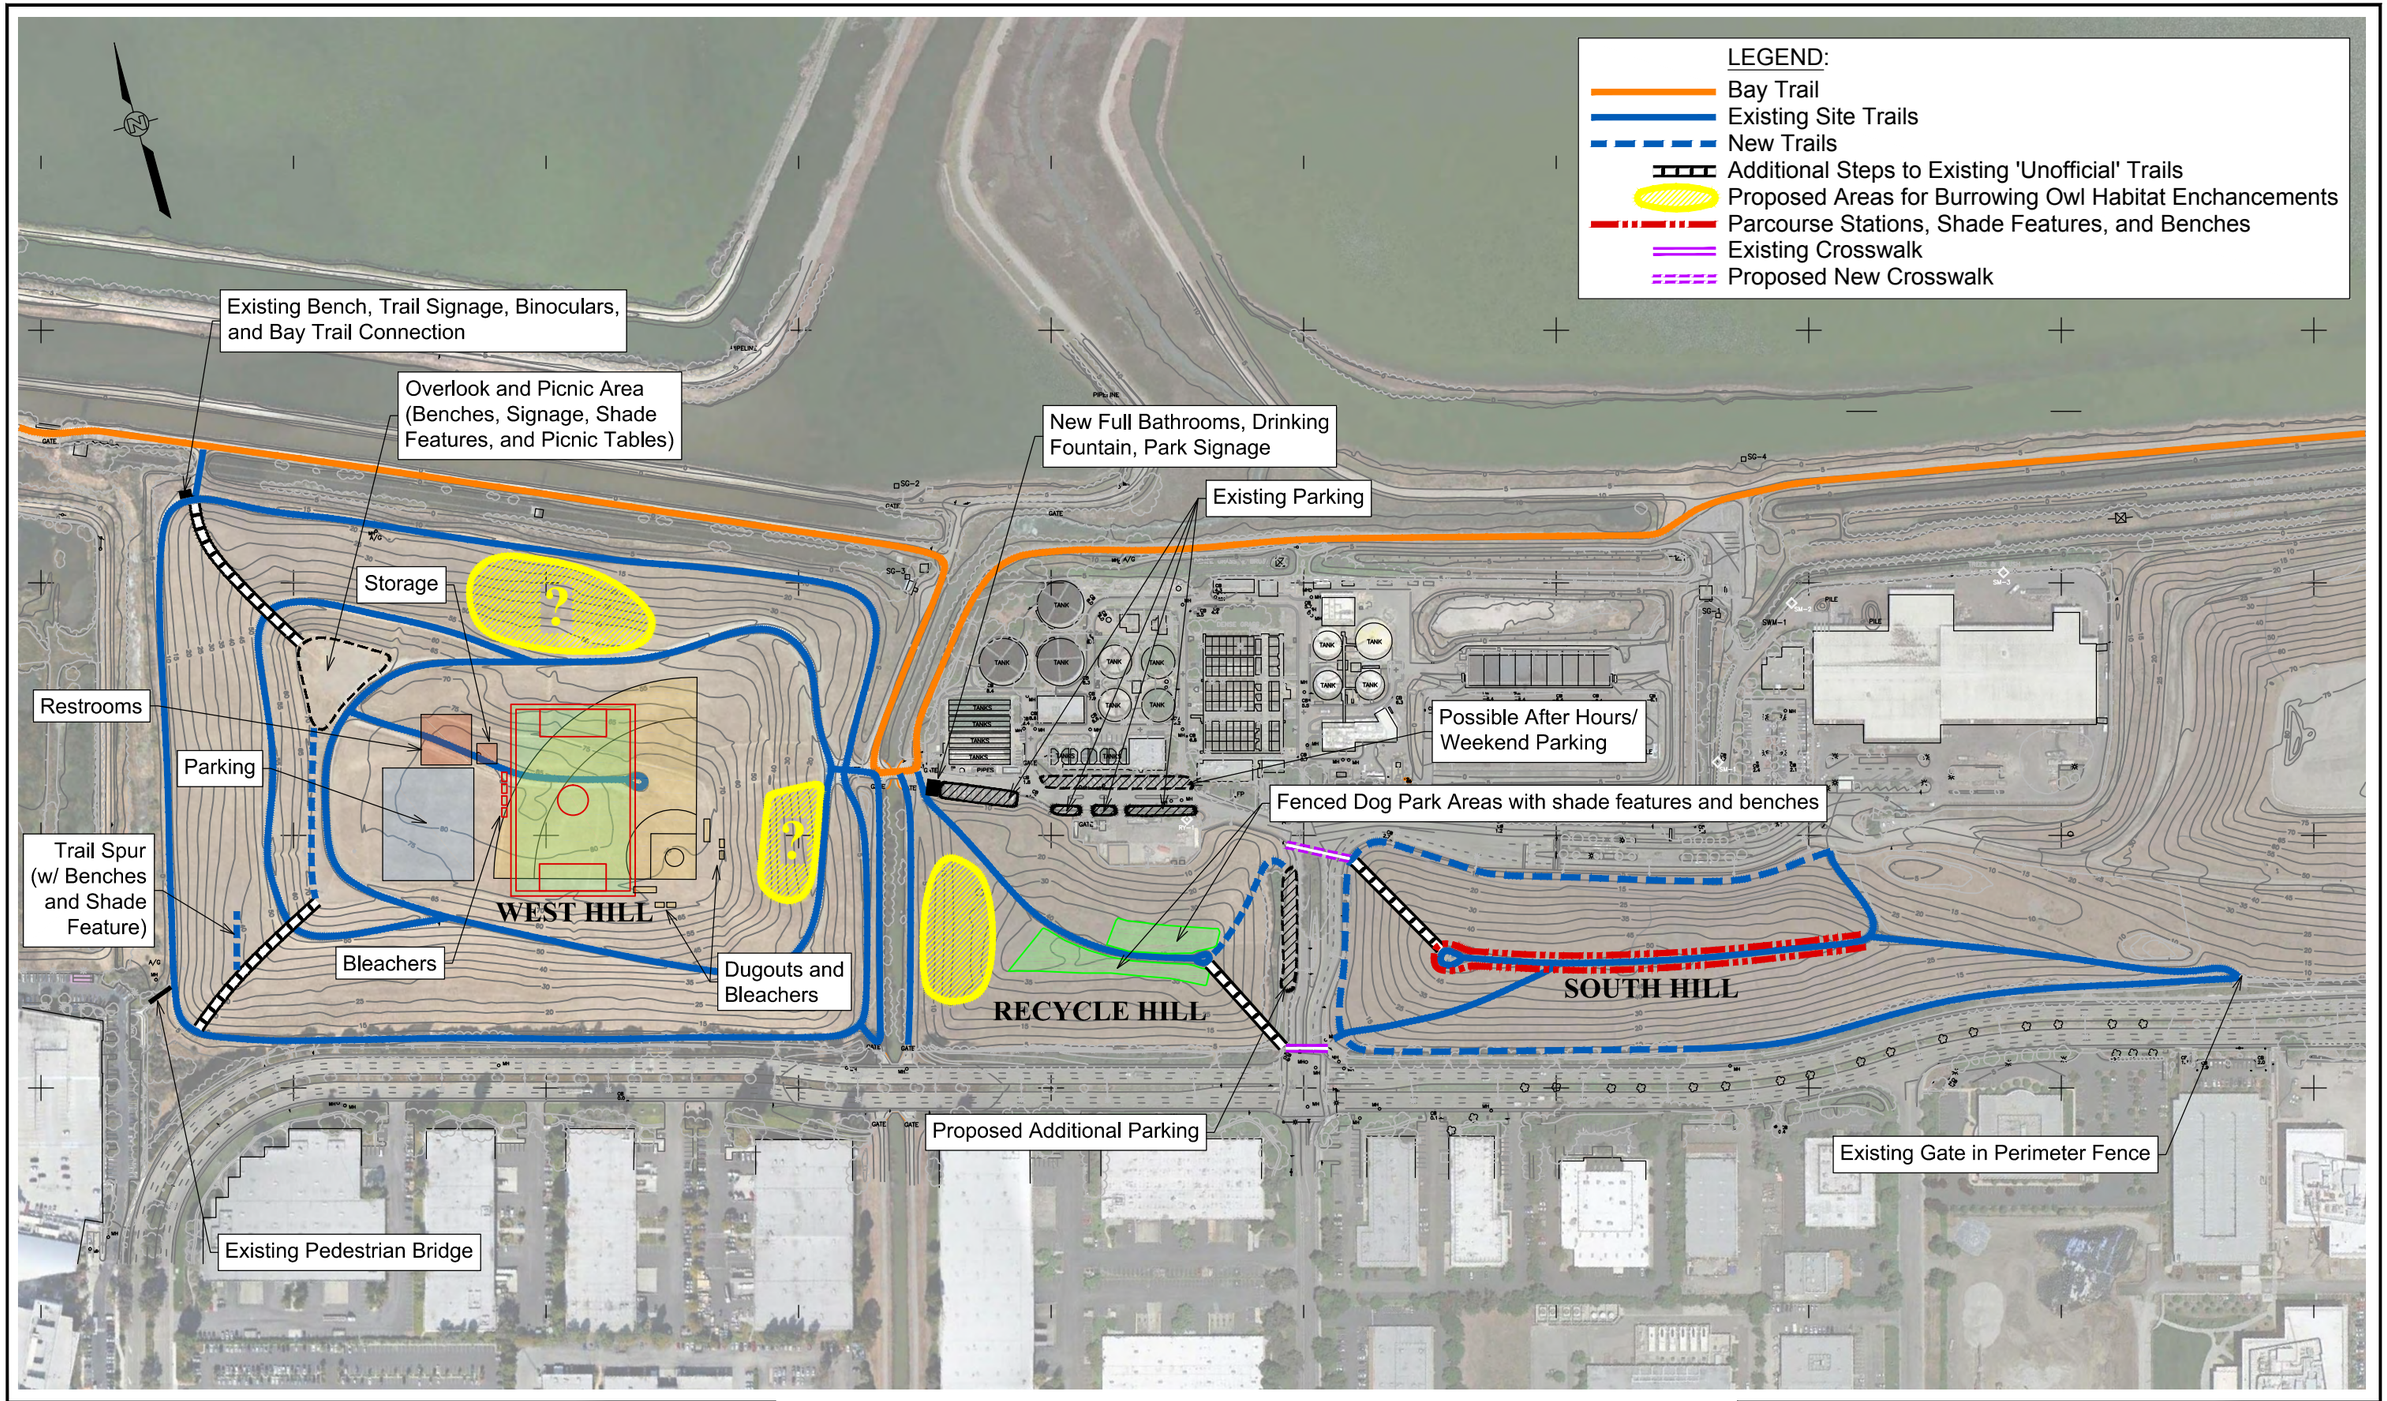

CRAWFORD CONSULTING INC.

Geosyntec consultants
engineers | scientists | innovators

150 0 75 150 300
SCALE 1" = 300'

FIGURE 8
BASEBALL/SOCCER FIELDS AND PARK ENHANCEMENTS FEATURES
SUNNYVALE LANDFILL
SUNNYVALE, CALIFORNIA

DATE: 10/11/13
FILENAME: PARKENHANCE+
PROJ. No. ...

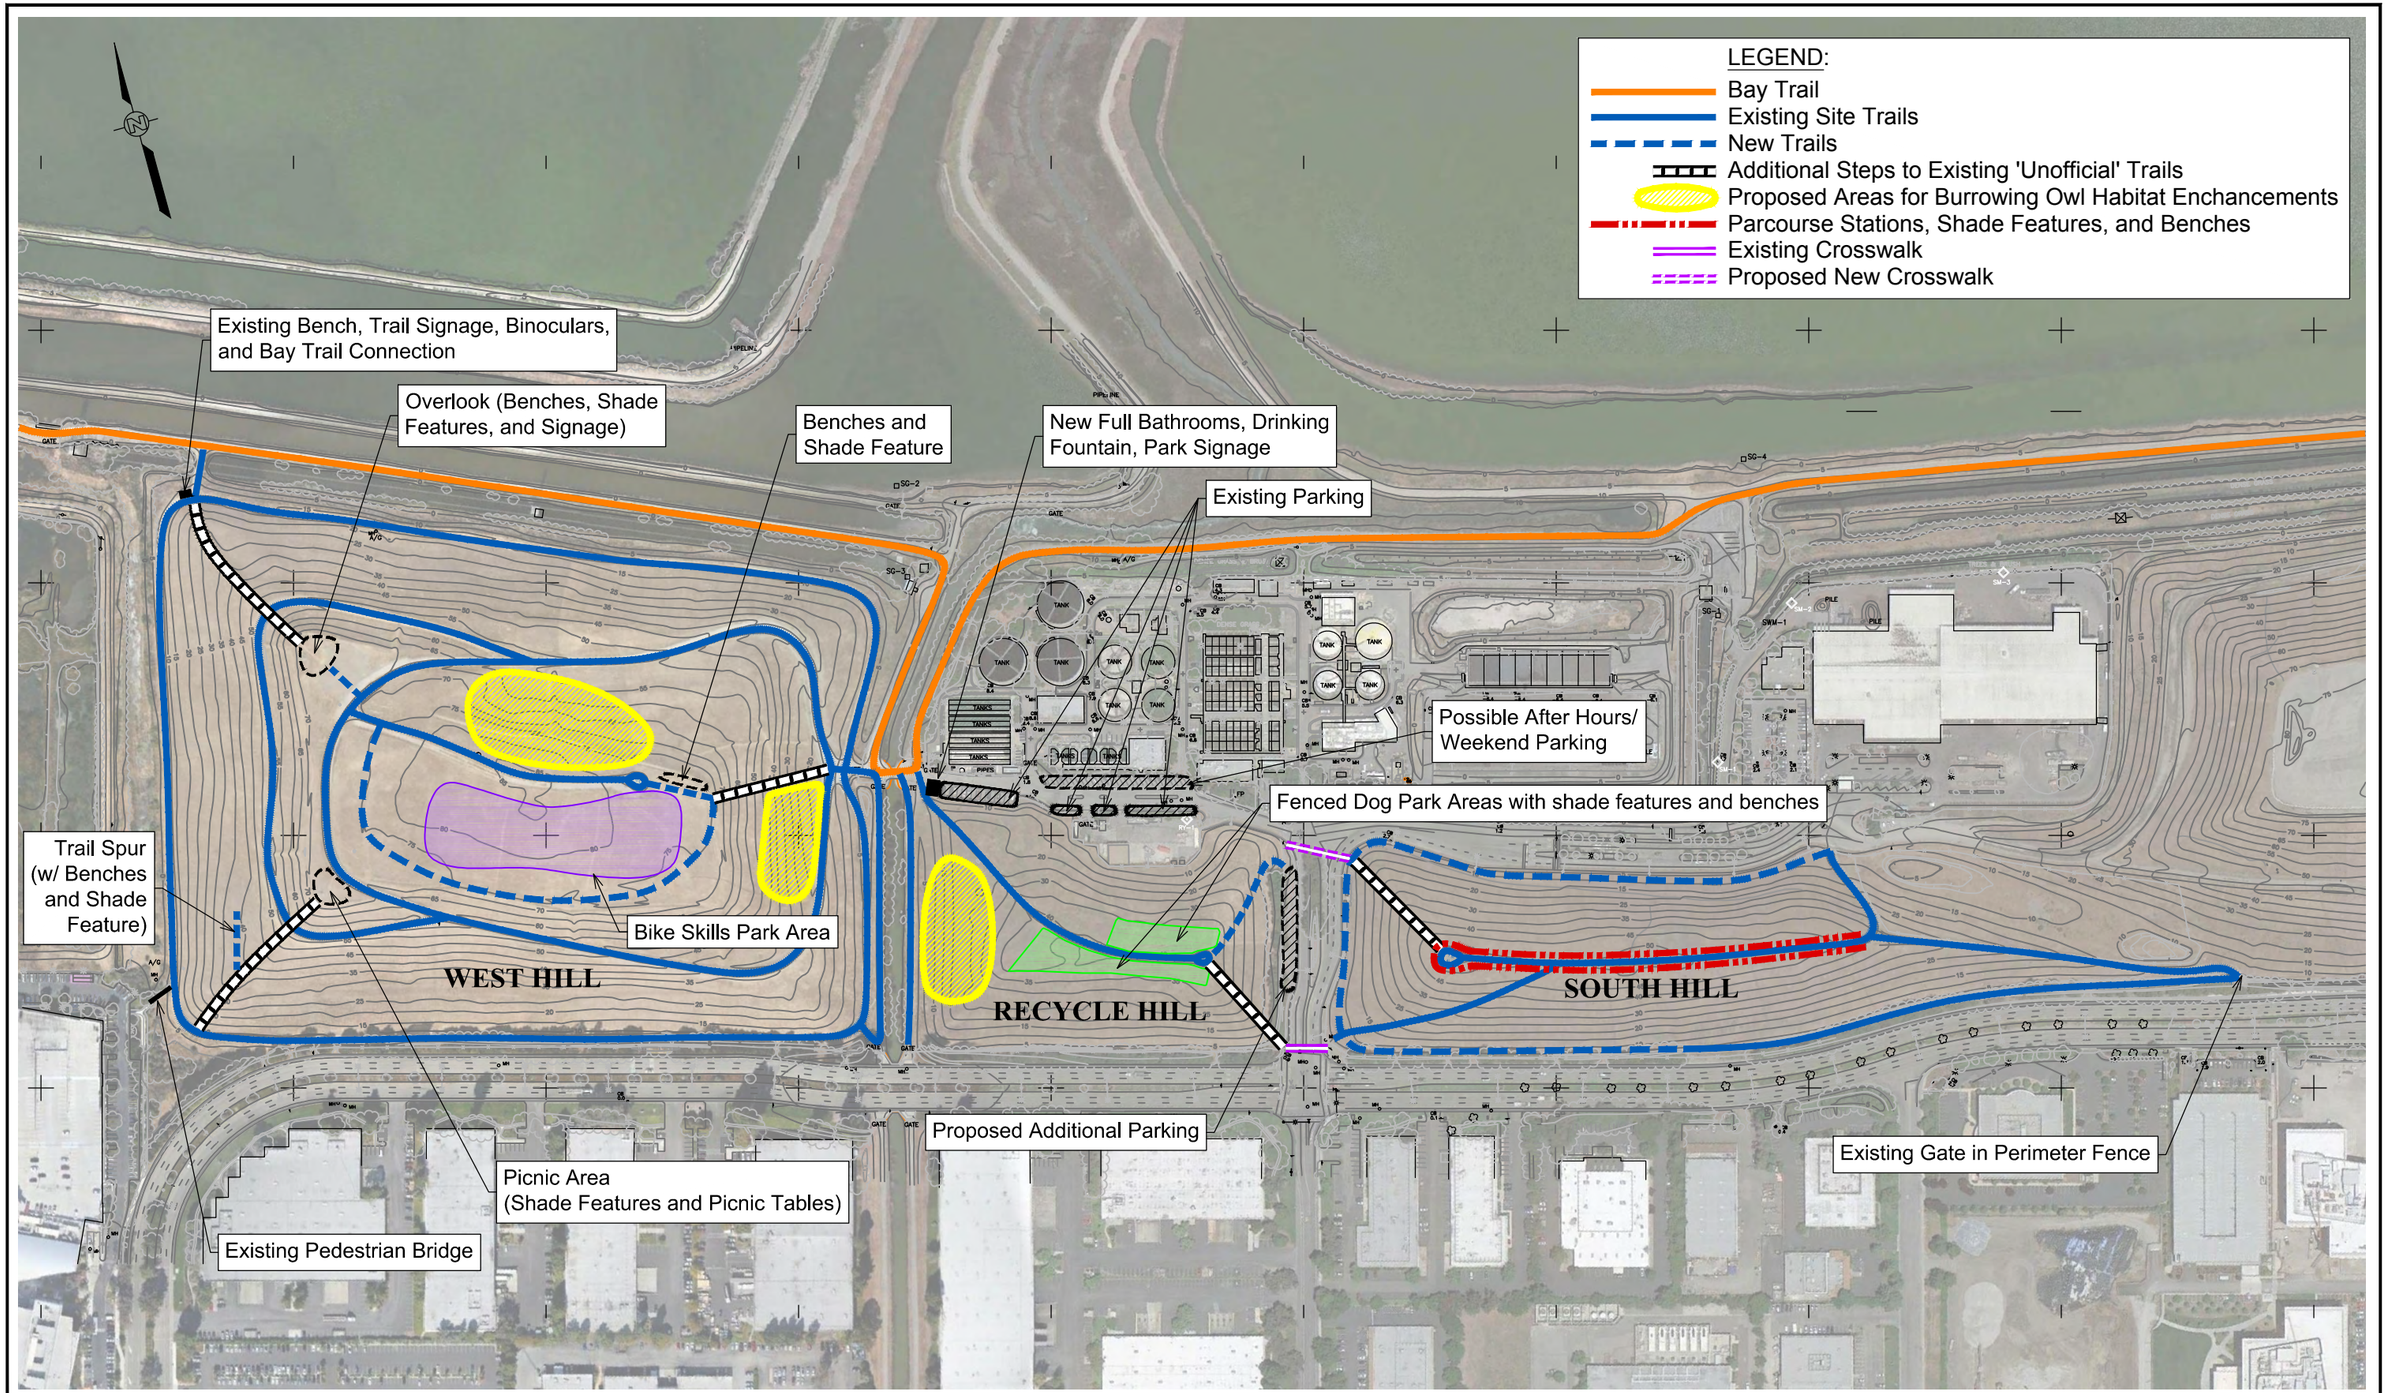

CRAWFORD CONSULTING INC.

Geosyntec consultants
engineers | scientists | innovators

150 0 75 150 300
SCALE 1" = 300'

FIGURE 9
BIKE SKILLS PARK AND PARK ENHANCEMENTS FEATURES
SUNNYVALE LANDFILL
SUNNYVALE, CALIFORNIA

DATE: 10/11/13
FILENAME: BIKESKILLSPARK
PROJ. No. ...

LEGEND:
- Bay Trail
- Existing Site Trails
- New Trails
- Additional Steps to Existing 'Unofficial' Trails
- Proposed Areas for Burrowing Owl Habitat Enchancements
- Parcourse Stations, Shade Features, and Benches
- Existing Crosswalk
- Proposed New Crosswalk

Existing Bench, Trail Signage, Binoculars, and Bay Trail Connection

Overlook (Benches, Shade Features, and Signage)

Benches and Shade Feature

New Full Bathrooms, Drinking Fountain, Park Signage

Existing Parking

Possible After Hours/ Weekend Parking

Fenced Dog Park Areas with shade features and benches

WEST HILL

RECYCLE HILL

SOUTH HILL

Trail Spur (w/ Benches and Shade Feature)

Picnic Area (Shade Features and Picnic Tables)

Picnic Area (Shade Features and Picnic Tables)

Proposed Additional Parking

Existing Gate in Perimeter Fence

Existing Pedestrian Bridge

CRAWFORD CONSULTING INC.

Geosyntec consultants
engineers | scientists | innovators

150 0 75 150 300
SCALE 1" = 300'

FIGURE 10
PARK ENHANCEMENTS FEATURES
SUNNYVALE LANDFILL
SUNNYVALE, CALIFORNIA

DATE: 10/11/13
FILENAME: PARKENHANCE
PROJ. No. ...