LEGEND:
- EXISTING CURB
- EXISTING STRIPING
- PROPOSED STRIPING

PRELIMINARY DESIGN

TJKM
Transportation Consultants
5960 Inglewood Drive, Suite 100
Pleasanton, CA 94588
Phone:(925)463-0611 Fax:(925)463-3690
email: tjkm@tjkm.com

REGISTERED PROFESSIONAL ENGINEER
CHRIS D. KINZEL
No. 15347
Exp. 3-31-11
CIVIL
STATE OF CALIFORNIA

R.C.E. 15347	
DESIGNED: AK/SA	
DRAWN: SD	
CHECKED: AK/RH	

CITY OF SUNNYVALE

MARY AVE CONCEPT BIKE LAYOUT

SEGMENT 1 – ALTERNATIVE 1

DRAWING NO.		SHEET 1 OF 5	
DATE: 9-30-10	SCALE: 1"=40'		PROJECT NO. 154-040

PRELIMINARY DESIGN

TJKM **Transportation Consultants**
5960 Inglewood Drive, Suite 100
Pleasanton, CA 94588
Phone:(925)463-0611 Fax:(925)463-3690
email: tjkm@tjkm.com

REGISTERED PROFESSIONAL ENGINEER
CHRIS D. KINZEL
No. 15347
Exp. 3-31-11
CIVIL
STATE OF CALIFORNIA

R.C.E. 15347
DESIGNED: AK/SA
DRAWN: SD
CHECKED: AK/RH

CITY OF SUNNYVALE

MARY AVE CONCEPT BIKE LAYOUT

SEGMENT 1 – ALTERNATIVE 1

DRAWING NO.
SHEET 2 OF 5
DATE: 9-30-10
SCALE: 1"=40'
PROJECT NO. 154-040

PRELIMINARY DESIGN

TJKM
Transportation Consultants
5960 Inglewood Drive, Suite 100
Pleasanton, CA 94588
Phone:(925)463-0611 Fax:(925)463-3690
email: tjkm@tjkm.com

REGISTERED PROFESSIONAL ENGINEER
CHRIS D. KINZEL
No. 15347
Exp. 3-31-11
CIVIL
STATE OF CALIFORNIA

R.C.E. 15347

DESIGNED:	AK/SA
DRAWN:	SD
CHECKED:	AK/RH
DATE:	9-30-10
SCALE:	1"=40'

CITY OF SUNNYVALE

MARY AVE CONCEPT BIKE LAYOUT

SEGMENT 1 – ALTERNATIVE 1

DRAWING NO.

SHEET 3 OF 5

PROJECT NO. 154-040

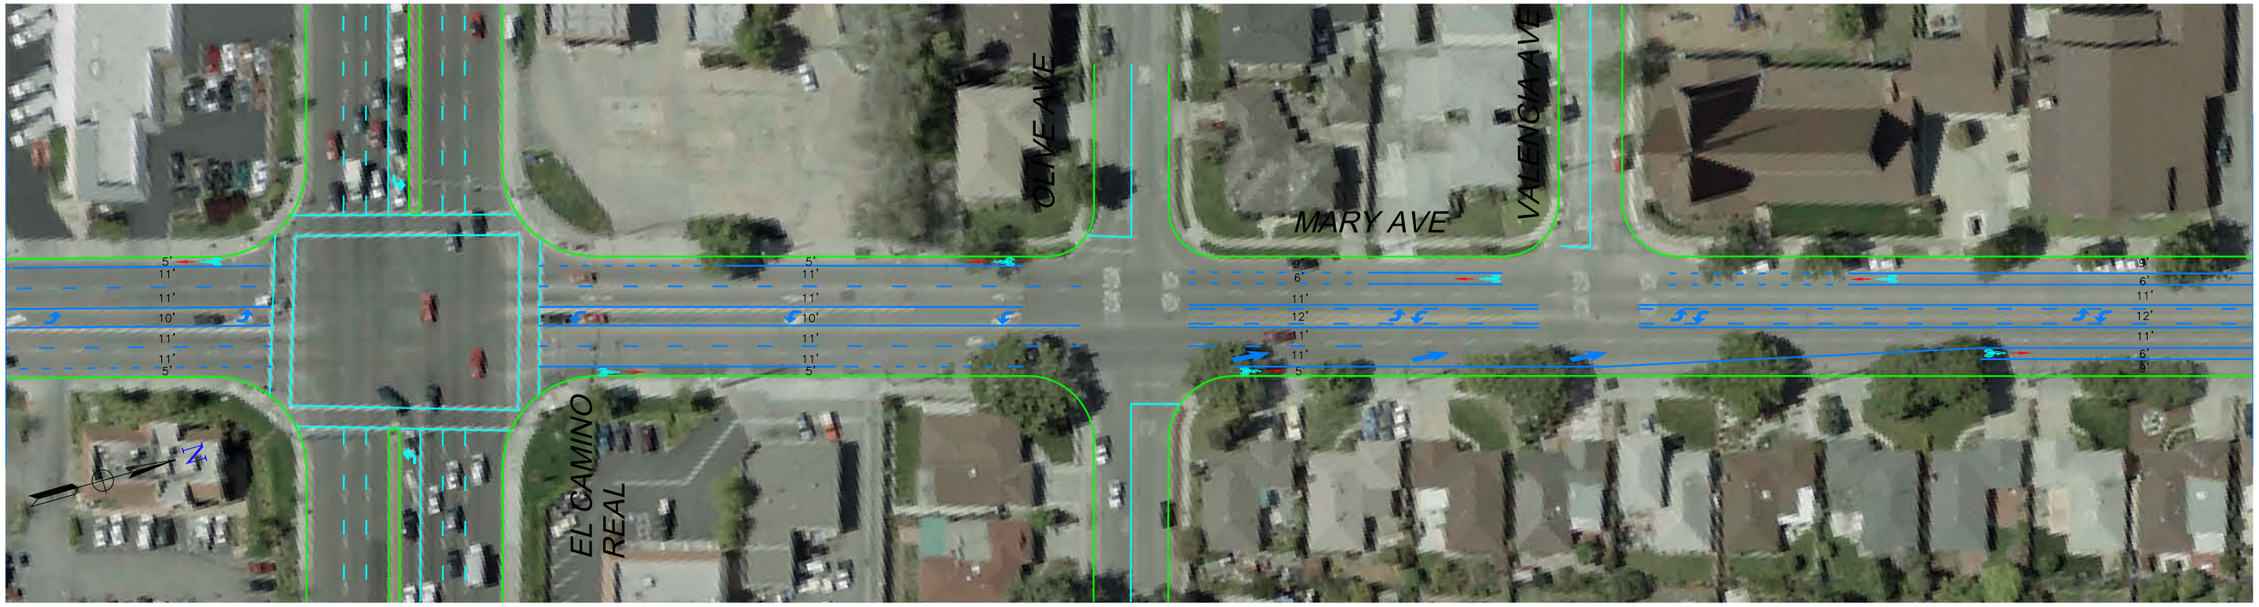

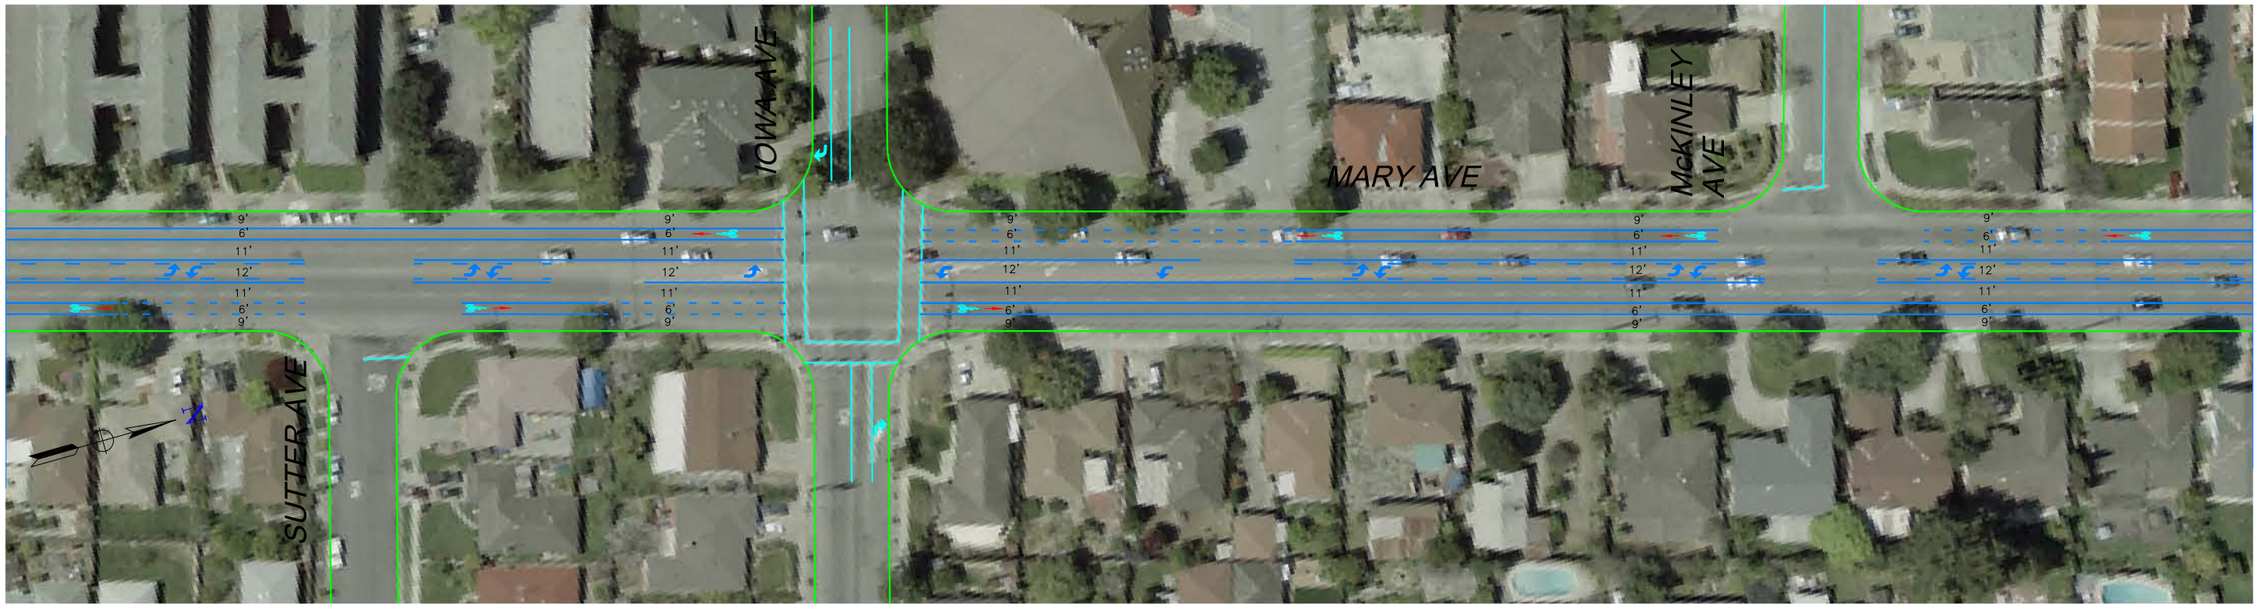

PRELIMINARY DESIGN

TJKM **Transportation Consultants**
5960 Inglewood Drive, Suite 100
Pleasanton, CA 94588
Phone:(925)463-0611 Fax:(925)463-3690
email: tjkm@tjkm.com

REGISTERED PROFESSIONAL ENGINEER
CHRIS D. KINZEL
No. 15347
Exp. 3-31-11
CIVIL
STATE OF CALIFORNIA

R.C.E.	15347
DESIGNED:	AK/SA
DRAWN:	SD
CHECKED:	AK/RH

CITY OF SUNNYVALE

MARY AVE CONCEPT BIKE LAYOUT

SEGMENT 1 – ALTERNATIVE 1

DRAWING NO.		SHEET 4 OF 5	
DATE: 9-30-10	SCALE: 1"=40'		PROJECT NO. 154-040

MATCHLINE, SEE SHEET 3

MATCHLINE, SEE BELOW LEFT

MARY AVENUE

WASHINGTON AVE

9' 6' 11' 12' 11' 6' 9'

MATCHLINE, SEE ABOVE RIGHT

MARY AVENUE

CARSON AVE

BIDWELL AVE

EVELYN AVE

9' 6' 11' 12' 11' 6' 9'

12.5'± 6' 11' 12' 11' 8'

9'±

13'± 11' 11' 11' VARIES 5'–7'

10' 11' 11' 6' 11' 11' 10.5' 10' 10' VARIES 5'–10'

11' 4.5' 10' 10' 10.5' 10' 10' 5'–7'

PRELIMINARY DESIGN

TJKM **Transportation Consultants**
5960 Inglewood Drive, Suite 100
Pleasanton, CA 94588
Phone:(925)463-0611 Fax:(925)463-3690
email: tjkm@tjkm.com

REGISTERED PROFESSIONAL ENGINEER
CHRIS D. KINZEL
No. 15347
Exp. 3-31-11
CIVIL
STATE OF CALIFORNIA

R.C.E. 15347

DESIGNED:	AK/SA
DRAWN:	SD
CHECKED:	AK/RH

CITY OF SUNNYVALE

MARY AVE CONCEPT BIKE LAYOUT

SEGMENT 1 – ALTERNATIVE 1

DRAWING NO.		SHEET	5 OF 5
DATE: 9–30–10	SCALE: 1"=40'	PROJECT NO.	154–040