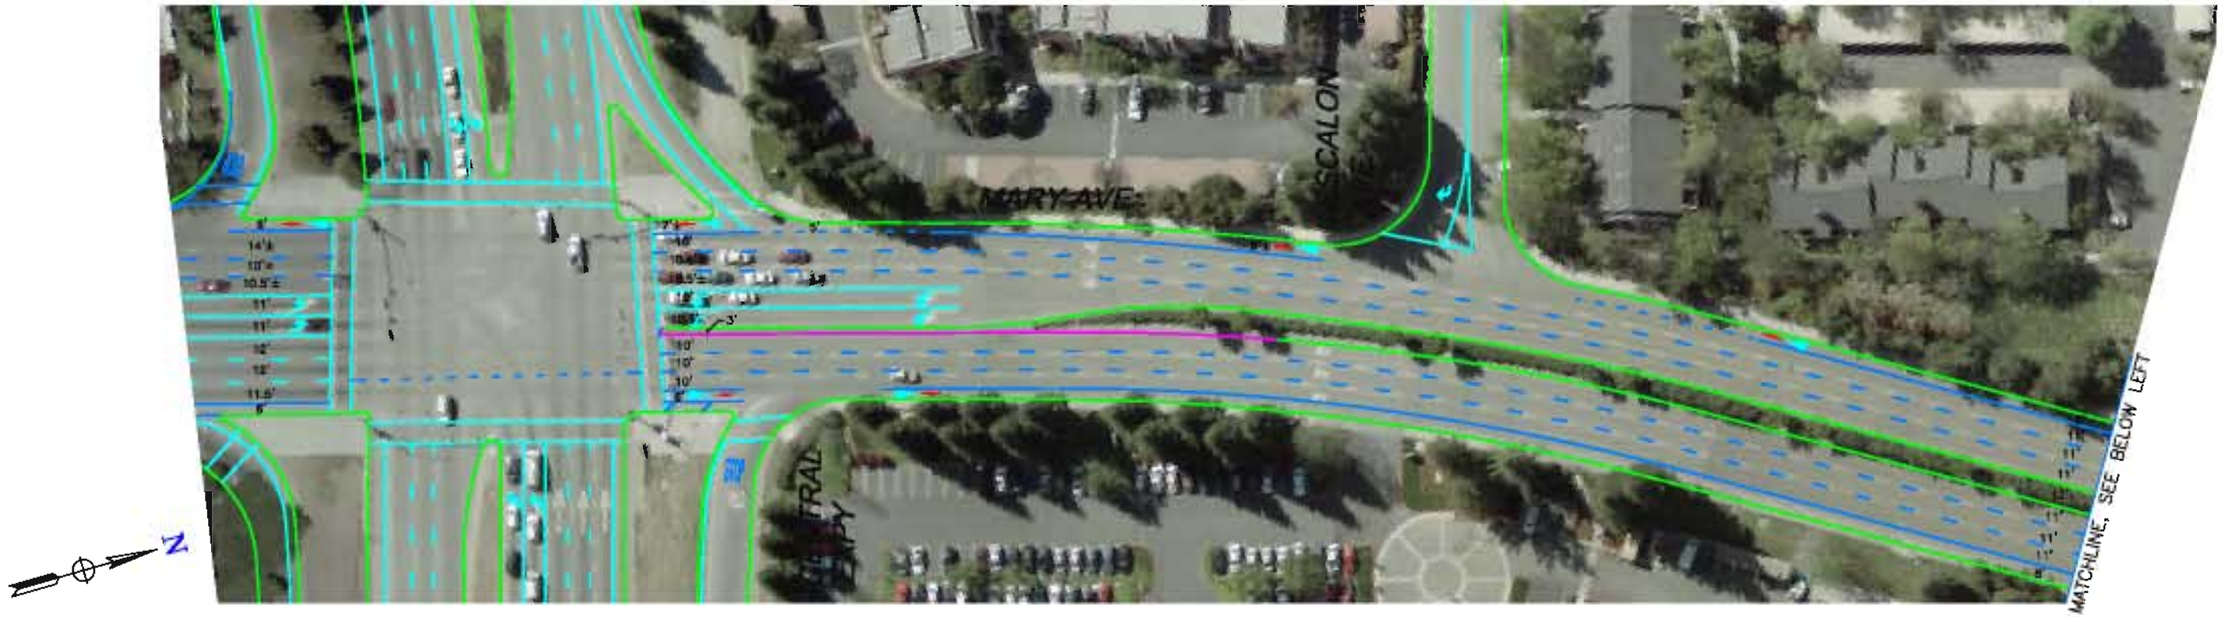

LEGEND:
- EXISTING CURB
- EXISTING STRIPING
- PROPOSED CURB
- PROPOSED STRIPING

PRELIMINARY DESIGN

TJKM Transportation Consultants
5960 Inglewood Drive, Suite 100
Pleasanton, CA 94588
Phone:(925)463-0611 Fax:(925)463-3690
email: tjkm@tjkm.com

REGISTERED PROFESSIONAL ENGINEER CHRIS D. KINZEL No. 15347 CIVIL STATE OF CALIFORNIA

R.C.E. 15347	
DESIGNED: AK/SA	
DRAWN: SD	
CHECKED: AK/RH	

CITY OF SUNNYVALE

MARY AVE CONCEPT BIKE LAYOUT

SEGMENT 3 – ALTERNATIVE 2

DRAWING NO.		SHEET 1 OF 2
DATE: 9-30-10	SCALE: 1"=40'	PROJECT NO. 154-040

PRELIMINARY DESIGN

TJKM
Transportation Consultants
5960 Inglewood Drive, Suite 100
Pleasanton, CA 94588
Phone:(925)463-0611 Fax:(925)463-3690
email: tjkm@tjkm.com

REGISTERED PROFESSIONAL ENGINEER CHRIS D. KINDEE No. 15347 CIVIL STATE OF CALIFORNIA

R.C.E. 15347	
DESIGNED: AK/SA	
DRAWN: SD	
CHECKED: AK/RH	

CITY OF SUNNYVALE

MARY AVE CONCEPT BIKE LAYOUT

SEGMENT 3 – ALTERNATIVE 2

DRAWING NO.		SHEET 2 OF 2
DATE: 9–30–10	SCALE: 1"=40'	PROJECT NO. 154–040