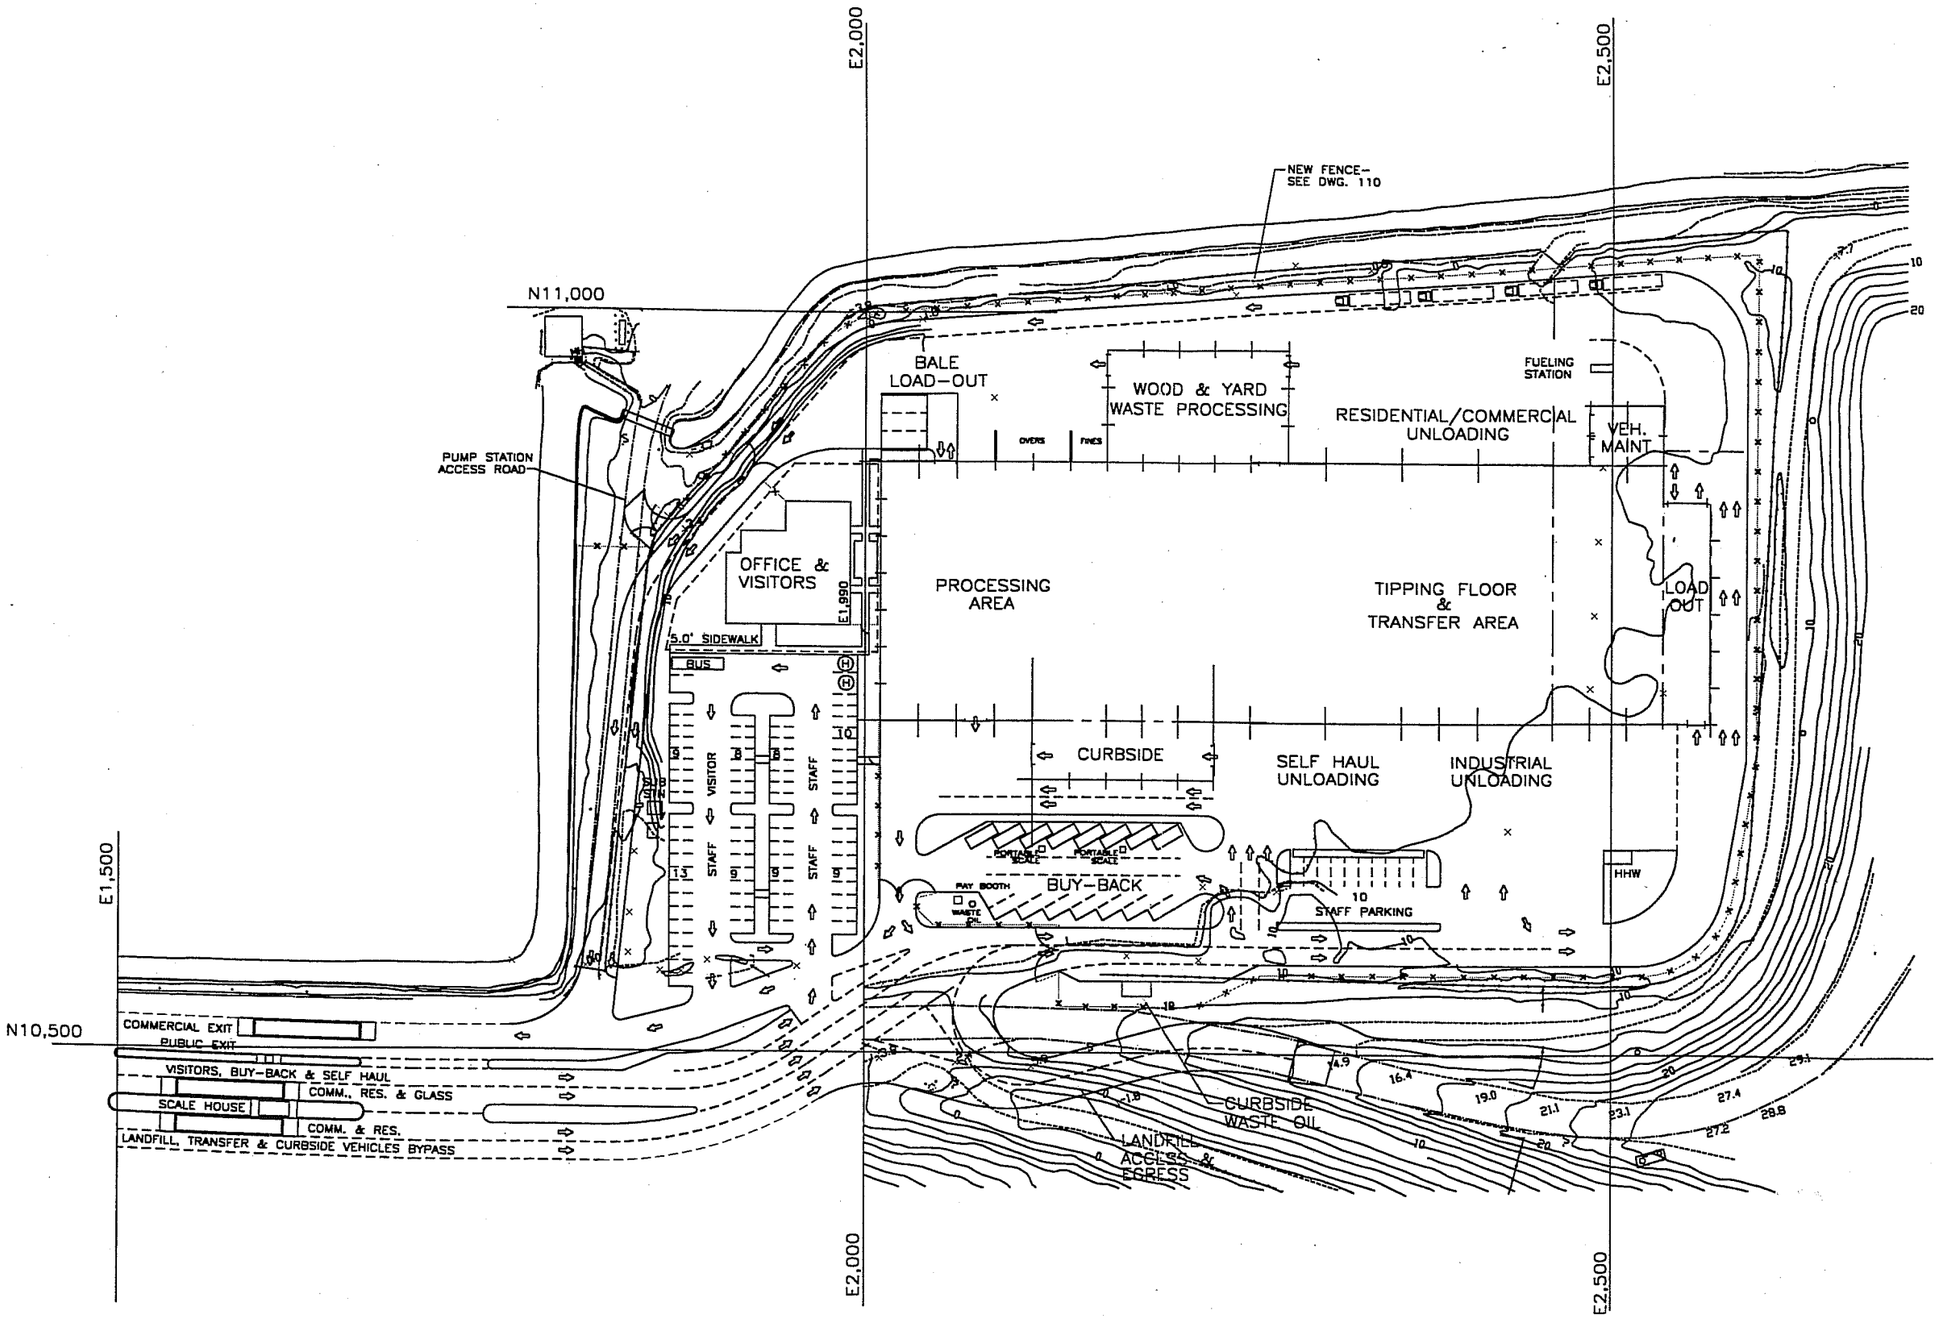

NOTES

1. TOPOGRAPHY SHOWN ON THIS DRAWING IS FOR REFERENCE ONLY. FOR COMPLETE INFORMATION SEE DWGS. 2901901 THRU 2901906 AS PREPARED BY SANDIS AND ASSOCIATES OF MOUNTAIN VIEW, CALIFORNIA.

50 0 50 100
SCALE IN FEET

No.	DATE	BY	REVISION
1	5/3/93	RWC	ISLANDS REVISED
D	12/9/92	RWC	ISSUED FOR REFERENCE PR-92-13
D	10/26	RWC	APPROVED FOR CONSTRUCTION
F	10/7	RWC	WAY WASTE & BALE LOAD-OUT RELOCATED FENCE REVISED - ISSUE FOR BID PR-92-13
E	10/5	RWC	ISSUED FOR ADDENDA #1
D	9/21	RWC	CLIENT REVIEW-PR-92-13
D	9/14	RWC	LANDFILL ACCESS/EGRESS & PARKING AREAS REVISED
C	9/4	RWC	BID PURPOSES
C	8/21	RWC	PARKING ENTRANCE REV.D /OWNER REVIEW
B	7/17,21	RWC	COMPACTOR ADDITION /OWNER REVIEW
A	6/12	VCH	REVISED PARKING, BUYBACK & WOODWASTE AREAS

JOB No. 78783	DESIGNED:	PROJECT ENGINEER: RWC	URS CONSULTANTS
SCALE: 1"=50'	DRAWN BY: VCH	APPROVED BY:	WESTERN REGION 500 N.E. MULTNOMAH PORTLAND OREGON 97232
	CHECKED BY:	DATE:	

CITY OF SUNNYVALE CALIFORNIA

SMaRT STATION
SITE
GENERAL ARRANGEMENT

DRAWING NUMBER: 002

SHEET

ISSUE 1

E1,350
N10,150

FIGURE A-8 SMaRT Station Site General Arrangement