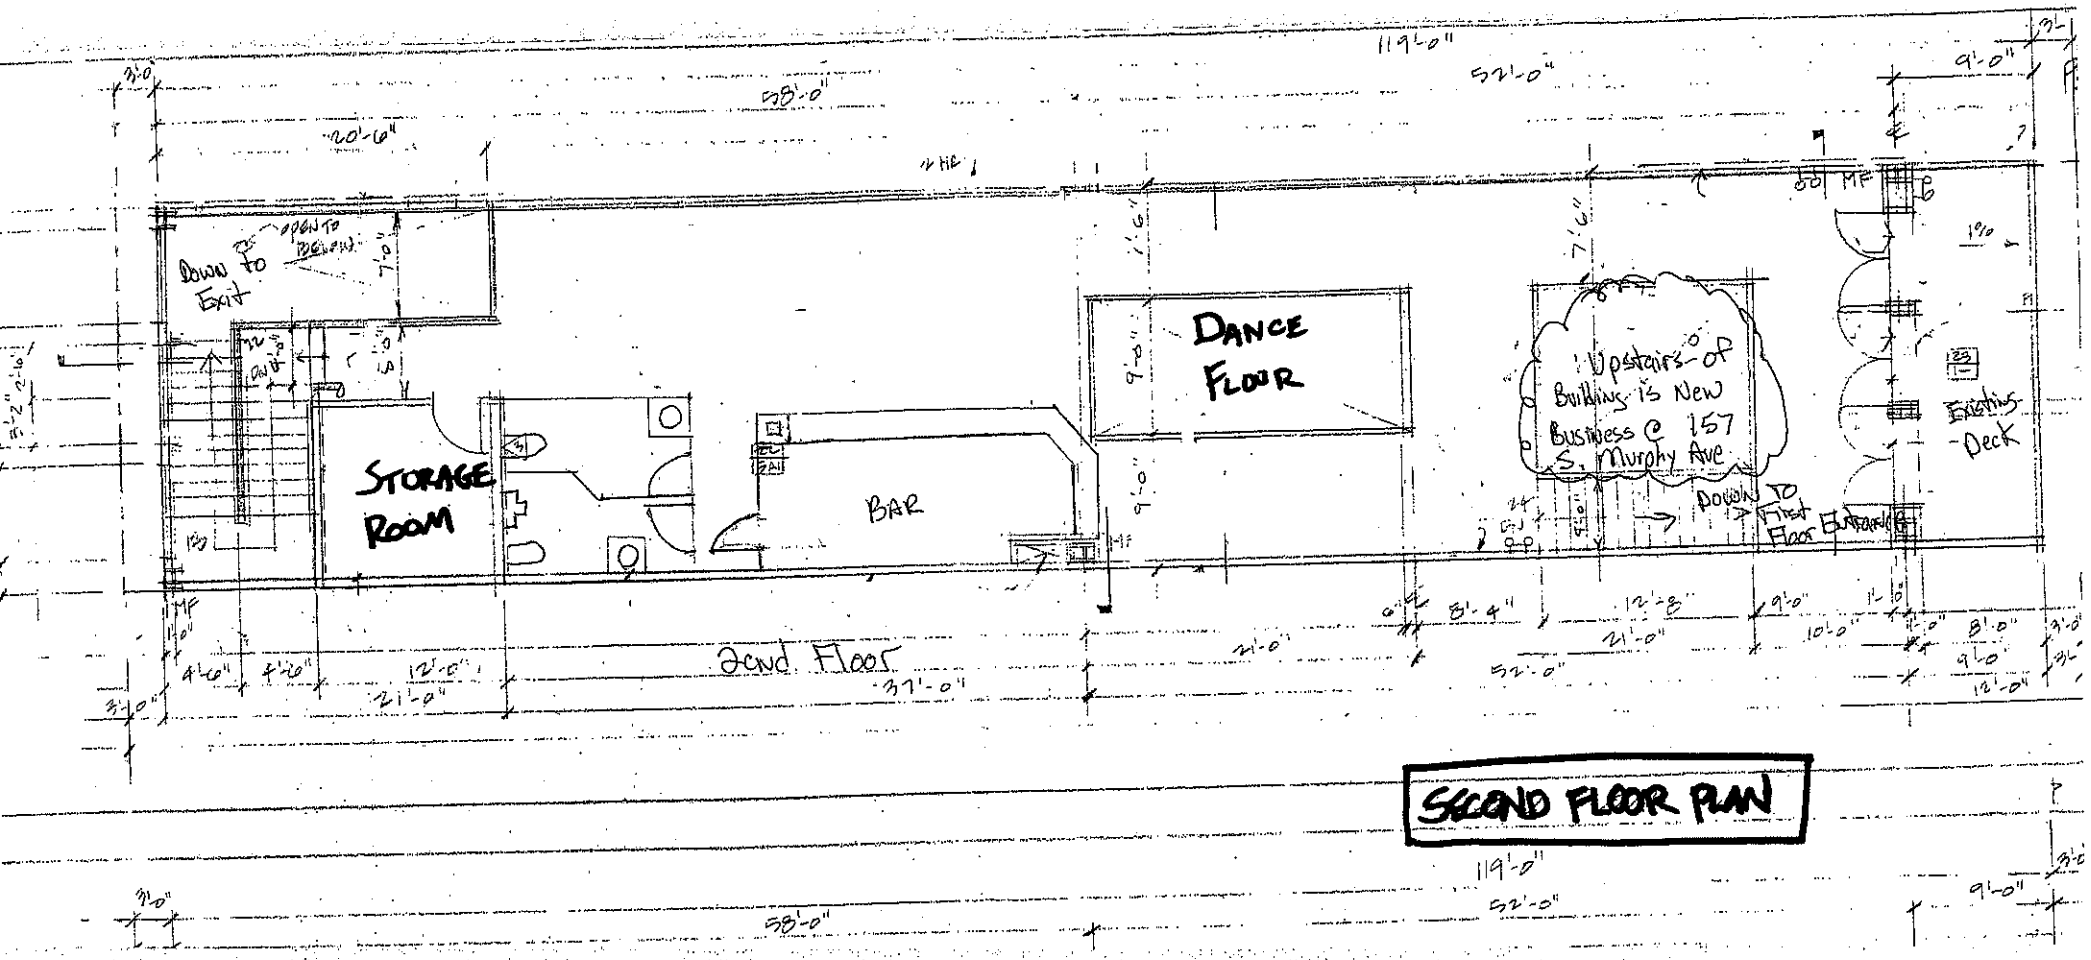

SECOND FLOOR PLAN

ATTACHMENT 13
Page 1 of 1