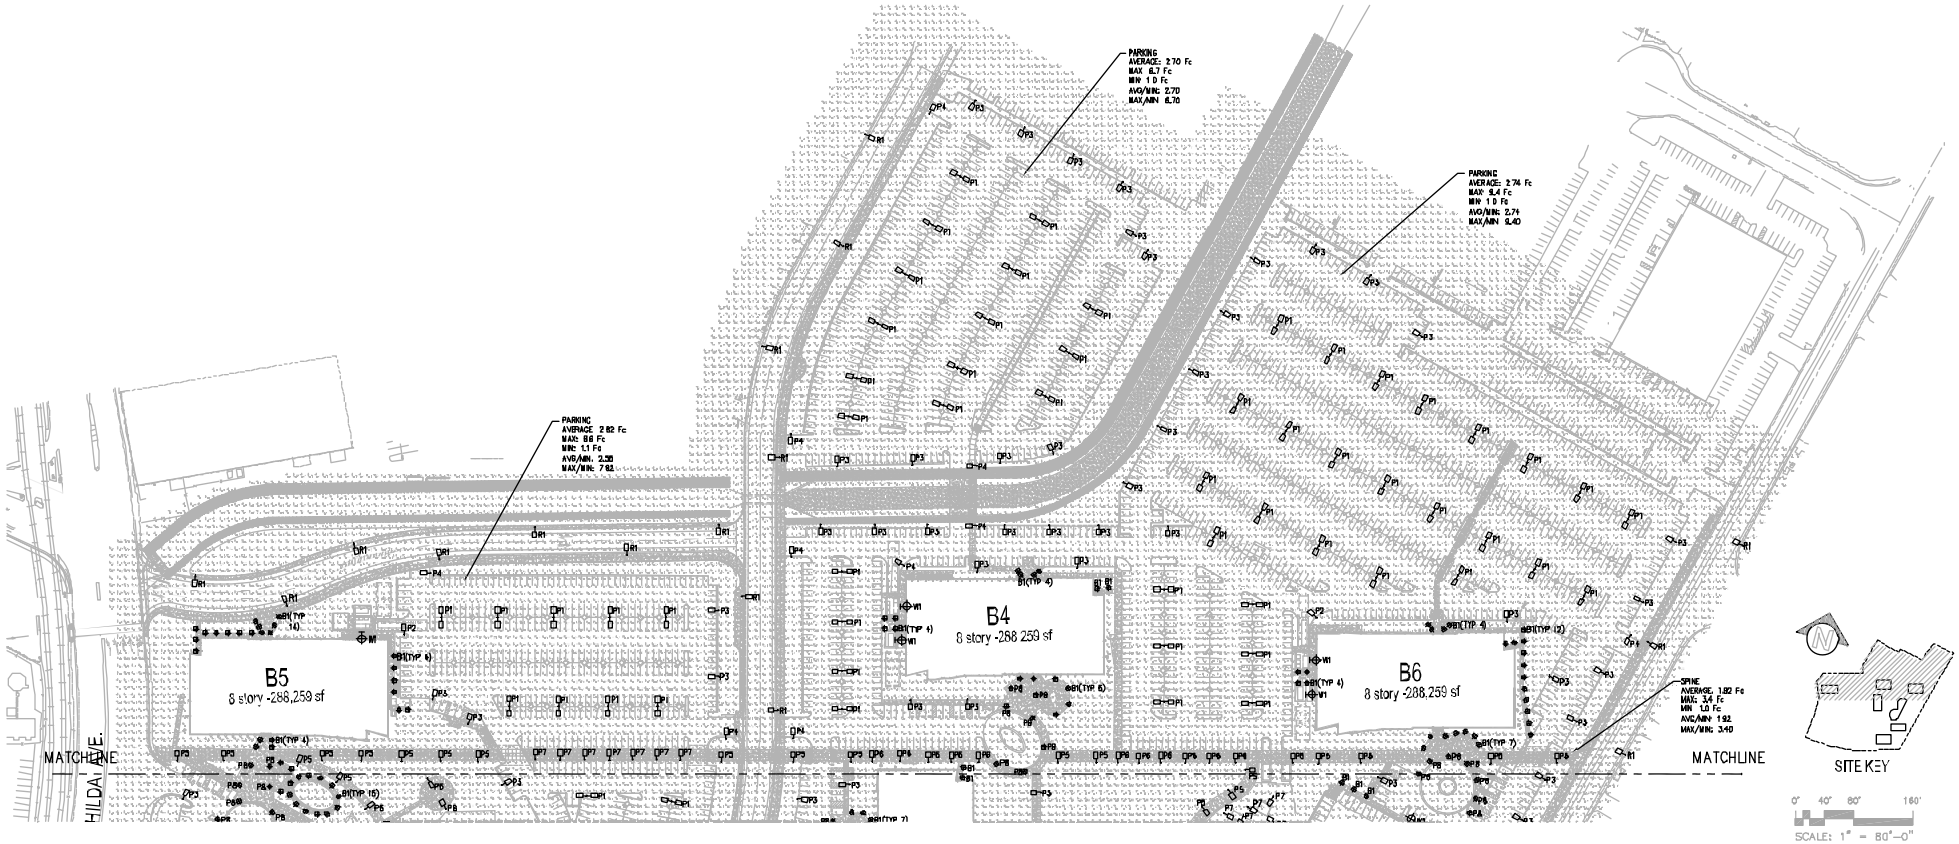

PARKING AREA / ROADWAY FIXTURES

PEDESTRIAN SCALE POLE TOP FIXTURES

LIGHT BUILDING ELEMENTS

BOLLARD FIXTURES

WALL MOUNTED FIXTURES

JAY PAUL COMPANY

MOFFETT PLACE sunnyvale, california

PRELIMINARY AND CONCEPTUAL LIGHTING PLAN

24

PLANNING PERMIT SUBMITTAL	10.31.2012
RE-SUBMITTAL	02.13.2013
RE-SUBMITTAL	05.01.2013
RE-SUBMITTAL	06.12.2013

DES

© 2013

Project Number: 8676.001