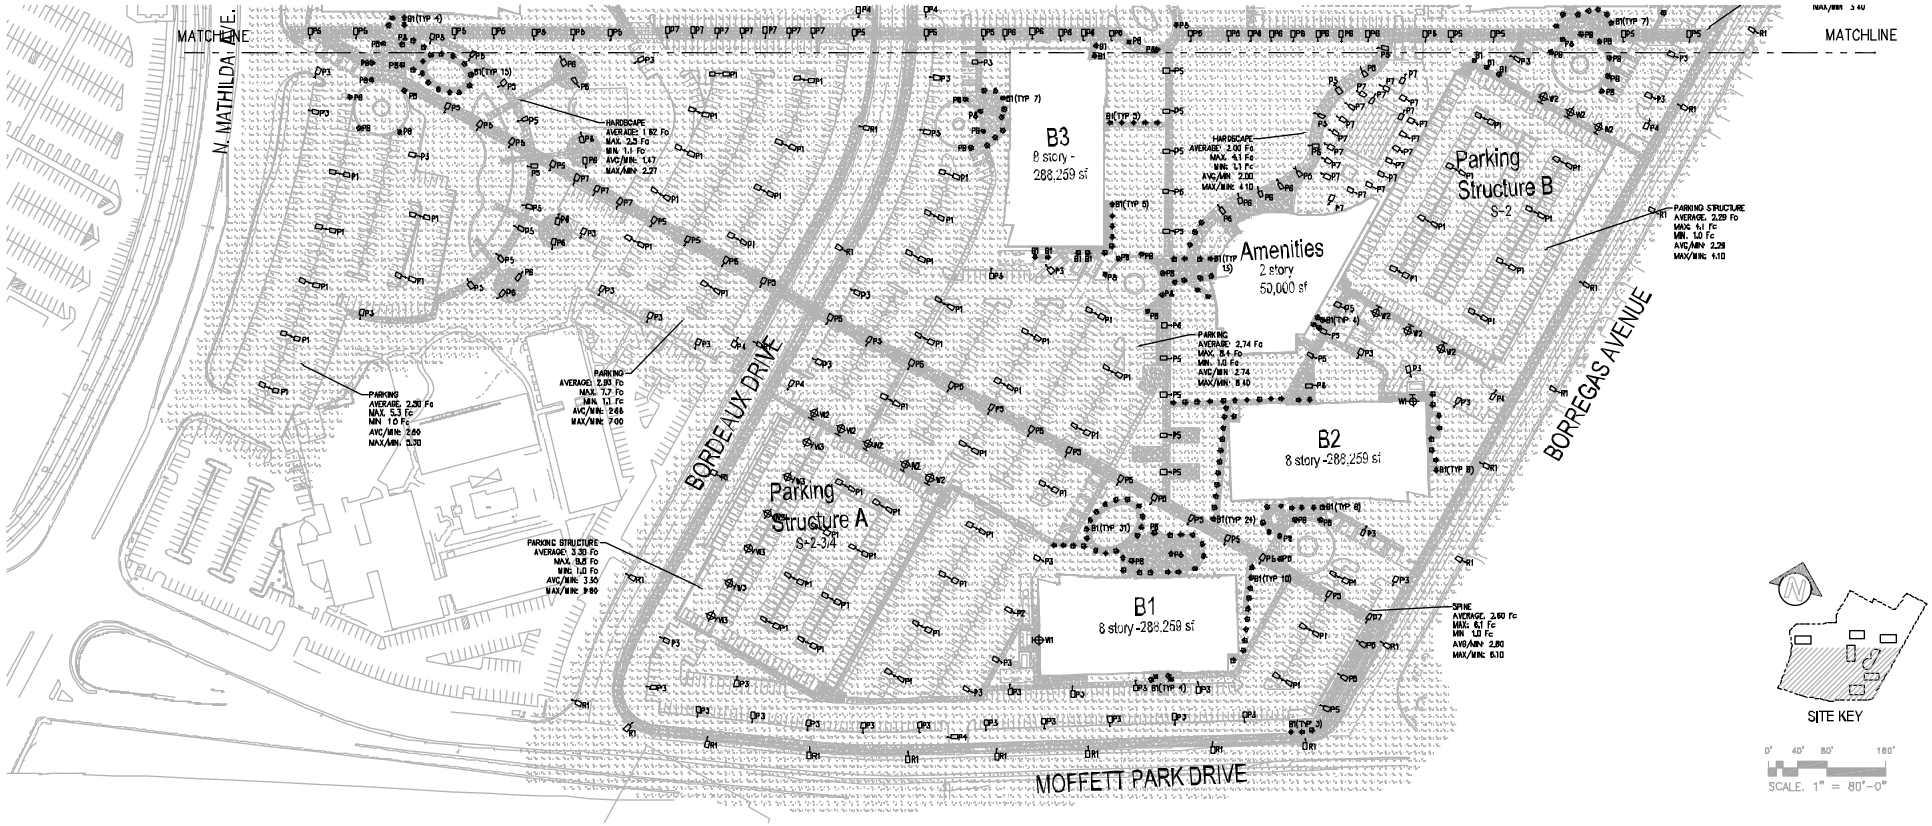

PARKING AREA / ROADWAY FIXTURES

PEDESTRIAN SCALE POLE TOP FIXTURES

LIGHT BUILDING ELEMENTS

BOLLARD FIXTURES

WALL MOUNTED FIXTURES

JAY PAUL COMPANY

MOFFETT PLACE

MOFFETT PLACE sunnyvale, california

PRELIMINARY AND CONCEPTUAL LIGHTING PLAN

PLANNING PERMIT SUBMITTAL 10.31.2012
RE-SUBMITTAL 02.13.2013
RE-SUBMITTAL 05.01.2013
RE-SUBMITTAL 06.12.2013

DES

© 2013

Project Number: 8876.001

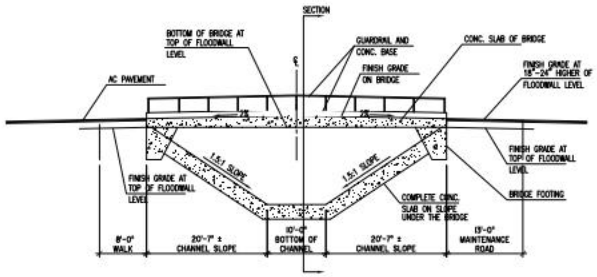

2 PROFILE AT BRIDGE
SCALE: 1:=10'-0" FILE NAME: DRAWN BY: MASTER

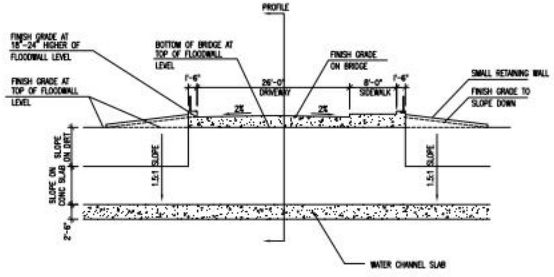

3 SECTION AT BRIDGE
SCALE: 1:=10'-0" FILE NAME: DRAWN BY: MASTER

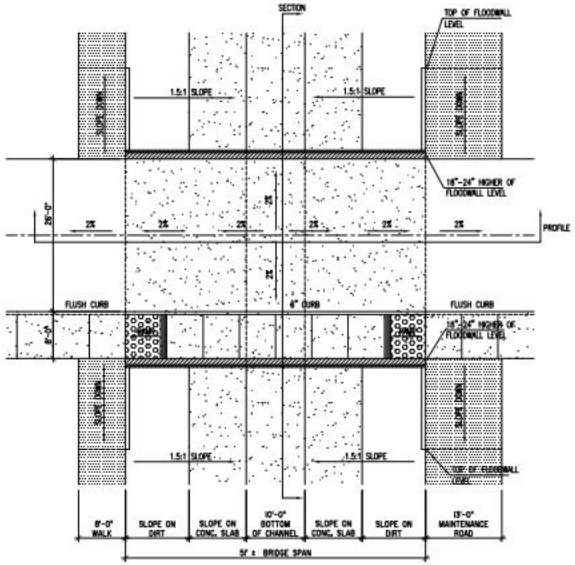

1 PLANVIEW AT BRIDGE
SCALE: 1:=10'-0" FILE NAME: DRAWN BY: MASTER

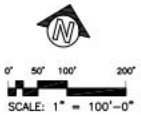

JAY PAUL COMPANY

MOFFETT PLACE

MOFFETT PLACE sunnyvale, california

PRELIMINARY AND CONCEPTUAL BRIDGE DESIGN

26

RE-SUBMITTAL 05.01.2013
RE-SUBMITTAL 06.12.2013

DES

© 2013

Project Number: 9878.001

Jun 07, 2013 - 12:17pm ECarr P:\JayPaul\Sunnyvale\BoxAvenueDrive\9878001\Dwg\Cad\26-C-Bridge.dwg