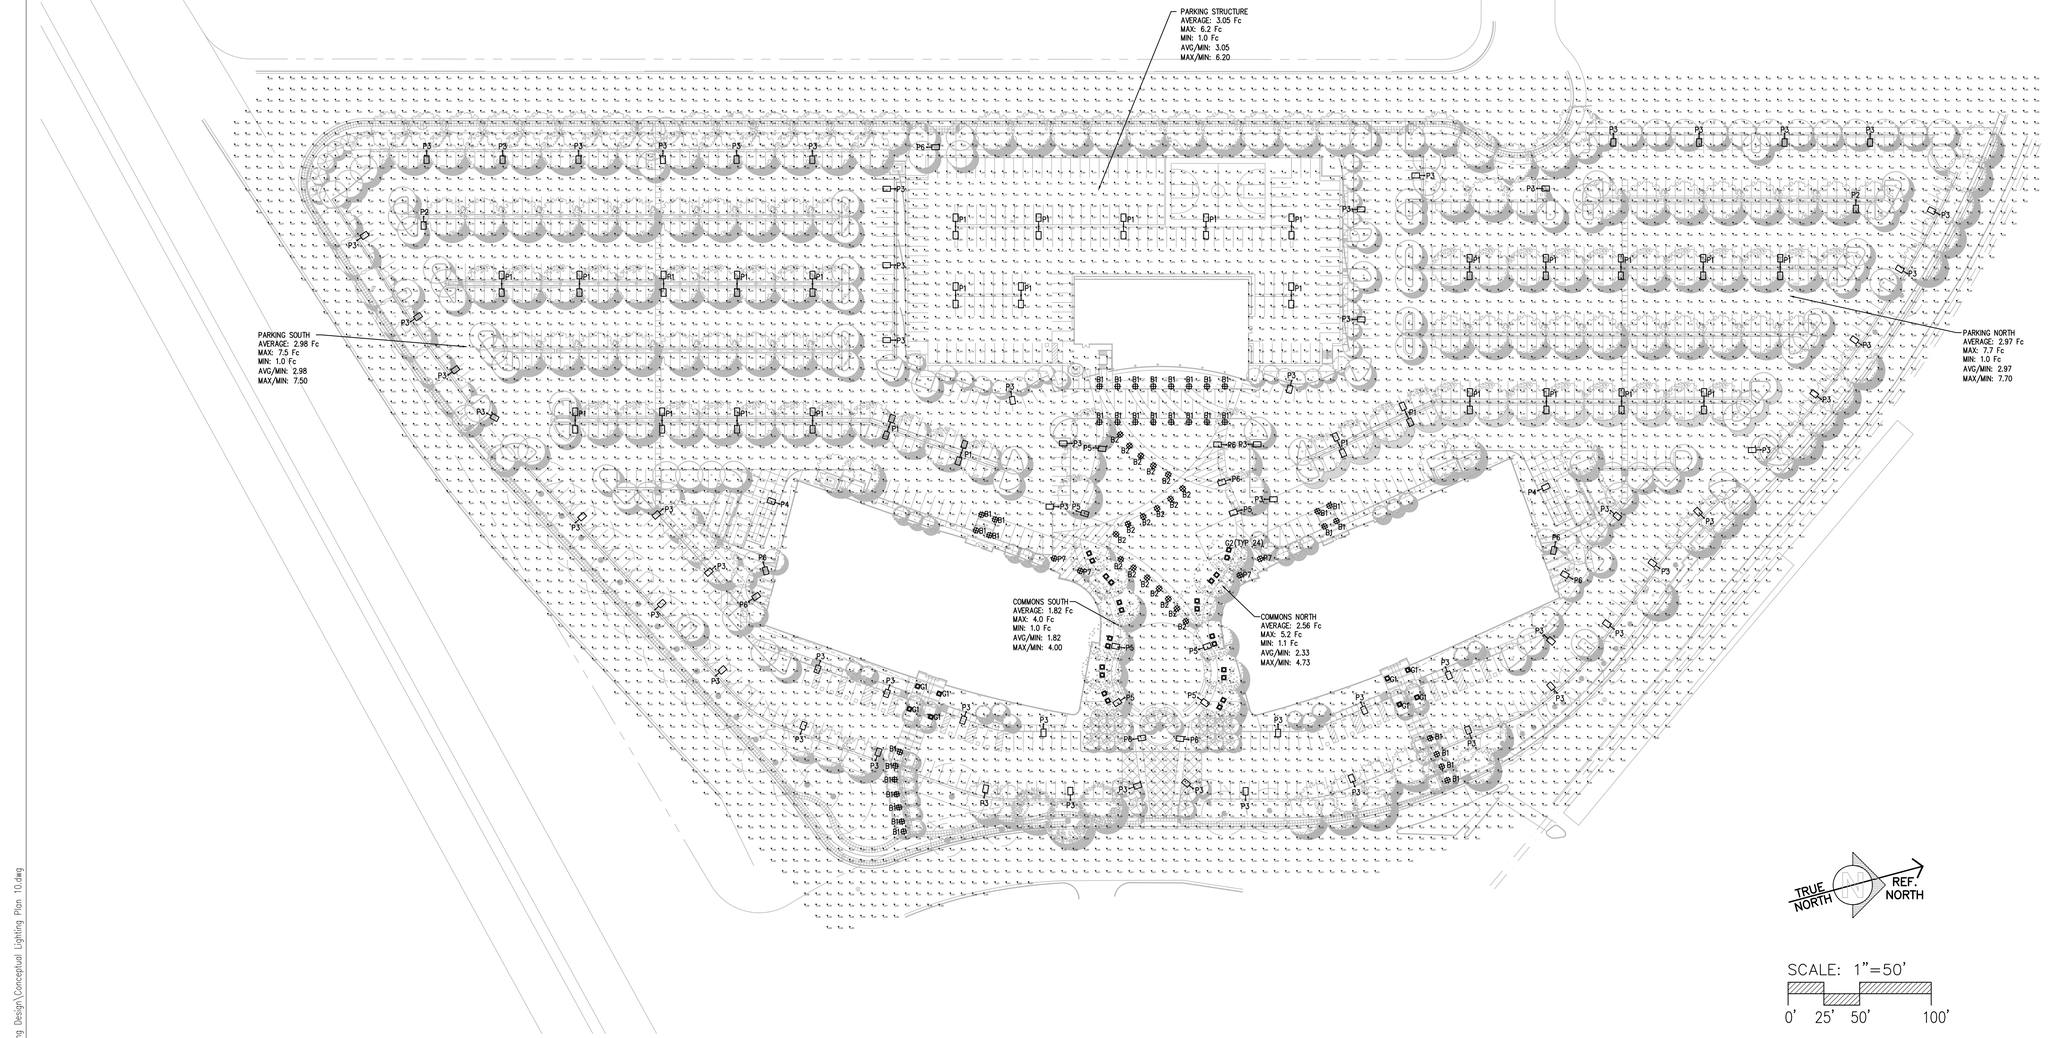

SCALE: 1"=50'

0' 25' 50' 100'

PARKING AREA FIXTURES

TYPE P1: (2) GARDCO GULLWING GL18 LED TYPE V DISTRIBUTION 250W / 20' TALL POLE
TYPE P2: GARDCO GULLWING GL18 LED TYPE V DISTRIBUTION 250W / 20' TALL POLE
TYPE P3: GARDCO GULLWING GL18 LED TYPE IV DISTRIBUTION 250W / 20' TALL POLE
TYPE P4: GARDCO GULLWING GL18 LED TYPE II DISTRIBUTION 250W / 20' TALL POLE

PEDESTRIAN SCALE POLE TOP FIXTURES

TYPE P5: ARCHITECTURAL AREA LIGHTING LARGENT LED TYPE II DISTRIBUTION 66W / 12' TALL POLE
TYPE P6: ARCHITECTURAL AREA LIGHTING LARGENT LED TYPE IV DISTRIBUTION 66W / 12' TALL POLE
TYPE P7: ARCHITECTURAL AREA LIGHTING LARGENT LED TYPE V DISTRIBUTION 66W / 12' TALL POLE

BOLLARD FIXTURES

TYPE B1: FORMS + SURFACES FLUORESCENT BOLLARD 48W

TYPE B2: BEGA 7069LED 1.3W LED

IN-GRADE/ABOVE-GRADE FIXTURES

TYPE G1: BK LIGHTING TENAYA-2 CERAMIC METAL HALIDE IN-GRADE 150W

TYPE G2: ALLSCAPE SL-25 CERAMIC METAL HALIDE ABOVE-GRADE 39W

JAY PAUL COMPANY

Moffett Gateway Sunnyvale, CA.

Project Number: 9943.001

exp U.S. Services Inc.
t: +1.415.362.5025
451 Montgomery Street
San Francisco, CA 94104
U.S.A.
www.exp.com

CONCEPTUAL LIGHTING PLAN

MMPDR - 07.19.2013

15

© 2013

DES ARCHITECTS ENGINEERS

Jul 19, 2013 - 11:13am amoore H:\20131107.00 Moffett Gateway Site Lighting Design\Moffett Gateway Site Lighting Design\Sheets\Lighting Design\Conceptual Lighting Plan 10.dwg