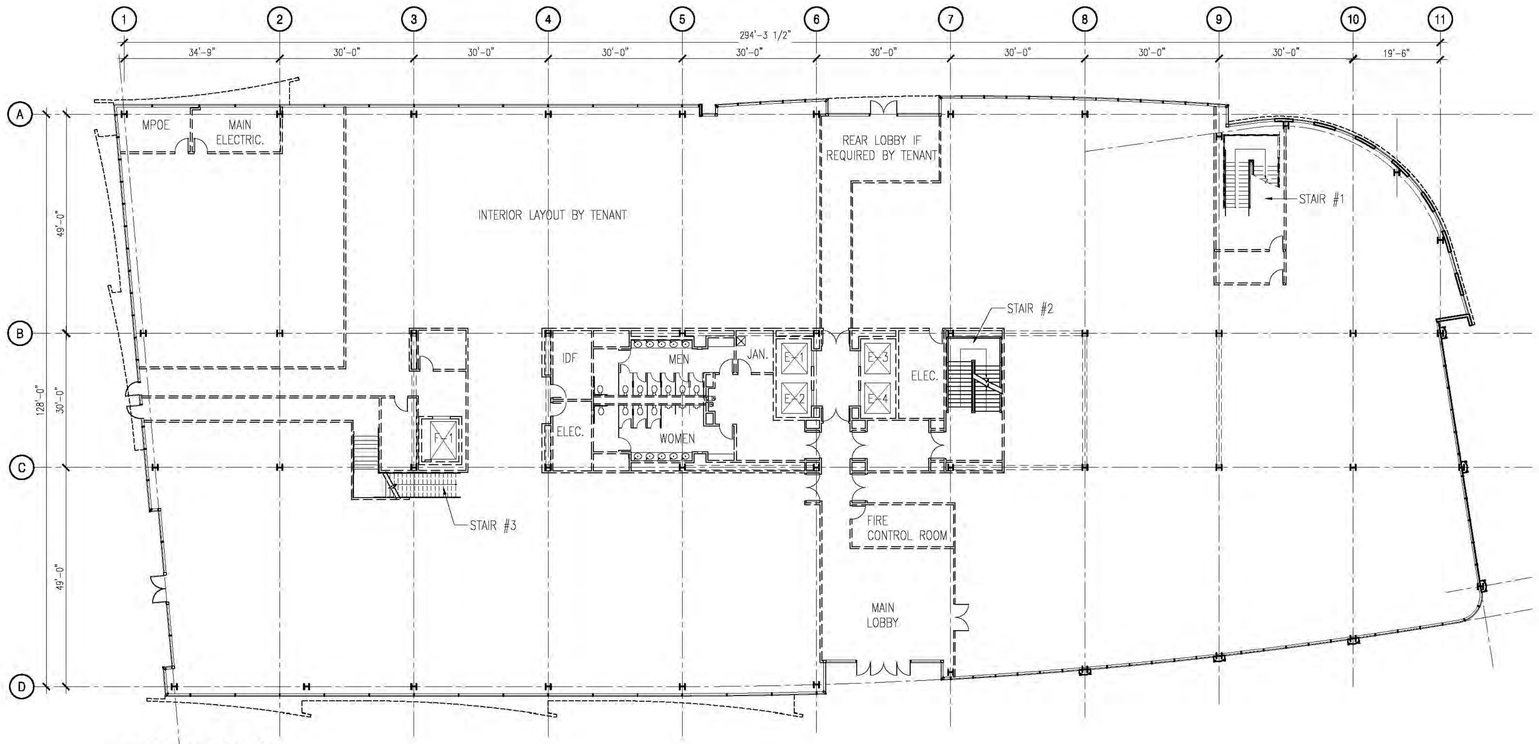

1 1ST FLOOR PLAN
1/16" = 1'-0"

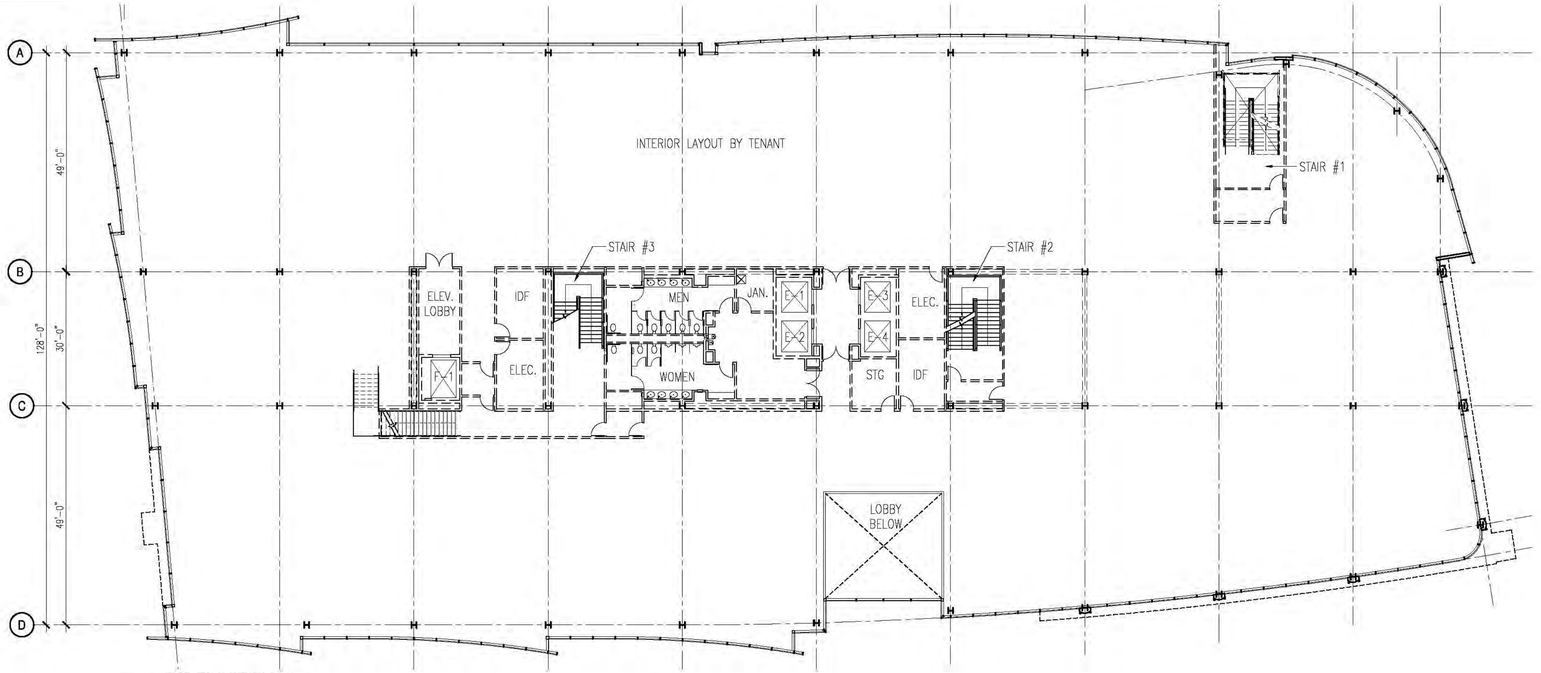

2 2ND FLOOR PLAN
1/16" = 1'-0"

KEY PLAN

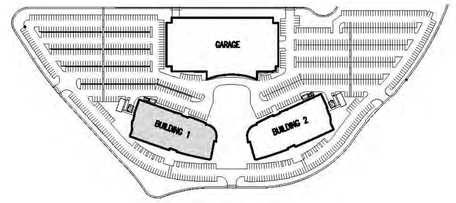

Note:
Floor plans of Building 1 and 2 are mirror images.

SCALE 1/16"=1'-0"

0' 8' 16' 32'

JAY PAUL COMPANY

Moffett Gateway Sunnyvale, CA.

Project Number: 9943.001

BUILDING 1 - 1ST AND 2ND FLOOR PLANS 16A

PRC - 01.30.2013
MMPDR - 04.24.2013
MMPDR - 07.19.2013

© 2013

DES ARCHITECTS ENGINEERS

Jul 19, 2013 - 2:05pm djedkins P:\JayPaul\MtGateway\+Campus_Gen\9943001\Dwg\Arch\16A-Bldg1_Plan-1&2.dwg

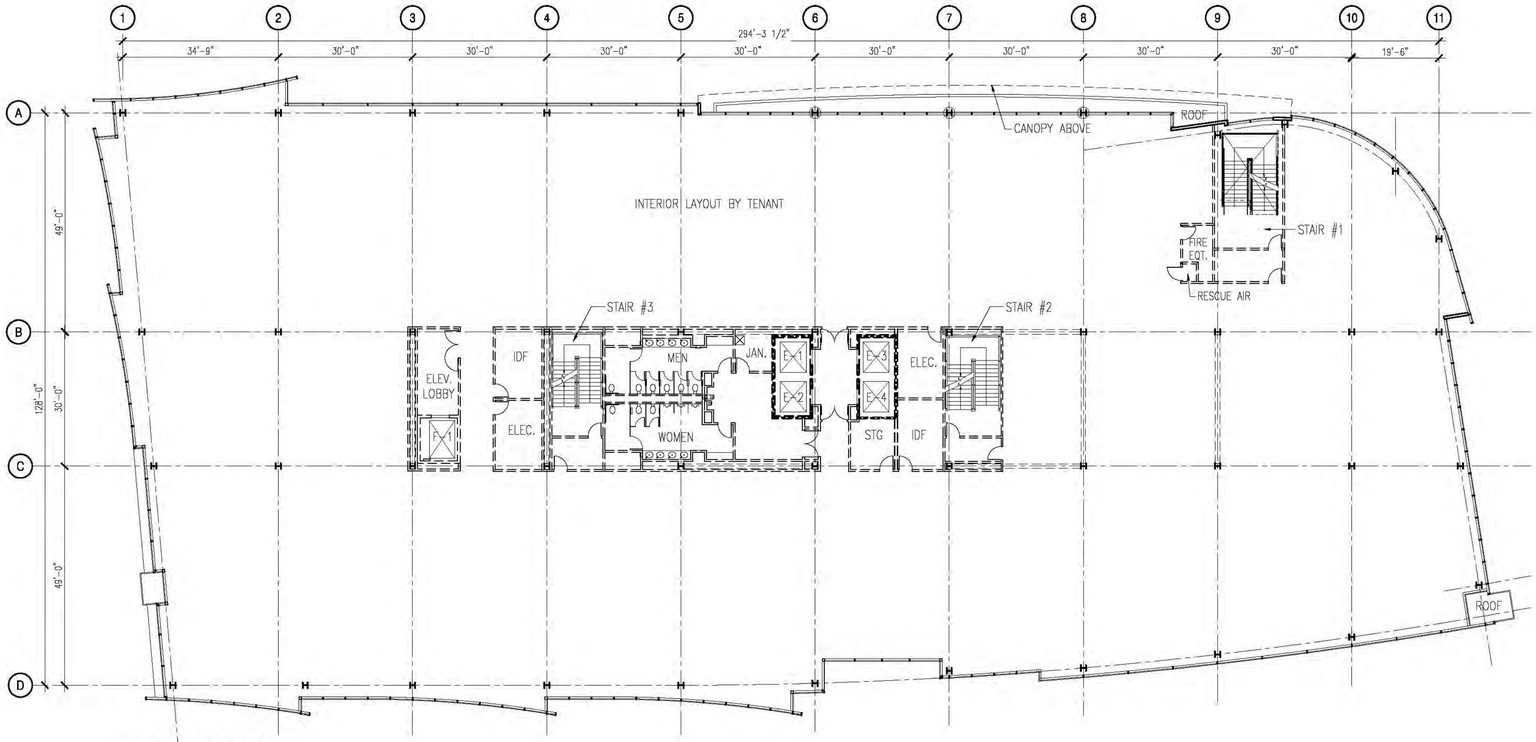

1 3RD FLOOR PLAN
1/16" = 1'-0"

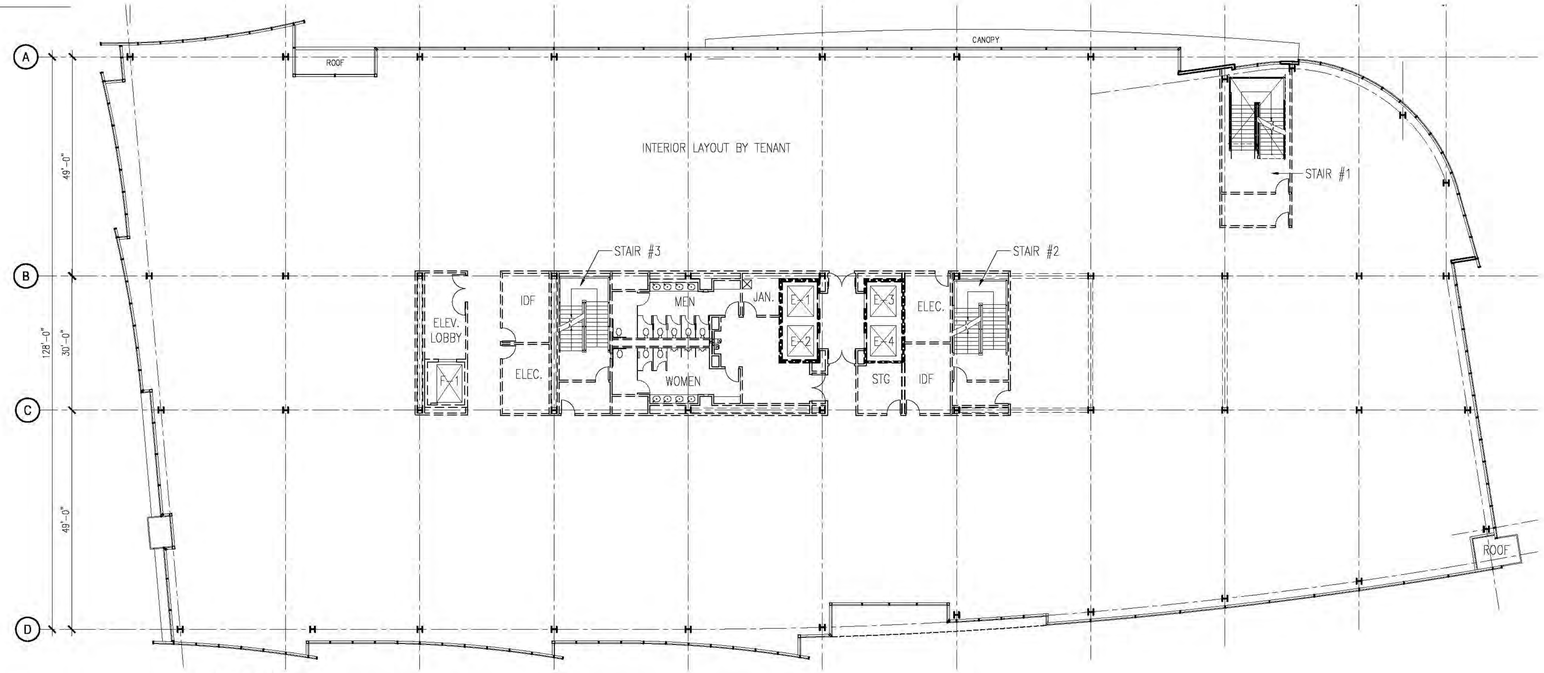

2 4TH FLOOR PLAN
1/16" = 1'-0"

KEY PLAN

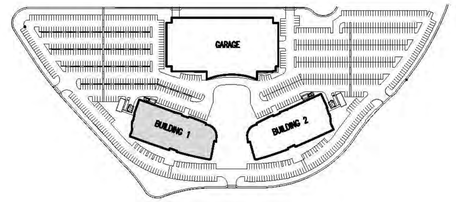

Note:
Floor plans of Building 1 and 2 are mirror images.

SCALE 1/16"=1'-0"

0' 8' 16' 32'

JAY PAUL COMPANY

Moffett Gateway Sunnyvale, CA.

Project Number: 9943.001

BUILDING 1 - 3RD AND 4TH FLOOR PLANS 16B

MMPDR - 04.24.2013
MMPDR - 07.19.2013

© 2013

DES ARCHITECTS ENGINEERS

Jul 19, 2013 - 2:08pm djedkins P:\JayPaul\MtGateway\+Campus_Gen\9943001\Dwg\Arch\16B-Bldg1_Plan-3&4.dwg

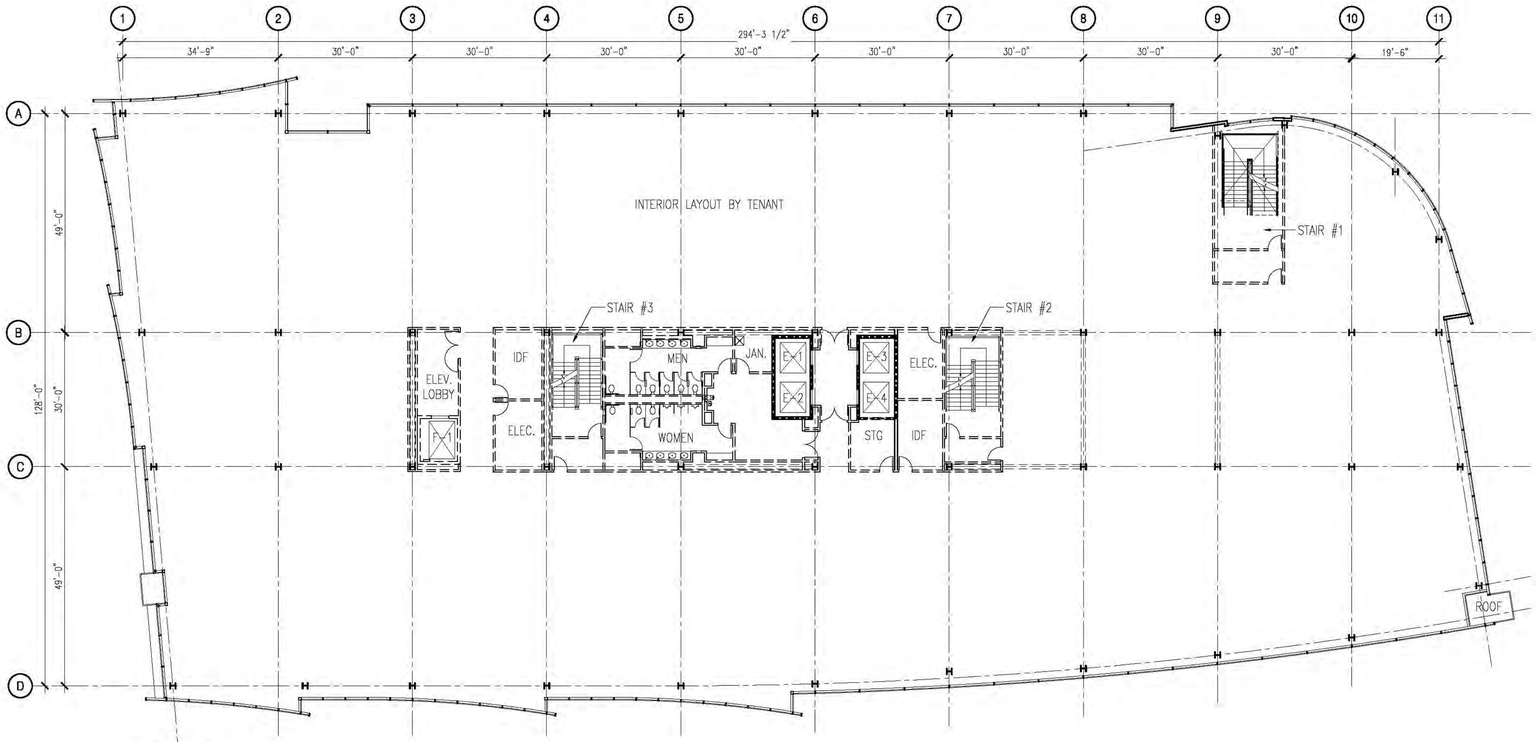

1 5TH FLOOR PLAN
1/16" = 1'-0"

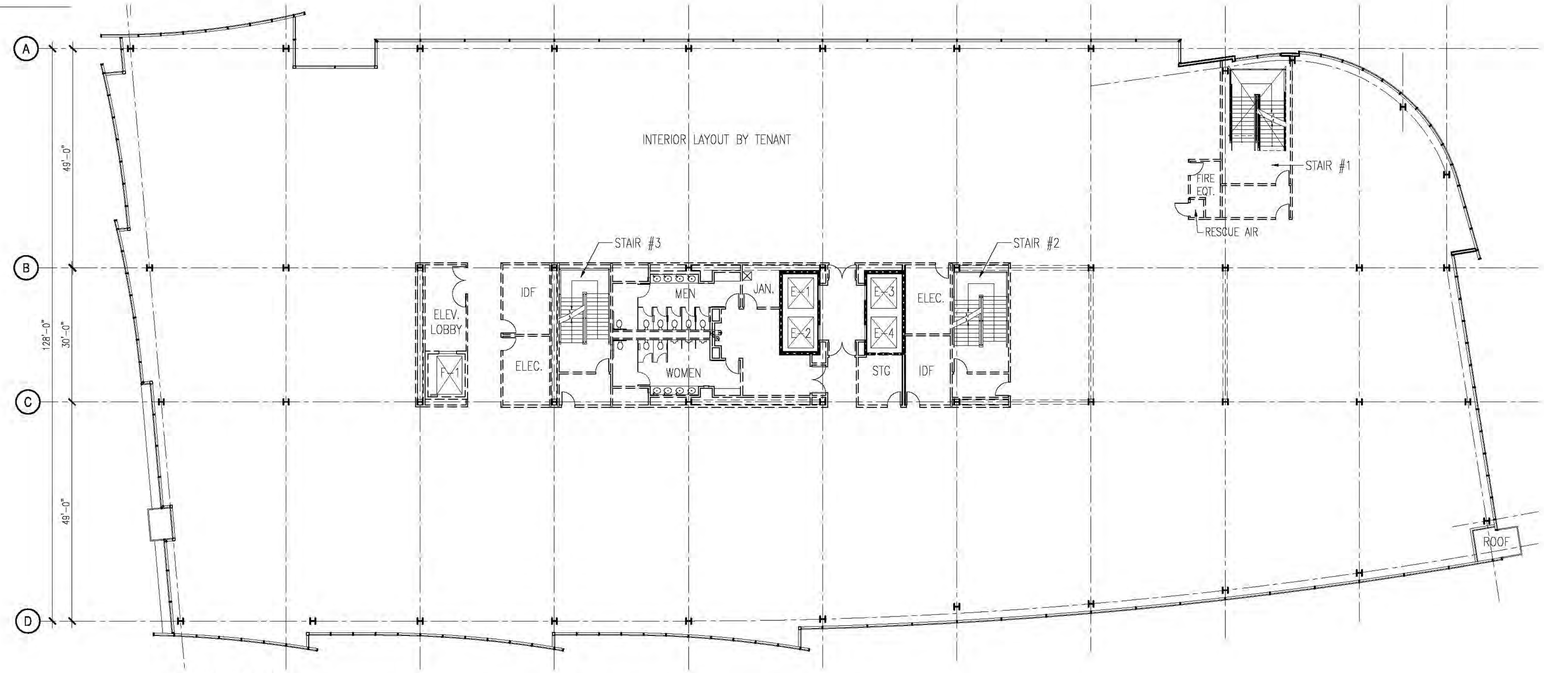

2 6TH FLOOR PLAN
1/16" = 1'-0"

KEY PLAN

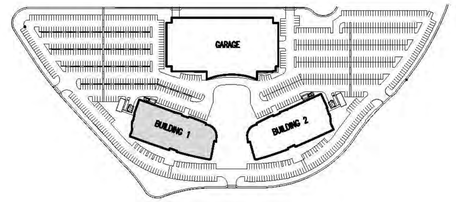

Note:
Floor plans of Building 1 and 2 are mirror images.

SCALE 1/16"=1'-0"

0' 8' 16' 32'

JAY PAUL COMPANY

Moffett Gateway Sunnyvale, CA.

Project Number: 9943.001

BUILDING 1 - 5TH AND 6TH FLOOR PLANS

MMPDR - 04.24.2013
MMPDR - 07.19.2013

16C

© 2013

DES ARCHITECTS ENGINEERS

Jul 19, 2013 - 2:09pm djedkins P:\JayPaul\MtGateway\+Campus_Gen\9943001\Dwg\Arch\16C-Bldg1_Plan-5&6.dwg

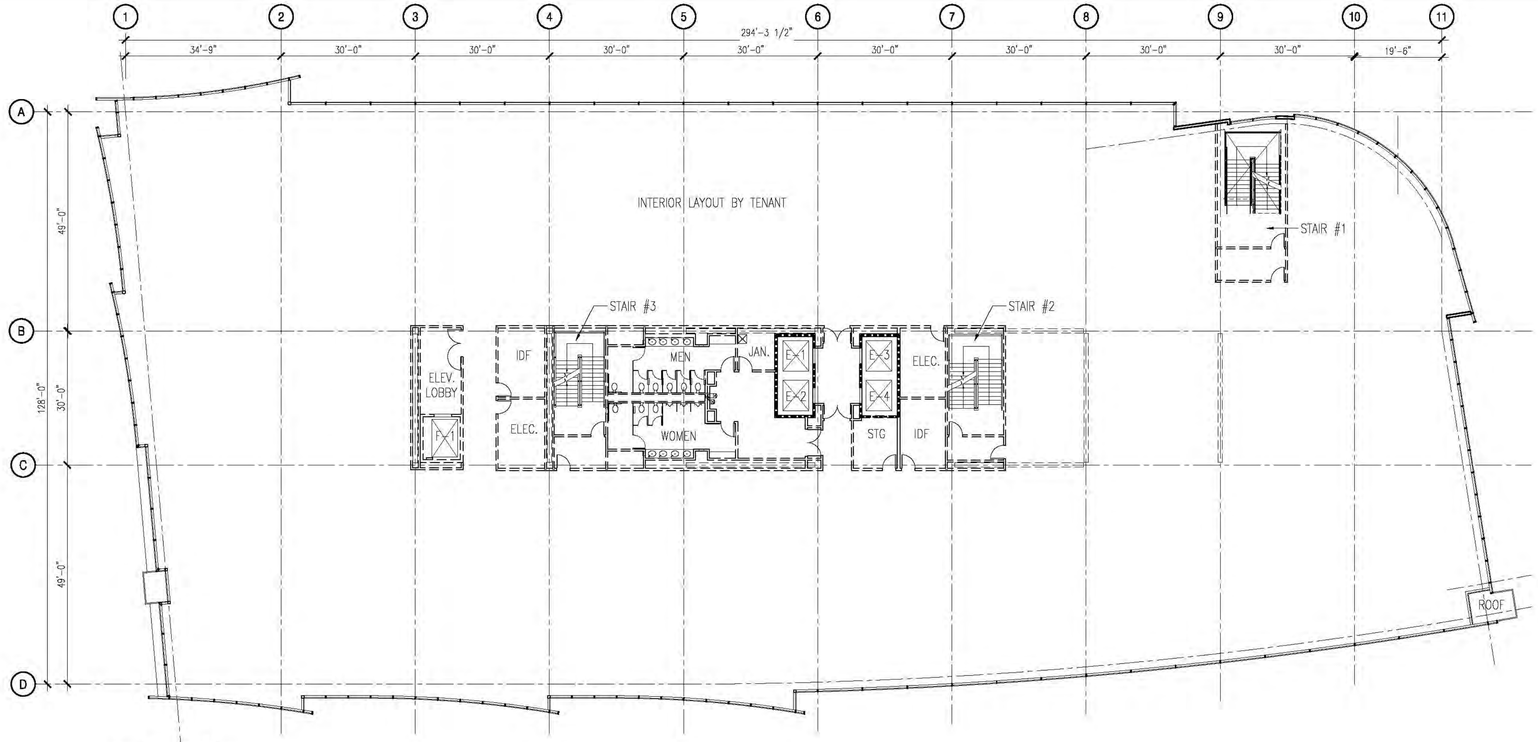

1 ROOF PLAN
1/16" = 1'-0"

KEY PLAN

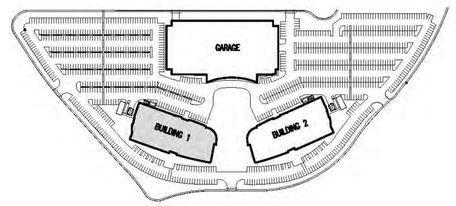

Note:
Floor plans of Building 1 and 2 are mirror images.

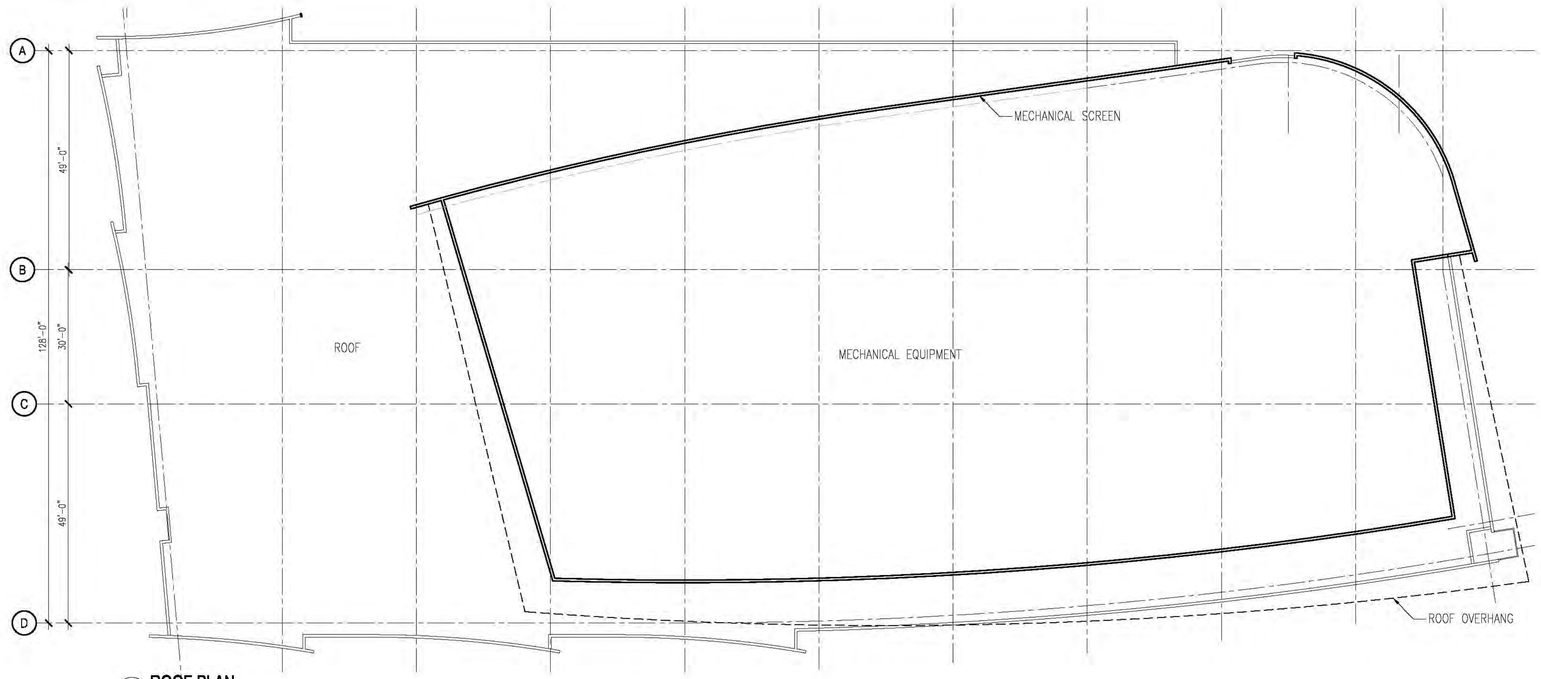

2 ROOF PLAN
1/16" = 1'-0"

SCALE 1/16"=1'-0"

0' 8' 16' 32'

JAY PAUL COMPANY

Moffett Gateway Sunnyvale, CA.

Project Number: 9943.001

BUILDING 1 - 7TH FLOOR AND ROOF PLAN 16D

MMPDR - 04.24.2013
MMPDR - 07.19.2013

© 2013

DES ARCHITECTS ENGINEERS

Jul 19, 2013 - 2:12pm djedkins P:\JayPaul\MtGateway\+Campus_Gen\9943001\Dwg\Arch\16D-Bldg1_Plan-7&Roof.dwg

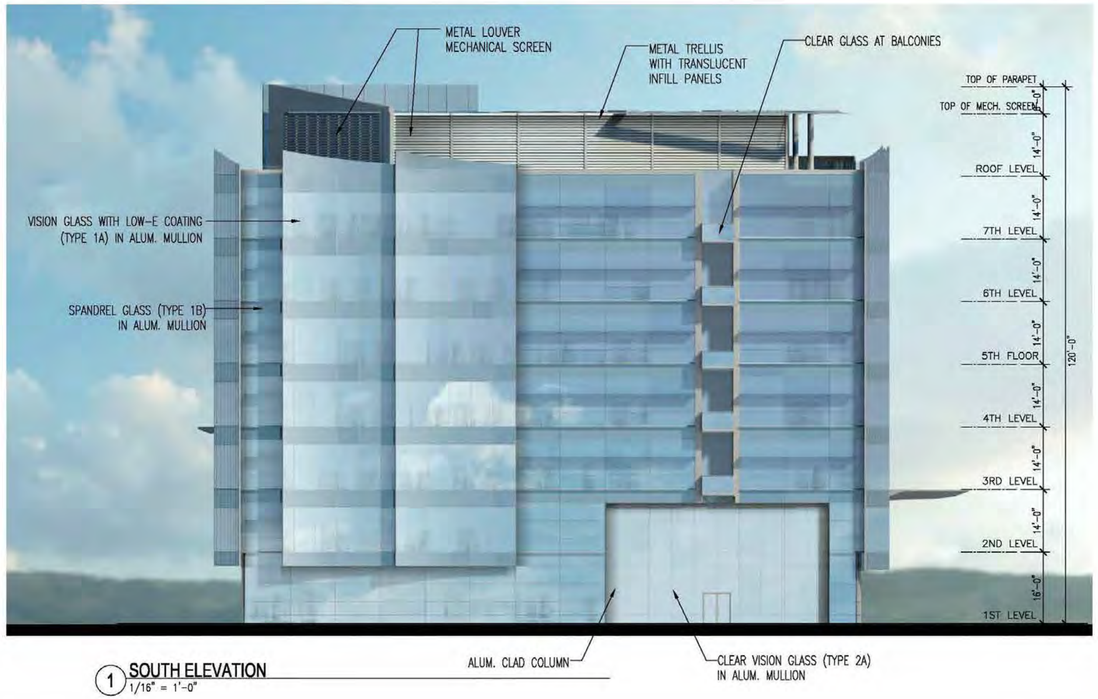

1 SOUTH ELEVATION
1/16" = 1'-0"

KEY PLAN

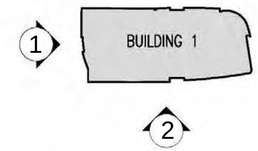

Note:
Elevations of Building 1 and 2 are mirror images.

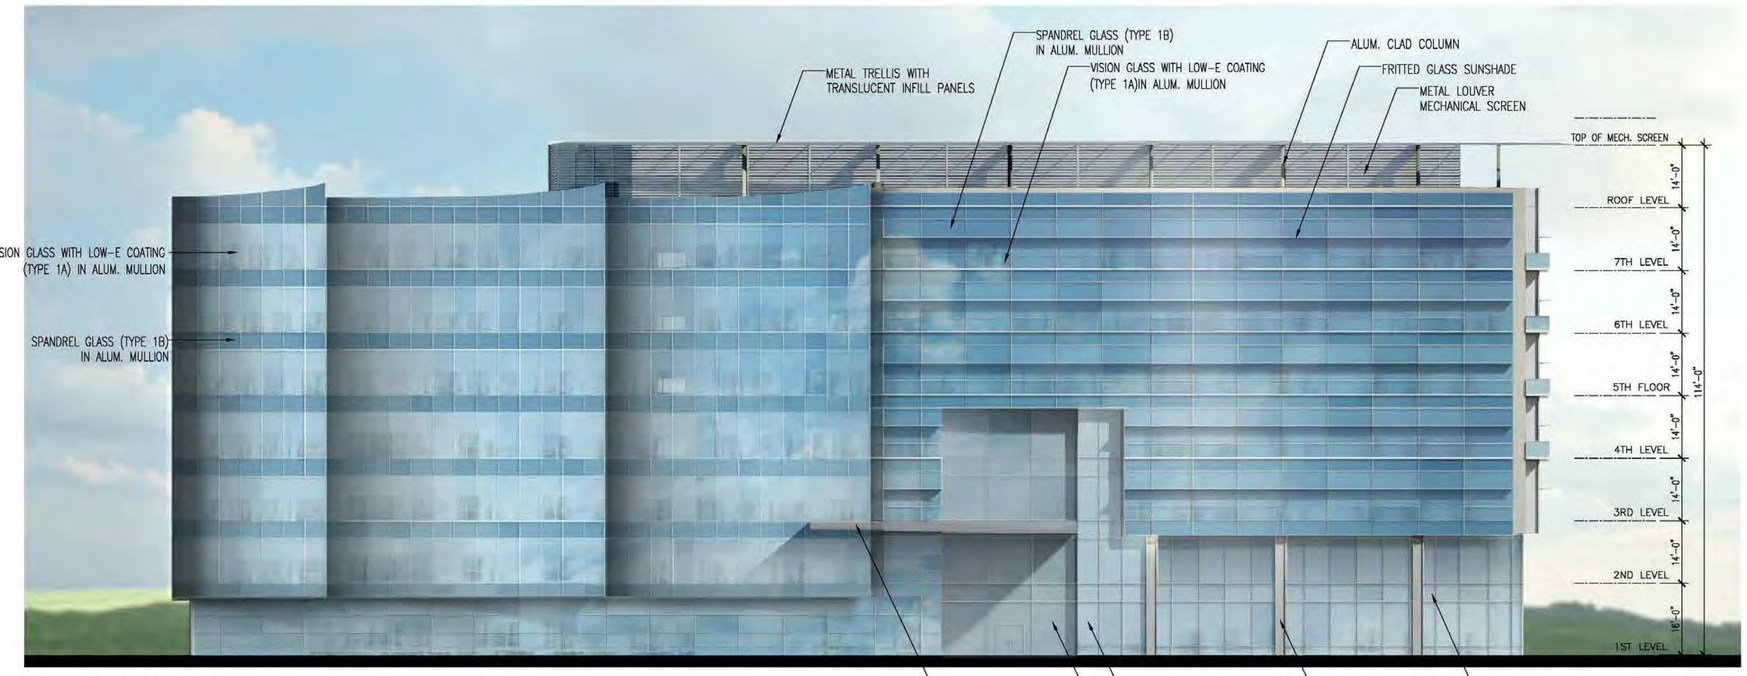

2 EAST ELEVATION
1/16" = 1'-0"

SCALE 1/16"=1'-0"

0' 8' 16' 32'

JAY PAUL COMPANY

Moffett Gateway Sunnyvale, CA.

Project Number: 9943.001

BUILDING 1 - SOUTH AND EAST ELEVATIONS 17A

MMPDR - 04.24.2013
MMPDR - 07.19.2013

© 2013

DES ARCHITECTS ENGINEERS

Jul 19, 2013 - 2:15pm djedkins P:\JayPaul\MIG\Gateway\1-Campus_Den\9943.001\Dwg\Arch\17A-Bldg1_Elev.dwg

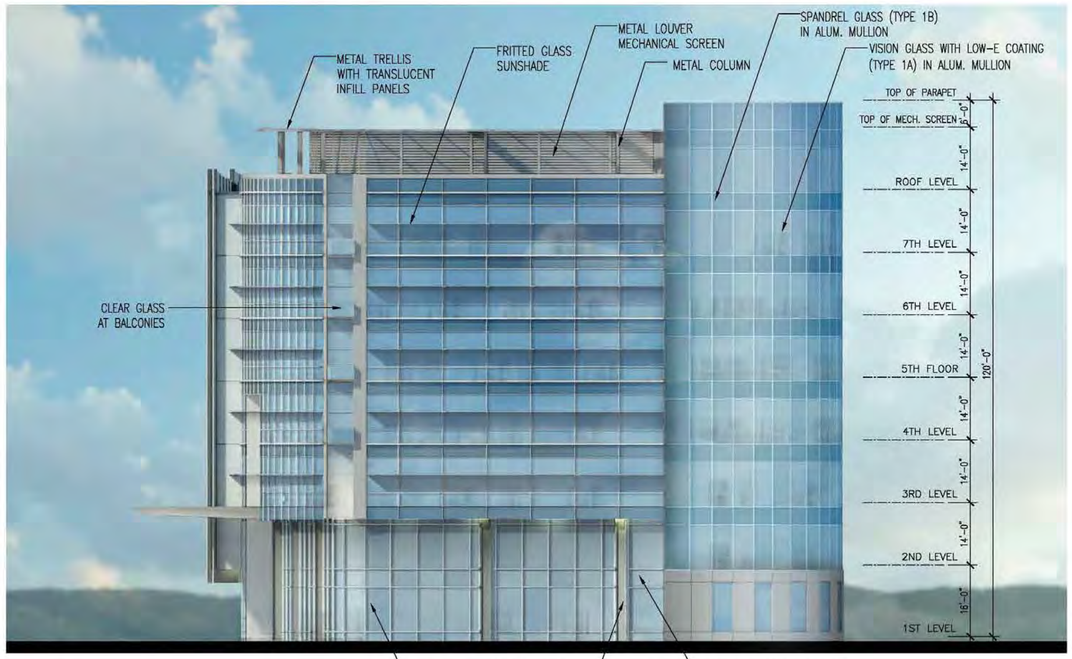

1 NORTH ELEVATION
1/16" = 1'-0"

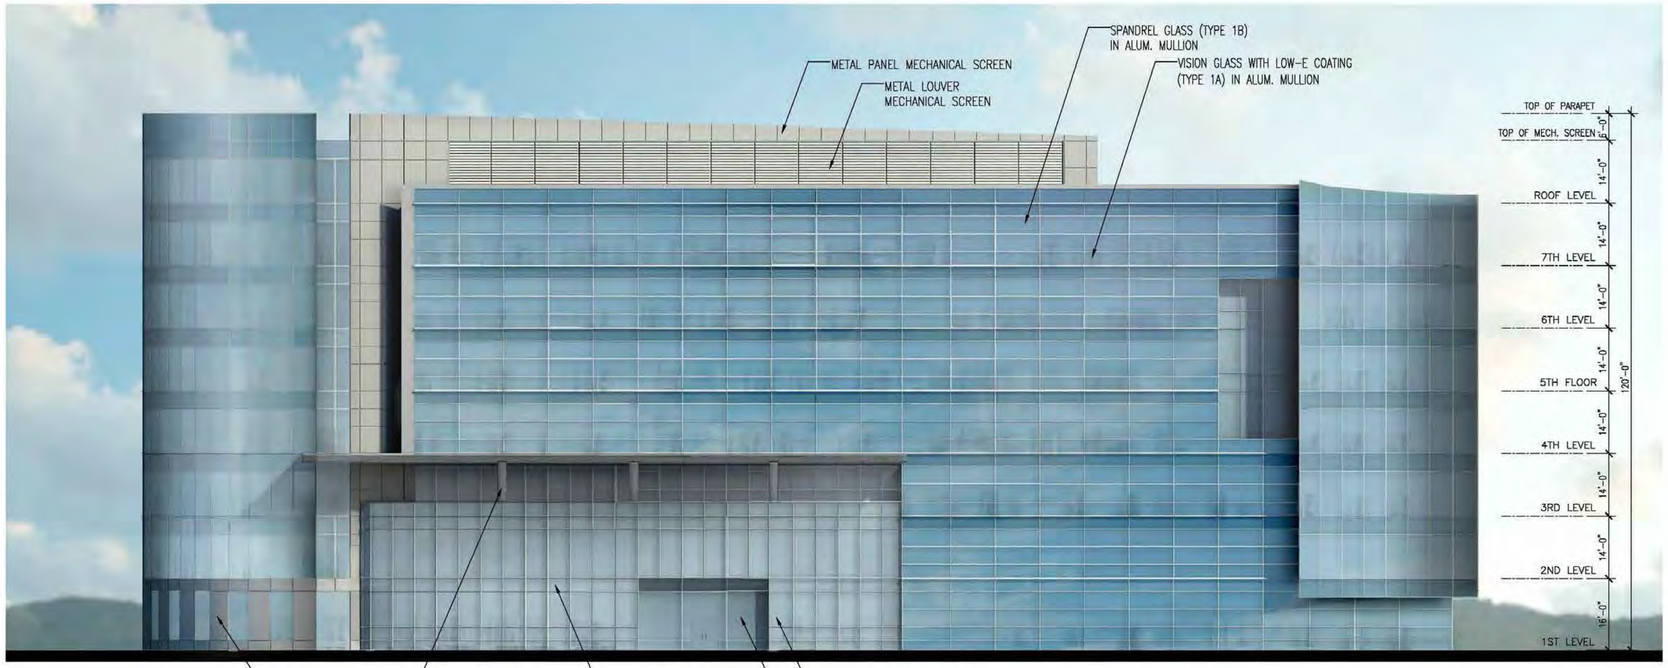

2 WEST ELEVATION
1/16" = 1'-0"

KEY PLAN

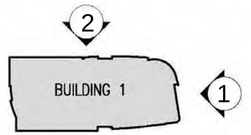

Note:
Elevations of Building 1 and 2 are mirror images.

SCALE 1/16"=1'-0"

0' 8' 16' 32'

JAY PAUL COMPANY

Moffett Gateway Sunnyvale, CA.

Project Number: 9943.001

BUILDING 1 - NORTH AND WEST ELEVATIONS 17B

MMPDR - 04.24.2013
MMPDR - 07.19.2013

© 2013

DES ARCHITECTS ENGINEERS

Jul 19, 2013 - 2:19pm djedkins P:\JayPaul\MMGateway\+Compass_Gen\9943001\Dwg\Arch\17B-Bldg1_Elev.dwg

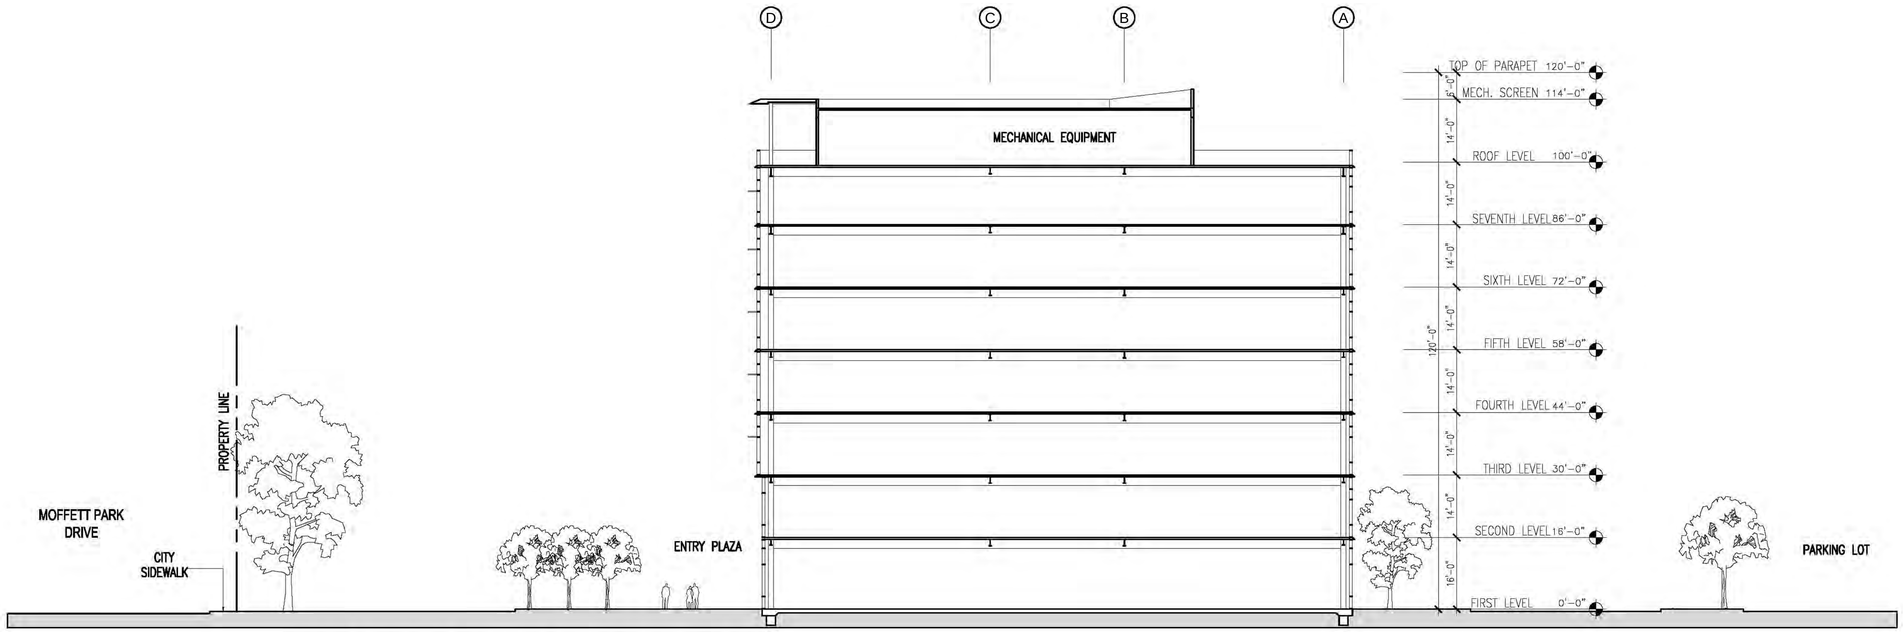

SECTION A-A THROUGH BUILDING 1

SCALE: 1/16" = 1'-0"

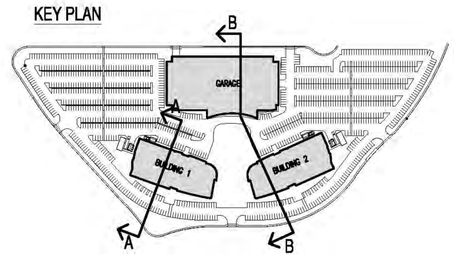

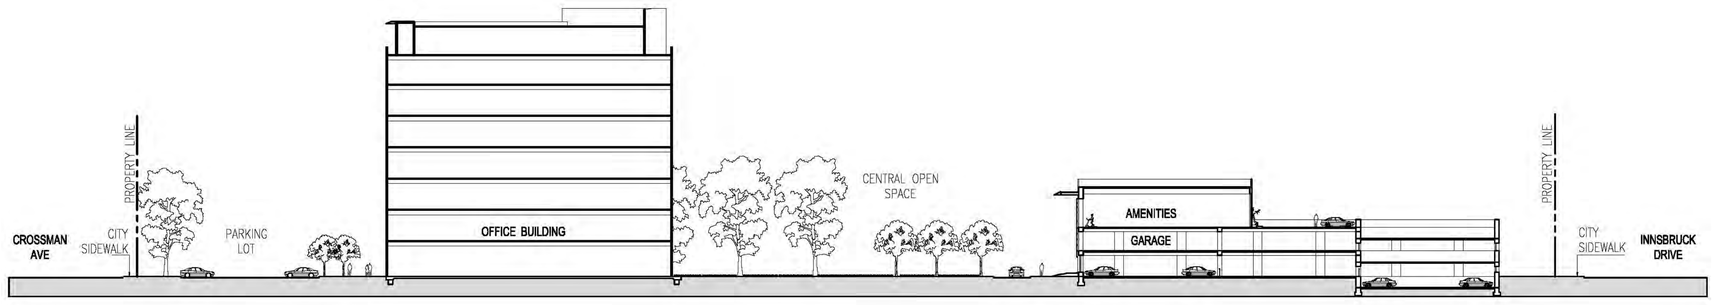

SECTION B-B THROUGH BUILDING 2 AND GARAGE

SCALE: 1/32" = 1'-0"

JAY PAUL COMPANY

Moffett Gateway Sunnyvale, CA.

Project Number: 9943.001

BUILDING SECTION AND SITE SECTION

PRC - 01.30.2013
MMPDR - 04.24.2013
MMPDR - 07.19.2013

18

© 2013

DES ARCHITECTS ENGINEERS

Jul 19, 2013 - 2:22pm djelkins P:\Jay Paul\MtnGateway\1-Campus_Gen\9943.001\Dwg\Arch\18-Bldg_Sect.dwg