ArchiRender Architect
32245 Derby Street Union City, Ca 94587
mail@archirender.com 510-585-6445

PROPOSED

EXISTING

309 N. PASTORIA AVE.

OFFICE BUILDING

SUNNYVALE, CA

Issues and Revisions

No.	Date	Issues and Revisions	By

3D PERSPECTIVES

Project Number:	2011A102
Date:	
Scale	1"=60'-0"

A1.3

COPYRIGHT 2011

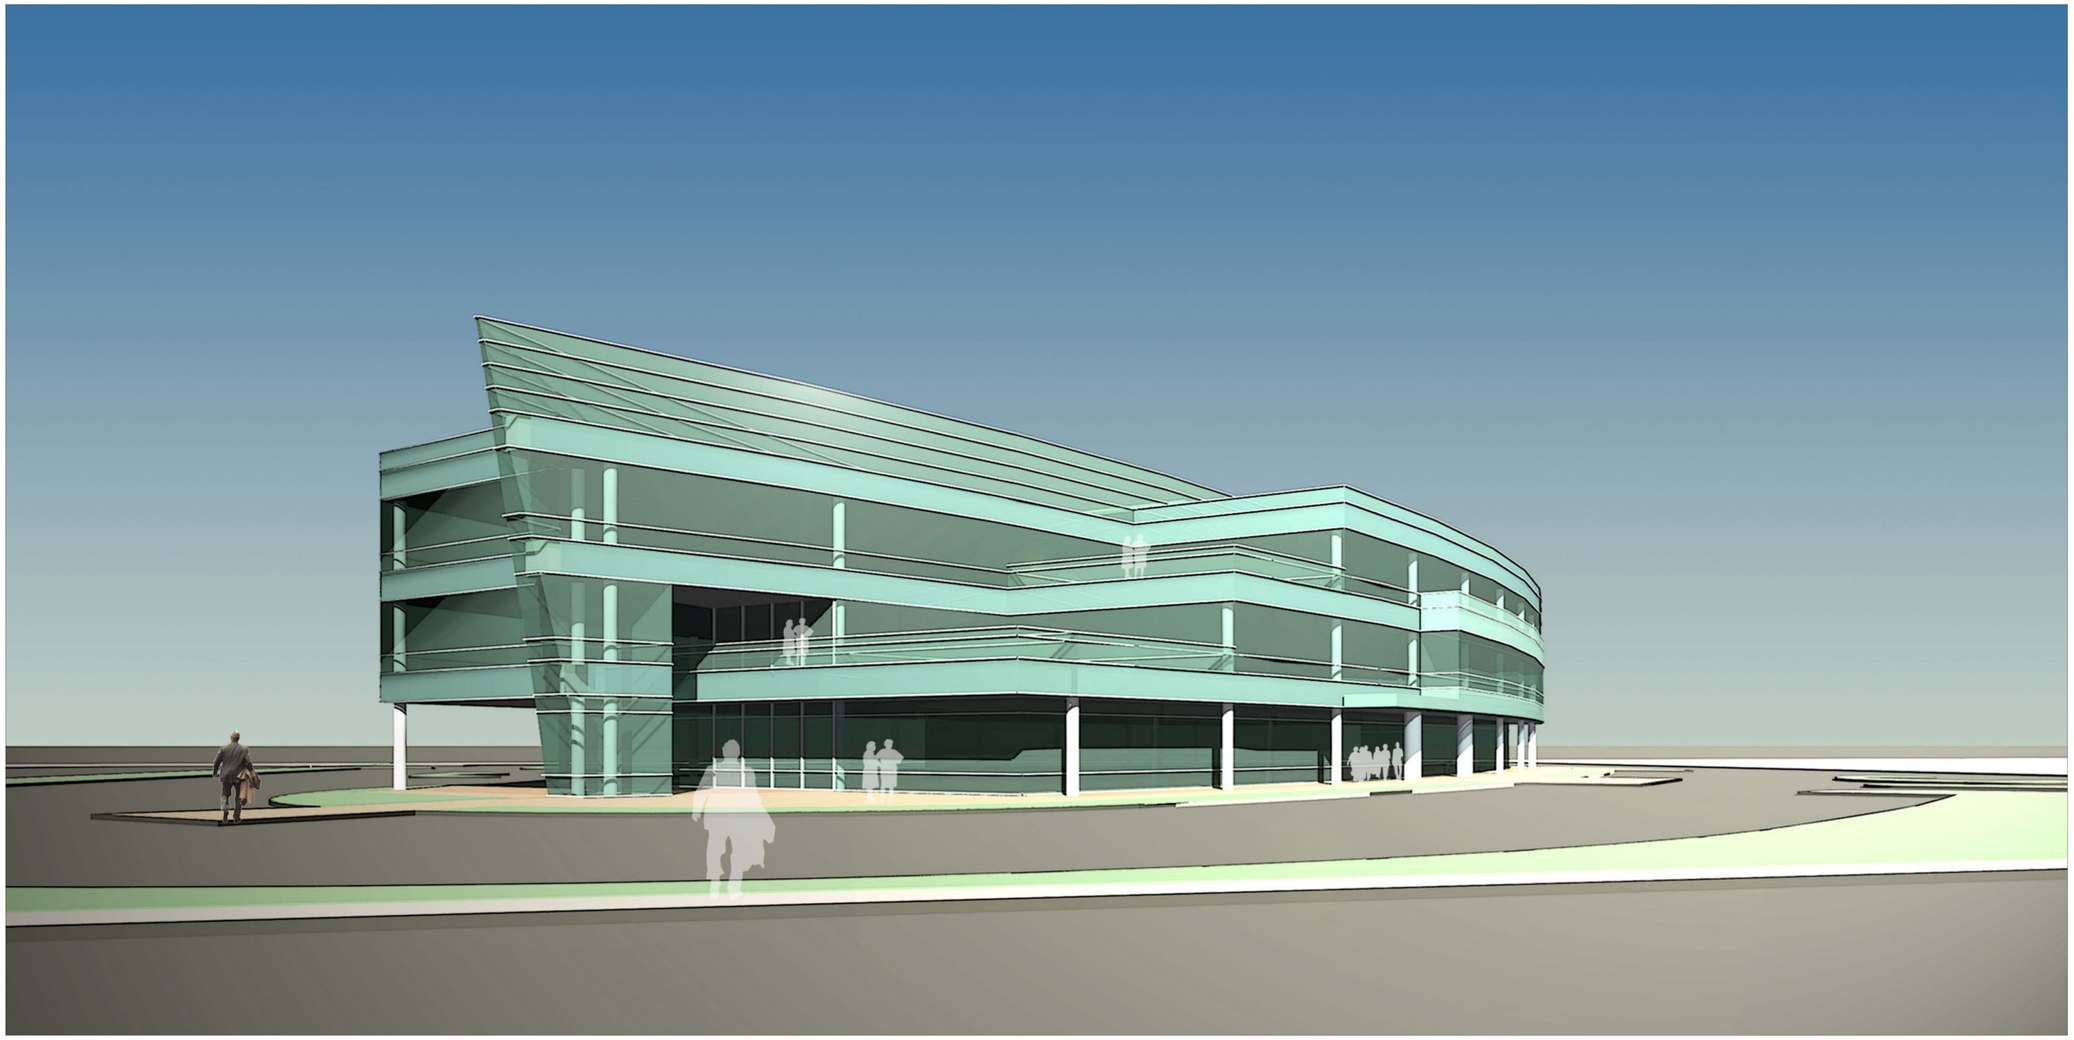

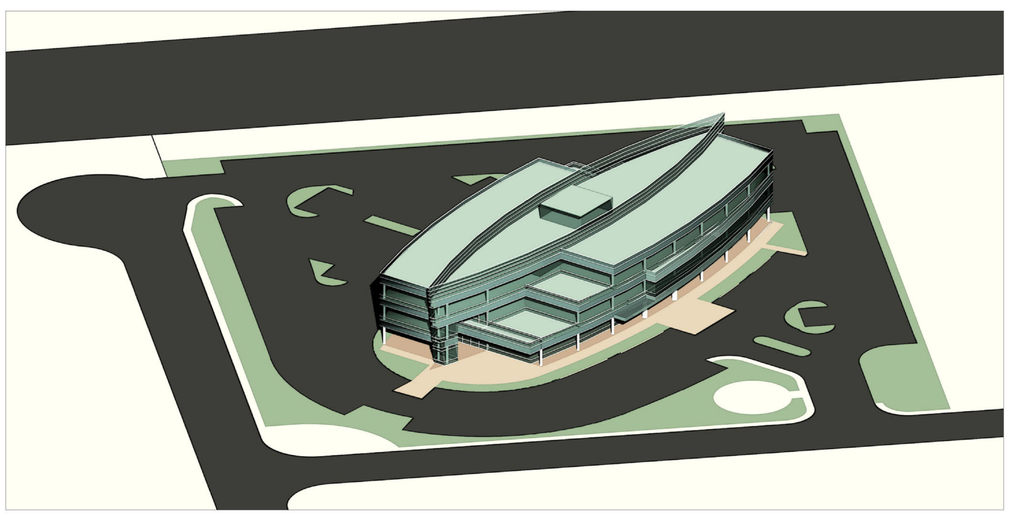

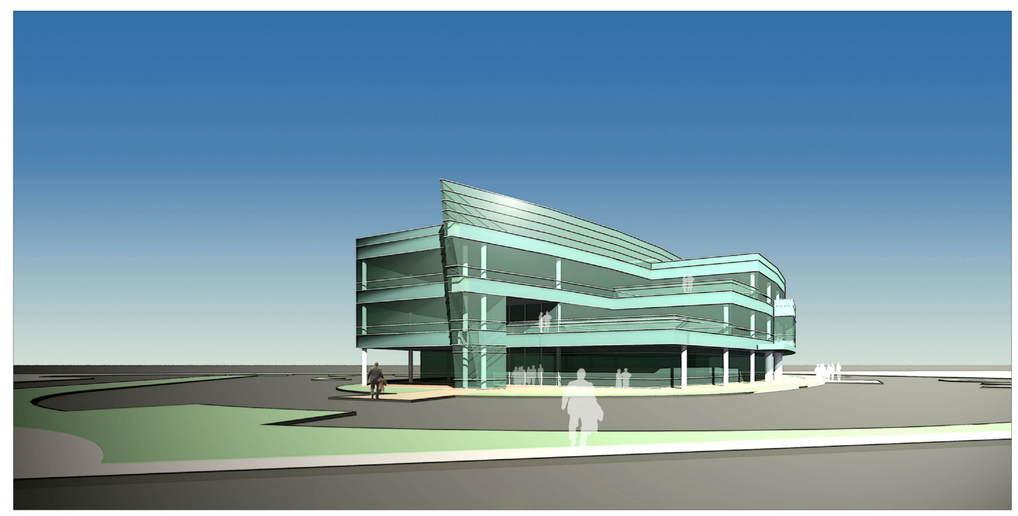

ArchiRender Architect
32245 Derby Street Union City, Ca 94587
mail@archirender.com 510-585-6445

309 N. PASTORIA AVE.
OFFICE BUILDING

SUNNYVALE, CA

Issues and Revisions

No.	Date	Issues and Revisions	By

3D ISOMETRICS

Project Number: 2011A102
Date:
Scale 1"=60'-0"

A1.4

COPYRIGHT 2011