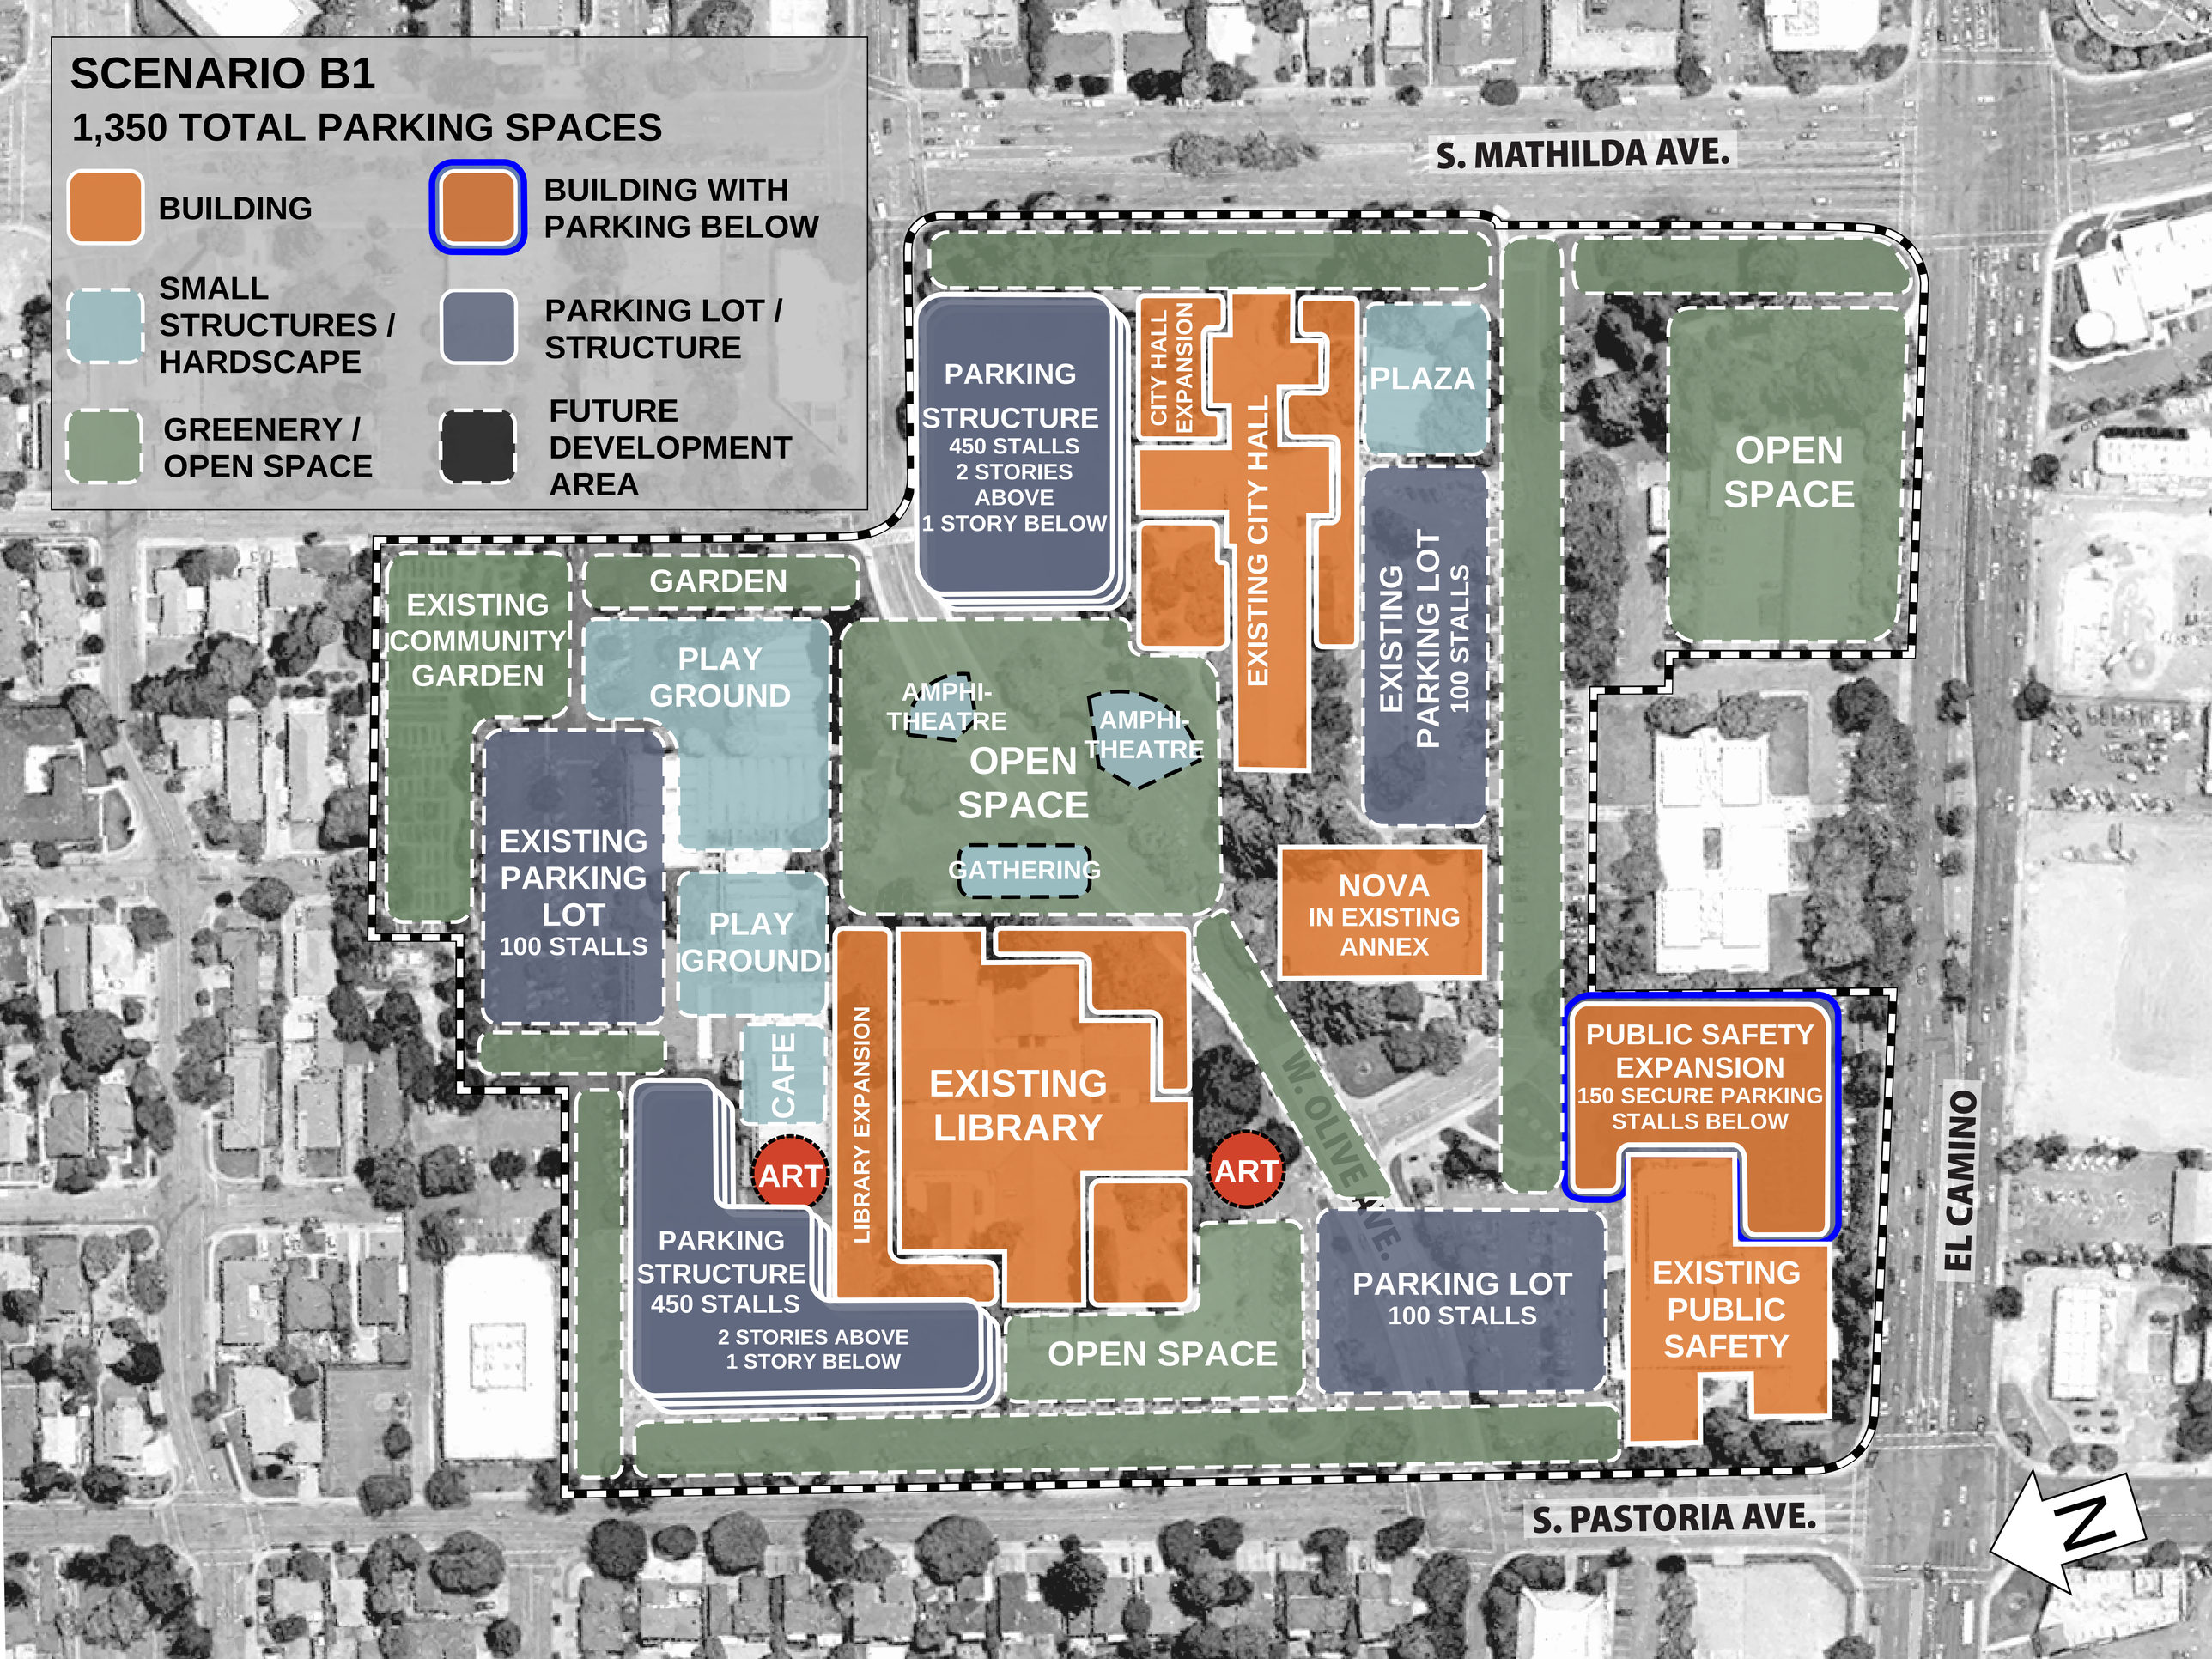
SCENARIO B1
1,350 TOTAL PARKING SPACES
BUILDING
BUILDING WITH PARKING BELOW
SMALL STRUCTURES / HARDSCAPE
PARKING LOT / STRUCTURE
GREENERY / OPEN SPACE
FUTURE DEVELOPMENT AREA
S. MATHILDA AVE.
PARKING STRUCTURE
450 STALLS
2 STORIES ABOVE
1 STORY BELOW
CITY HALL EXPANSION
EXISTING CITY HALL
PLAZA
OPEN SPACE
EXISTING PARKING LOT
100 STALLS
EXISTING COMMUNITY GARDEN
GARDEN
PLAY GROUND
AMPHI-THEATRE
OPEN SPACE
AMPHI-THEATRE
GATHERING
EXISTING PARKING LOT
100 STALLS
PLAY GROUND
NOVA
IN EXISTING ANNEX
CAFE
LIBRARY EXPANSION
EXISTING LIBRARY
ART
ART
W. OLIVE AVE.
PUBLIC SAFETY EXPANSION
150 SECURE PARKING STALLS BELOW
EL CAMINO
PARKING STRUCTURE
450 STALLS
2 STORIES ABOVE
1 STORY BELOW
OPEN SPACE
PARKING LOT
100 STALLS
EXISTING PUBLIC SAFETY
S. PASTORIA AVE.
N