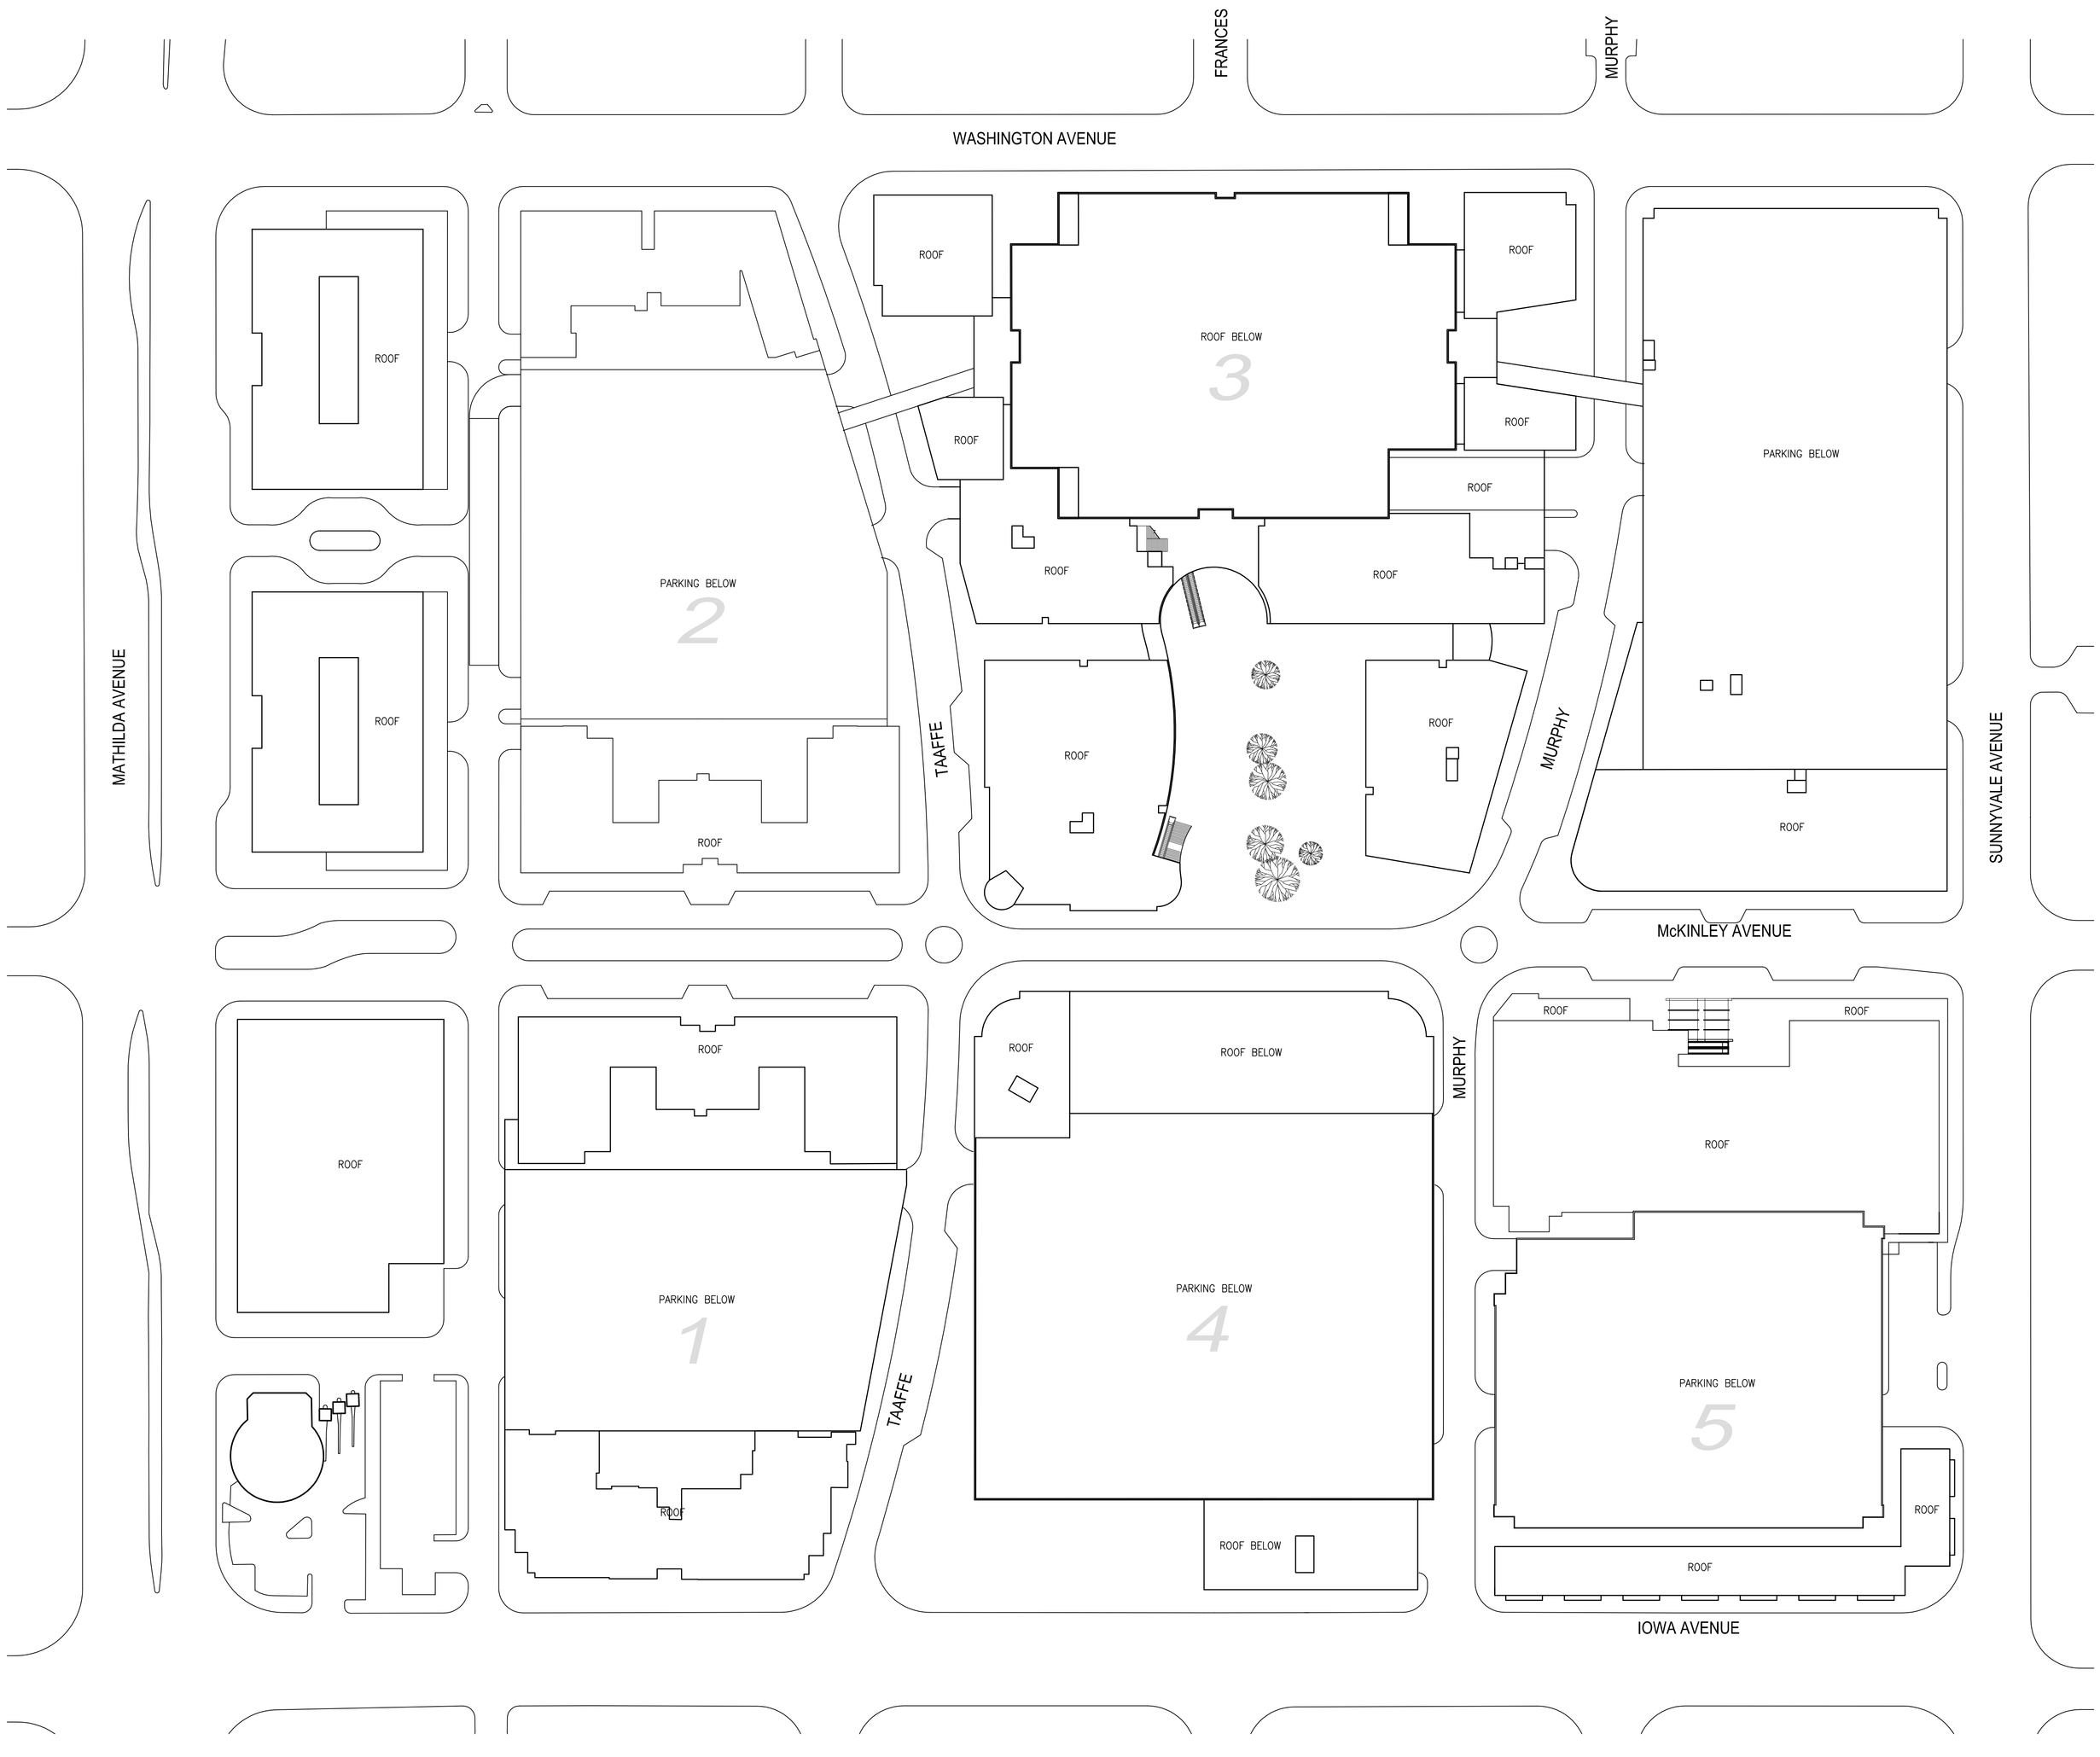

A3 ROOF PLAN

0 30' 60' 120'

N

XREFS: (DIESEL evaluation failed)
TIME: 05 JAN 2007 - 3:26PM

USER\PW: RLAMB\LAKPZZ508
FILE NAME: I:\05053SUN\5000 CADD\ARCH\BASE\10.07.DWG

RTKL

RTKL Associates, Inc.
333 S. Hope Street, Suite C200
Los Angeles, CA 90071
Tel: 213.633.6000
Fax: 213.633.6060
www.RTKL.com

REGISTRATION

ARCHITECT

KENNETH RODRIGUES & PARTNERS, INC.
445 N. Whisman Road, Suite 200
Mountain View, Ca 94043
650 . 965 . 0700

ISSUE DATE	PROJECT NO.
01.08.07	40-05053.00

PROJECT TITLE

SUNNYVALE TOWN CENTER

Sunnyvale , California

DEVELOPERS

RREEF
101 California Street, Suite 2600
San Francisco, Ca 94111
415 . 262 . 7716

SAND HILL PROPERTY COMPANY
489 S. El Camino
San Mateo, Ca 94402
650 . 344 . 1500

KEY PLAN

ISSUED DRAWING LOG

No.	Date	Item
	12.18.06	
	01.08.07	

SHEET TITLE

ROOF PLAN

© RTKL Associates, Inc. 2006

SHEET NO.

10.07

NOT FOR CONSTRUCTION