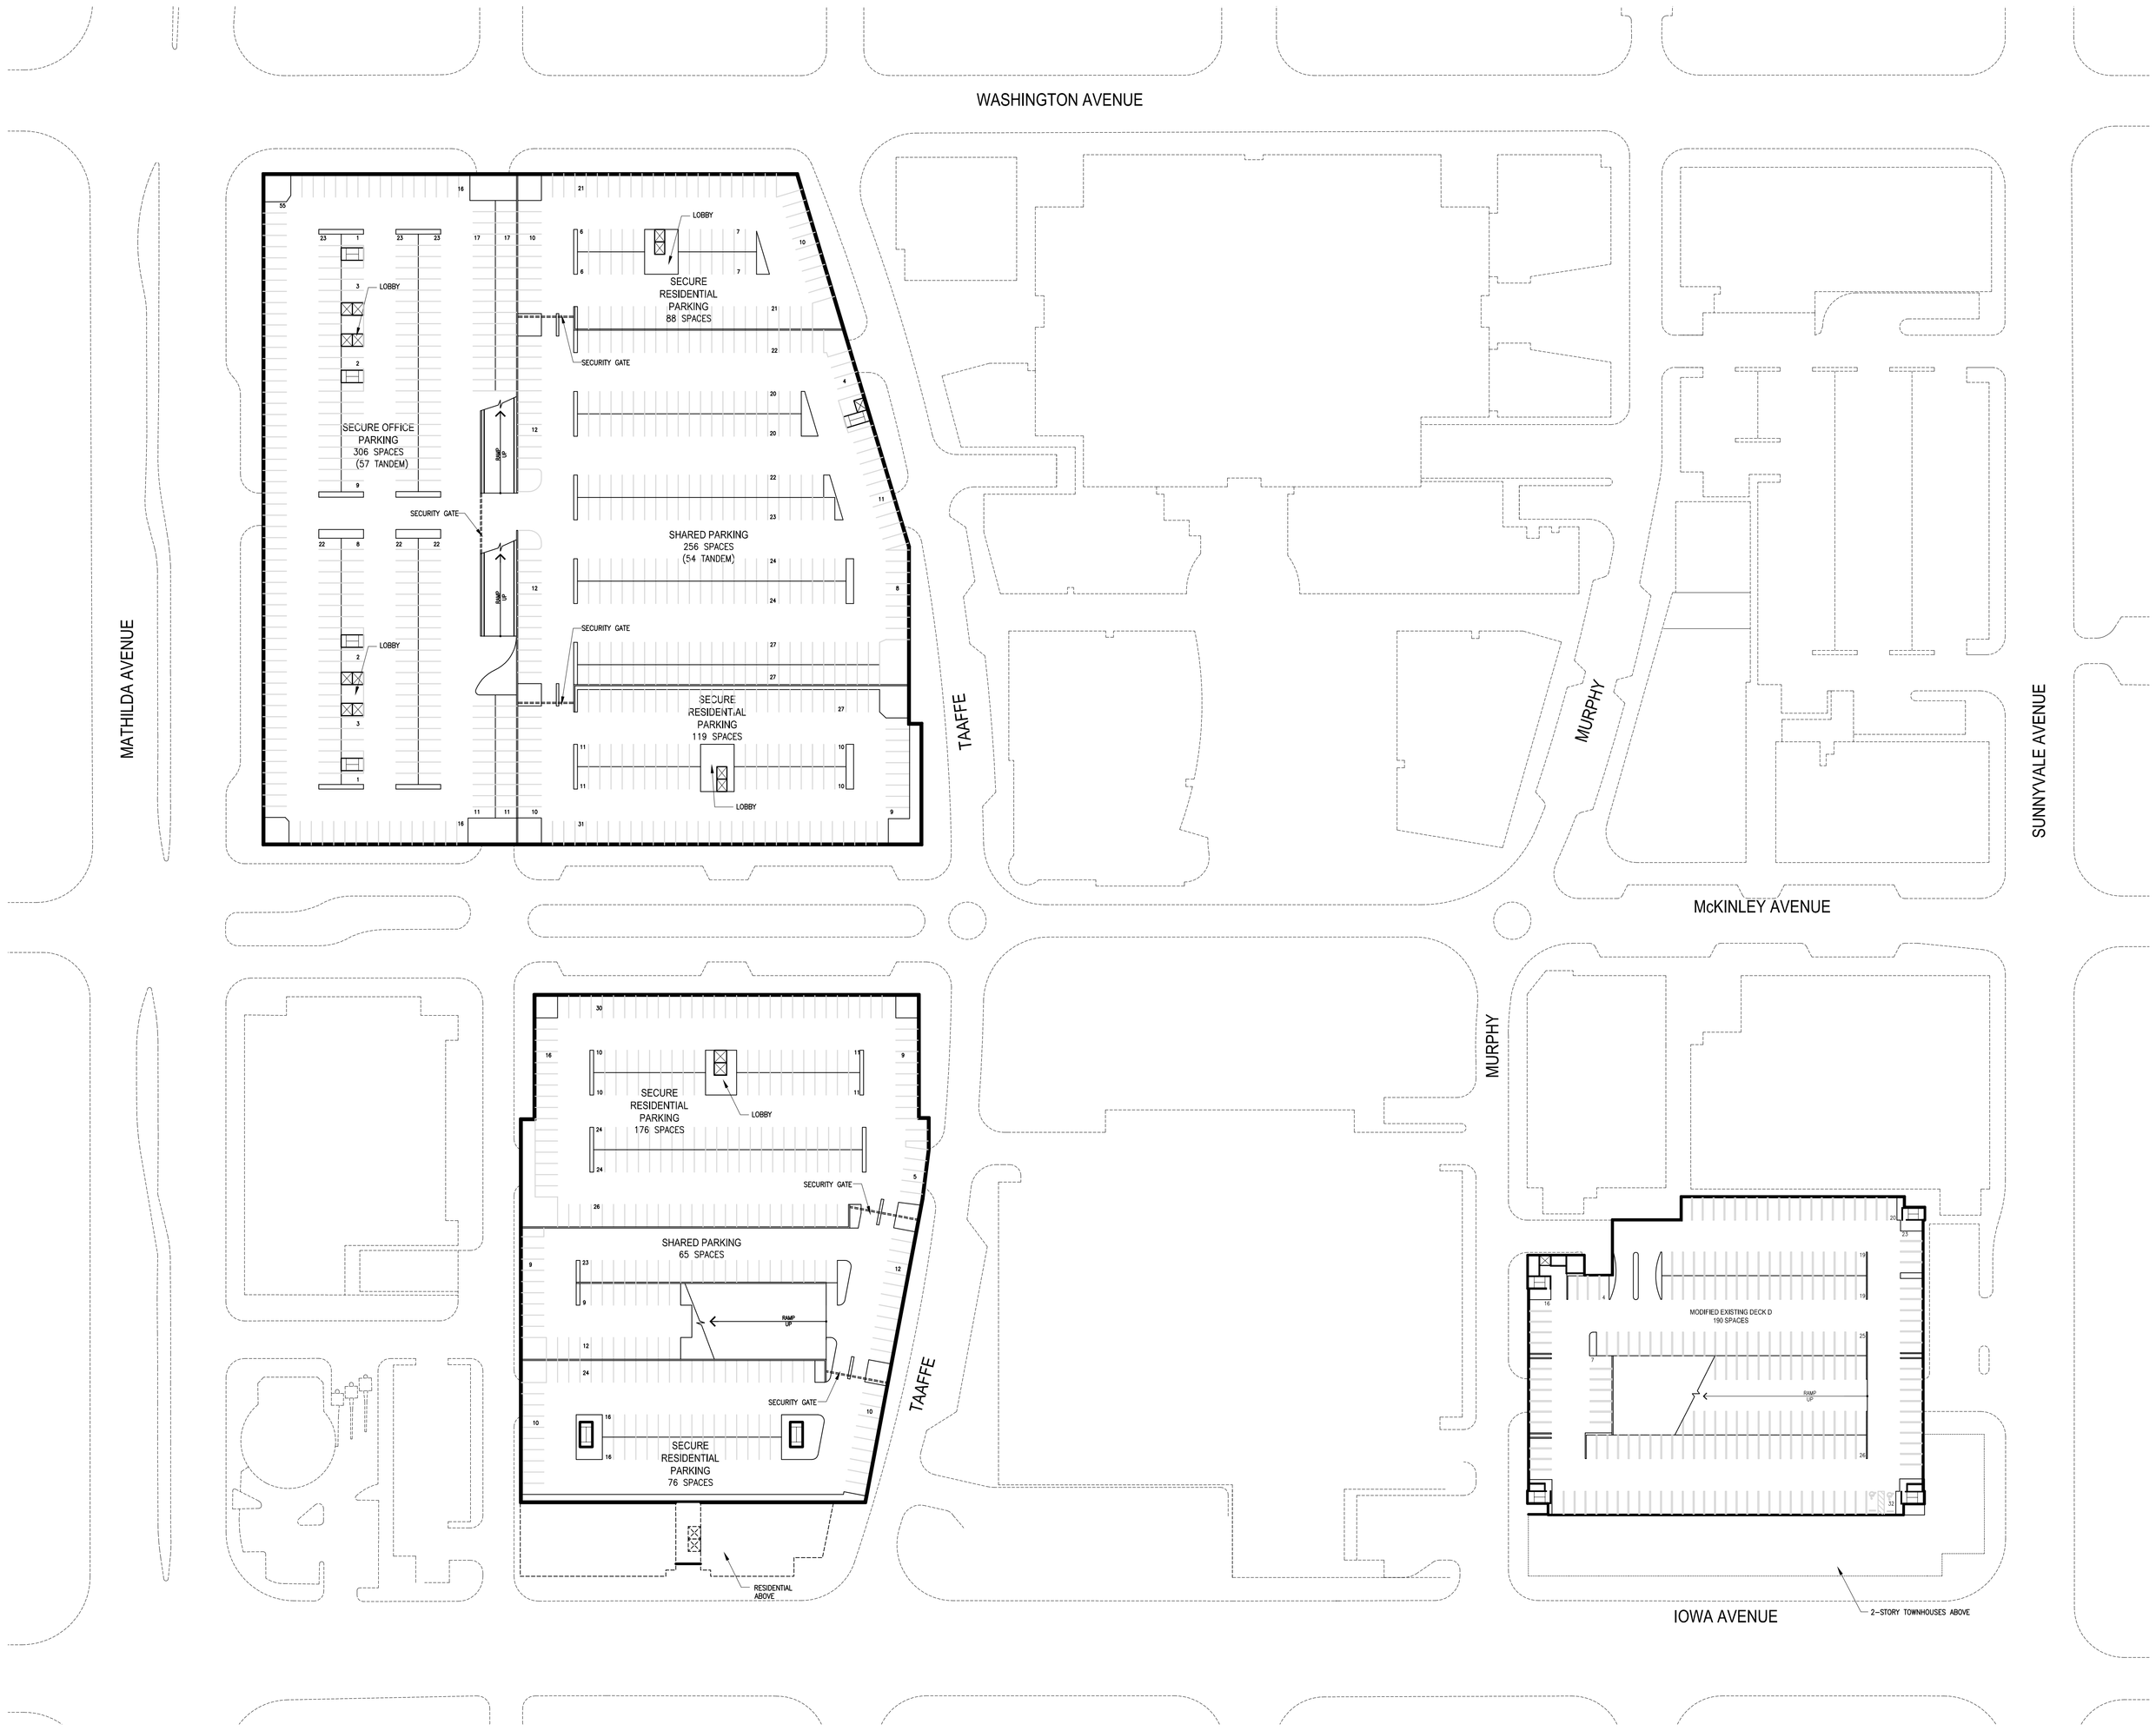

		BLOCK 1	BLOCK 2	BLOCK 3	BLOCK 4	BLOCK 5	BLOCK 6	TOTALS
MACY'S	AREA / UNITS	-	-	-	-	-	-	-
	PARKING	-	-	-	-	-	-	-
TARGET	AREA / UNITS	-	-	-	-	-	-	-
	PARKING	-	-	-	-	-	-	-
RETAIL	AREA / UNITS	-	-	-	-	-	-	-
	PARKING	-	-	-	-	-	-	-
OFFICE	AREA / UNITS	-	-	-	-	-	-	-
	PARKING	-	-	-	-	-	-	-
CINEMA	AREA / UNITS	-	-	-	-	-	-	-
	PARKING	-	-	-	-	-	-	-
HOUSING	AREA / UNITS	-	-	-	-	-	-	-
	PARKING	-	-	-	-	-	-	-
TOTALS		-	-	-	-	-	-	-
		317	769	-	-	190	-	1,276
		BLOCK 1	BLOCK 2	BLOCK 3	BLOCK 4	BLOCK 5	BLOCK 6	

A3 BASEMENT LEVEL ONE FLOOR PLAN

0 30' 60' 120'

N

RTKL

RTKL Associates, Inc.
333 S. Hope Street, Suite C200
Los Angeles, CA 90071
Tel: 213.633.6000
Fax: 213.633.6060
www.RTKL.com

REGISTRATION

ARCHITECT

KENNETH RODRIGUES & PARTNERS, INC.
445 N. Whisman Road, Suite 200
Mountain View, Ca 94043
650 . 965 . 0700

ISSUE DATE 01.08.07
PROJECT NO. 40-05053.00

PROJECT TITLE

SUNNYVALE TOWN CENTER

Sunnyvale , California

DEVELOPERS

RREEF
101 California Street, Suite 2600
San Francisco, Ca 94111
415 . 262 . 7716

SAND HILL PROPERTY COMPANY
489 S. El Camino
San Mateo, Ca 94402
650 . 344 . 1500

KEY PLAN

ISSUED DRAWING LOG

No.	Date	Item
	12.18.06	
	01.08.07	

SHEET TITLE

BASEMENT LEVEL ONE FLOOR PLAN

© RTKL Associates, Inc. 2006

SHEET NO.

10.00

NOT FOR CONSTRUCTION

XREFS: X_SITE_BASEMENT, X-BLOCK1-2_BASEMENT1, X-BLOCK5_BASEMENT, X-TABULATIONS-B1, 3042TB
TIME: 05 JAN 2007 - 3:20PM
USER\PW: RLAMB\LAKPZZ50B
FILE NAME: I:\05053SUN\5000 CADD\ARCH\BASE\10.00.DWG