EAST TAYLOR AVENUE

Planning Submittal
JUNE 27, 2013

BUILDING 600 - FRONT ELEVATION

SHEET INDEX

T.1	ARCHITECTURAL DRAWING TITLE SHEET
A0.1 - 0.5	CONCEPTUAL RENDERINGS
AS.100	REFERENCE SITE PLAN SITE ANALYSIS PLAN
AS.200	SHADOW STUDY
AS.201	SHADOW STUDY
AS.202	SHADOW STUDY
A400	BUILDING 400 FLOOR PLANS
A401	BUILDING 400 ELEVATIONS & PERSPECTIVE
A402	BUILDING 400 ELEVATIONS & PERSPECTIVE
A500	BUILDING 500 FLOOR PLANS
A501	BUILDING 500 ELEVATIONS & PERSPECTIVE
A502	BUILDING 500 ELEVATIONS & PERSPECTIVE
A503	BUILDING 501 FLOOR PLANS
A504	BUILDING 501 ELEVATIONS
A505	BUILDING 502 FLOOR PLANS
A506	BUILDING 502 ELEVATIONS
A600	BUILDING 600 FLOOR PLANS
A601	BUILDING 600 ELEVATIONS & PERSPECTIVE
A602	BUILDING 600 ELEVATIONS & PERSPECTIVE
A603	BUILDING 601 FLOOR PLANS
A604	BUILDING 601 ELEVATIONS
A605	BUILDING 602 FLOOR PLANS
A606	BUILDING 602 ELEVATIONS
A607	BUILDING 603 FLOOR PLANS
A608	BUILDING 603 ELEVATIONS
A609	BUILDING 604 FLOOR PLANS
A610	BUILDING 604 ELEVATIONS
A611	BUILDING 604 ELEVATIONS
A1.1A	UNIT 10 FLOOR PLANS
A1.1B	UNIT 11 FLOOR PLANS
A1.2A	UNIT 20 FLOOR PLANS
A1.2B	UNIT 21 FLOOR PLANS
A1.2C	UNIT 22 FLOOR PLANS
A1.3A	UNIT 30 FLOOR PLANS
A1.3B	UNIT 31 FLOOR PLANS
A1.3C	UNIT 32 FLOOR PLANS
A1.3D	UNIT 33 FLOOR PLANS
A1.4A	UNIT 40 FLOOR PLANS
A1.4B	UNIT 41 FLOOR PLANS
A1.4C	UNIT 42 FLOOR PLANS
A1.4D	UNIT 43 FLOOR PLANS
A1.4E	UNIT 44 FLOOR PLANS
A1.4F	UNIT 45 FLOOR PLANS
A1.4G	UNIT 46 FLOOR PLANS
A1.5A	UNIT 50 FLOOR PLANS
A1.5B	UNIT 51 FLOOR PLANS
A1.5C	UNIT 52 FLOOR PLANS
AD.1	TRASH ENCLOSURE DETAILS
LE.1.0	BUILDING 600 TYPICAL LADDER ACCESS EXHIBIT
L.1	PRELIMINARY LANDSCAPE SITE PLAN
L.2	PRELIMINARY LANDSCAPE PLAN ENLARGEMENTS
L.3	PRELIMINARY LANDSCAPE PLAN ENLARGEMENTS
L.4	PRELIMINARY LANDSCAPE SITE DATA
JT1	JOINT TRENCH COMPOSITE TITLE SHEET
JT2	JOINT TRENCH GENERAL NOTES AND DETAILS
JT3	JOINT TRENCH DETAILS
JT4	JOINT TRENCH SECTIONS AND DETAILS
JT5	JOINT TRENCH COMPOSITE PLAN
JT6	JOINT TRENCH COMPOSITE PLAN
SL1	STREET LIGHTING GENERAL NOTES AND DETAILS
SL2	STREET LIGHTING GENERAL NOTES AND DETAILS
SL3	STREET LIGHTING SITE PLAN
SL4	STREET LIGHTING SITE PLAN
P1	PHOTO EXHIBIT SHEET
P2	PHOTO EXHIBIT SHEET
P3	PHOTO EXHIBIT SHEET
P4	PHOTO EXHIBIT SHEET
C-1	LOTTING PLAN
C-2	EXISTING CONDITIONS PLAN
C-3	PRELIMINARY SITE PLAN
C-4	PRELIMINARY PARKING PLAN
C-5	PRELIMINARY GRADING PLAN
C-6	PRELIMINARY GRADING PLAN
C-7	PRELIMINARY UTILITY PLAN
C-8	PRELIMINARY UTILITY PLAN
C-9	PRELIMINARY STORMWATER TREATMENT PLAN
C-10	PRELIMINARY STORMWATER TREATMENT CALCULATIONS AND DETAILS

EAST TAYLOR AVENUE
SUNNYVALE, CALIFORNIA

Warmington RESIDENTIAL
DAHLIN GROUP

5865 Owens Drive
Pleasanton, CA 94588
925-251-7200

Architectural
Title Sheet

JOB NO. 400.010

DATE 8-20-2013

T.1

EAST TAYLOR STREETVIEW

ATTACHMENT F
PAGE 2 OF 77

Architectural
Conceptual Rendering

EAST TAYLOR AVENUE
SUNNYVALE, CALIFORNIA

Warmington RESIDENTIAL

DAHLIN group

5865 Owens Drive
Pleasanton, CA 94568
925-251-7200

JOB NO. 400.010

DATE 8-20-2013

A0.1

J:\ast\Taylor\Arch\Plot\SD\400010_A01.dwg, 8/20/2013 11:23:50 AM, dcummins

PASEO BALCONY VIEW

ATTACHMENT F
PAGE 3 OF 77

Architectural
Conceptual Rendering

EAST TAYLOR AVENUE
SUNNYVALE, CALIFORNIA

Warmington RESIDENTIAL

DAHLIN group

5865 Owens Drive
Pleasanton, CA 94588
925-251-7200

JOB NO. 400.010

DATE 8-20-2013

A0.2

EAST ARQUES CONCEPTUAL STREETSCAPE

ATTACHMENT F
PAGE 4 OF 77

Architectural
Conceptual Rendering

EAST TAYLOR AVENUE
SUNNYVALE, CALIFORNIA

Warmington RESIDENTIAL

DAHLIN group

5865 Owens Drive
Pleasanton, CA 94588
925-251-7200

JOB NO. 400.010

DATE 8-22-2013

A0.3

D\010_EastTaylor\Arch\Plot\SD\400010_A03.dwg, 8/22/2013 9:39:42 AM, cyork

EAST ARQUES CONCEPTUAL PERSPECTIVE

Architectural
Conceptual Rendering

EAST TAYLOR AVENUE
SUNNYVALE, CALIFORNIA

Warmington RESIDENTIAL
DAHLIN group
5865 Owens Drive
Pleasanton, CA 94588
925-251-7200

JOB NO. 400.010
DATE 8-22-2013

A0.4

EAST ARQUES AERIAL CONCEPTUAL PERSPECTIVE

EAST TAYLOR AVENUE
SUNNYVALE, CALIFORNIA

Warmington RESIDENTIAL

DAHLIN group

5865 Owens Drive
Pleasanton, CA 94588
925-251-7200

Architectural
Conceptual Rendering

JOB NO. 400.010

DATE 8-22-2013

A0.5

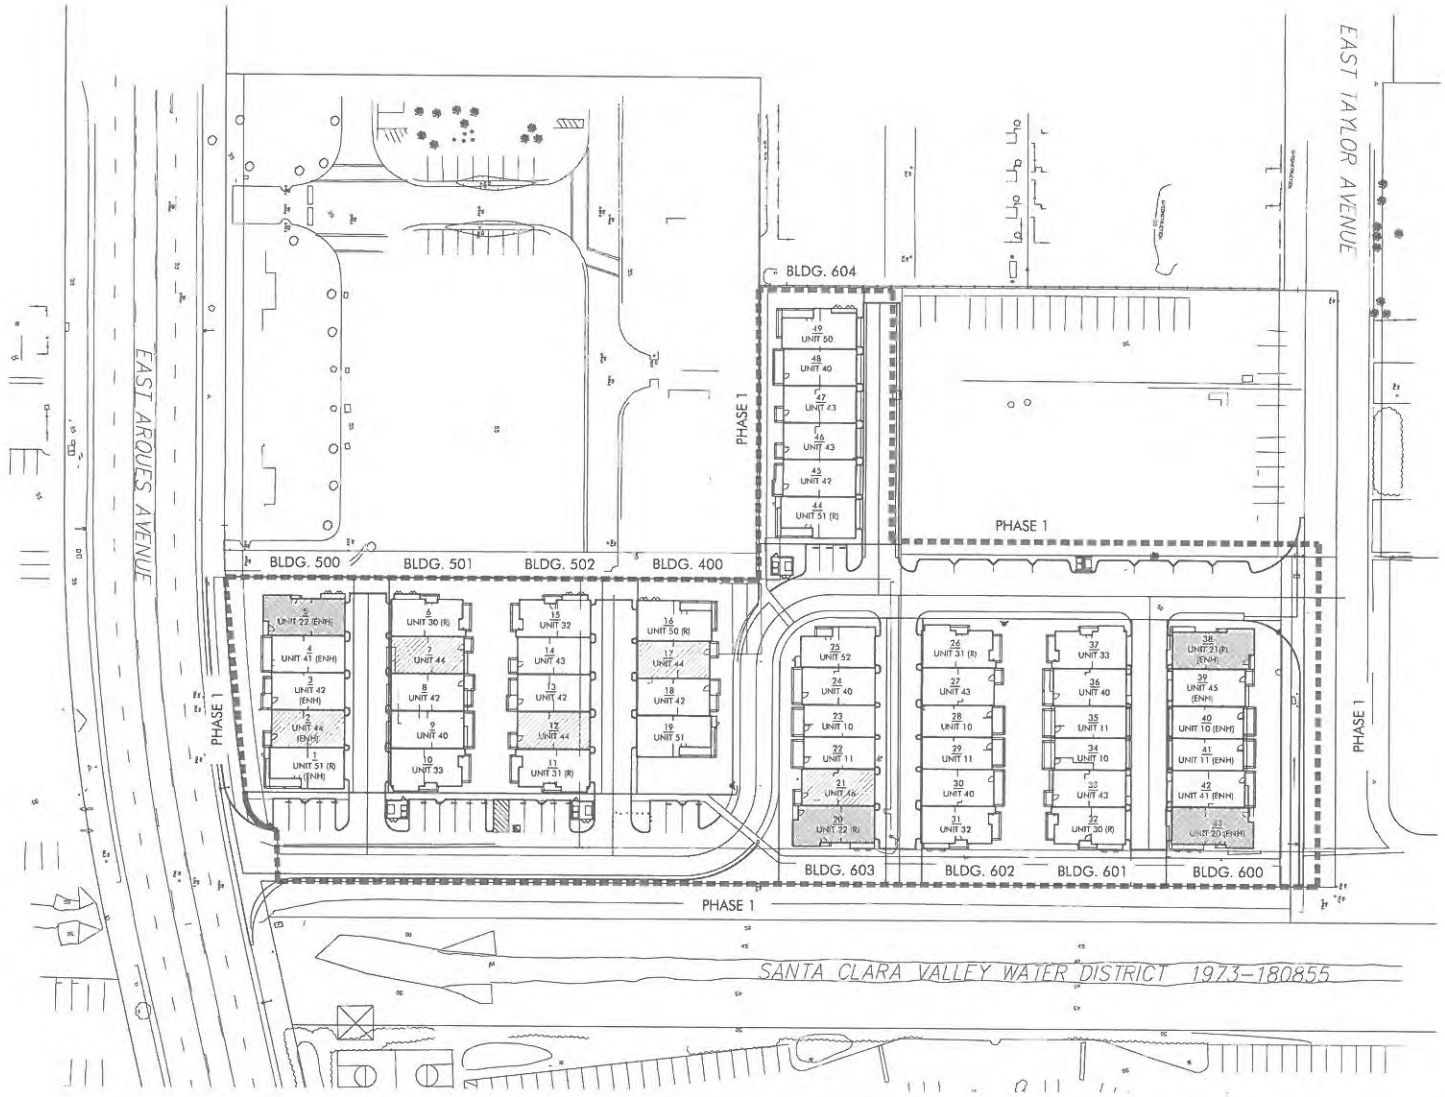

EAST TAYLOR AVENUE UNIT SUMMARY 06-26-13			
New Name	Old Name	# OF UNITS	SQFT
Unit 10	UNIT 1A	4	1,482
Unit 11	UNIT 1B	4	1,482
Unit 20	UNIT 2X (Utility - 2 Story)	1	1,469
Unit 21	UNIT 2Y (Fire Riser - 2 Story)	1	1,469
Unit 22	UNIT 2Z (Utility - 2 Story)	3	1,469
Unit 30	UNIT 2E (Utility & Roof Access)	2	1,792
Unit 31	UNIT 2E (Fire Riser & Roof Access)	2	1,792
Unit 32	UNIT 2E (Utility)	2	
Unit 33	UNIT 3E (Fire Riser)	2	
Unit 40	UNIT 3A	5	1,856
Unit 41	UNIT 3A (3rd Flr Enhanced Left)	2	1,856
Unit 42	UNIT 3B	5	1,856
Unit 43	UNIT 3C	5	1,856
Unit 44	UNIT 3C ACC (Accessible)	4	1,856
Unit 45	UNIT 3C (3rd Flr. Enhanced Right)	1	1,856
Unit 46	UNIT 3C ACC (3rd Flr Enhanced Right)	1	1,856
Unit 50	UNIT 4X (Utility)	2	1,935
Unit 51	UNIT 4Y (Fire Riser)	3	1,935
Unit 52	UNIT 4Z (Fire Riser)	1	1,935
	TOTAL UNITS	49	

	PLOT #
ACCESSIBLE UNITS	2, 7, 12, 17, 21

NOTE: ACCESSIBLE UNITS NOTED IN UNIT SUMMARY AND ON SITE PLAN WITH "ACC"

BUILDING CODE ANALYSIS & CODE COMPLIANCE

OCCUPANCY GROUP: R-2 Townhomes & U Private Garages
CONSTRUCTION TYPE: V-B, Fully Sprinklered, NFPA-13 FIRE
ROOF COVERING: Class A, Asphalt Composition Shingle

MAXIMUM LOT COVERAGE: 40%
MAXIMUM F.A.R.: None

HEIGHT LIMITATION (Townhomes): 35 ft. and 3 Stories
MINIMUM LOT AREA: 6,000 sq. ft.

REFERENCE CODES

BUILDING:	2010 California Residential Code
MECHANICAL:	2010 California Mechanical Code
PLUMBING:	2010 California Plumbing Code
ELECTRICAL:	2010 California Electrical Code
ENERGY	2010 California Energy Code 2010 California Energy Standards
FIRE	2010 California Fire Code (2010 California Energy Code (CENC), Part 9) NFPA 13D, NFPA Standard 13D

2010 CALIFORNIA ENERGY CODE (CENC): BUILDING ENERGY EFFICIENCY STANDARDS, CURRENT EDITION
2010 CALIFORNIA ENERGY CODE (CENC): ACCESSIBILITY STANDARDS, CURRENT EDITION.

2-STORY END UNITS
ACCESSIBLE UNITS
PHASE 1 AREA OF WORK

THIS SITE PLAN IS SCHEMATIC ONLY AND IS INTENDED TO PROVIDE AN OVERVIEW OF THE SITE AND IT'S BASIC LAYOUT. SEE DRAWINGS BY CIVIL ENGINEER AND LANDSCAPE ARCHITECT FOR SPECIFIC DIMENSIONS AND SITE INFORMATION

REFERENCE SITE PLAN

NORTH

EAST TAYLOR AVENUE
SUNNYVALE, CALIFORNIA

GRAPHIC SCALE
(IN FEET)
1 inch = 32 ft.

Warmington RESIDENTIAL

DAHLIN group

5865 Owens Drive
Pleasanton, CA 94588
925-251-7200

JOB NO. 400.010
DATE 6-26-2013

AS.100

ATTACHMENT F
PAGE 7 OF 77

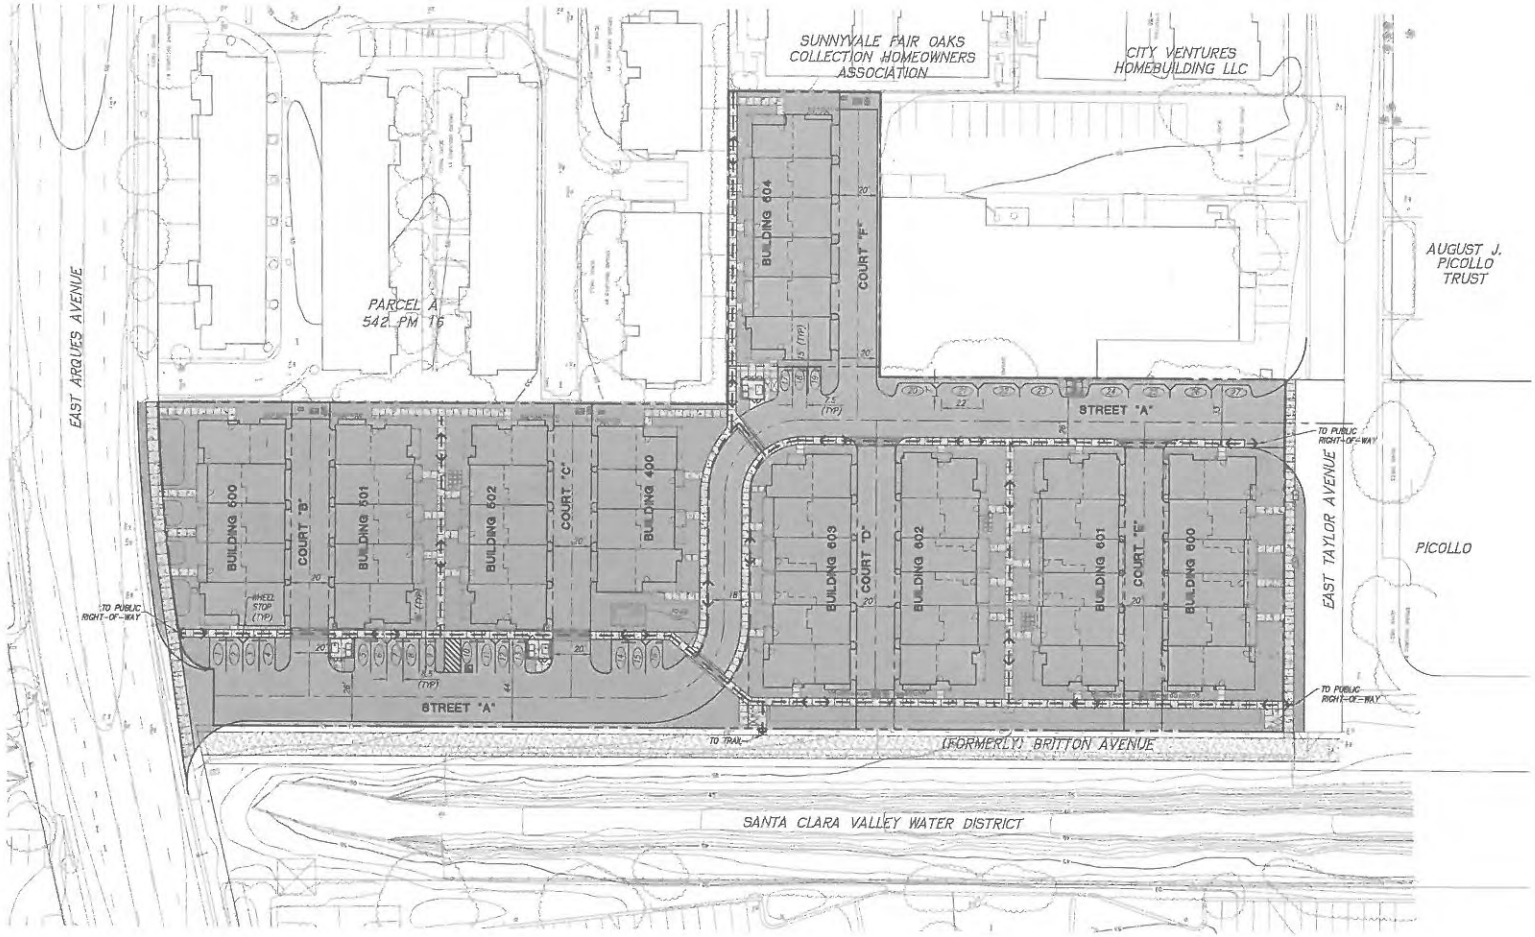

SITE ANALYSIS PLAN

ATTACHMENT F
PAGE 6 OF 77

Warmington RESIDENTIAL

EAST TAYLOR AVENUE

WARMINGTON RESIDENTIAL

DAHLIN group
JOB NO 400.010
DATE 8-9-13
5865 Owens Drive
Pleasanton, CA 94588
925-251-7200

*Bldg 500 Bldg 501

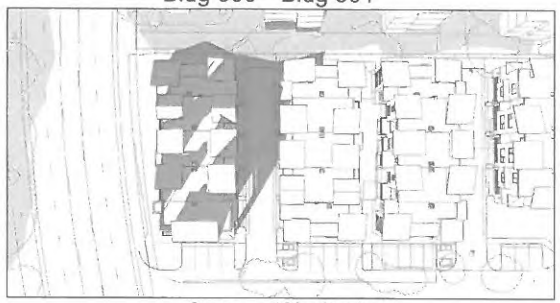

9am - <1% shade

*Bldg 500 Bldg 501

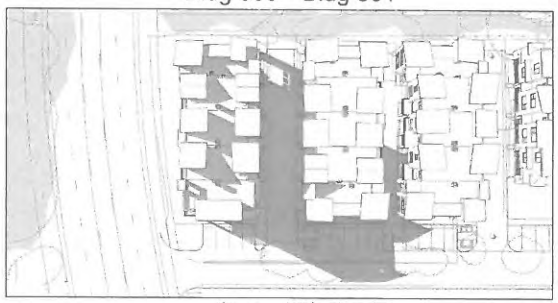

3pm - 2% shade

Key Map

*Bldg 501 Bldg 502

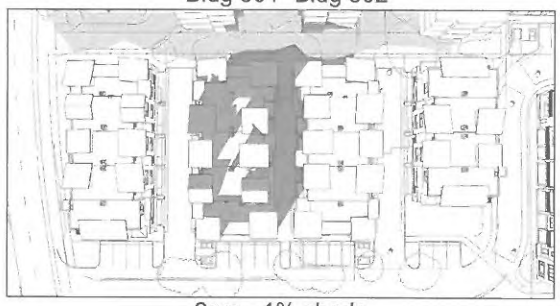

9am - 1% shade

*Bldg 501 Bldg 502

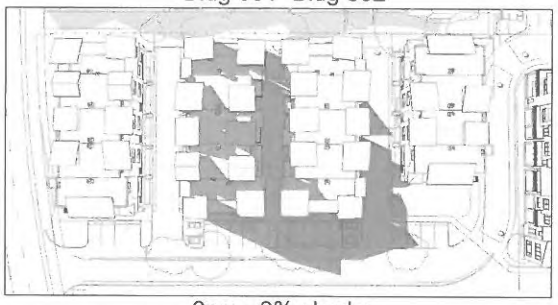

3pm - 3% shade

Key Map

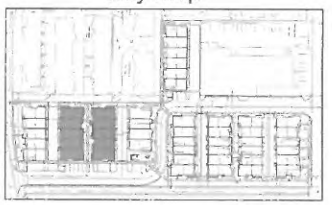

*Bldg 502 Bldg 400

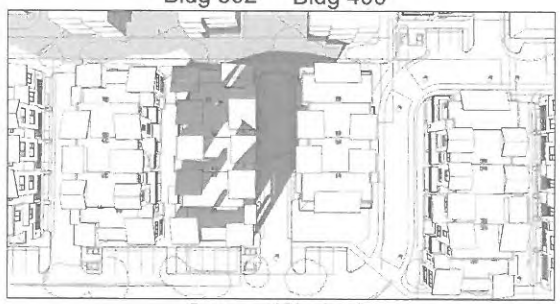

9am - <1% shade

*Bldg 502 Bldg 400

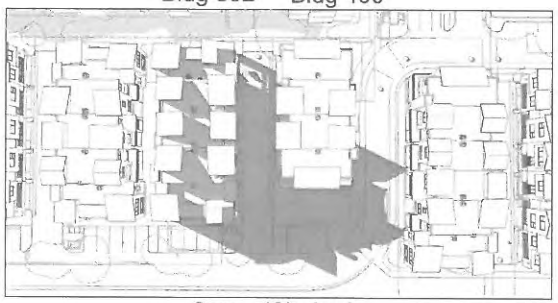

3pm - 1% shade

Key Map

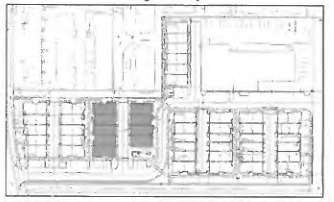

(*Building casting shadows)

Shadow Study

EAST TAYLOR AVENUE
SUNNYVALE, CALIFORNIA

Warmington RESIDENTIAL

DAHLIN group

5665 Owens Drive
Pleasanton, CA 94588
925-251-7200

JOB NO. 400.010

DATE 6-26-2013

AS.200

...ds\Arch\Plot\SD\400010_AS200_Shadow.dwg, 6/26/2013 3:28:08 PM, cyork

Key Map

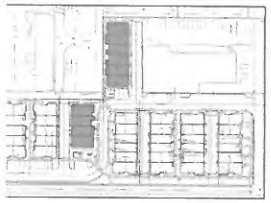

*Bldg 400 Bldg 604

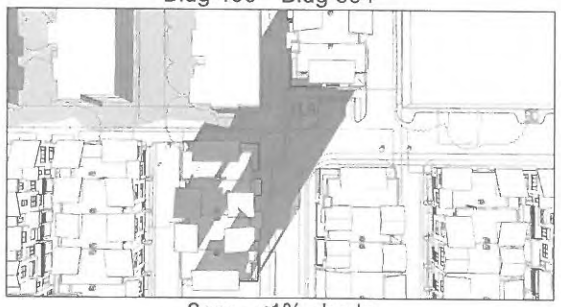

9am - <1% shade

*Bldg 400 Bldg 603

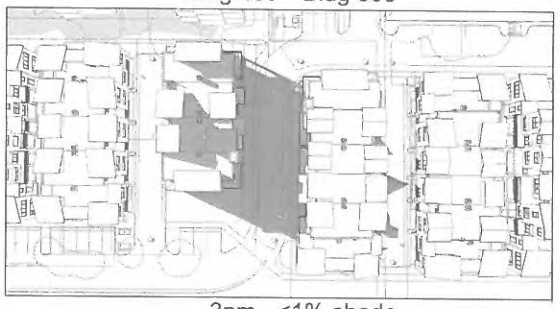

3pm - <1% shade

Key Map

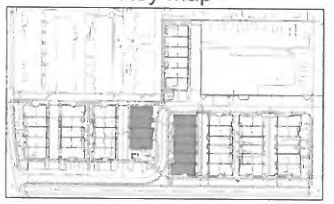

*Bldg 604 Neighboring Bldgs.

9am - <1% shade

*Bldg 604 Neighboring Bldgs.

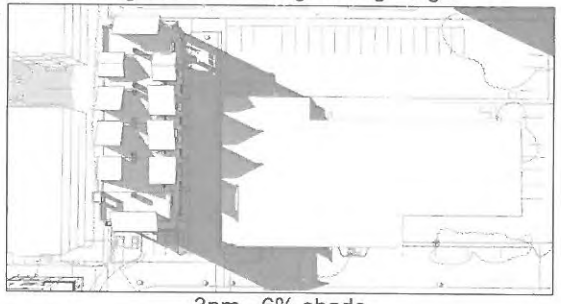

3pm - 6% shade

Key Map

*Bldg 603 Bldg 602

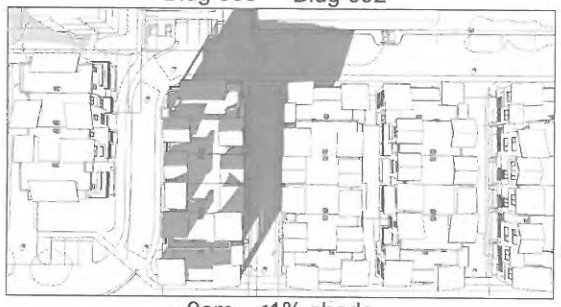

9am - <1% shade

*Bldg 603 Bldg 602

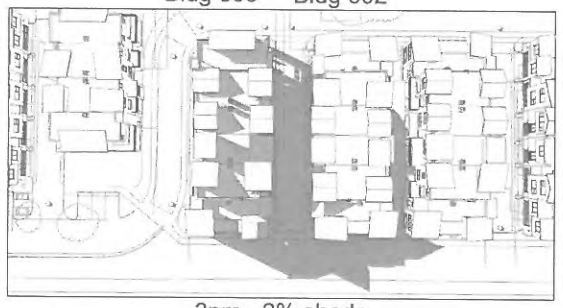

3pm - 2% shade

Key Map

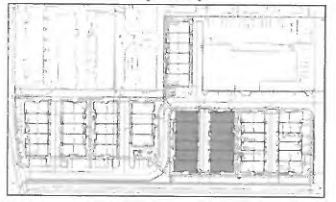

(*Building casting shadows)

EAST TAYLOR AVENUE
SUNNYVALE, CALIFORNIA

Warmington RESIDENTIAL

DAHLIN group

5865 Owens Drive
Pleasanton, CA 94588
925-251-7200

Shadow Study

JOB NO. 400.010
DATE 6-26-2013

AS.201

ATTACHMENT F
PAGE 10 OF 72

*Bldg 602 Bldg 601

9am - 1% shade

*Bldg 602 Bldg 601

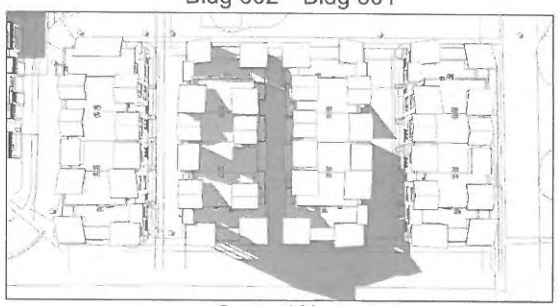

3pm - 3% shade

Key Map

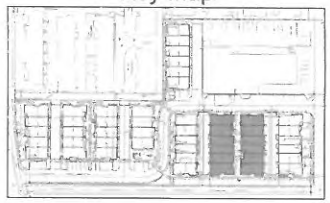

*Bldg 601 Bldg 600

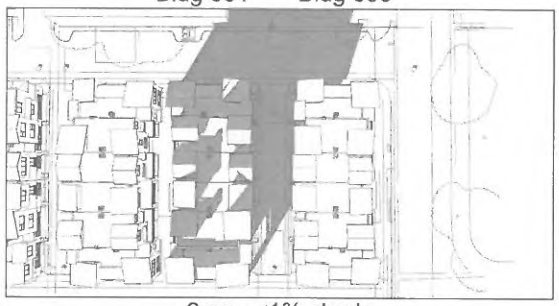

9am - <1% shade

*Bldg 601 Bldg 600

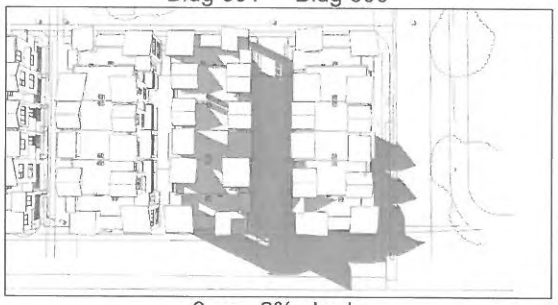

3pm - 2% shade

Key Map

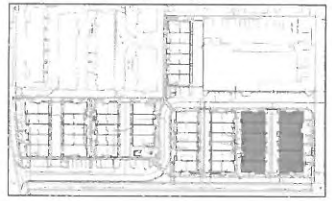

*Bldg 603 Bldg 602

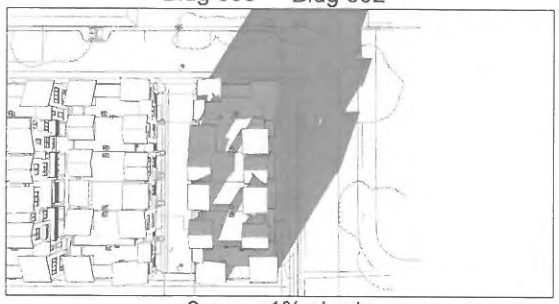

9am - <1% shade

*Bldg 603 Bldg 602

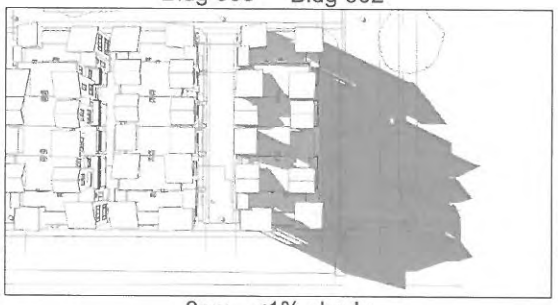

3pm - <1% shade

Key Map

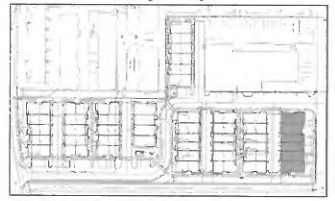

(*Building casting shadows)

Shadow Study

EAST TAYLOR AVENUE

SUNNYVALE, CALIFORNIA

Warmington RESIDENTIAL

DAHLIN group

5865 Owens Drive
Pleasanton, CA 94588
925-251-7200

JOB NO. 400.010

DATE 6-26-2013

AS.202

J:\ar\Arch\Proj\SD\400010_AS202_Shadow.dwg, 6/26/2013 3:10:13 PM, cyork

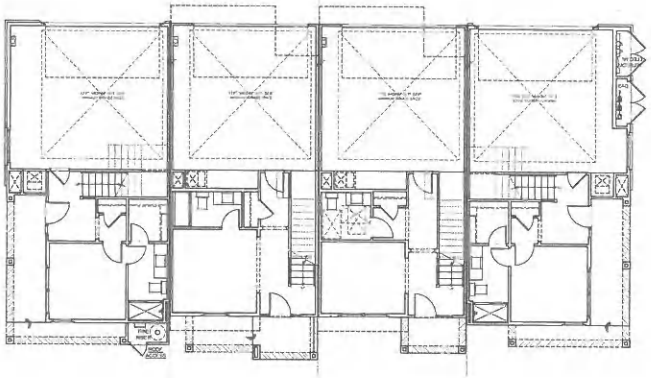

UNIT 51 UNIT 42 UNIT 44 - ACC UNIT 50 (R)

BUILDING 400 (4-UNIT BUILDING)
FIRST FLOOR PLAN
SCALE: 1/8" = 1'-0"

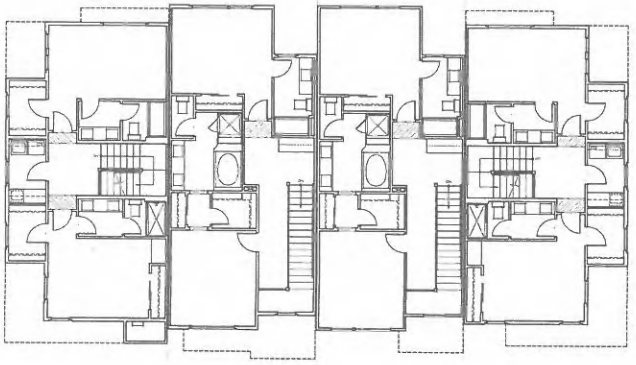

UNIT 51 UNIT 42 UNIT 44 - ACC UNIT 50 (R)

BUILDING 400 (4-UNIT BUILDING)
THIRD FLOOR PLAN
SCALE: 1/8" = 1'-0"

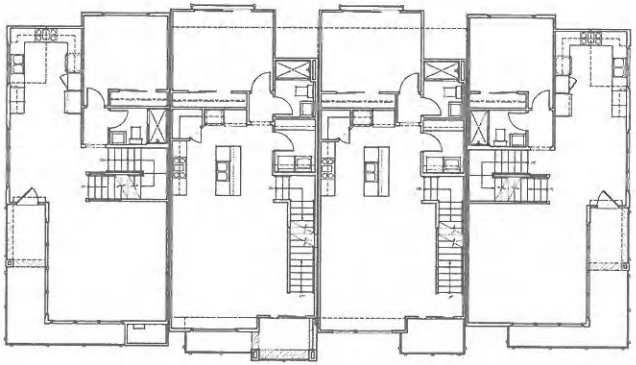

UNIT 51 UNIT 42 UNIT 44 - ACC UNIT 50 (R)

BUILDING 400 (4-UNIT BUILDING)
SECOND FLOOR PLAN
SCALE: 1/8" = 1'-0"

UNIT 42		UNIT 44 & 46 (ACCESSIBLE)		UNIT 50/51/52	
NET TOTAL LIVING AREA:	1856 sq. ft.	NET TOTAL LIVING AREA:	1856 sq. ft.	NET TOTAL LIVING AREA:	1935 sq. ft.
First Floor	318 sq. ft.	First Floor	318 sq. ft.	First Floor	345 sq. ft.
Second Floor	776 sq. ft.	Second Floor	776 sq. ft.	Second Floor	769 sq. ft.
Third Floor	762 sq. ft.	Third Floor	762 sq. ft.	Third Floor	821 sq. ft.
2 Car Garage	479 sq. ft.	2 Car Garage	479 sq. ft.	2 Car Garage	454 sq. ft.
Covered Entry Porch	102 sq. ft.	Covered Entry Porch	124 sq. ft.	Covered Entry Porch	148 sq. ft.
2nd Flr. Covered Deck	91 sq. ft.	2nd Flr. Covered Deck	85 sq. ft.	2nd Flr. Covered Deck	143 sq. ft.
3BR, 4 BA		3BR, 3.5 BA		4BR, 4 BA	
OPT. BEDRM 4		ACC $\frac{1}{2}$ BA			

EAST TAYLOR AVENUE
SUNNYVALE, CALIFORNIA

Warmington RESIDENTIAL

DAHLIN GROUP

5865 Owens Drive
Pleasanton, CA 94588
925-251-7200

Building 400
Floor Plans

JOB NO. 400.010

DATE 6-26-2013

A400

I:\rch\Plot\SO\400010_A400_Bldg_400_FP.dwg, 6/26/2013 3:20:37 PM, bjork

BUILDING 400
RIGHT SIDE ELEVATION
SCALE: 1/8" = 1'-0"

BUILDING 400 - FRONT ELEVATION
SCALE: 1/8" = 1'-0"

EAST TAYLOR AVENUE
SUNNYVALE, CALIFORNIA

Warmington RESIDENTIAL

DAHLIN group

5865 Owens Drive
Pleasanton, CA 94588
925-251-7200

Building 400
Elevations & Perspective

JOB NO. 400.010
DATE 6-26-2013

A401

...\arch\Plots\ED1400010_A401_Bldg 400_Elev.dwg, 6/26/2013 3:20:47 PM, cyork

BUILDING 400
LEFT SIDE ELEVATION
SCALE: 1/8" = 1'-0"

BUILDING 400 - REAR ELEVATION
SCALE: 1/8" = 1'-0"

BUILDING 400 - ROOF PLAN
SCALE: 1/8" = 1'-0"

ATTACHMENT F
PAGE 14 OF 72

Building 400
Elevations & Perspective

JOB NO. 400.010
DATE 6-26-2013
A402

EAST TAYLOR AVENUE
SUNNYVALE, CALIFORNIA

Warmington RESIDENTIAL
DAHLIN group

5865 Owens Drive
Pleasanton, CA 94588
925-251-7200

...\Arch\Plot\ED\400010_A402_Bldg 400_Elev.dwg, 6/26/2013 3:21:55 PM, lyork

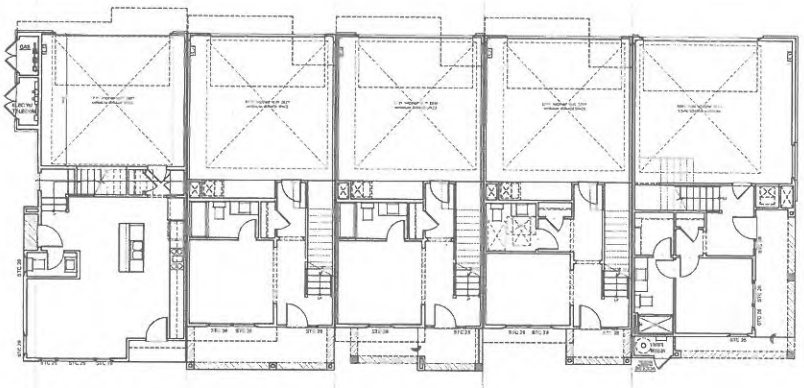

UNIT 22 (ENH) UNIT 41 (ENH) UNIT 42 (ENH) UNIT 44 ACC (ENH) UNIT 51 (R) (ENH)

BUILDING 500 (5-UNIT BUILDING)
FIRST FLOOR PLAN

SCALE: 1/8" = 1'-0"

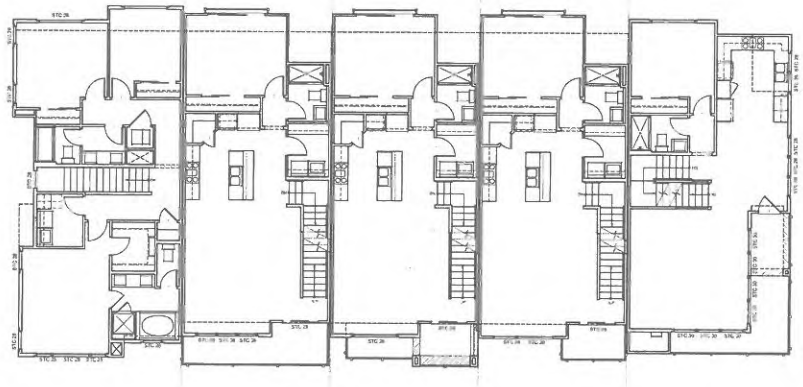

UNIT 22 (ENH) UNIT 41 (ENH) UNIT 42 (ENH) UNIT 44 ACC (ENH) UNIT 51 (R) (ENH)

BUILDING 500 (5-UNIT BUILDING)
SECOND FLOOR PLAN

SCALE: 1/8" = 1'-0"

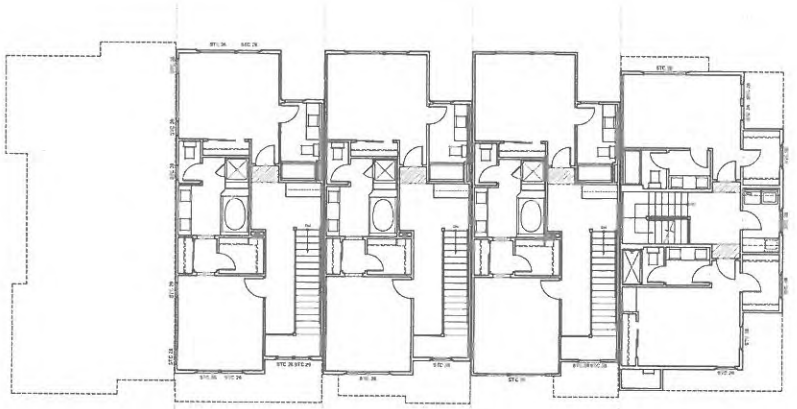

UNIT 22 (ENH) UNIT 41 (ENH) UNIT 42 (ENH) UNIT 44 ACC (ENH) UNIT 51 (R) (ENH)

BUILDING 500 (5-UNIT BUILDING)
THIRD FLOOR PLAN

SCALE: 1/8" = 1'-0"

UNIT 20/21/22	
TOTAL LIVING AREA:	1469 sq. ft.
First Floor	505 sq. ft.
Second Floor	953 sq. ft.
2 Car Garage	409 sq. ft.
Covered Entry Porch	10 sq. ft.
1st Floor Porch	24 sq. ft.
3BR, 2.5 BA	

UNIT 40 & 41	
NET TOTAL LIVING AREA:	1856 sq. ft.
First Floor	318 sq. ft.
Second Floor	776 sq. ft.
Third Floor	762 sq. ft.
2 Car Garage	479 sq. ft.
Covered Entry Porch	124 sq. ft.
2nd Flr. Covered Deck	99 sq. ft.
3BR, 4 BA	
OPT. BEDRM 4	

UNIT 42	
NET TOTAL LIVING AREA:	1856 sq. ft.
First Floor	318 sq. ft.
Second Floor	776 sq. ft.
Third Floor	762 sq. ft.
2 Car Garage	479 sq. ft.
Covered Entry Porch	102 sq. ft.
2nd Flr. Covered Deck	81 sq. ft.
3BR, 4 BA	
OPT. BEDRM 4	

UNIT 44 & 46 (ACCESSIBLE)	
NET TOTAL LIVING AREA:	1856 sq. ft.
First Floor	318 sq. ft.
Second Floor	776 sq. ft.
Third Floor	762 sq. ft.
2 Car Garage	479 sq. ft.
Covered Entry Porch	124 sq. ft.
2nd Flr. Covered Deck	96 sq. ft.
3BR, 3.5 BA	
ACC $\frac{1}{2}$ BA	

UNIT 50/51/52	
NET TOTAL LIVING AREA:	1935 sq. ft.
First Floor	345 sq. ft.
Second Floor	769 sq. ft.
Third Floor	821 sq. ft.
2 Car Garage	454 sq. ft.
Covered Entry Porch	148 sq. ft.
2nd Flr. Covered Deck	143 sq. ft.
4BR, 4 BA	

Building 500
Floor Plans

EAST TAYLOR AVENUE
SUNNYVALE, CALIFORNIA

Warmington RESIDENTIAL
DAHLIN group
5665 Owens Drive
Pleasanton, CA 94588
925-251-7200

JOB NO. 400.010
DATE 6-26-2013

A500

\\arch\Proj\SD\400010_A500_Bldg_500_FP.dwg, 6/26/2013 1:31:08 PM, ryork

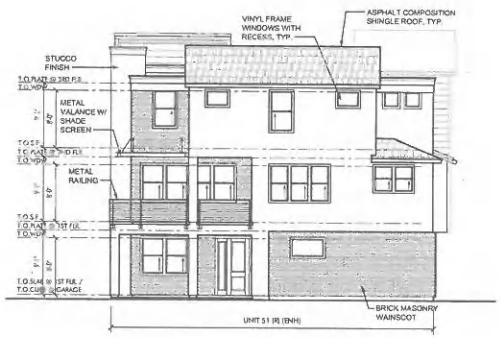

BUILDING 500
RIGHT SIDE ELEVATION
SCALE: 1/8" = 1'-0"

BUILDING 500 - FRONT ELEVATION
SCALE: 1/8" = 1'-0"

Building 500
Elevations & Perspective

JOB NO. 400.010
DATE 6-26-2013

A501

ATTACHMENT F
PAGE 16 OF 71

EAST TAYLOR AVENUE
SUNNYVALE, CALIFORNIA

Warmington RESIDENTIAL

DAHLIN group

5865 Owens Drive
Pleasanton, CA 94588
925-251-7200

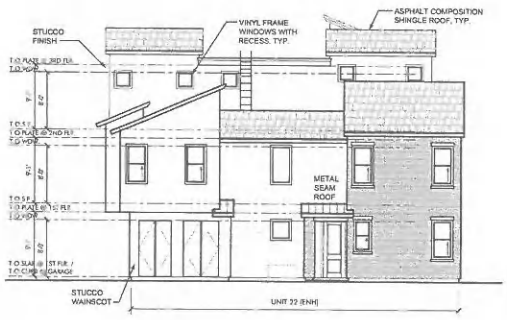

BUILDING 500
LEFT SIDE ELEVATION
SCALE: 1/8" = 1'-0"

BUILDING 500 - REAR ELEVATION
SCALE: 1/8" = 1'-0"

BUILDING 500 - ROOF PLAN
SCALE: 1/8" = 1'-0"

EAST TAYLOR AVENUE
SUNNYVALE, CALIFORNIA

Warmington RESIDENTIAL

DAHLIN group

5885 Owens Drive
Pleasanton, CA 94588
925-251-7200

Building 500
Elevations & Perspective

JOB NO. 400.010
DATE 6-26-2013

A502

ATTACHMENT F
PAGE 17 OF 72