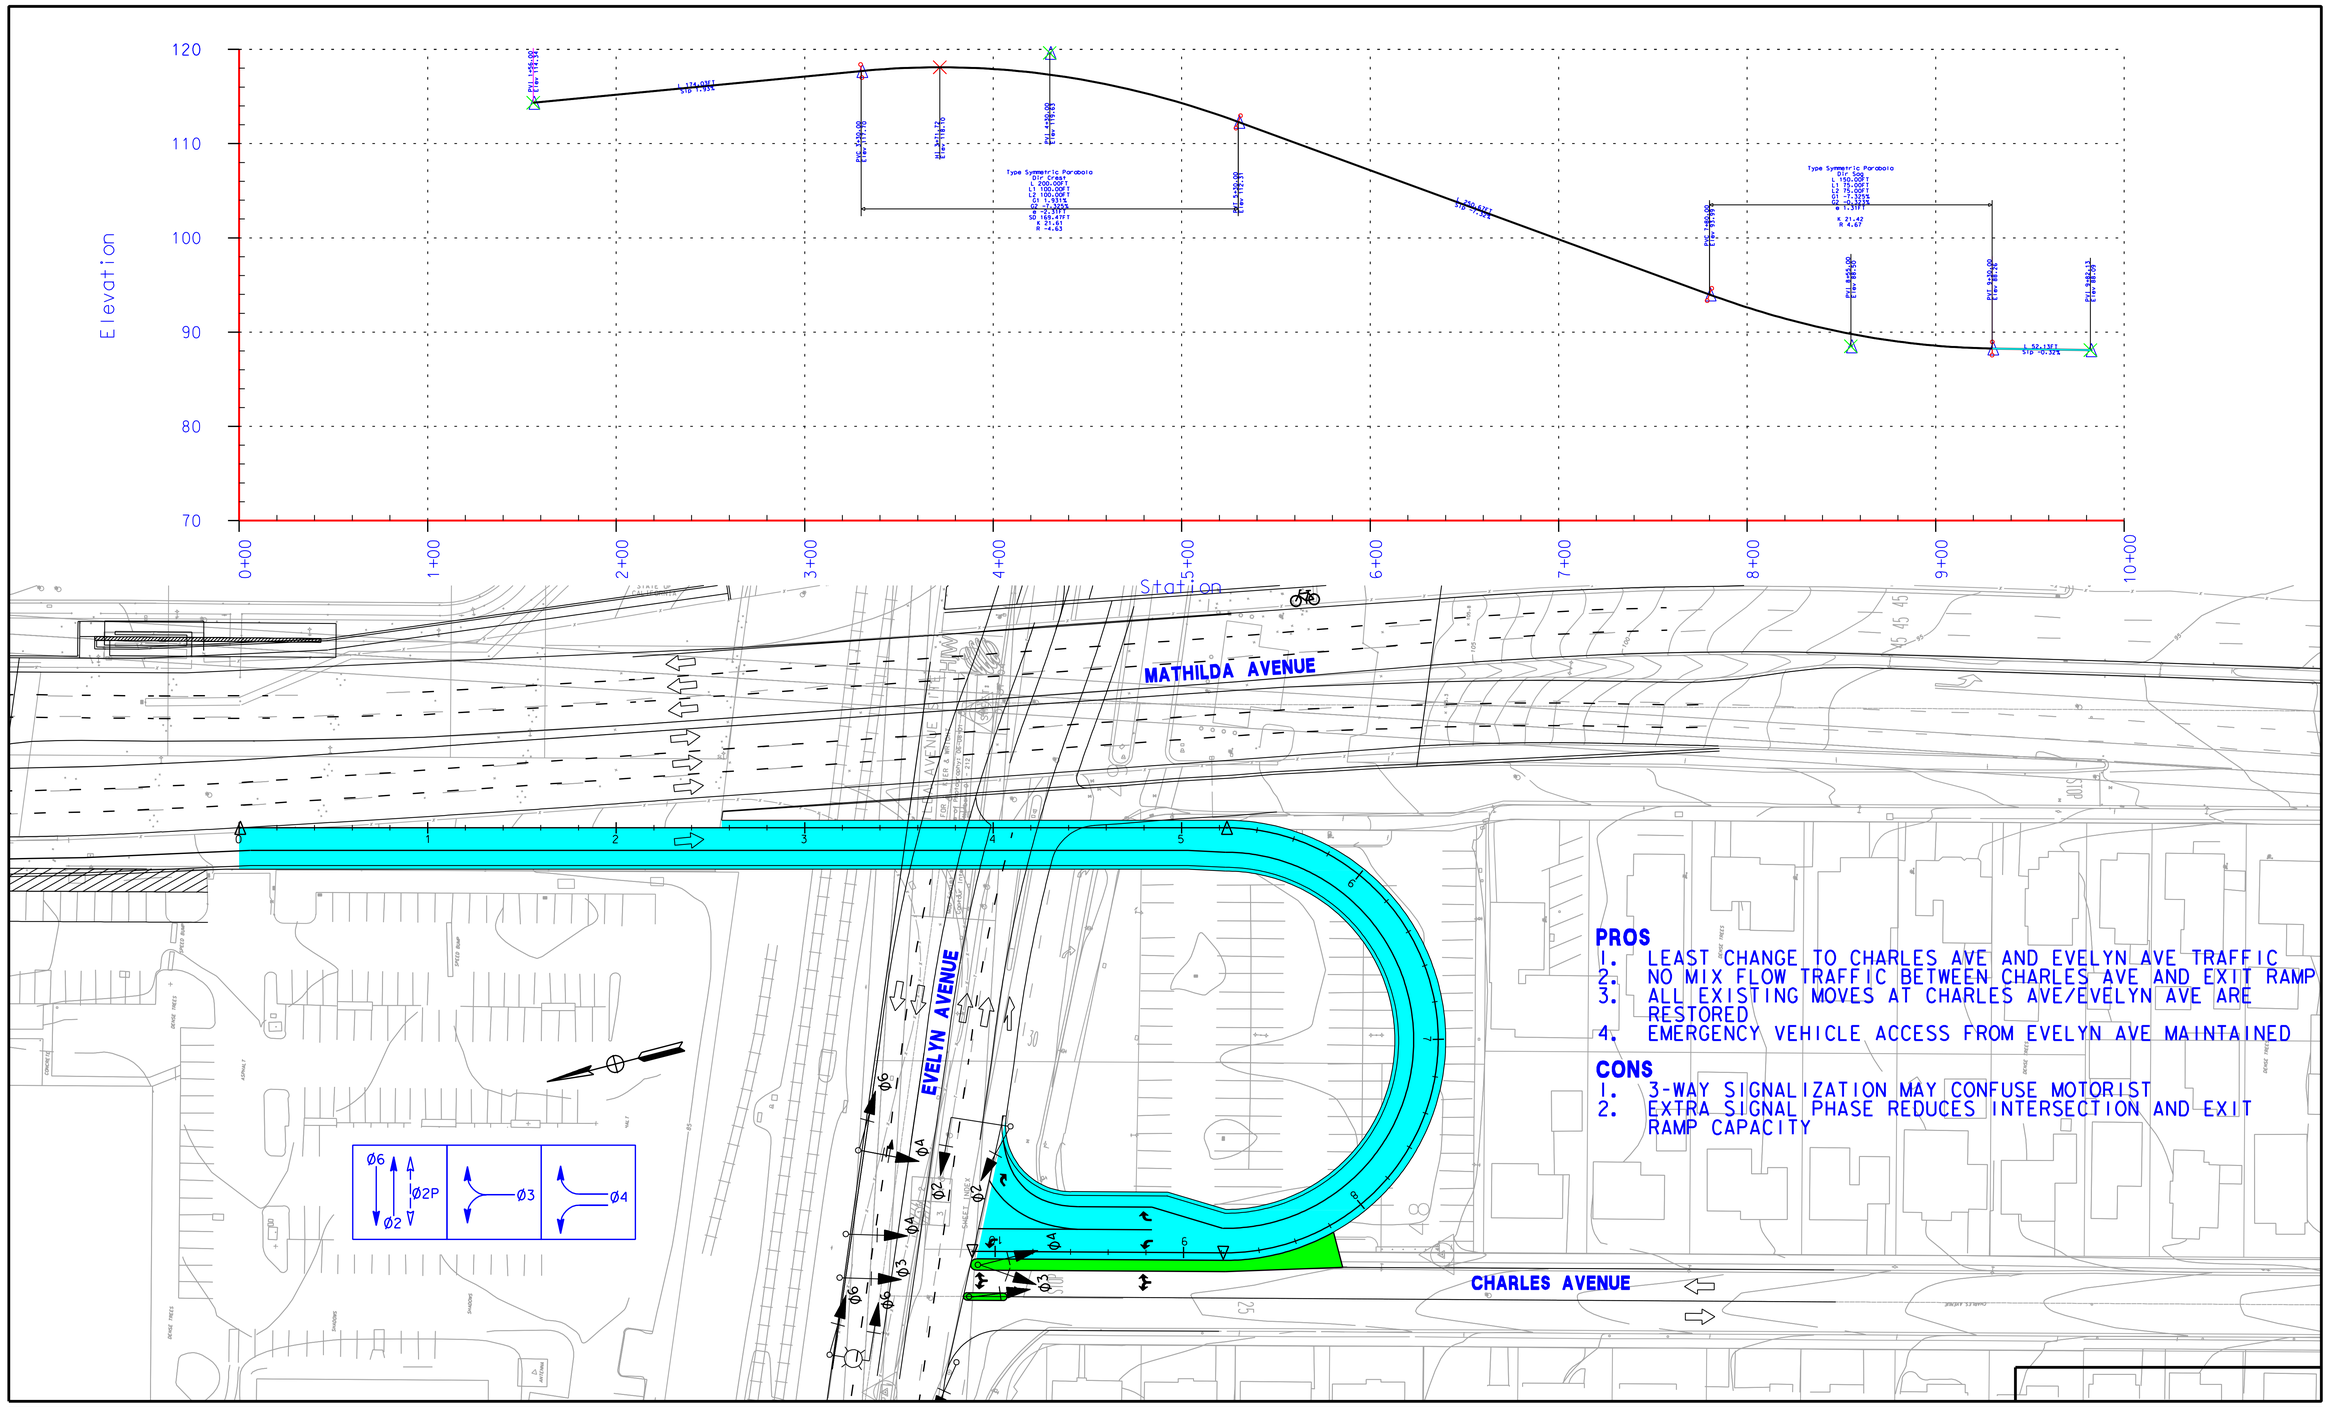

Rev.	Description	Date

W. Koo & Associates, Inc.
2025 Gateway Place, Suite 357
San Jose, CA 95110
PH: (408) 452-0969
FAX:(408) 452-0968

REGISTERED PROFESSIONAL ENGINEER
No. _____
Exp. _____
CIVIL
STATE OF CALIFORNIA

Scale	
Designed By:	
Drawn By:	
Checked By:	
Consultant's Job No.	

MATHILDA AVENUE BRIDGE REHABILITATION AND EVELYN AVENUE REALIGNMENT PROJECT ALTERNATIVE 1

CHARLES AVENUE OPEN IN BOTH DIRECTIONS

CITY OF SUNNYVALE CALIFORNIA

City of Sunnyvale
Santa Clara County
California

Department of Public Works
456 West Olive Avenue
P.O. Box 3707
Sunnyvale 94088-3707

City of Sunnyvale Project No.
TR-00/00-00

Drawing No.

Sheet _____ of _____

FOR REDUCED PLANS
ORIGINAL SCALE IS IN INCHES
0 1 2 3

Revision 1.0 (10/93)