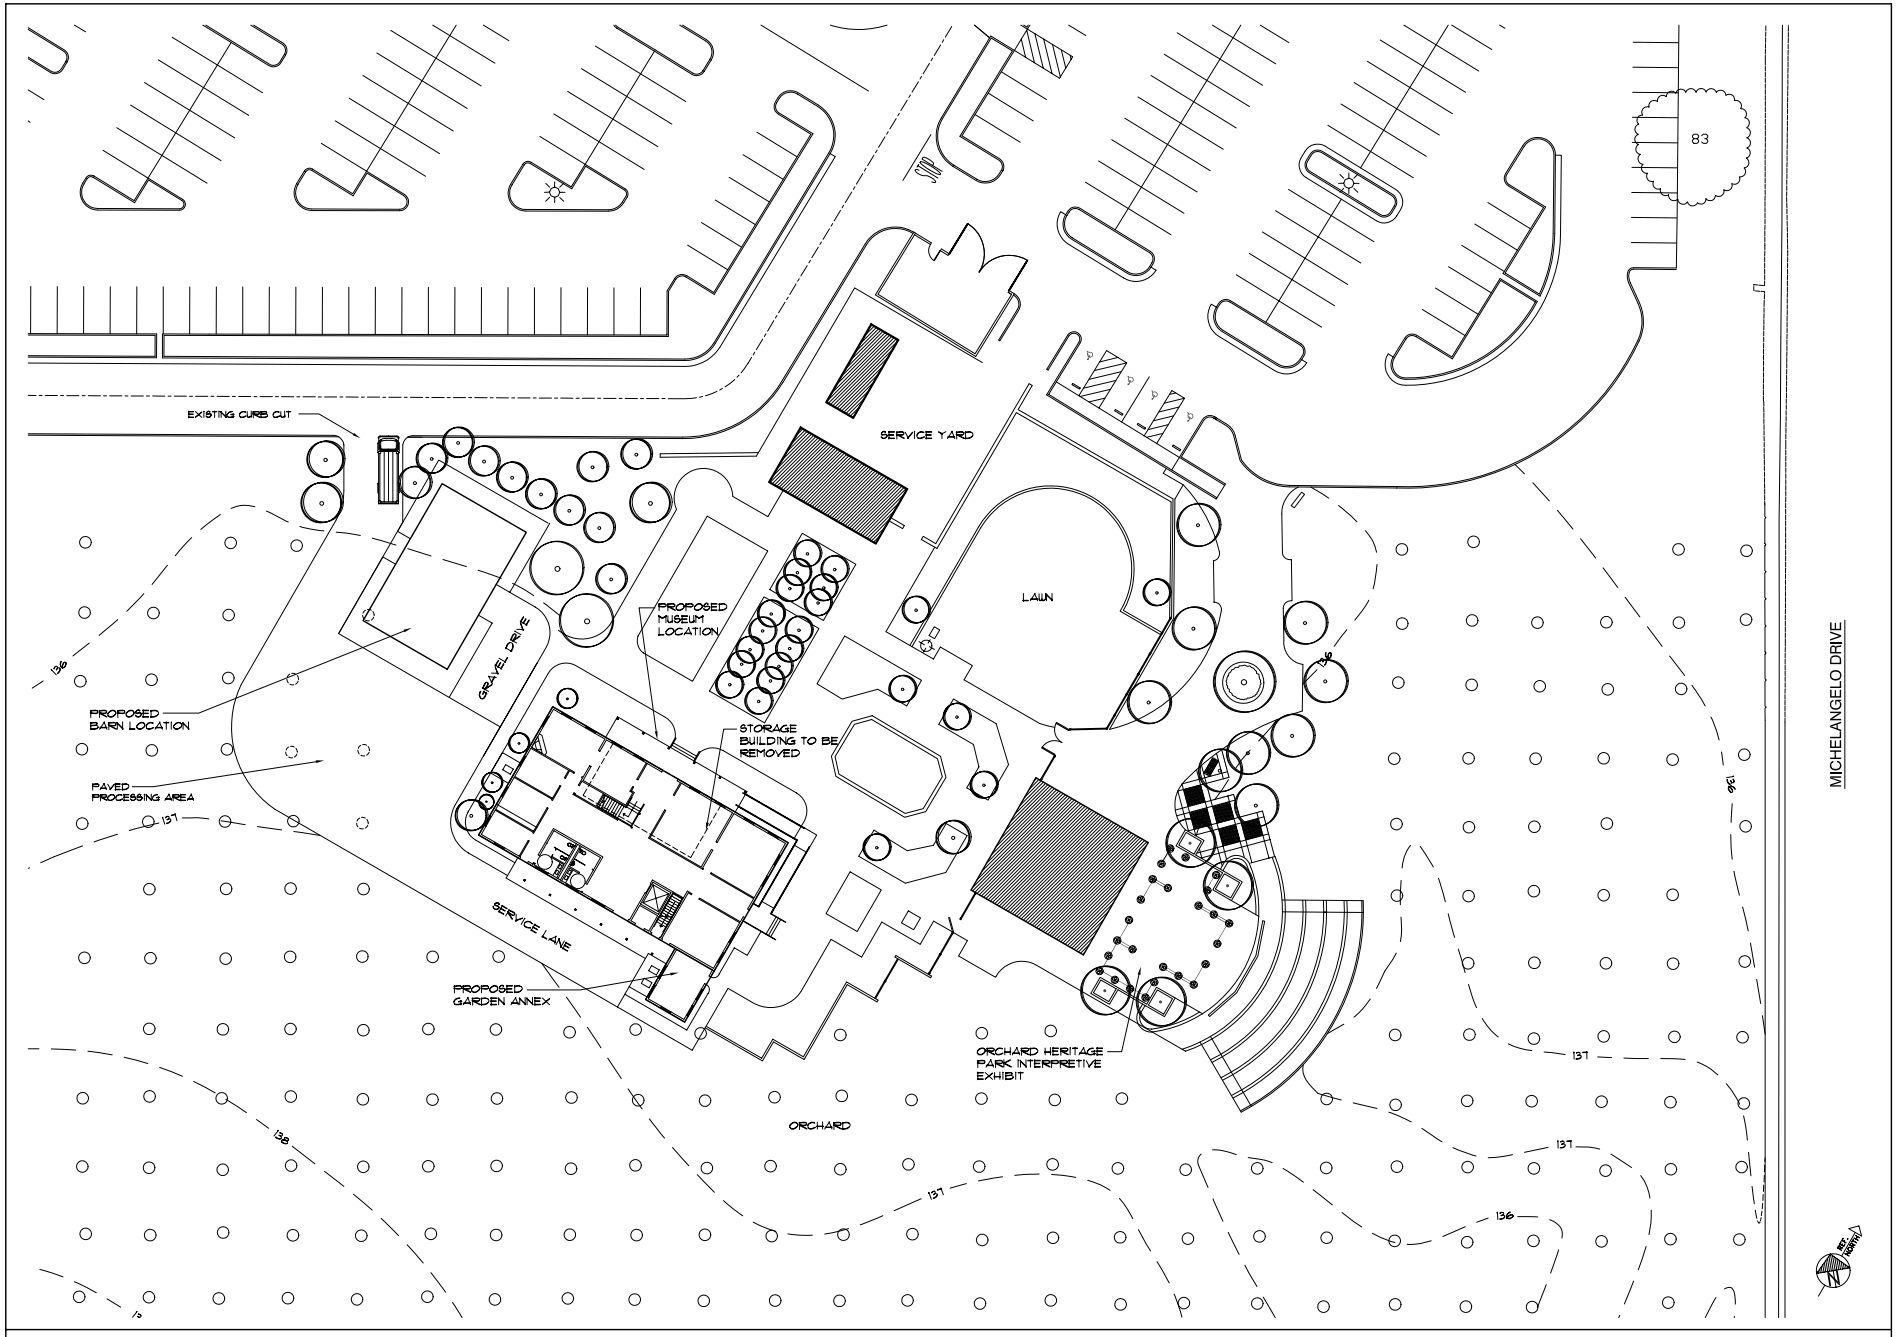

PROPOSED SITE PLAN

SCALE: 1" = 20'

C:\AUTOCAD DWGS. & BLOCKS\COMMERCIAL\S'VALE MUSEUM\SITE MAP

Architectural Alliance
Joseph H. Gutierrez • Architect • A.I.A.
2248 Park Boulevard, Palo Alto, CA 94306 (650) 325-4047 FAX (650) 325-2124

LICENSED ARCHITECT JOSEPH H. GUTIERREZ No. C6062 REN. STATE OF CALIFORNIA

SUNNYVALE HERITAGE CENTER
at the
SUNNYVALE COMMUNITY CENTER
550 REMINGTON DRIVE, SUNNYVALE CA 94088

PROPOSED SITE PLAN

JOB NO.	DRAWN BY
02399	LV

DATE: OCT. 9, 2002

REVISIONS

SHEET NO.
A-2
OF 2