ATTACHMENT C

Page 1 of 3

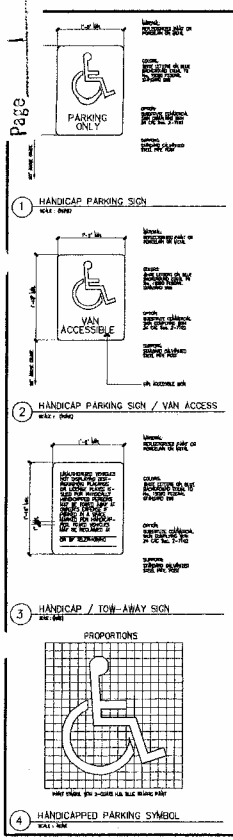

(DETAILS - FOR REFERENCE ONLY)

PROJECT ANALYSIS

LAND AREA:		ACRES / SQ. FT.
BUILDING AREA:	FOOTPRINT	SQ. FT.
	TOTAL	
	OFFICE	
	MFG.	
	WAREHOUSE	
BUILDING COVERAGE:		%
PARKING REQUIRED:	TOTAL	CARS
	OFFICE	
	MFG.	
	WAREHOUSE	
PARKING PROVIDED:	TOTAL	CARS
	STANDARD	
	COMPACT	
	H/C	
PAVED AREA:	TOTAL	SQ. FT.
	COVERAGE	%
LANDSCAPE AREA:	TOTAL	SQ. FT.
	COVERAGE	%
TYPE OF CONSTRUCTION:		
OCCUPANCY:		
ZONING:		
FIRE SPRINKLER SYSTEM:		
CODE REFERENCES:		

<E> INTERIOR IMPROVEMENTS
(AT HATCH AREAS)

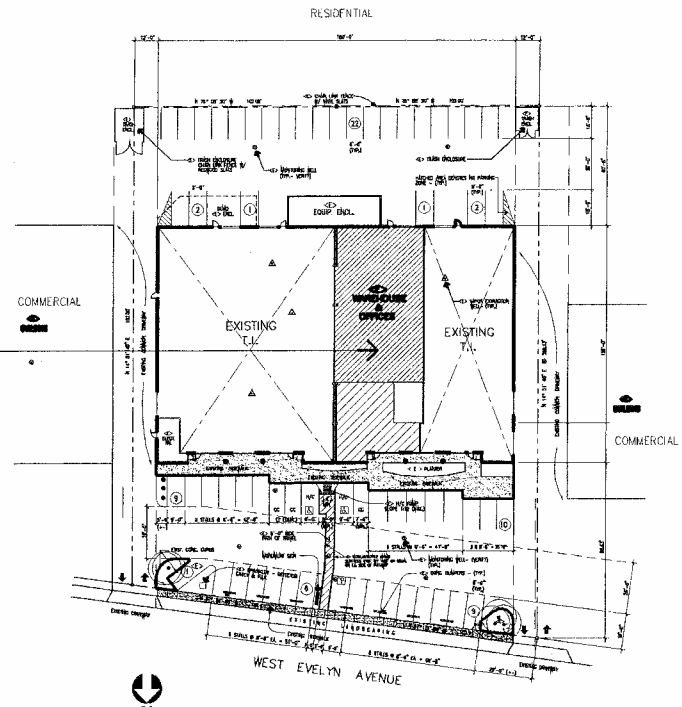

SITE PLAN

(FOR REFERENCE ONLY)

DENNIS KOBZA & ASSOCIATES, INC. A.I.A. ARCHITECT, 2065 OLD MIDDLEFIELD WAY, MOUNTAIN VIEW, CA 94043	REVISION 1	REVISION 4	1138 WEST EVELYN AVENUE, 1138-1138 WEST EVELYN AVENUE, SUNNYVALE, CALIFORNIA	JOB NO. 046664	SHEET NO. T-1
C-4505	REVISION 2	REVISION 5	FOR: LES PELLO AND ASSOCIATES, CALIFORNIA	DATE 11/24/04	
	REVISION 3	REVISION 6	SHEET TITLE: SITE PLAN (FOR REFERENCE ONLY)	DRAWN BY MAY	

ATTACHMENT C

Page 2 of 3

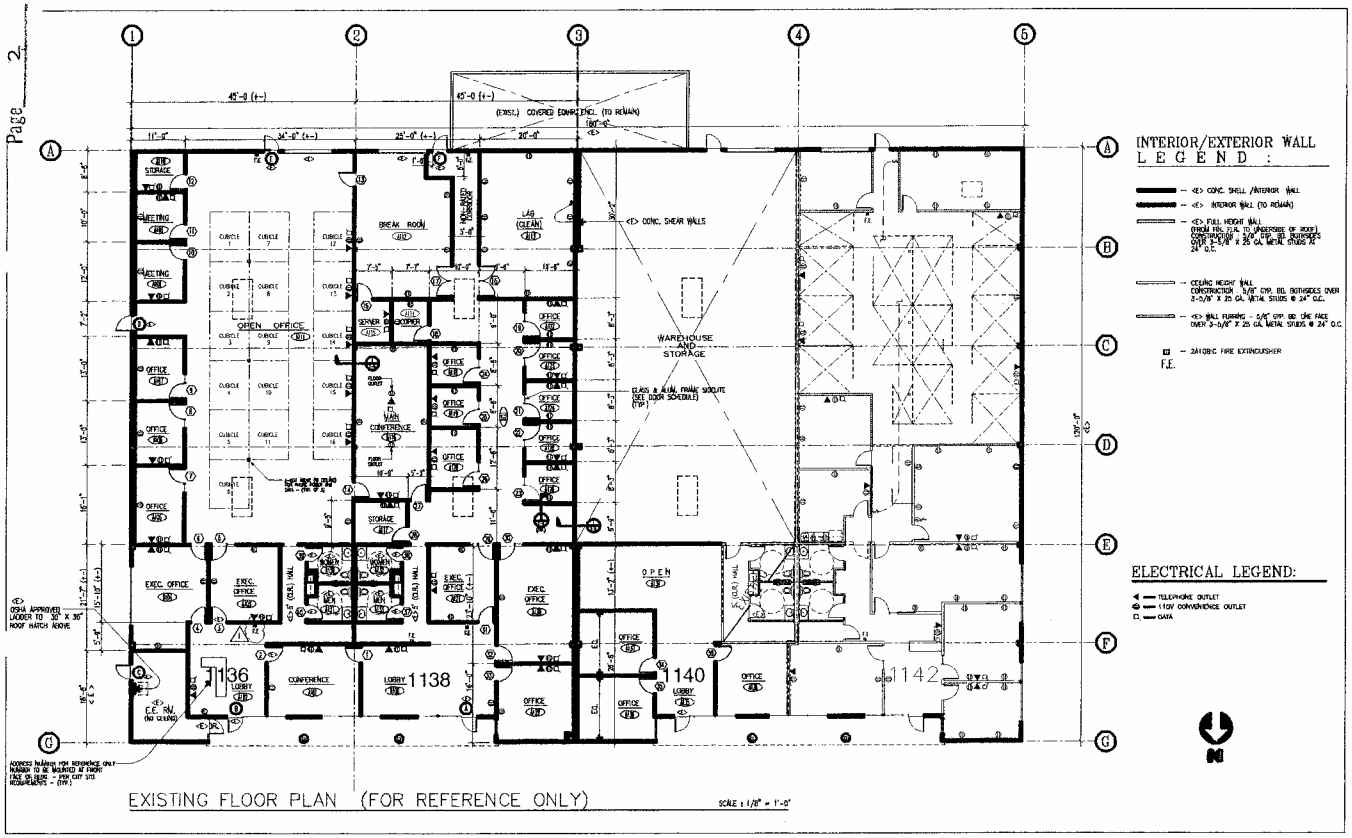

EXISTING FLOOR PLAN (FOR REFERENCE ONLY)

SCALE : 1/8" = 1'-0"

INTERIOR/EXTERIOR WALL LEGEND :

- <E> CONC. SHELL /INTERIOR WALL
- <E> INTERIOR WALL (TO REMAIN)
- <E> FULL HEIGHT WALL (FROM FIN. F.L.R. TO UNDERSIDE OF ROOF) CONSTRUCTION - 5/8" GYP. BD. BOTHSIDES OVER 3-5/8" X 25 GA. METAL STUDS AT 24" O.C.
- CEILING HEIGHT WALL CONSTRUCTION - 5/8" GYP. BD. BOTHSIDES OVER 3-5/8" X 25 GA. METAL STUDS @ 24" O.C.
- <E> WALL FURRING - 5/8" GYP. BD. ONE FACE OVER 3-5/8" X 25 GA. METAL STUDS @ 24" O.C.
- 2A10BC FIRE EXTINGUISHER

F.E.

ELECTRICAL LEGEND:

- TELEPHONE OUTLET
- 110V CONVENIENCE OUTLET
- DATA

DENNIS KOBZA & ASSOCIATES, INC. A.I.A. ARCHITECT
C-4505

REVISION 1 4/13/98 3-12-98
REVISION 2
REVISION 3
REVISION 4
REVISION 5
REVISION 6

1138 WEST EVELYN AVENUE
1138 - 1138 WEST EVELYN AVENUE SUNNYVALE, CALIFORNIA
FOR : LES PELIO AND ASSOCIATES CAMPBELL, CALIFORNIA
SHEET TITLE EXISTING FLOOR PLAN (REFERENCE ONLY)

JOB NO. 046664
DATE 11/24/04
DRAWN BY MAV
SHEET NO. T-2

ATTACHMENT C

Page 3 of 3

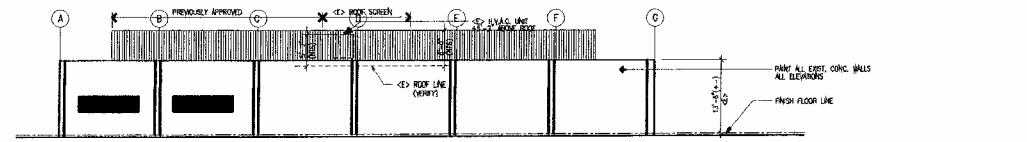

WEST ELEVATION
SCALE : 1/8" = 1'-0"

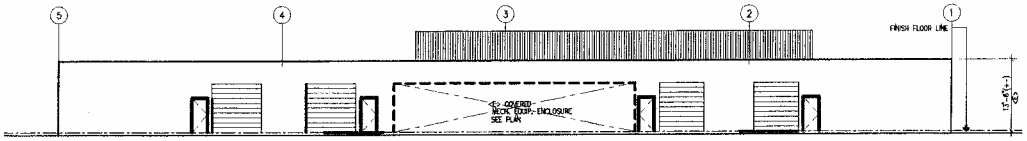

SOUTH ELEVATION
SCALE : 1/8" = 1'-0"

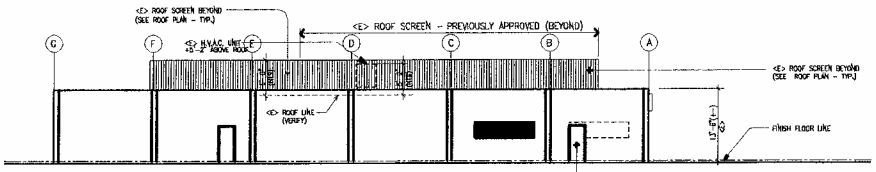

EAST ELEVATION
SCALE : 1/8" = 1'-0"

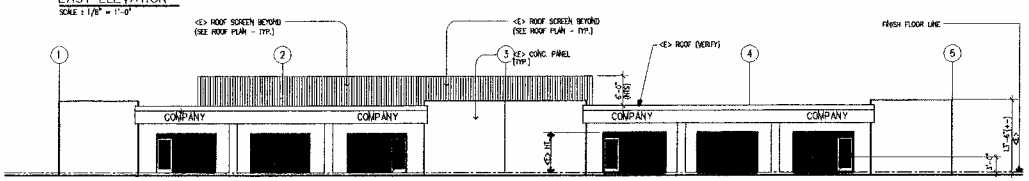

NORTH ELEVATION
SCALE : 1/8" = 1'-0"

<E> BUILDING EXTERIOR ELEVATIONS
(FOR REFERENCE ONLY)

DENNIS KOBZA & ASSOCIATES, INC. A.I.A. ARCHITECT
2183 OLD PROSPECT FIELD WAY MOUNTAIN VIEW, CA 94040-1
C-4505

1138 WEST EVELYN AVENUE
1130-1138 WEST EVELYN AVENUE SUNNYVALE, CALIFORNIA
FOR : LEO PEDO AND ASSOCIATES CAMPBELL, CALIFORNIA
EXTERIOR ELEVATIONS (FOR REFERENCE ONLY)

JOB NO. 04664
DATE 11/22/04
DRAWN BY MAY

SHEET NO. T-4