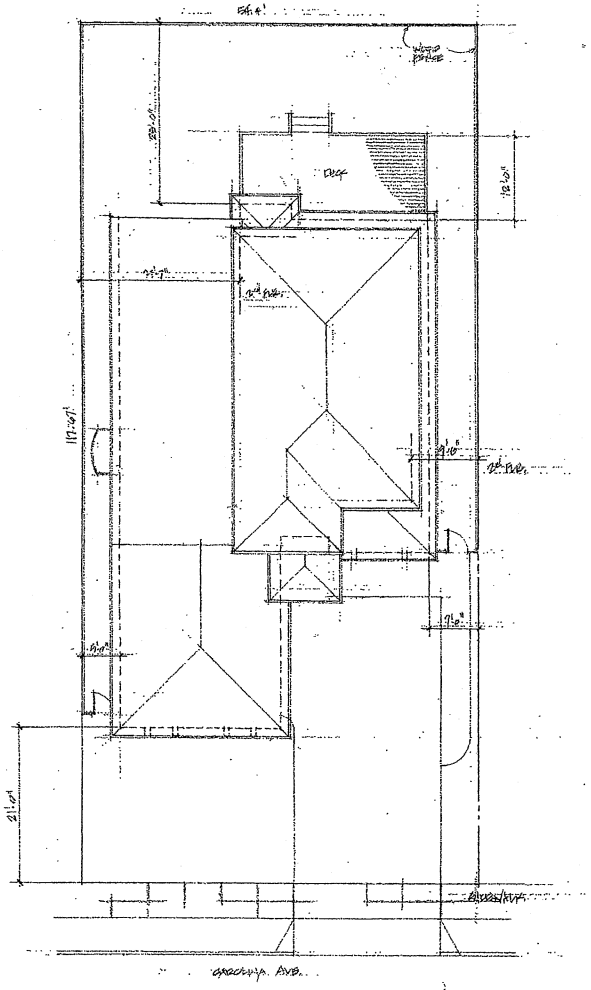

2 SITE PLAN
A-1 ROOF PLAN 1/8"=1'-0"

NORTH

PROJECT DATA

SITE AREA		6,401 SF
FIRST FLR. LIVING		1,816
SECOND FLR.		247
GARAGE		548
PARKING		1,082
LOT COVERAGE -	37.0%	2,423 SF
FAR:	48.0%	3,070 SF

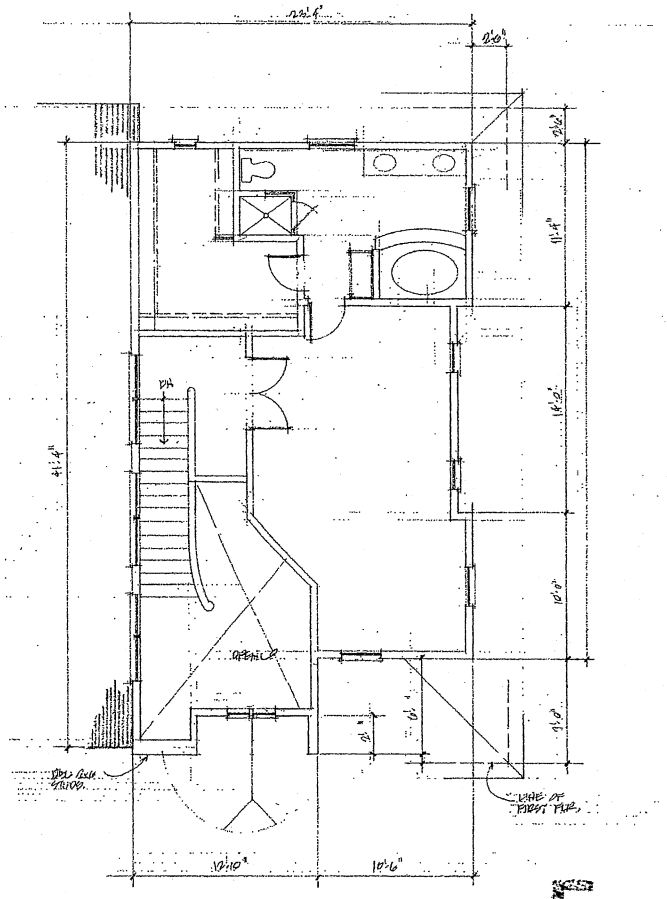

1 SECOND FLOOR PLAN
A-1 1/4"=1'-0"

ATTACHMENT 3
Page 1 of 4

REVISIONS	BY

PHILIP GOLDWORTH
720 CAROLINA AVE
SUNNYVALE, CA. 94560
TEL: 408.739.1958

NEW RESIDENCE

BARRY L. HARTLER
ARCHITECT
180 EL DORADO DR.
SAN JOSE, CA 95134
TEL: 408-526-0780 FAX: 408-730-2060

DRAWN	BH
CHECKED	
DATE	08/01/04
SCALE	
JOB NO.	
SHEET	A-1
	FOR PLANNING
OF 4	SHEETS

TECHNICAL IMAGE PRODUCTS

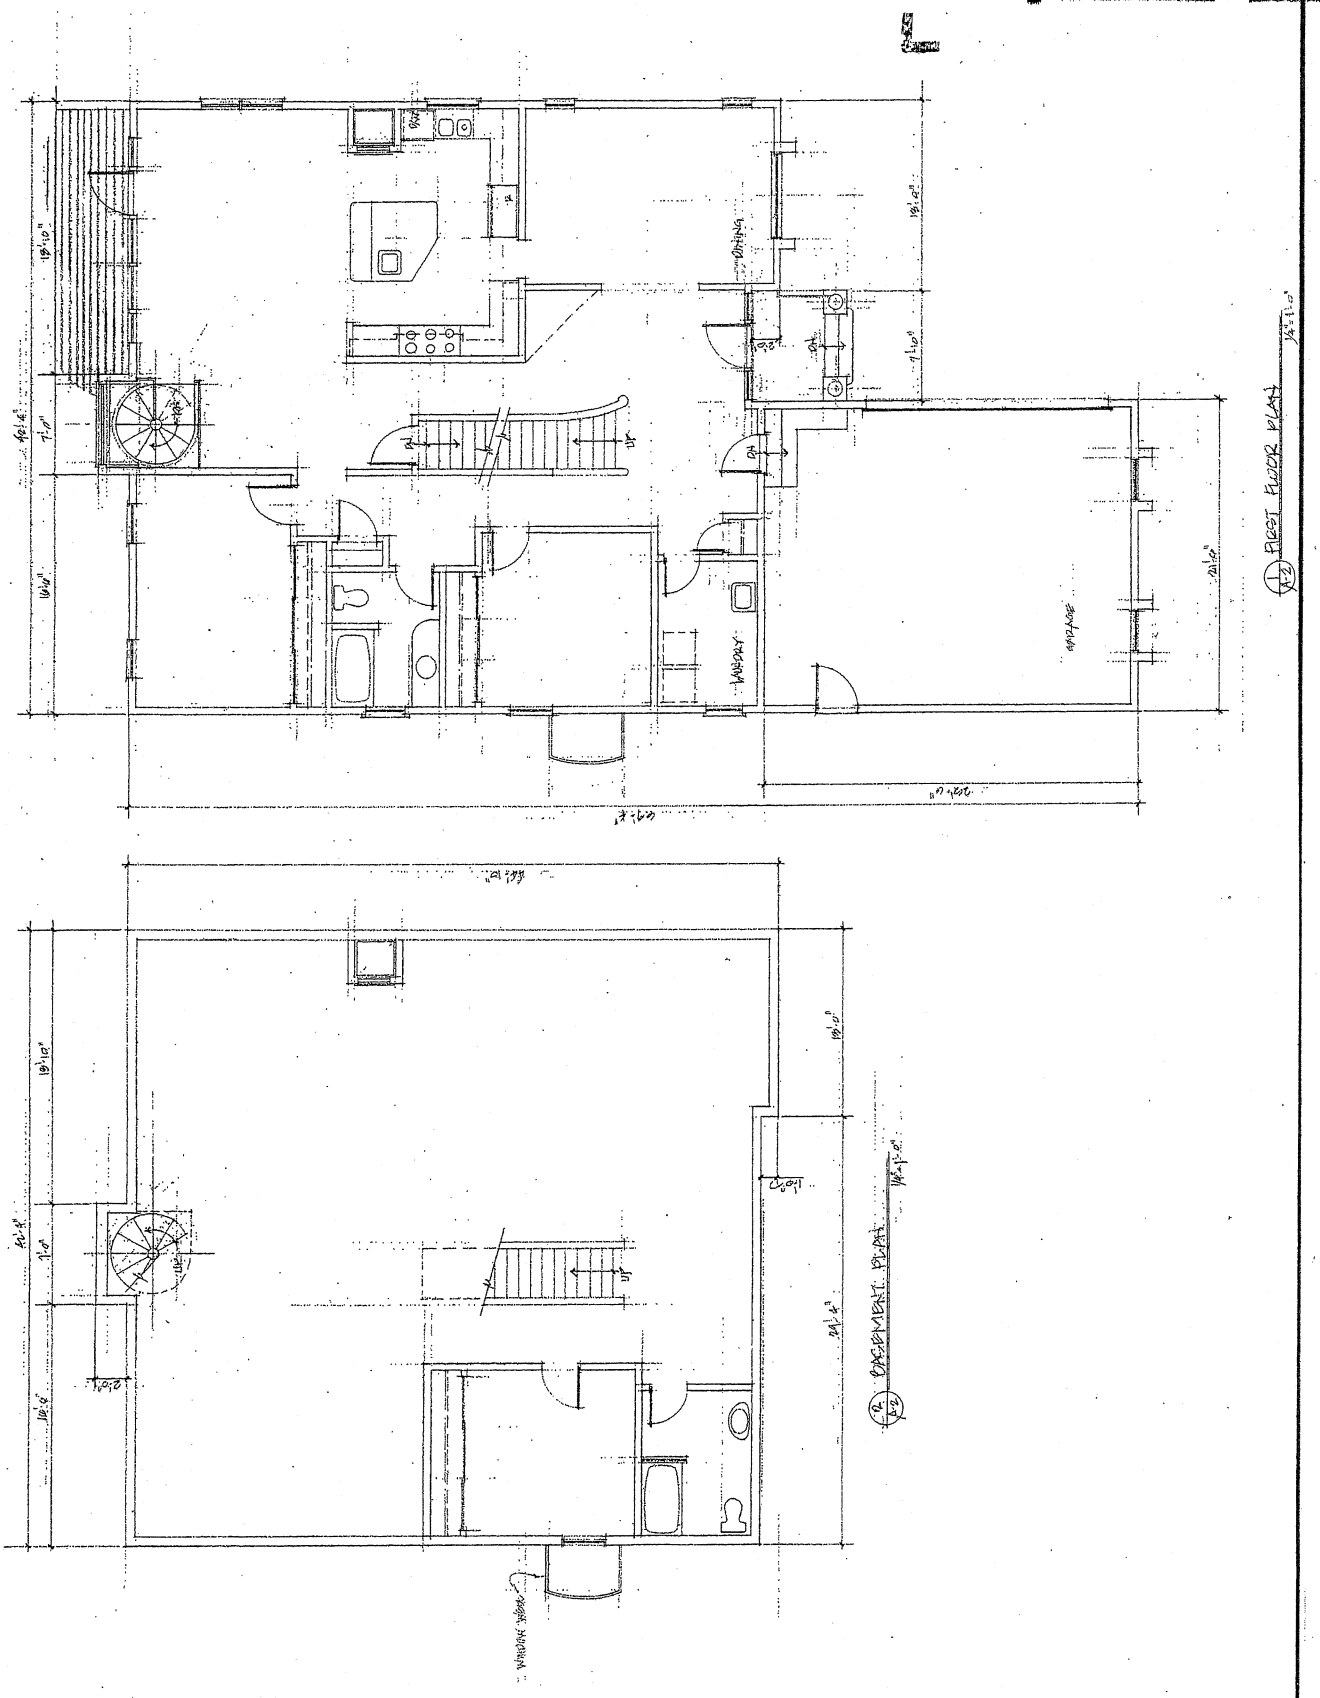
FIRST FLOOR PLAN
BASEMENT PLAN
DINING
LAUNDRY
GARAGE
WINDOW WELL

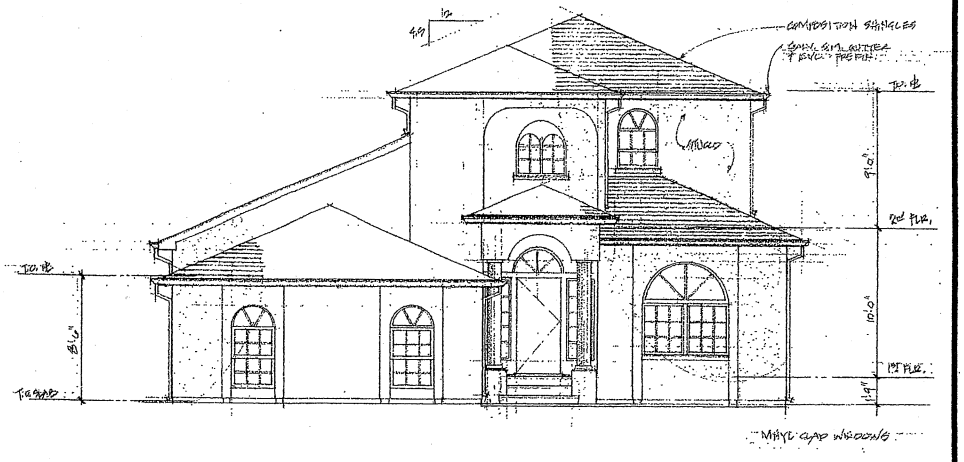

1 A-3 FRONT ELEVATION (WEST)
14"=1'-0"

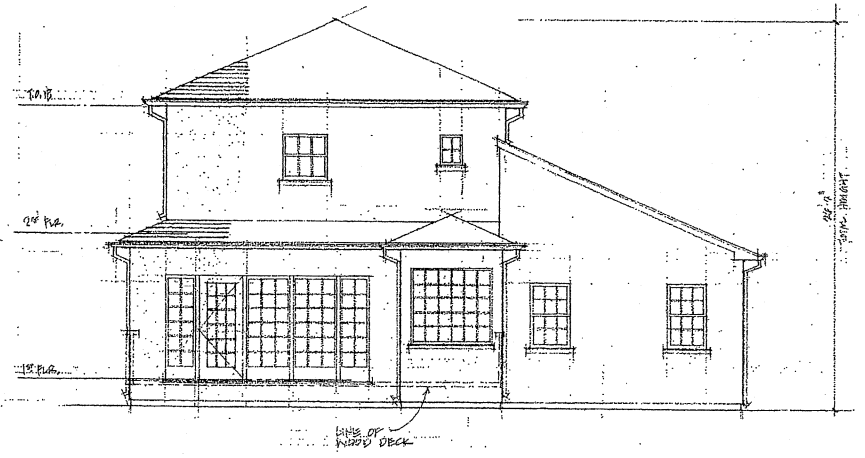

2 A-3 REAR ELEVATION (EAST)

REVISIONS	BY

PHILIP GOLDWORTH
7110 CAROLINA AVE.
SUNNYVALE, CA. 94560
TEL: 408-749-0764

NEW RESIDENCE

BARRY L. RAFTER
ARCHITECT
700 EL ESQUINA FOR
SAN JOSE, CA. 95134
TEL: 408-749-0760

DRAWN B
CHECKED
DATE 08/09/04
SCALE NOTED
JOB NO.
SHEET A-3
FOR PLANNING
OF 4 SHEETS

ATTACHMENT 3

Page 3 of 4

TECHNICAL IMAGE PRODUCTS

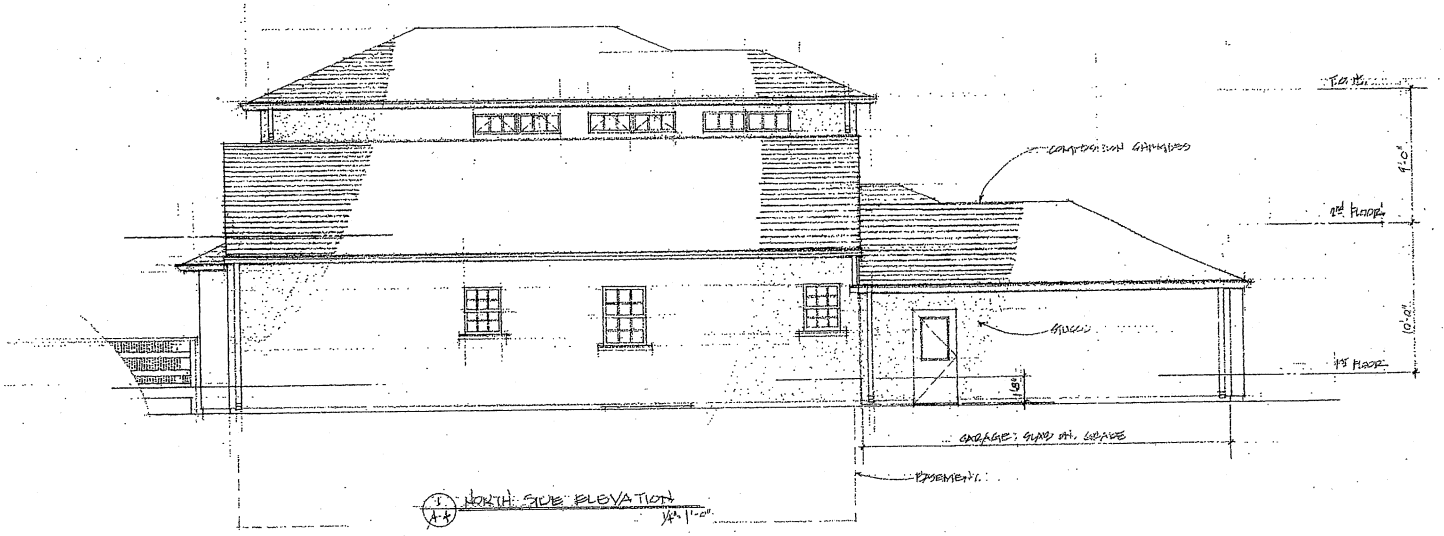

1 A-4 NORTH SIDE ELEVATION 1/4"=1'-0"

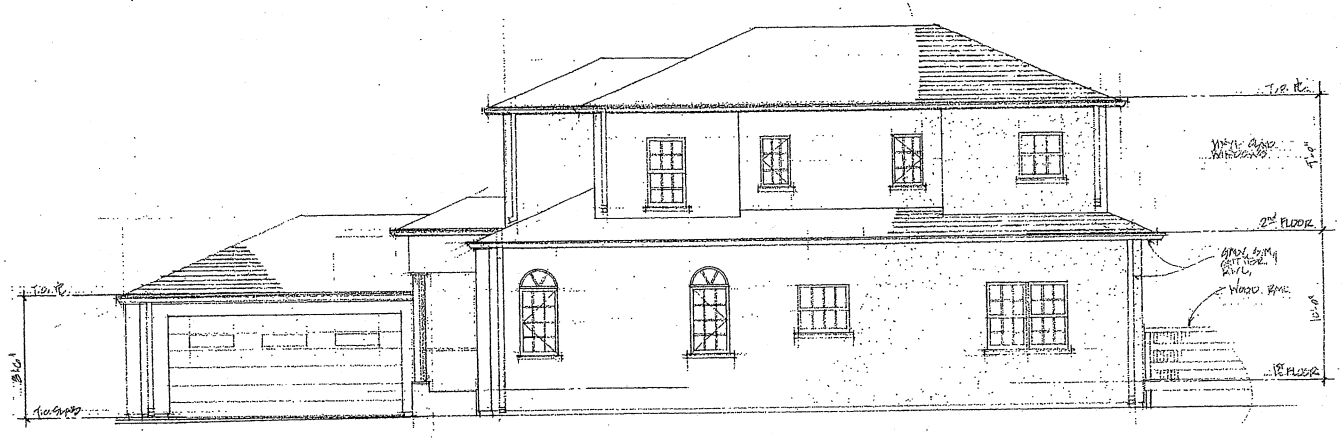

2 A-4 SOUTH SIDE ELEVATION 1/4"=1'-0"

REVISIONS	BY

PHILIP GOLDWORTH
746 CAROLINA AVE.
SUNNYVALE, CA. 94560
TEL 408/749-0354

NEW RESIDENCE

BARRY L. HAFTER
ARCHITECT
1500 EL BOSQUE DR.
SAN JOSE, CA. 95124
TEL 408/749-0300

DRAWN
CHECKED
DATE 06/09/04
SCALE NOTED
JOB NO.
SHEET A-4
OF 4 SHEETS

ATTACHMENT 3
Page 4 of 4

TECHNICAL IMAGE PRODUCTS