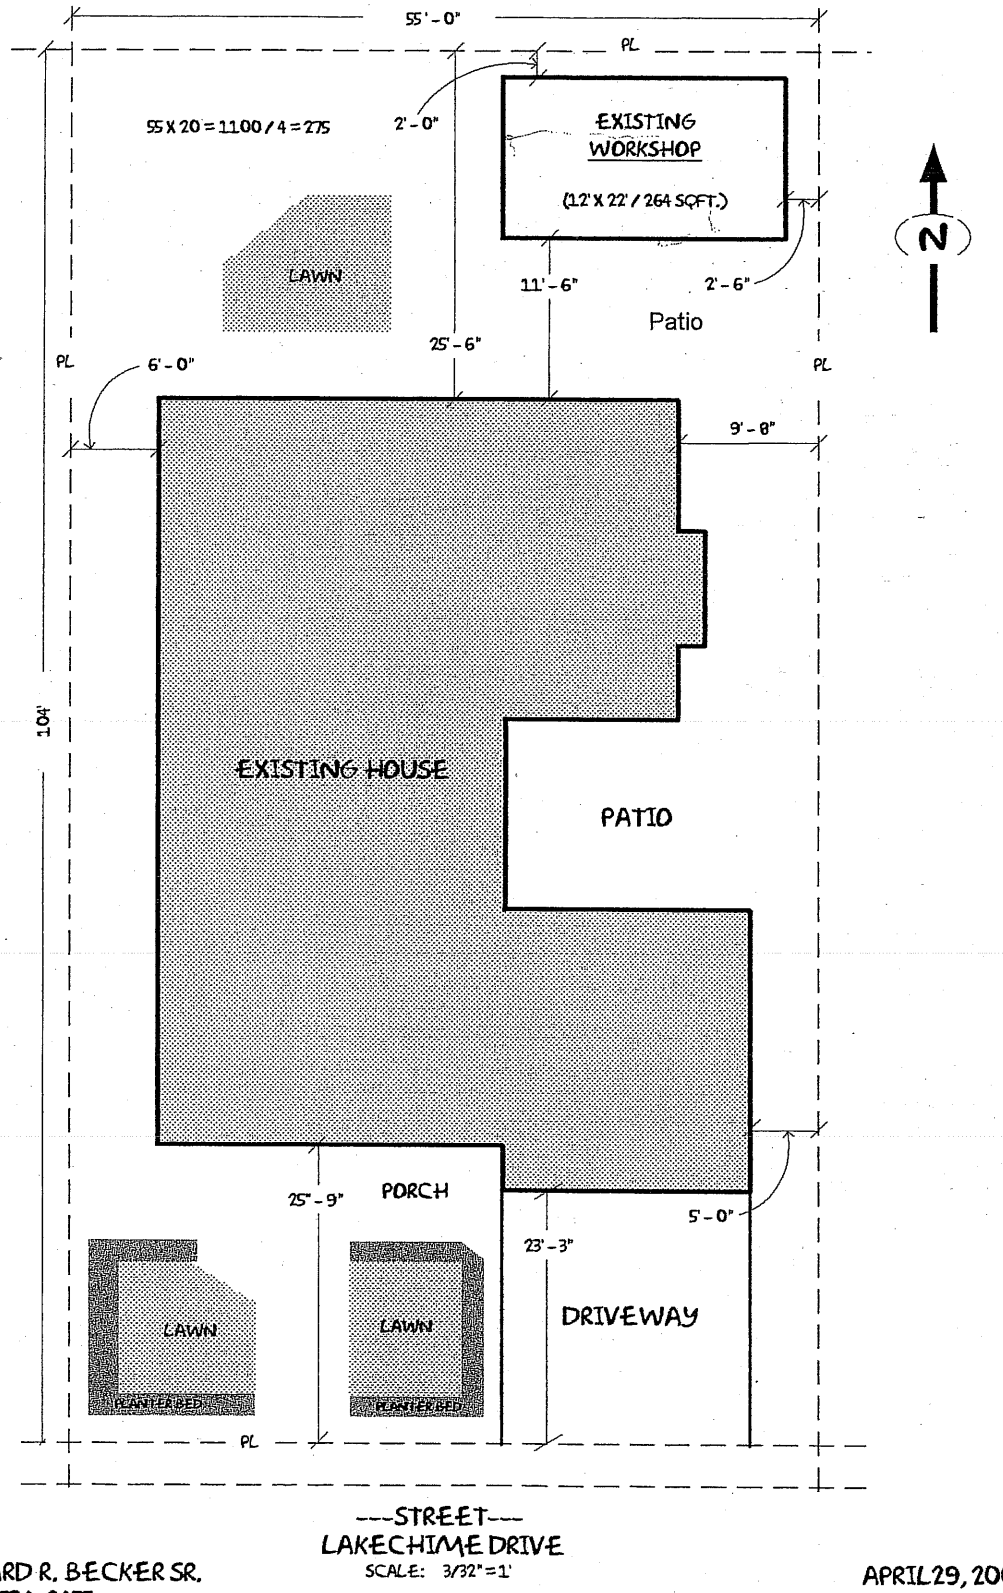

RESIDENTIAL
SITE PLAN

885 LAKECHIME
DRIVE

---STREET---
LAKECHIME DRIVE
SCALE: 3/32"=1'

HOMEOWNER: RICHARD R. BECKER SR.
HOME PHONE: (408) 734-2455

APRIL 29, 2005

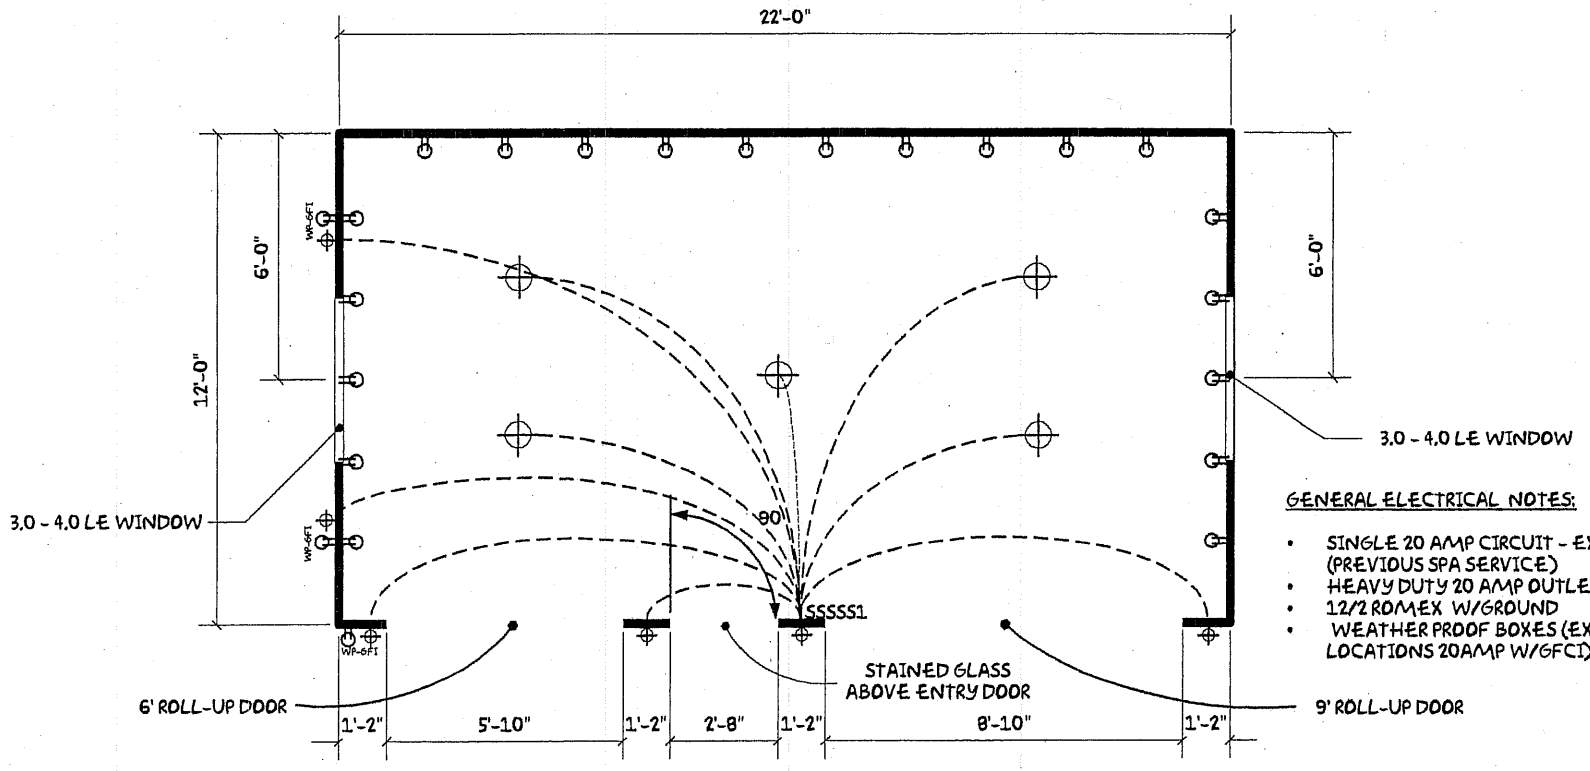

GENERAL ELECTRICAL NOTES:

- SINGLE 20 AMP CIRCUIT - EXISTING (PREVIOUS SPA SERVICE)
- HEAVY DUTY 20 AMP OUTLETS THROUGHOUT
- 12/2 ROMEX W/GROUND
- WEATHER PROOF BOXES (EXTERIOR- (3) LOCATIONS 20AMP W/GFCI)

GENERAL FOUNDATION NOTES:

- CONCRETE SLAB - 6" TO 8"
- REBAR - 3/8" SET ON 24" GRID
- FOUNDATION BOLTS - 5/8" J-BOLTS SET 6" FROM ENDS, 4'-6' FIELD

GENERAL FRAMING NOTES:

- BOTTOM PLATE / SILL - 2" X 6" PT
- DOUBLE TOP PLATE - 2" X 6" DF S4S
- WALL STUDS - 2" X 6" DF S4S (24" CENTERS)
- CORNER - 2" X 6" (3) STUD
- ROLL-UP DOOR RO - DOUBLE KING W/TRIM.
- HEADER - 4" X 12" (ROLL-UP DOOR)
- ENTRY DOOR RO - DOUBLE KING W/TRIM.
- HEADER - 4" X 8" (ENTRY DOOR)
- HEADER - 4" X 8" (WINDOWS)
- 4" X 8" WINDOW HEADERS
- RAKE WALLS - 2/12 PITCH
- SHEER - 100% (7/16" OSB 6/12 W/8'S)
- LATH & STUCCO SIDING
- FOAM ACCENTS OVER DOORS & WINDOWS (SEE ELEVATIONS)
- INSULATION - R30 WALLS, R19 LID
- DRYWALL - 5/8" LID, 1/2" WALLS (FINISH TEXTURE BLOWN / KNOCKED DOWN)
- ENTRY DOOR - STANLEY 2'-8" VENTED
- 3.0 - 4.0 DP LE WINDOWS (2)
- STAINED GLASS ENTRY WINDOW'

GENERAL ROOFING NOTES:

- PITCH - 2:12
- RAFTERS - 2" X 8" DF S4S (24" CENTERS)
- FREEZE BLOCKS - VENTED
- FACIA & BARGE RAFTER - 2" X 8" RS S-LAM
- SHINGLE MOLD - 2" X 4" RS S-LAM
- SHEETING: - 7/16" OSB BRICKED WITH CLIPS
- PAPER - 30 LBS FELT
- 40 YEAR COMP.
- INSULATION - R19

WORKSHOP FLOOR PLAN

885 LAKECHIME DRIVE

HOMEOWNER: RICHARD R. BECKER SR.
HOME PHONE: (408) 734-2455

APRIL 29, 2005

ATTACHMENT C
Page 2 of 3

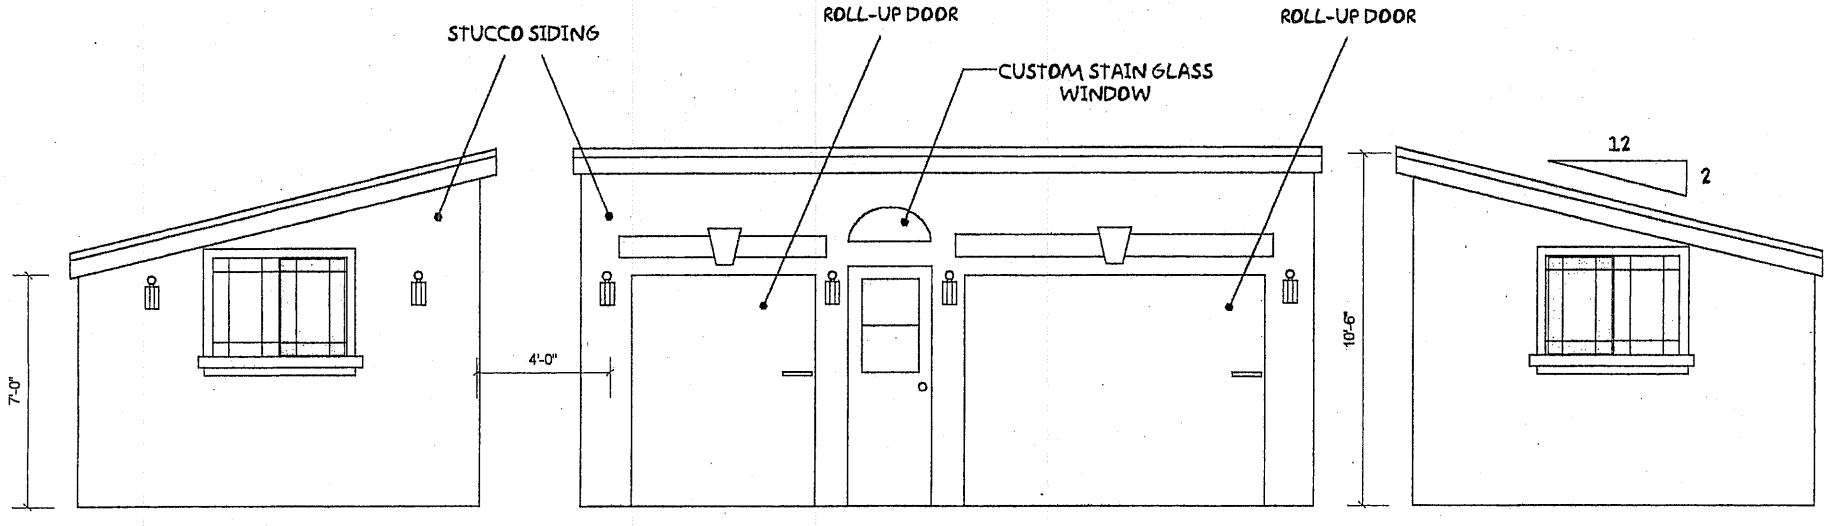

WORKSHOP ELEVATIONS

885 LAKECHIME DRIVE

HOMEOWNER: RICHARD R. BECKER SR.
HOME PHONE: (408) 734-2455

SCALE: 1/4" = 1'

APRIL29, 2005

ATTACHMENT C
Page 3 of 3