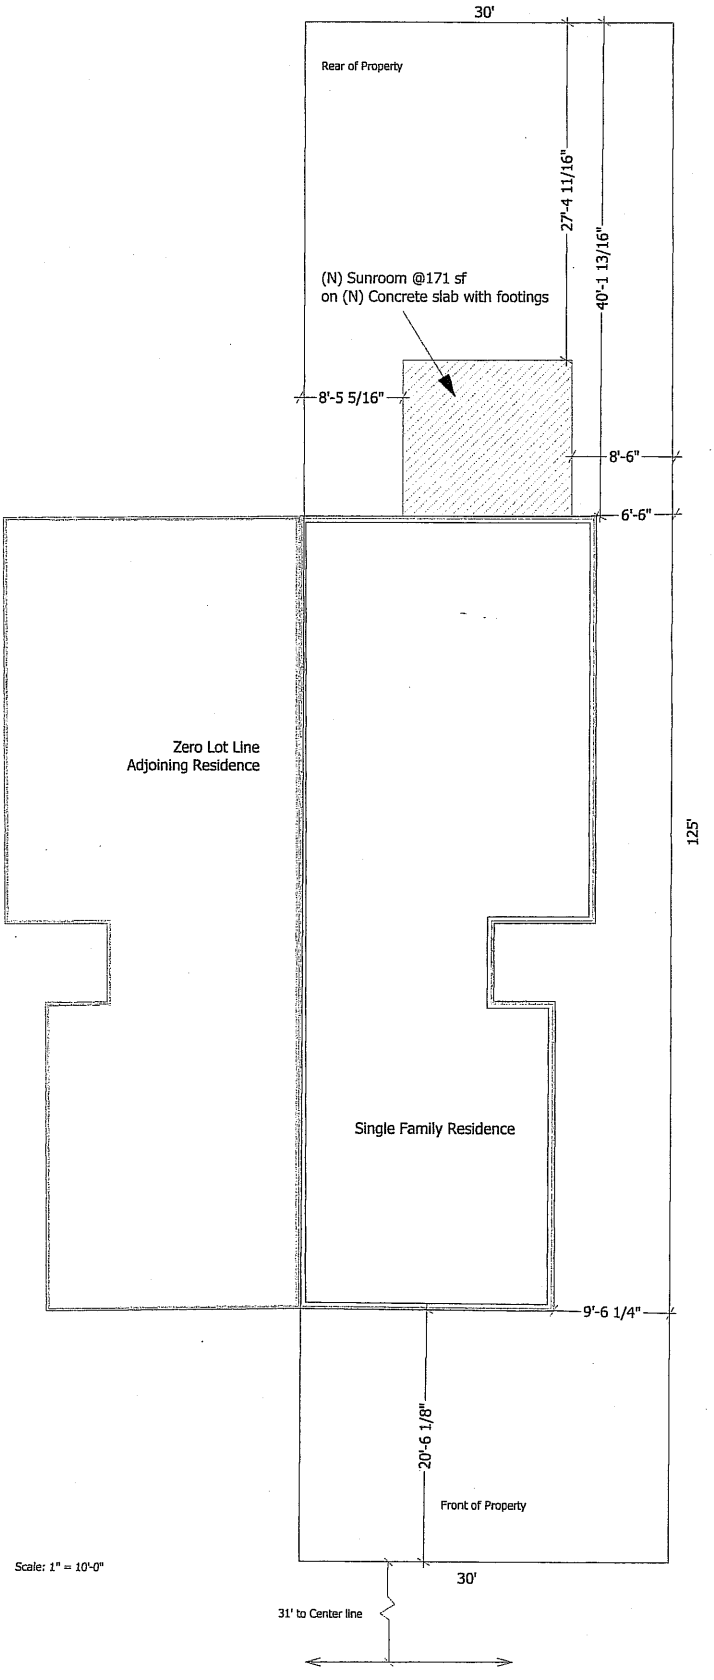

Plot Plan

Scale: 1" = 10'-0"

Submitted by:
American Brands Construction
2878 Prune Ave. 'A', Fremont, CA 94539
Phone 510.440.9850 Fax 510.490.0255
CSLB# 386207

Woo Residence
413 Offenbach Place
Sunnvale, CA
408.732.6638
APN: 211-35-050 Zone R-2 PD

Lot =3,750
House Upper/Lower = 1840
Garage = 515
Sunroom = 171
Gross FAR = .67

12/10/05
Drawn By
Scale AS NOTED
Page 1/5

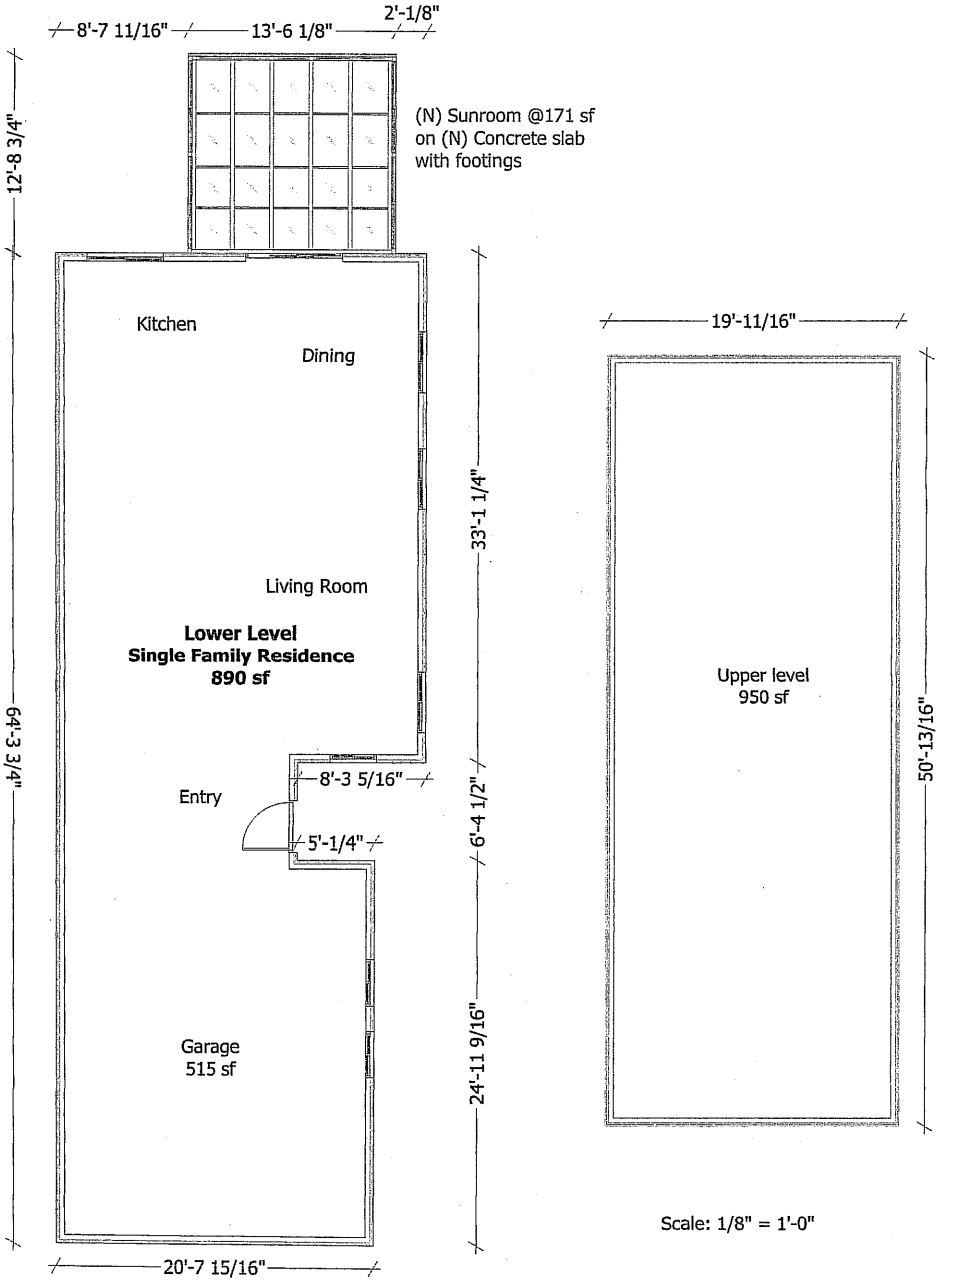

House Plan

Submitted by:
American Brands Construction
2878 Prune Ave. 'A', Fremont, CA 94539
Phone 510.440.9850 Fax 510.490.0255
CSLB# 386207

Woo Residence
413 Offenbach Place
Sunnvale, CA
408.732.6638
APN: 211-35-050 Zone R-2 PD

Lot =3,750
House Upper/Lower = 1840
Garage = 515
Sunroom = 171
Gross FAR = .67

12/10/05
Drawn By
Scale AS NOTED
Page 2/5

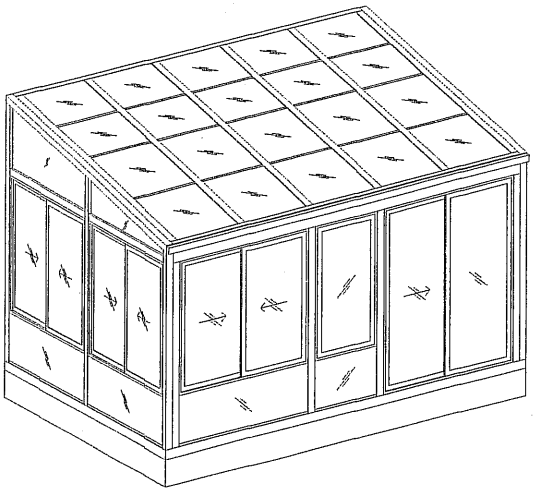

Axonometry

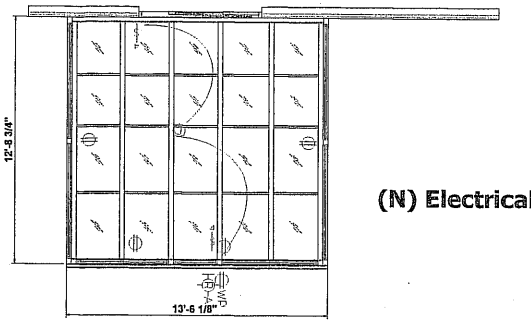

(N) Electrical

Plan

Sunroom Page with Electrical and Concrete

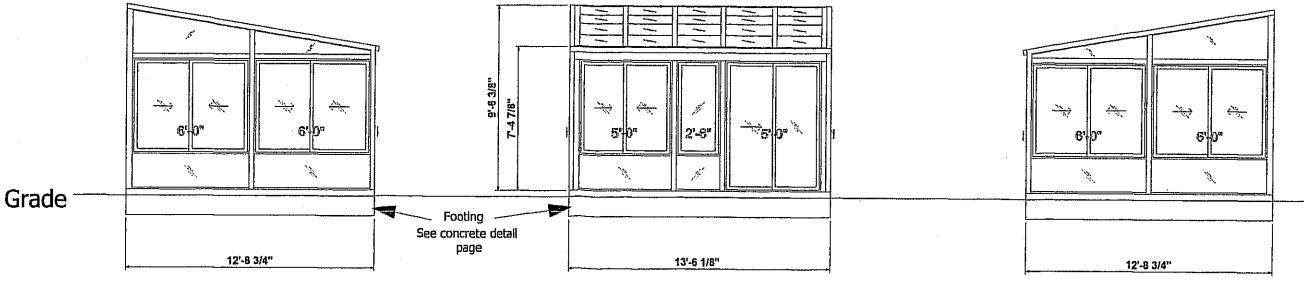

Left Elevation

Front Elevation

Right Elevation

12/10/05

Drawn By	
Scale	
Page	3/5

Lot =3,750
House Upper/Lower = 1840
Garage = 515
Sunroom = 171
Gross FAR = .67

Woo Residence
413 Offenbach Place
Sunnvale, CA
408.732.6638
APN: 211-35-050 Zone R-2 PD

Submitted by:
American Brands Construction
2878 Prune Ave. 'A', Fremont, CA 94539
Phone 510.440.9850 Fax 510.490.0255
CSLB# 386207

ATTACHMENT 2

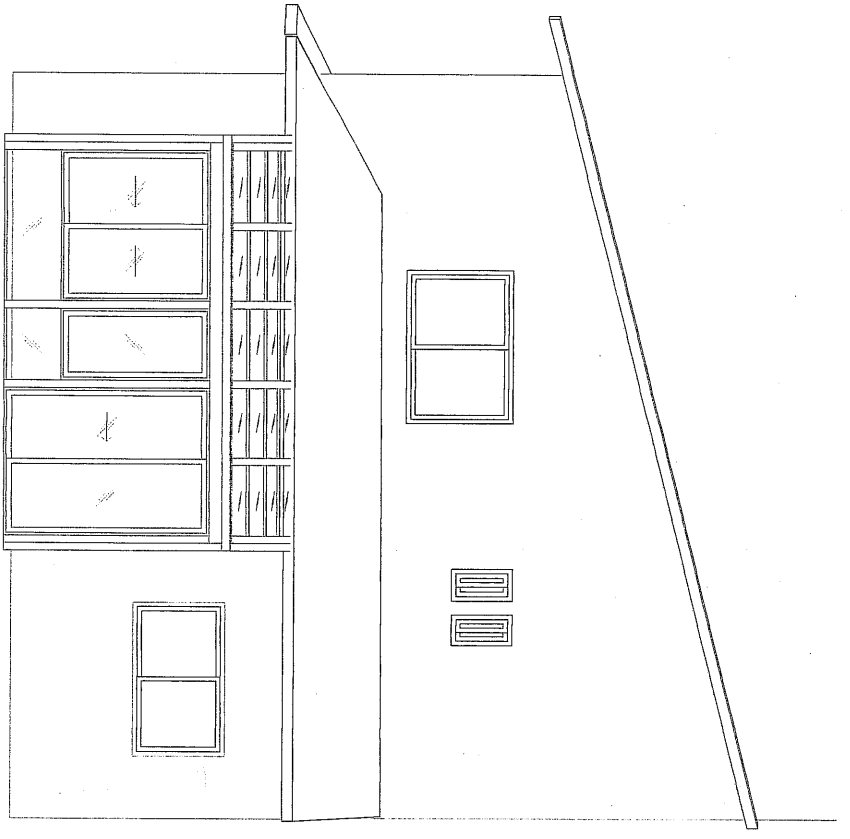

Elevation

Submitted by:
American Brands Construction
2878 Prune Ave. 'A', Fremont, CA 94539
Phone 510.440.9850 Fax 510.490.0255
CSLB# 386207

Woo Residence
413 Offenbach Place
Sunnvale, CA
408.732.6638
APN: 211-35-050 Zone R-2 PD

Lot =3,750
House Upper/Lower = 1840
Garage = 515
Sunroom = 171
Gross FAR = .67

12/10/05

Drawn By	
Scale	
Page	4/5