A PROPOSED RESIDENCE FOR THE LANGTRY'S

272 N. MURPHY AVE., SUNNYVALE, CA

Lot size : 11,180
1st Floor : 2,551 s.f.
2nd Floor : 1,258 s.f.
2nd Floor (Open to below) — 447 s.f.
Garages : 957 s.f.
Total : 4,320 (3,363 - living area)
F.A.R. : 38.6%

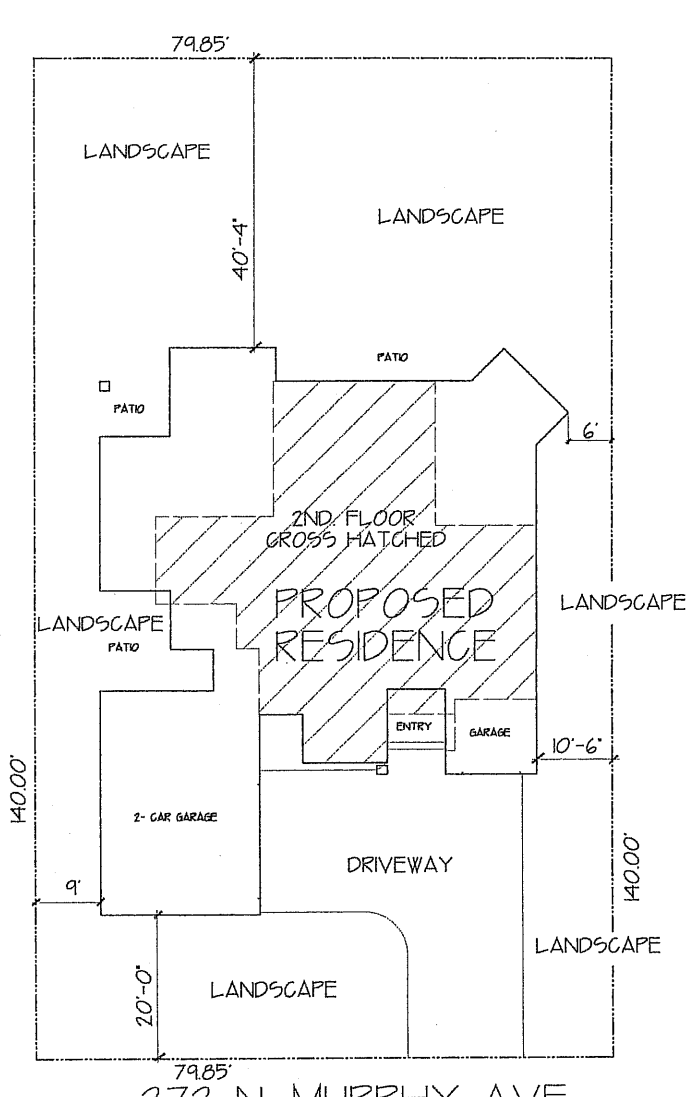

272 N. MURPHY AVE.

THIS SHEET CONTAINS THE FOLLOWING:	DESIGNR2 2185 ROSSWOOD DR. SAN JOSE, CA 95124 DAVID PRUITT DESIGNER	DesignR2 408-626-9913 FAX 408-626-9914	DATE: 11 APRIL, 2006 JOB NO: LANGTRY RES. DRAWN BY: DAVID PRUITT - DESIGNER CHECKED BY: SCALE: 1/8"= 1'-0"	SHEET NO.#
SITE PLAN				

ATTACHMENT C
Page 1 of 6

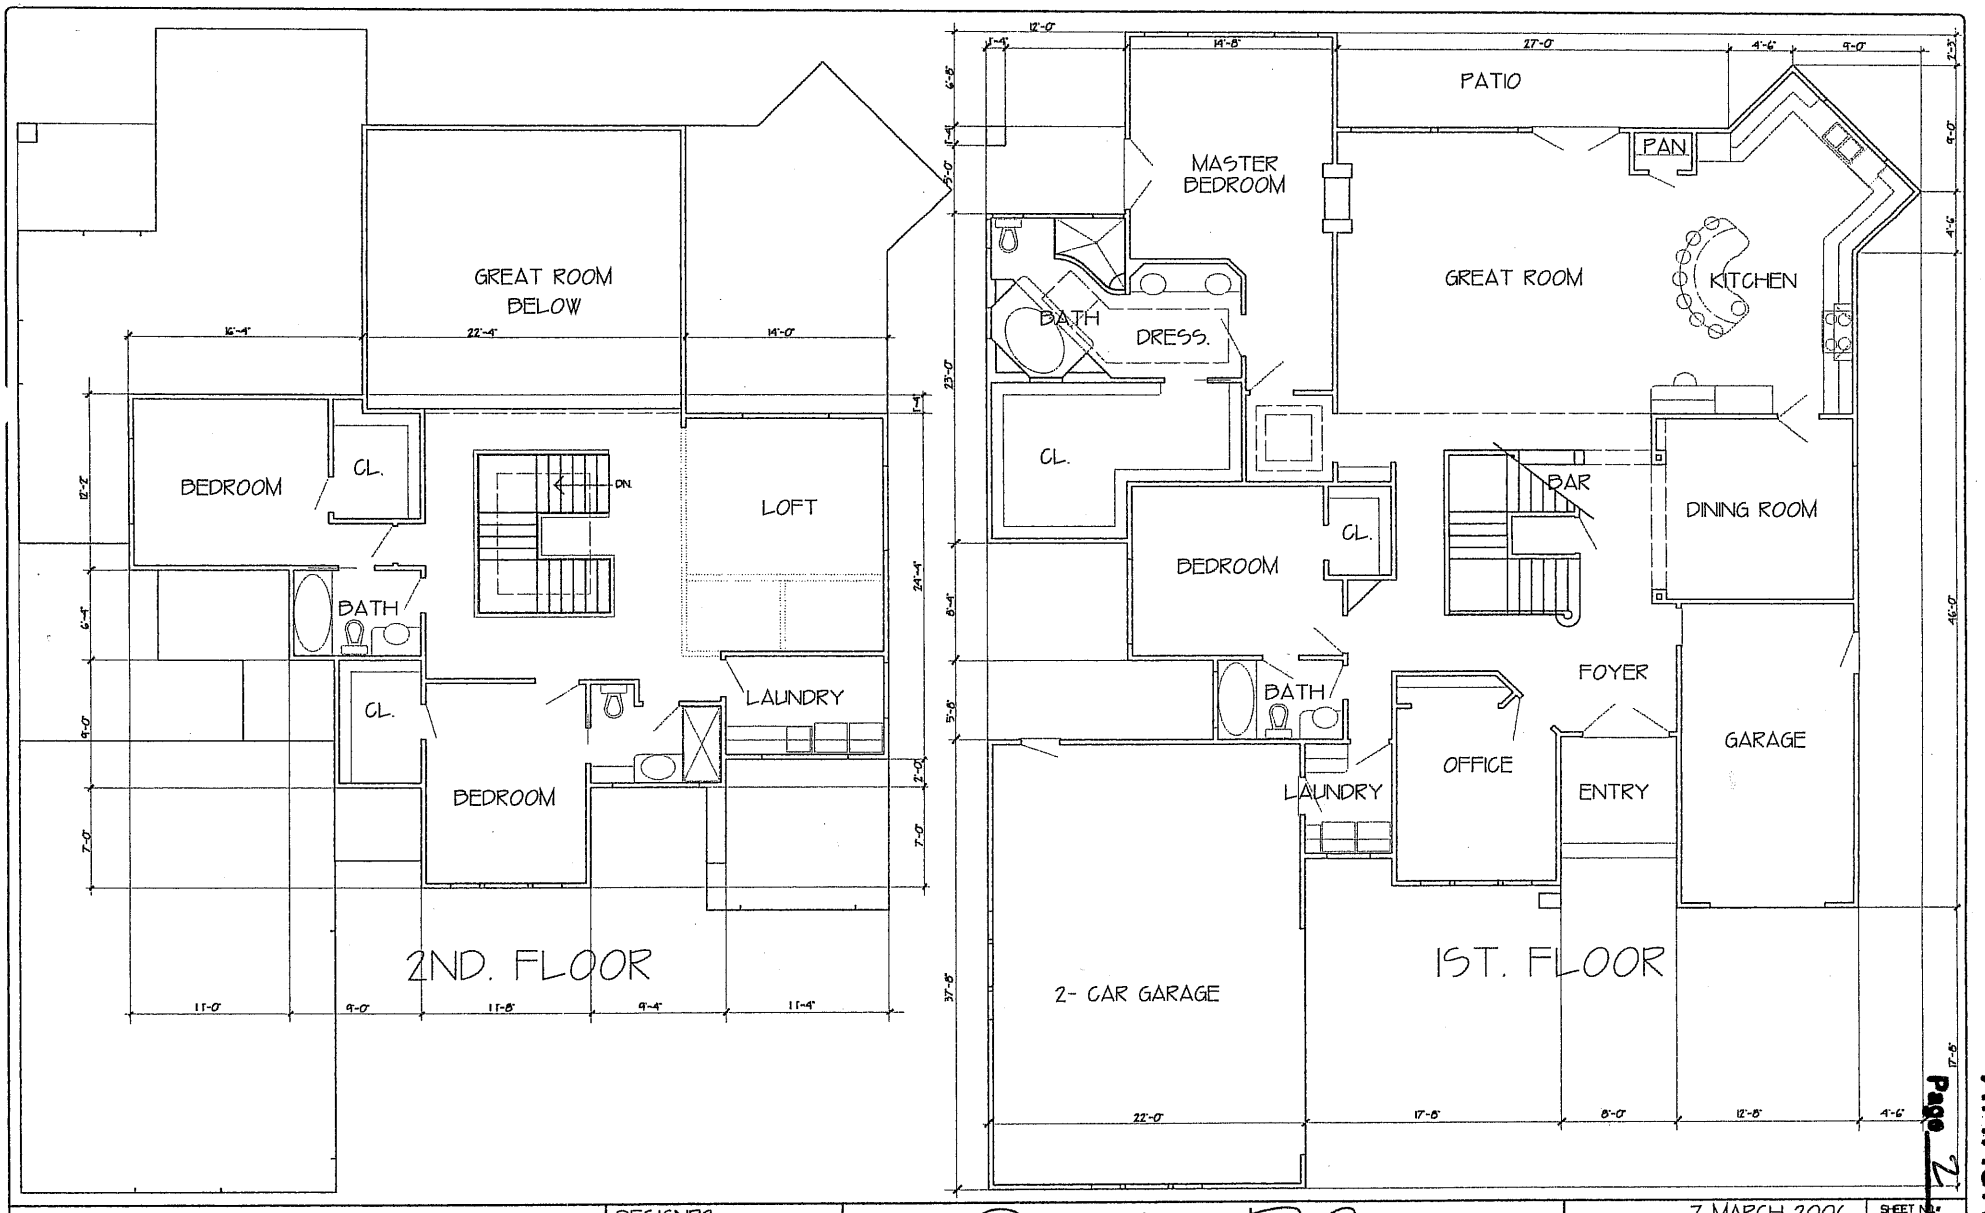

THIS SHEET CONTAINS THE FOLLOWING:

FLOOR PLANS

DESIGNR2
2185 ROSSWOOD DR.
SAN JOSE, CA 95124
DAVID PRUITT
DESIGNER

DesignR2
408-626-9913 FAX 408-626-9914

DATE:	7 MARCH 2006
JOB NO:	LANGTRY RES.
DRAWN BY:	DAVID PRUITT - DESIGNER
CHECKED BY:	
SCALE:	1/4"=1'-0"

SHEET NO.

ATTACHMENT C

Page 2 of 6

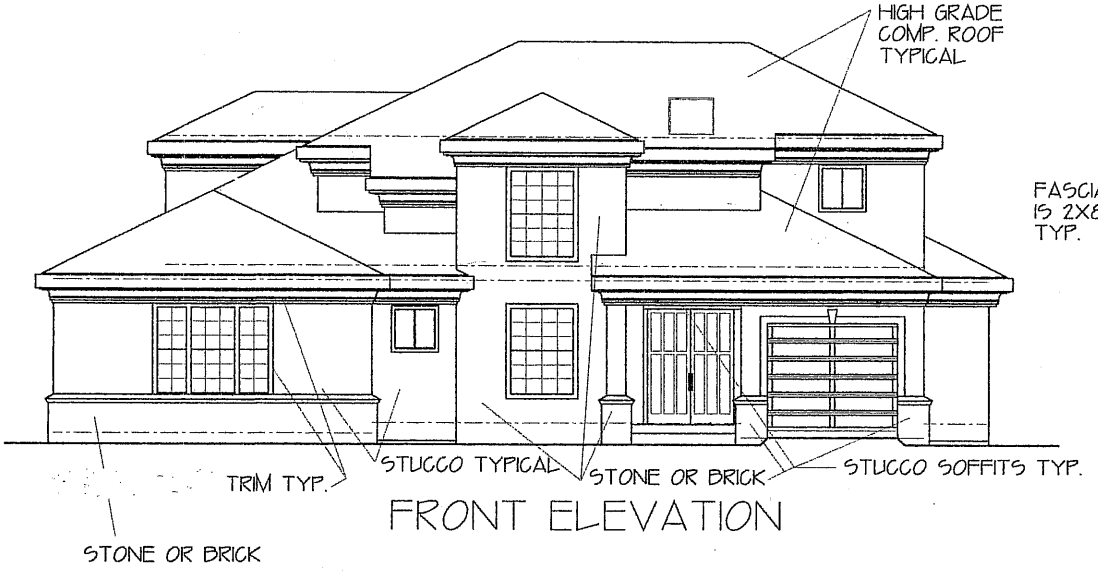

FRONT ELEVATION

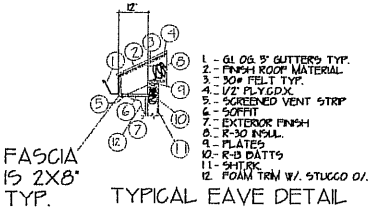

TYPICAL EAVE DETAIL

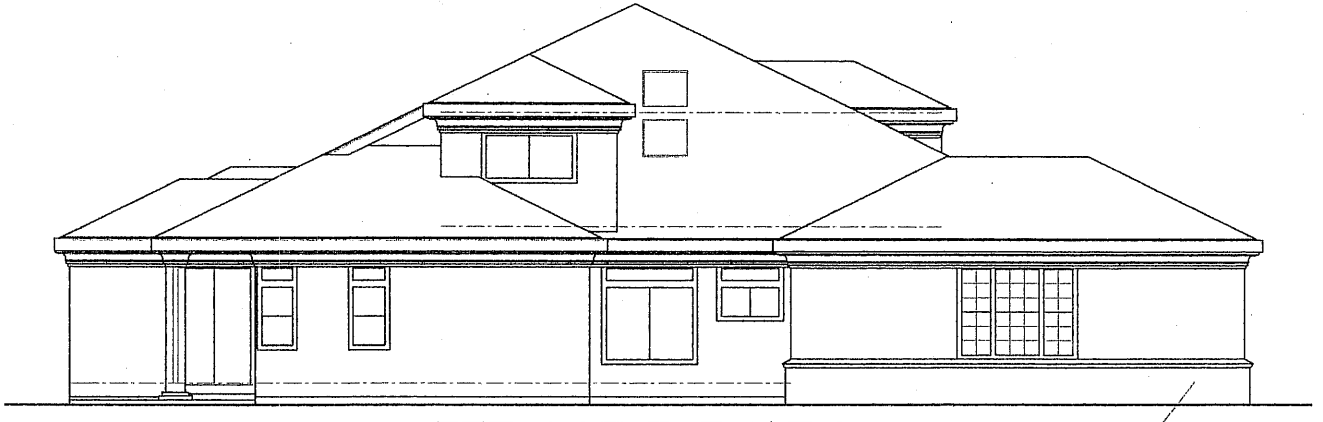

LEFT SIDE ELEVATION

THIS SHEET CONTAINS THE FOLLOWING:	DESIGNR2 2185 ROSSWOOD DR. SAN JOSE, CA 95124 DAVID PRUITT DESIGNER	DesignR2 408-626-9913 FAX 408-626-9914	DATE: 7 MARCH 2006 JOB NO: LANGTRY RES. DRAWN BY: DAVID PRUITT - DESIGNER CHECKED BY: SCALE: 1/4"=1'-0"	SHEET NO.#
EXTERIOR ELEVATIONS				

ATTACHMENT C
Page 3 of 6

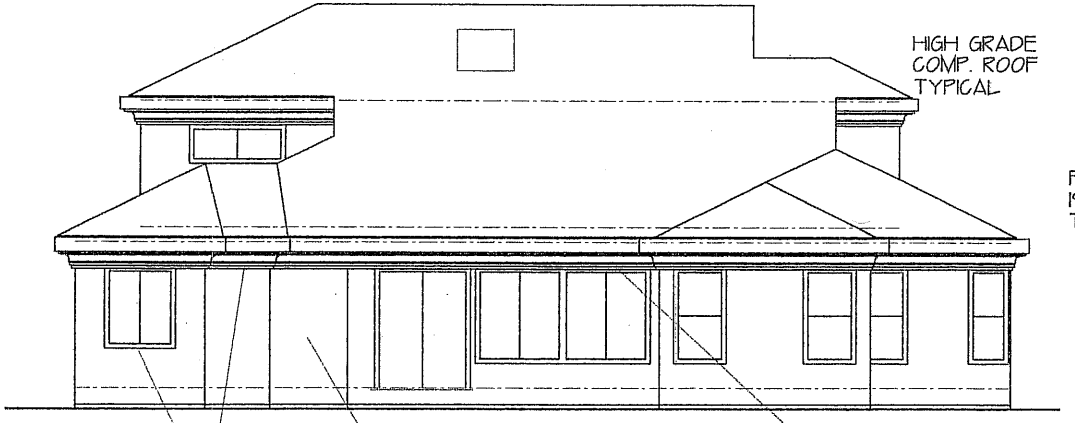

REAR ELEVATION

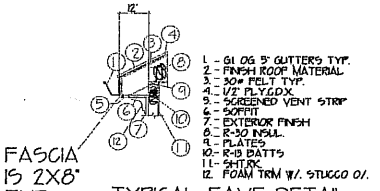

TYPICAL EAVE DETAIL

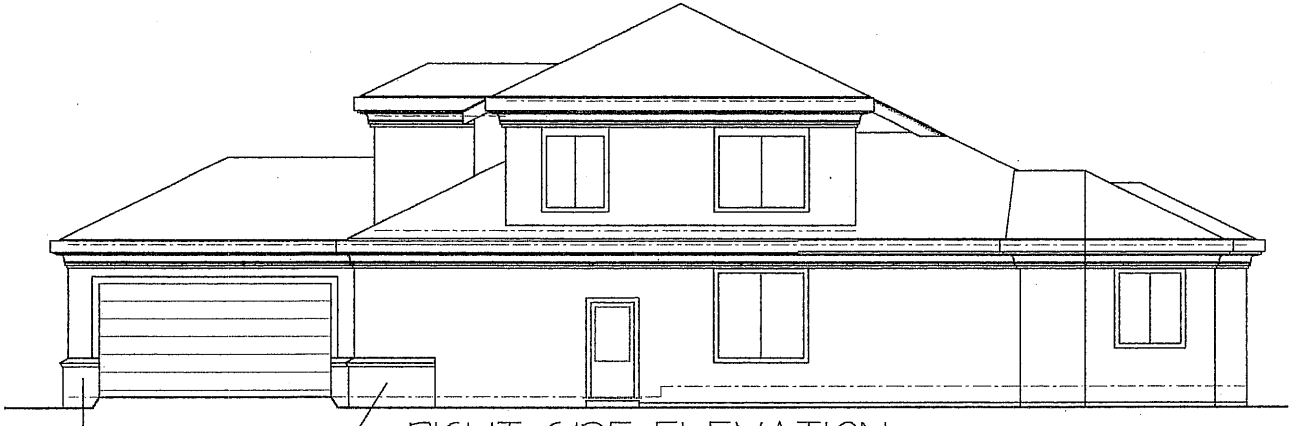

RIGHT SIDE ELEVATION

THIS SHEET CONTAINS THE FOLLOWING:	DESIGNR2 2185 ROSSWOOD DR. SAN JOSE, CA 95124 DAVID PRUITT DESIGNER	DesignR2 408-626-9913 FAX 408-626-9914	DATE: 7 MARCH 2006 JOB NO: LANGTRY RES. DRAWN BY: DAVID PRUITT - DESIGNER CHECKED BY: SCALE: 1/4"=1'-0" SHEET NO.
EXTERIOR ELEVATIONS			

ATTACHMENT C

Page 4 of 6

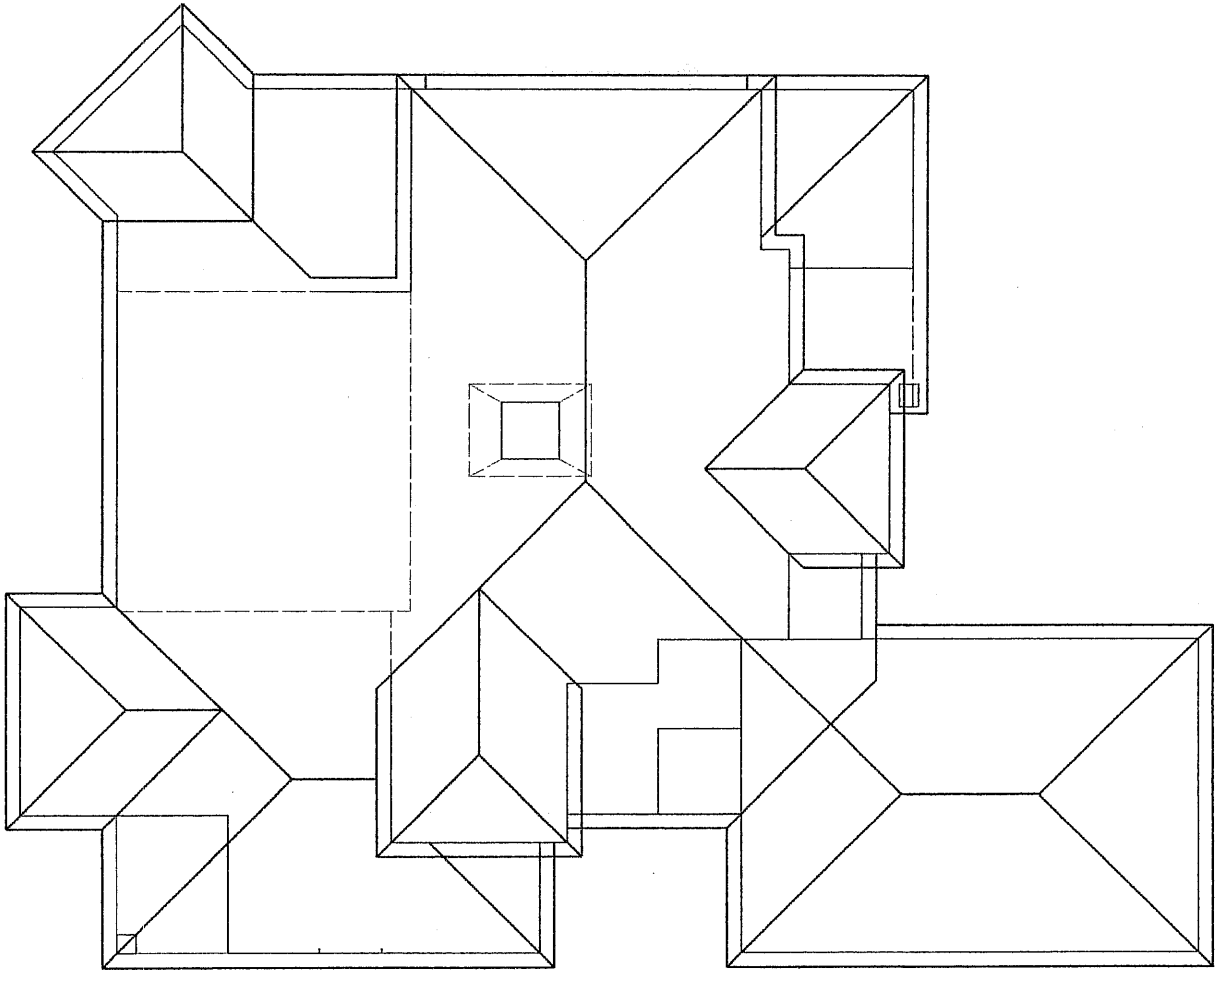

THIS SHEET CONTAINS THE FOLLOWING:	DESIGNR2 2185 ROSSWOOD DR. SAN JOSE, CA 95124 DAVID PRUITT DESIGNER	DesignR2 408-626-9913 FAX 408-626-9914	DATE: 7 MARCH 2006 JOB NO: LANGTRY RES. DRAWN BY: DAVID PRUITT - DESIGNER CHECKED BY: SCALE: 1/4"=1'-0"

ROOF PLAN

SHEET NO.

ATTACHMENT 6

Page 5 of 6

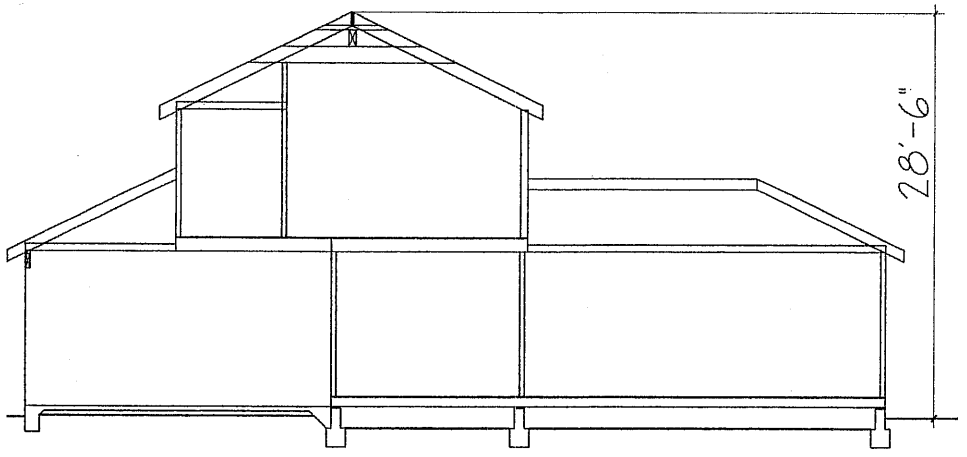

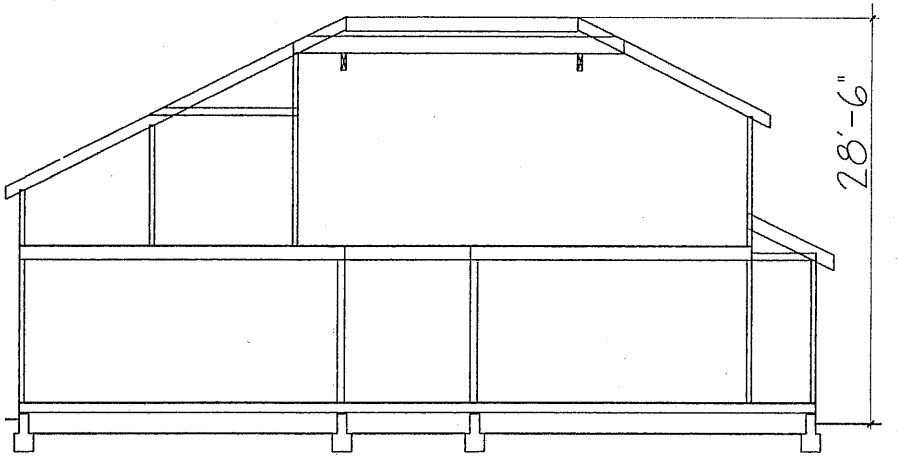

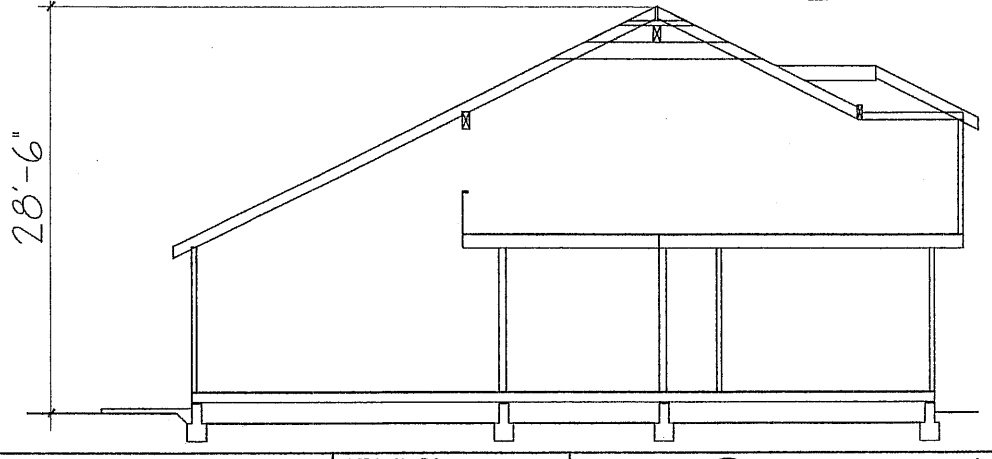

THIS SHEET CONTAINS THE FOLLOWING:

SECTION CUTS

DESIGNR2
2185 ROSSWOOD DR.
SAN JOSE, CA 95124
DAVID PRUITT
DESIGNER

DesignR2
408-626-9913 FAX 408-626-9914

DATE:	7 MARCH 2006
JOB NO:	LANGTRY RES.
DRAWN BY:	DAVID PRUITT - DESIGNER
CHECKED BY:	
SCALE:	1/4"=1'-0"
SHEET NO:	A6

ATTACHMENT C