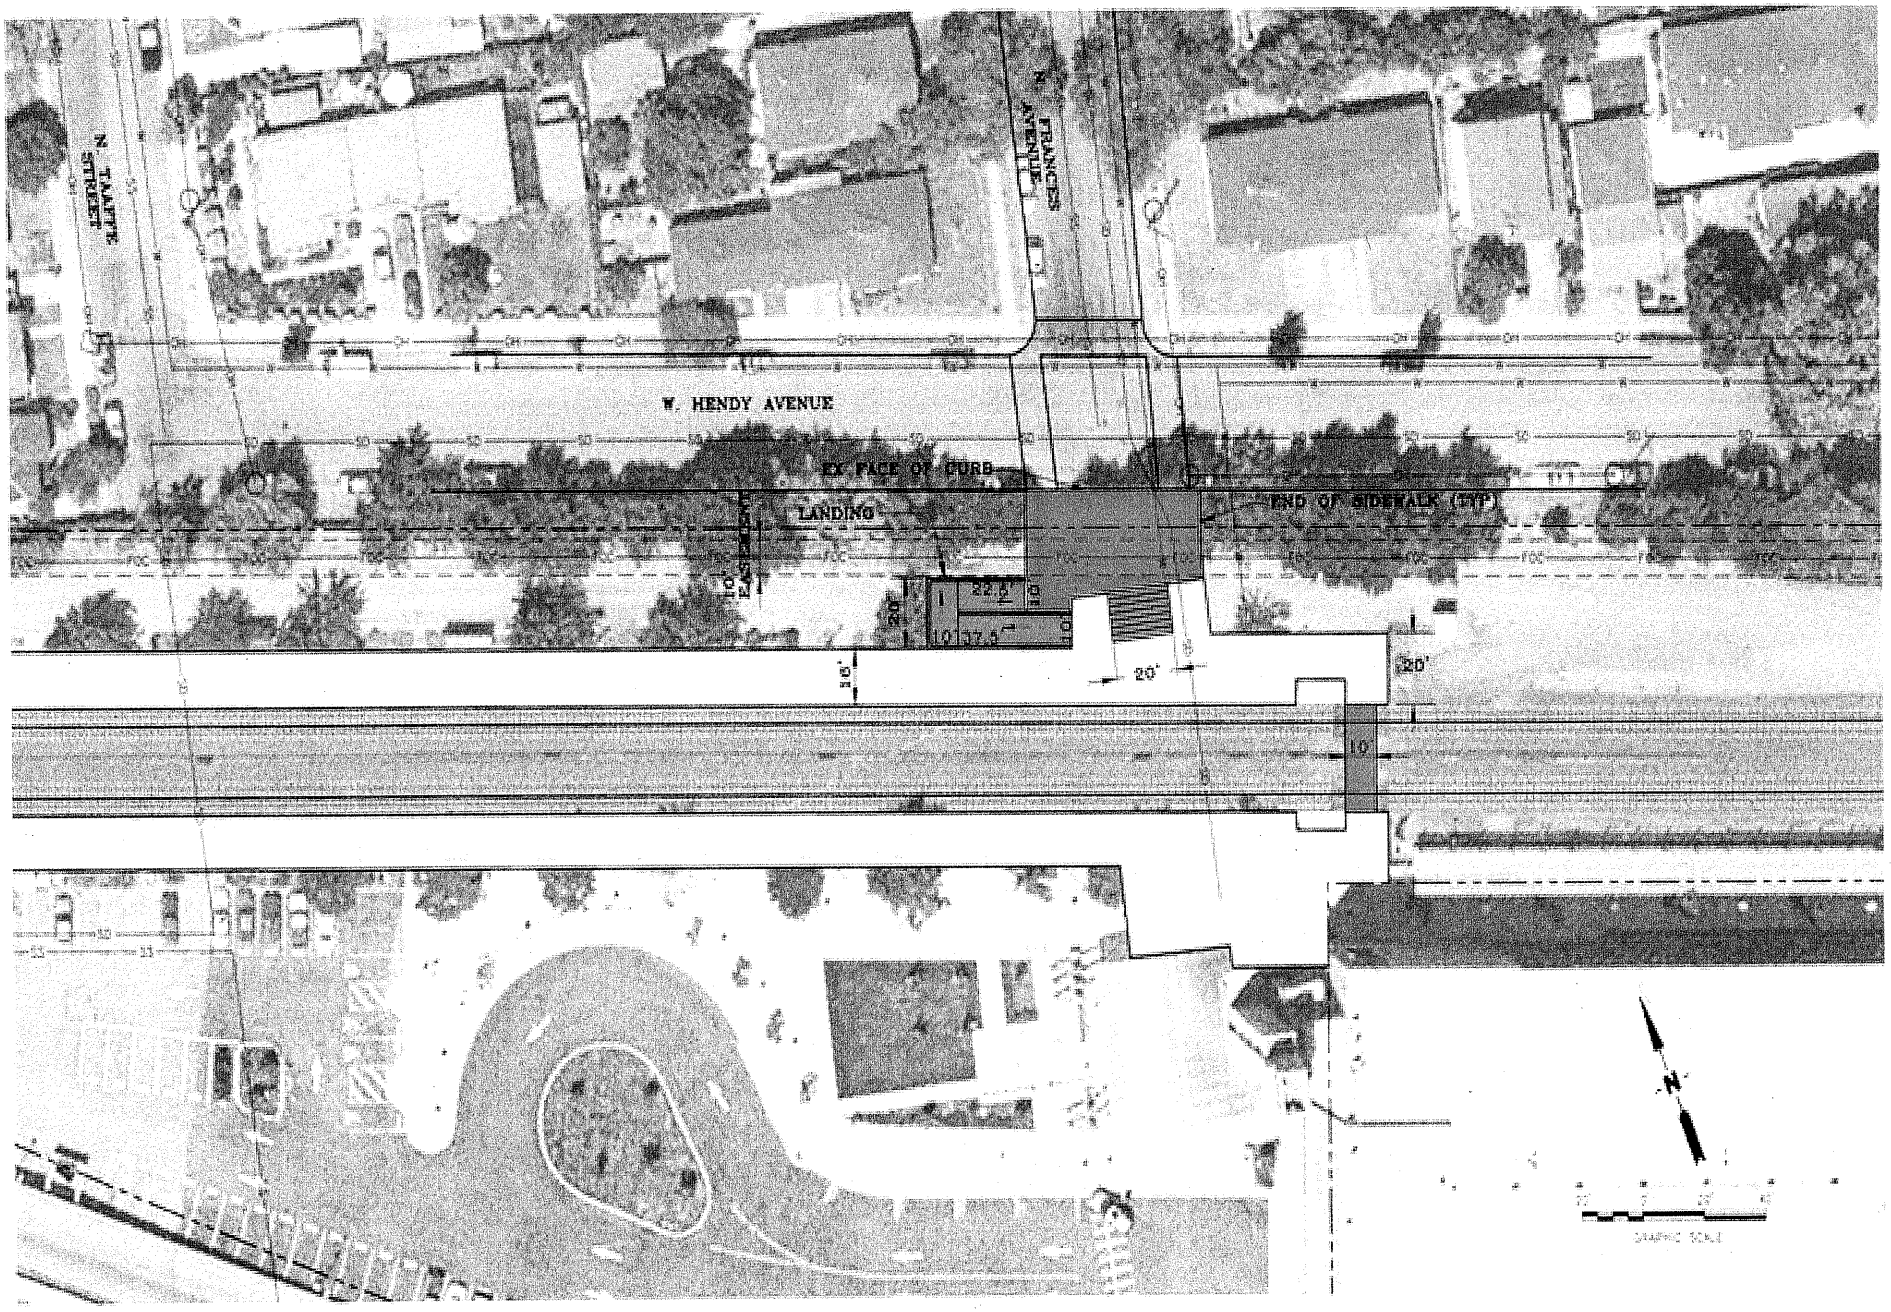

HNTB

CITY OF SUNNYVALE

SUNNYVALE MULTIMODAL STATION
NORTHSIDE PED ACCESS
IMPROVEMENTS
FORMALIZED AT-GRADE CROSSING

ATTACHMENT 2