ATTACHMENT H

Page 1 of 1

FOR CONTINUATION, SEE SHEET C-12

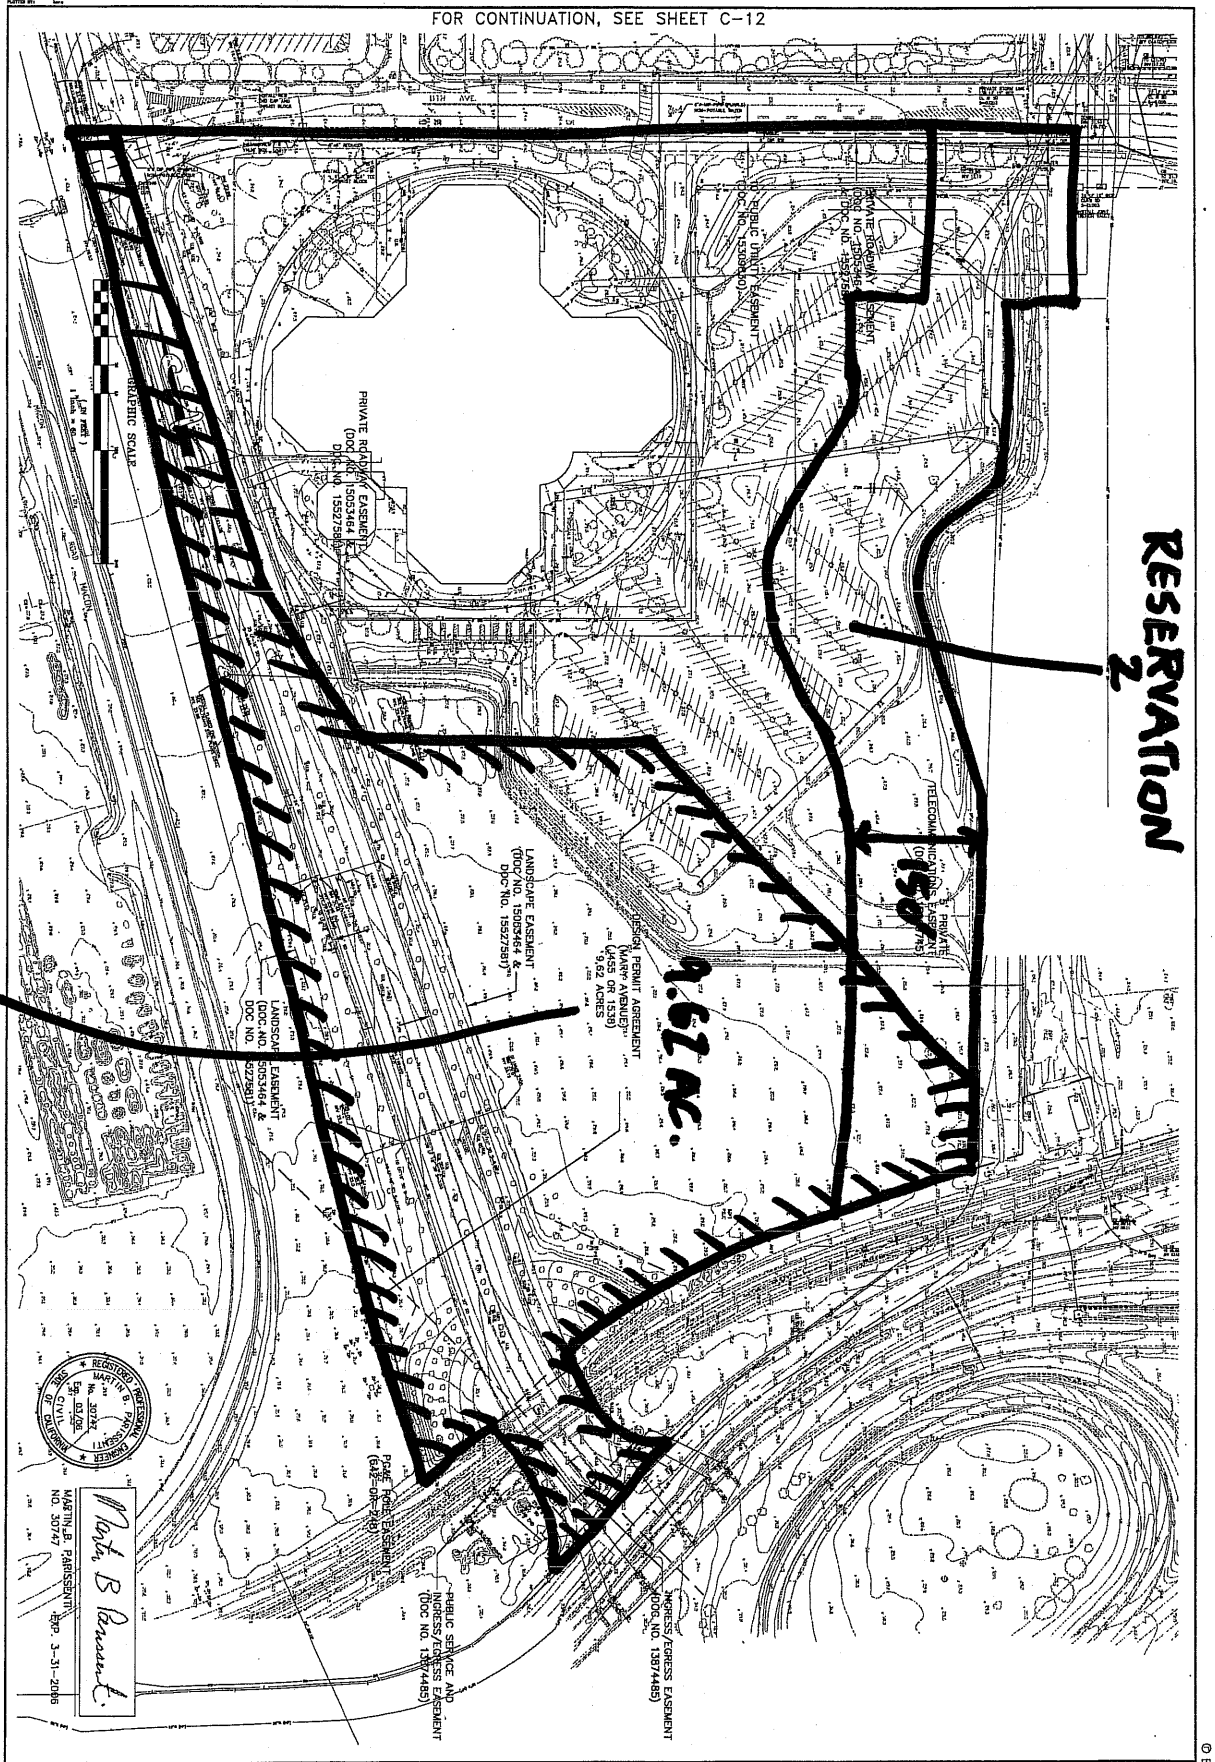

Drawing Number: C-14	Date: 10-12-05	No.	Revisions
	Scale: 1"=60'		
	Design: DCB		
	Drawn: DCB		
	Approved: PAR		
	Job No: 016046		

14 OF 35

VESTING TENTATIVE MAP
LOCKHEED MARTIN MISSILES AND SPACE
EXISTING TOPOGRAPHY

SUNNYVALE SANTA CLARA COUNTY CALIFORNIA

BKF ENGINEERS | SURVEYORS | PLANNERS
981 RIDDER PARK DRIVE
SUITE 100
SAN JOSE, CA 95131
408-467-9100
408-467-9199 (FAX)

© BKF ENGINEERS