SERRA LITTLE LEAGUE BATTING CAGES	SERRA PARK, SUNNYVALE	GRO MASTERS LANDSCAPING LIC. NO. 716110	FEB 20, 2005	DWG

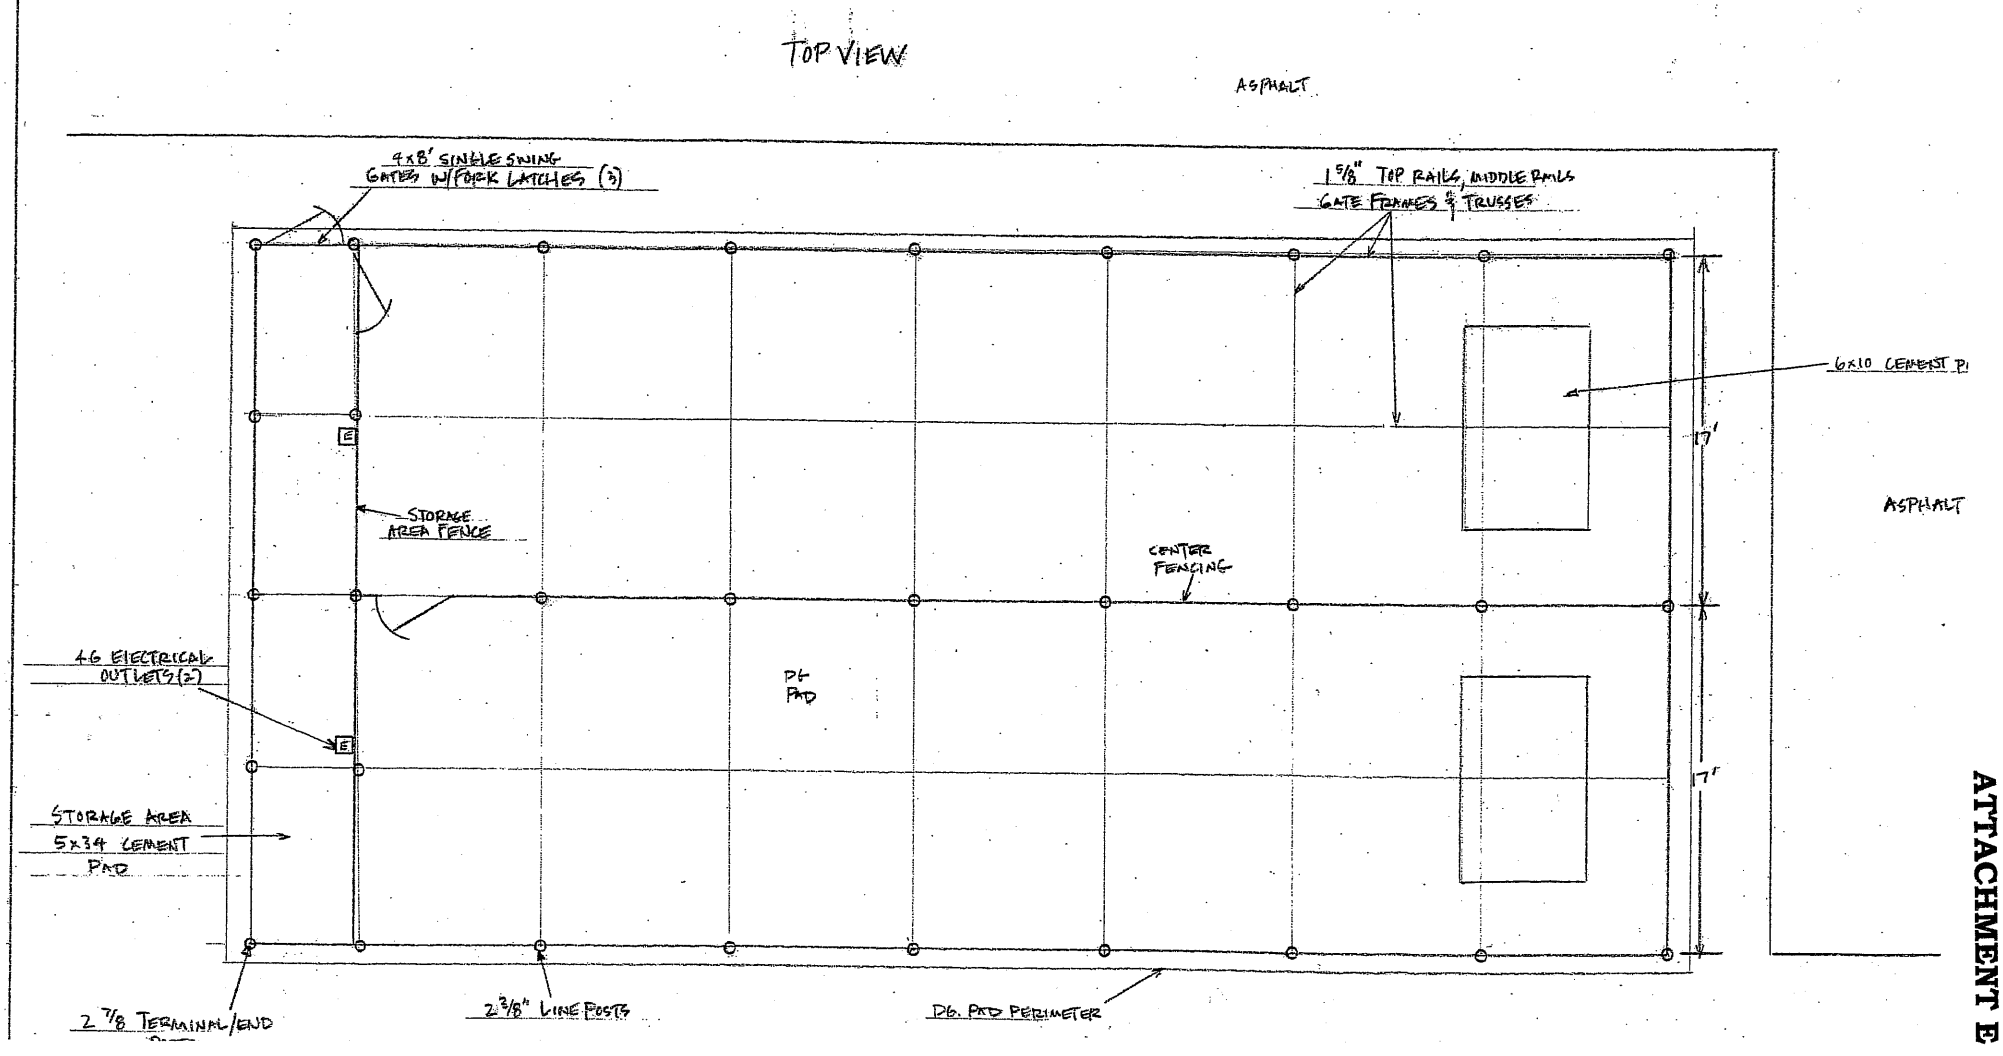

ATTACHMENT E