U S ARMY

CORPS OF ENGINEERS

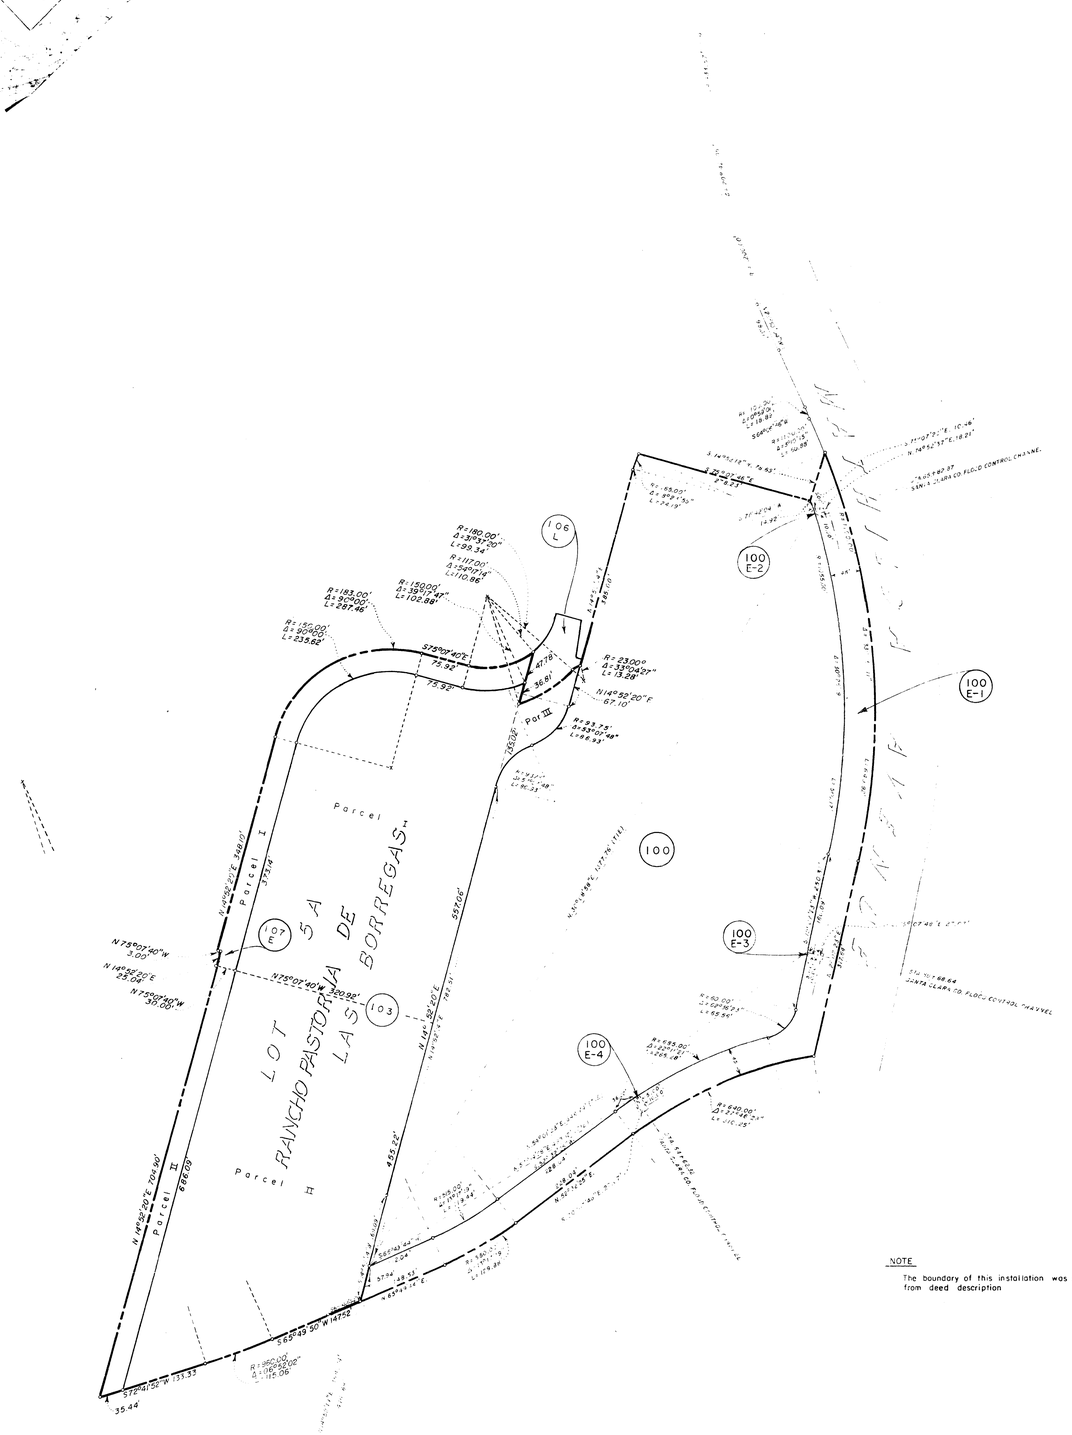

NOTE

The boundary of this installation was compiled from deed description

6 South West Approx

TRACT REGISTER

	TRACT NO.	LAND OWNER	ACREAGE FEE	ACREAGE EASM'T	ACREAGE LIC	REMARKS
RE-D 7214	100	Lockheed Aircraft Corporation	11.42			DEED DATED 11-11-56
	100 E-1	" " "		1.79		EASEMENT TO DRAIN STORM WATER, FROM 11-11-59
Amend to RE-D 7214	100 E-2	"		0.00		PERPETUAL EASM'T FOR STORM DRAIN OUTFALL PIPE FROM 11-11-59 ENTIRE 0.006 ACRES INCLUDED IN TRACT 100E-1
	100 E-3	" " "		0.00		PERPETUAL EASMT FOR STORM DRAIN OUTFALL PIPE FROM 11-11-59 ENTIRE 0.008 ACRES INCLUDED IN TRACT 100E-1
	100 E-4	" " "		0.00		PERPETUAL EASMT FOR STORM DRAIN OUTFALL PIPE FROM 11-11-59 ENTIRE 0.006 ACRES INCLUDED IN TRACT 100E-1
	103	" " "	8.21			Deed Dated 16Aug68, incl 0.21ac formerly acquired as Tr104E & area under formerly acquired as Trs 104 L & 105 L
RE-D 7773	106 L	City of Sunnyvale			Undet	License for Encroachment 112-310 dtd 3 Jan 67 for Roadway.
	107 E	The Prudential Insurance Company of America		1.04		Perp Easmt & R/W for Roadway from 13 Feb 69

STATE INDEX

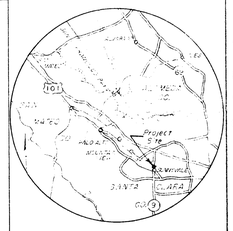

VICINITY MAP

SCALE IN MILES

0 4 8

N

M.D.M.

PROJECT MAP

DEPT OF THE AIR FORCE

USING SERVICE AIR FORCE SYSTEMS COMMAND

LOCATION OF PROJECT

STATE CALIFORNIA

COUNTY SANTA CLARA

DIVISION SOUTH PACIFIC

DISTRICT SAN FRANCISCO TO SACRAMENTO 1 JUN 61.

ARMY AREA 6 TH

IN THE CITY OF SUNNYVALE

MILES OF

TRANSPORTATION FACILITIES

RAILROADS

STATE ROADS

FEDERAL ROADS 101

AIR LINES

ACQUISITION

TOTAL ACRES ACQUIRED 22.46

FEE 19.63

PUBLIC DOMAIN PERM. WITHDRAWAL / TEMP. WITHDRAWAL

USE PERMIT

TRANSFER

LEASE

LESSER INTERESTS EASM'T (5) 2.83 / LIC (1) UNDET.

DISPOSAL

TOTAL ACRES DISPOSED OF

SOLD

PUBLIC DOMAIN PERM. WITHDRAWAL / TEMP. WITHDRAWAL

USE PERMIT

TRANSFERRED

LEASES TERMINATED

LESSER INTERESTS TERM.

REASSIGNED

OTHER

ACQUISITION AUTHORIZATION

RE-D 7214 dated 28 Feb 1956
Amendment to RE-D 7214 dated 19 Oct 1959
RE-D 7773 dated 10 Aug 1967

LEGEND

EXCEPT FOR THE SPECIAL SYMBOLS SHOWN BELOW MAP SYMBOLS ARE STANDARD IN ARMY MAP SERVICE TECHNICAL MANUAL NO. 23

RESERVATION LINE

RESERVATION LINE (Actual Survey)

TRACT BOUNDARY LINE

TRACT NUMBER 100

CONTOUR LINE

DISPOSAL

SEGMENT "I"

DEPARTMENT OF THE ARMY
OFFICE OF THE SAN FRANCISCO DISTRICT ENGINEER
SOUTH PACIFIC DIVISION

DRAWN BY
TRACED BY
CHECKED BY
SUBMITTED BY
CHIEF, COASTAL SECTION
RECOMMENDED BY
CHIEF, PLANNING & REAL ESTATE BRANCH
APPROVED BY
CHIEF, REAL ESTATE DIVISION
DATE 21 JULY 1959

REAL ESTATE

ONIZUKA AIR FORCE STATION

SUNNYVALE, CALIFORNIA

MILITARY RESERVATION

OFFICE, CHIEF OF ENGINEERS WASHINGTON 25 D.C.

AUDITED

INSTALLATION OR PROJECT NO 4574

SCALE IN FEET 100 200

SHEET 1 OF 1 DRAWING NO FB-414

DATE	REVISION	BY
19 Mar 87	Rev title from Sunnyvale A.F.S. to ONIZUKA A.F.S. by special Order No. BA-160, dtd 20 Aug 86, effective 24 Jul 86.	JGT
19 May 71	Rev Title from Sunnyvale Satellite Test Annex by Ltr AFR 87-5 effective 1 Jan 71	eA
12 SEP 69	DUE TO SUPPLEMENTAL AUDIT	[illegible]
2 Apr 69	Added Trs103 & 107E Deleted Trs104E, 104L & 105L, merged into Tr103.	[illegible]
[illegible] 82	ADDED ASSIGNED AUDIT NUMBER	[illegible]
5-18-62	DUE TO FINAL AUDIT	[illegible]
6-1-61	JURISDICTION TRANSFERRED FROM SAN FRANCISCO DISTRICT	FRL