Alternative 1

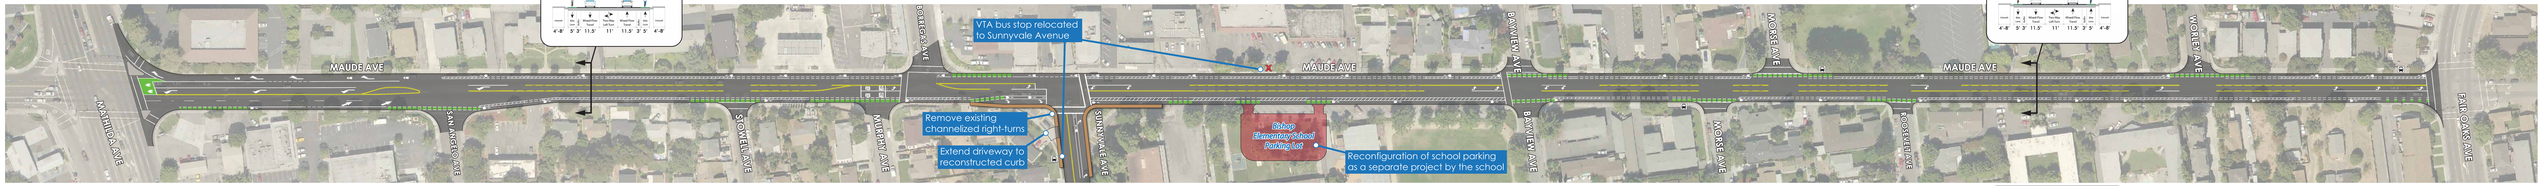

Alternative 2

Alternative 3

Additional Westbound Lane Option

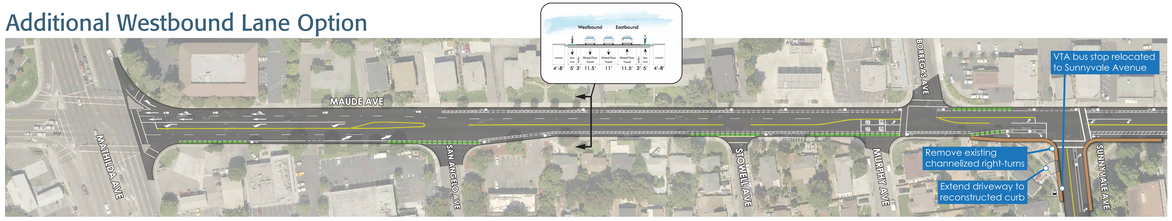

Kimley»Horn apex STRATEGIES

Maude Avenue Roadway Allocation Study
Corridor Design Alternatives