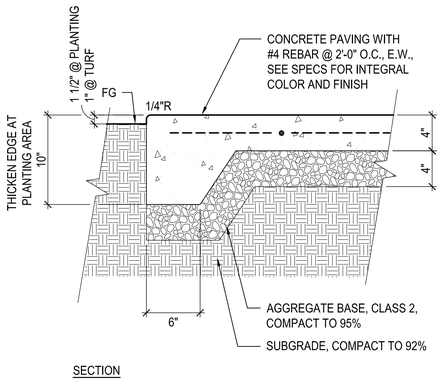

SECTION

1 CONCRETE PAVING

SCALE: 1-1/2"=1'-0"

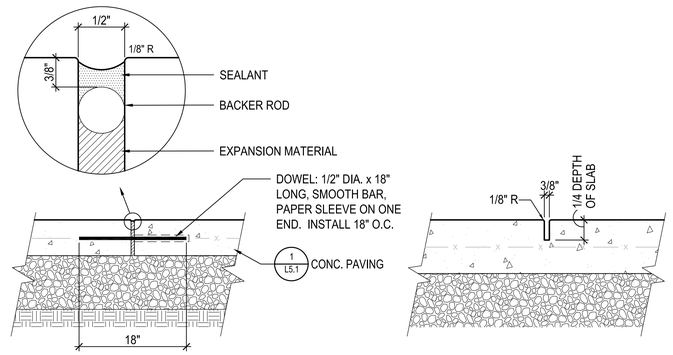

EXPANSION JOINT

SCORE JOINT

2 CONCRETE JOINTS

SCALE: 1-1/2"=1'-0"

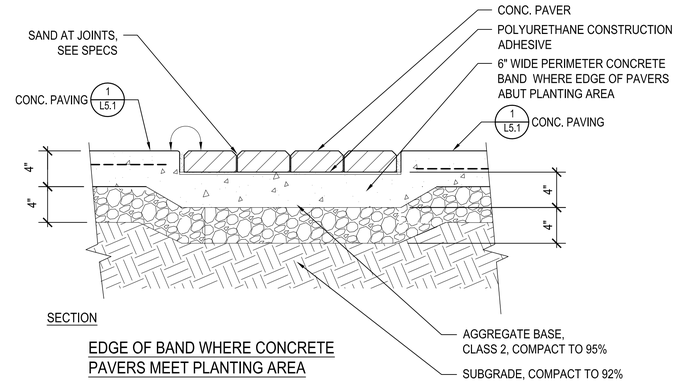

SECTION

EDGE OF BAND WHERE CONCRETE PAVERS MEET PLANTING AREA

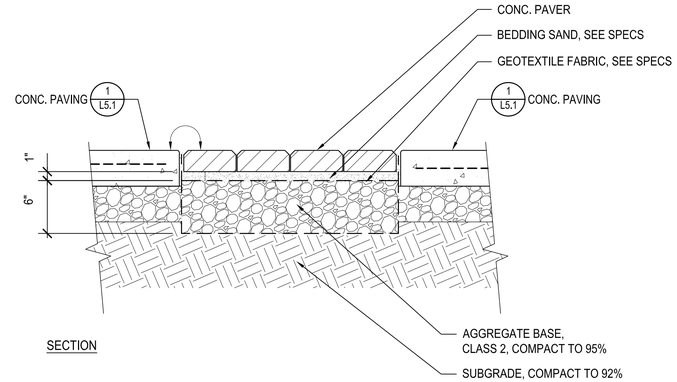

SECTION

3 CONCRETE PAVERS

SCALE: 1-1/2"=1'-0"

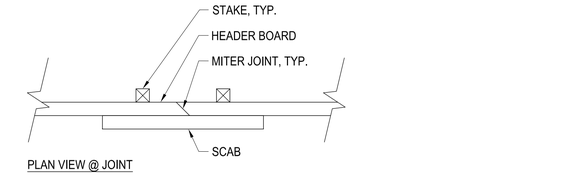

PLAN VIEW @ JOINT

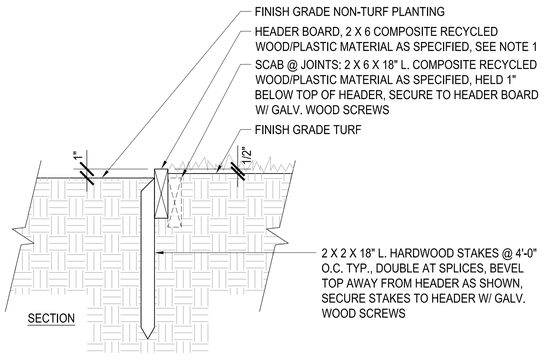

SECTION

NOTES:

1. WHERE NECESSARY TO FORM CURVES, 1 X 6 OR THINNER COMPOSITE MATERIAL BUILT UP TO 2" NOMINAL THICKNESS MAY BE USED IN PLACE OF 2 X 6 COMPOSITE HEADER BOARD.

4 COMPOSITE HEADER

SCALE: 1-1/2"=1'-0"

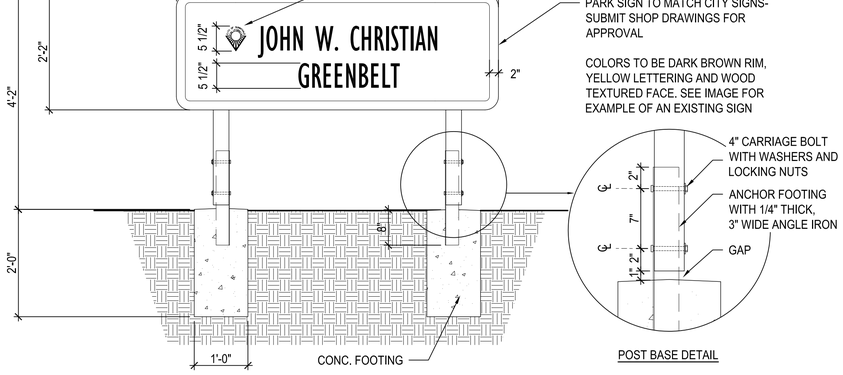

ELEVATION

POST BASE DETAIL

NOTE:

1. ALL BOLTS AND METAL SHOULD BE GALV. STEEL.
2. ATTACH SIGN TO POST AS PER EXISTING PARK SIGN.

5 GREENWAY SIGN

SCALE: 3/4"=1'-0"

EXISTING SIGN TO BE RELOCATED

NOTES:

1. CONTRACTOR SHALL REMOVE (E) SIGN POSTS FROM (E) FOOTINGS, DEMO (E) FOOTINGS, AND POUR NEW FOOTINGS AND PROVIDE NEW POST PER DETAIL 5-L5.1.
2. FILL HOLES LEFT BY REMOVED SIGN FOOTINGS WITH SOIL.

6 RELOCATED PARK SIGN

SCALE: N.T.S.

Rev.	Description	Date
	60% SUBMITTAL	12–20–13
	90% SUBMITTAL	02–28–14
	100% SUBMITTAL	04–04–14
	BID SET	07–31–14

HARRIS DESIGN
Landscape Architecture
Urban Design
755 Folger Avenue
Berkeley, CA 94710
t: 510.647.3792
www.hd-la.com

LICENSED LANDSCAPE ARCHITECT WILLIAM S. HARRIS 2498 08-31-14 STATE OF CALIFORNIA

Scale	
Designed By:	
Drawn By:	PL/LY
Checked By:	BH
Consultant's Job No.	13.02

ORCHARD GARDENS PARK EXPANSION PROJECT

LANDSCAPE CONSTRUCTION DETAILS

CITY OF SUNNYVALE CALIFORNIA

City of Sunnyvale
Santa Clara County
California

Department of Public Works
456 West Olive Avenue
P.O. Box 3707
Sunnyvale 94088–3707

City of Sunnyvale
Project No.
PR–14/06–14

Drawing No.
L5.1

Sheet ____ of ____

FOR REDUCED PLANS
ORIGINAL SCALE IS IN INCHES
0 1 2 3

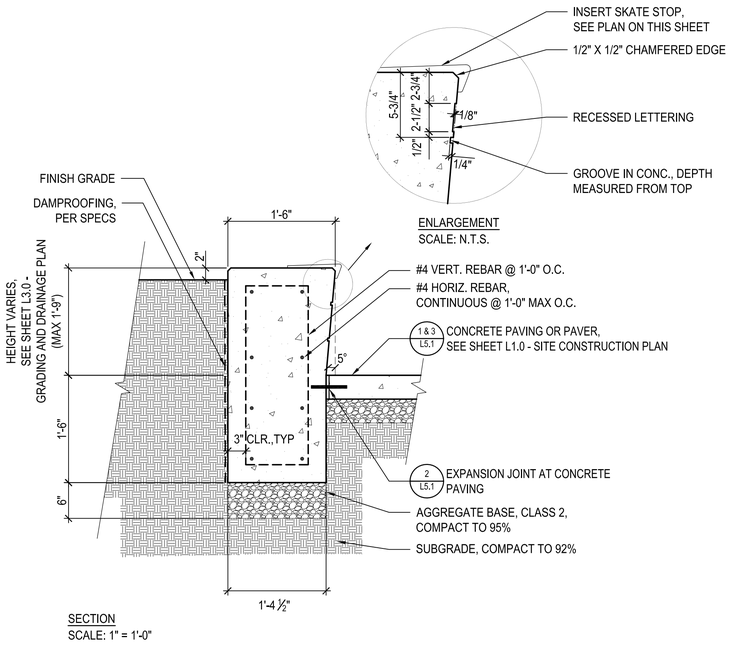

1 CIRCULAR CONCRETE PLANTER

SCALE: VARIES

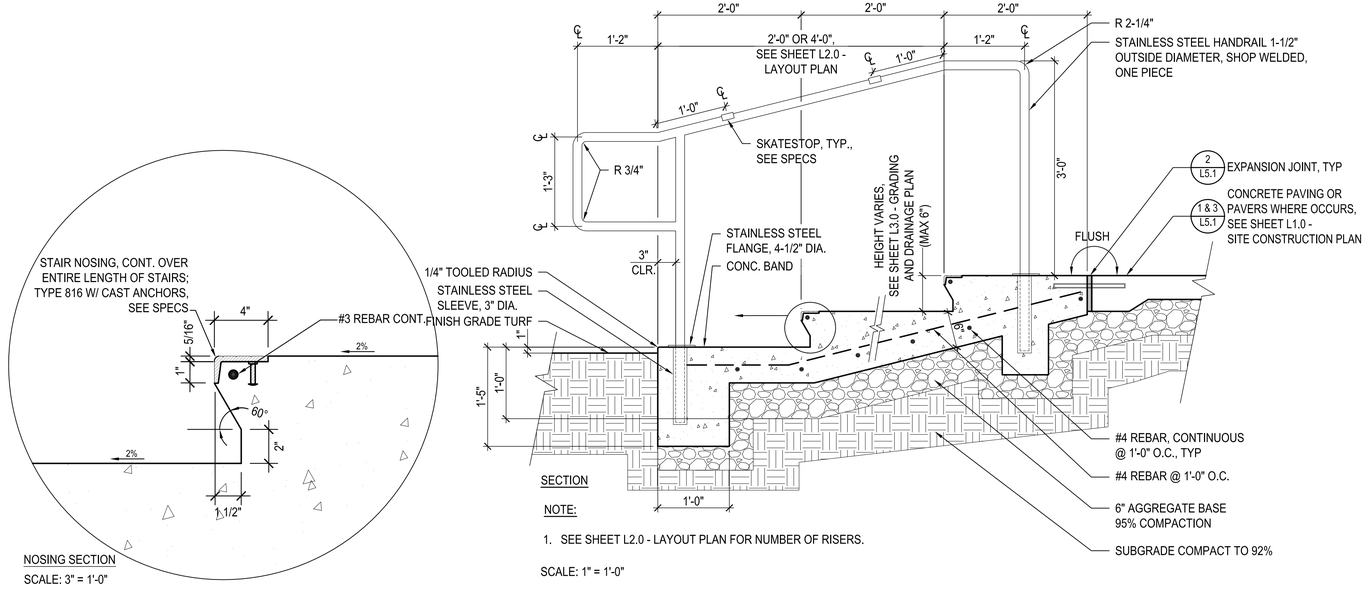

2 CONCRETE STEPS, CONCRETE BAND AND HANDRAIL

SCALE: VARIES

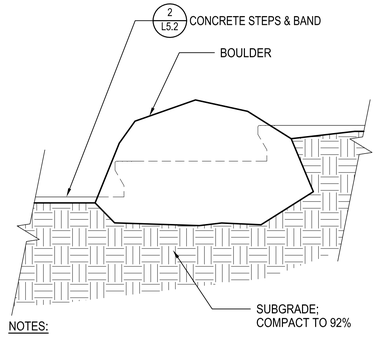

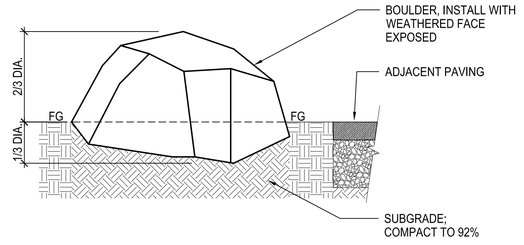

3 BOULDER

SCALE: 1"=1'-0"

Rev.	Description	Date
	60% SUBMITTAL	12–20–13
	90% SUBMITTAL	02–28–14
	100% SUBMITTAL	04–04–14
	BID SET	07–31–14

HARRIS DESIGN
Landscape Architecture
Urban Design
755 Folger Avenue
Berkeley, CA 94710
t: 510.647.3792
www.hd-la.com

LICENSED LANDSCAPE ARCHITECT — WILLIAM S. HARRIS #428 — RENEWAL 08-31-14 — STATE OF CALIFORNIA

Scale	
Designed By:	
Drawn By:	PL/LY
Checked By:	BH
Consultant's Job No.	13.02

ORCHARD GARDENS PARK EXPANSION PROJECT

LANDSCAPE CONSTRUCTION DETAILS

CITY OF SUNNYVALE CALIFORNIA

City of Sunnyvale
Santa Clara County
California

Department of Public Works
456 West Olive Avenue
P.O. Box 3707
Sunnyvale 94088–3707

City of Sunnyvale Project No. PR–14/06–14

Drawing No. L5.2

Sheet ____ of ____

FOR REDUCED PLANS ORIGINAL SCALE IS IN INCHES 0 1 2 3

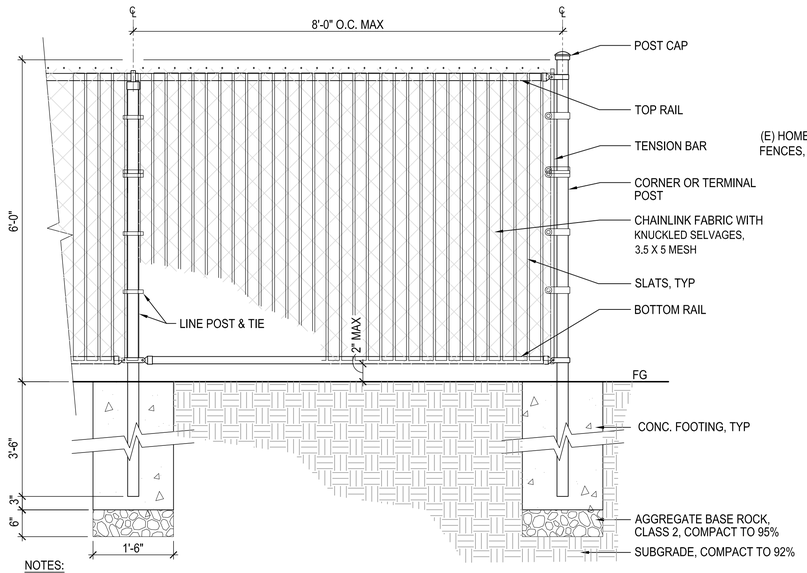

NOTES:

1. SEE SPECS FOR POST, RAIL AND FABRIC DIMENSIONS.
2. ALL FABRIC, POSTS, RAILS AND ASSOCIATED FITTINGS TO BE BLACK POLYOLFIN COATED.
3. SLATS TO BE GREEN POLYOLFIN COATED.
4. SLATS TO COVER ALL FENCE POSTS, TOP RAILS AND BOTTOM RAILS.

ELEVATION

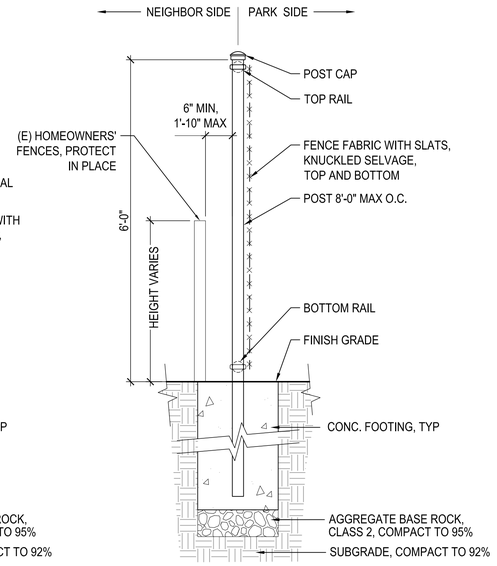

SIDE ELEVATION

1 CHAIN LINK FENCE

SCALE: 3/4"=1'-0"

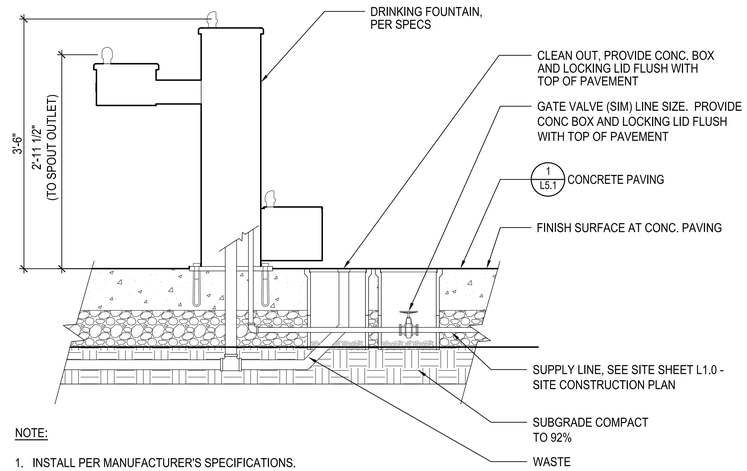

NOTE:

1. INSTALL PER MANUFACTURER'S SPECIFICATIONS.

2 DRINKING FOUNTAIN

SCALE: 1"=1'-0"

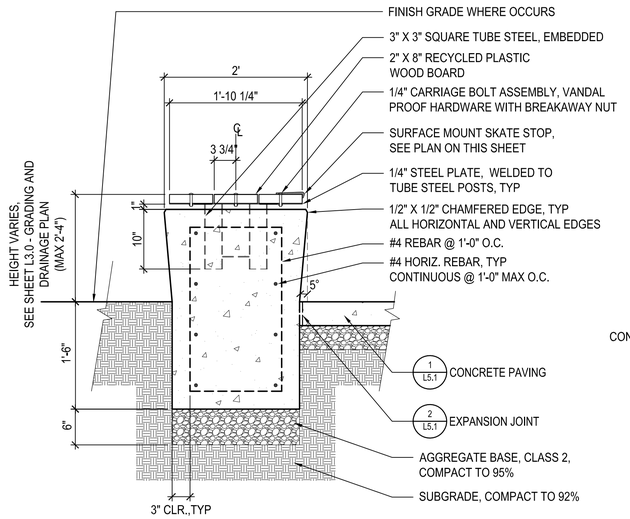

SECTION

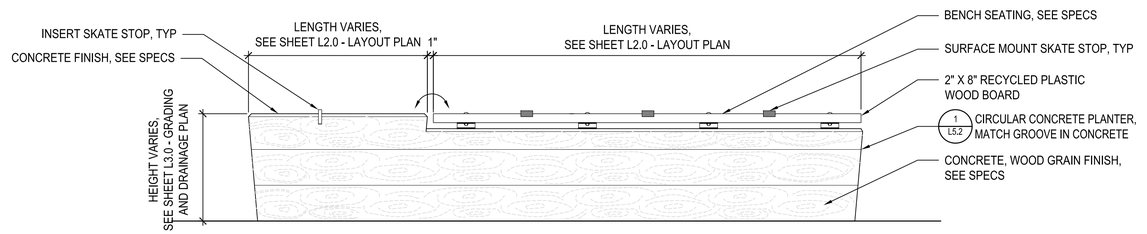

ELEVATION

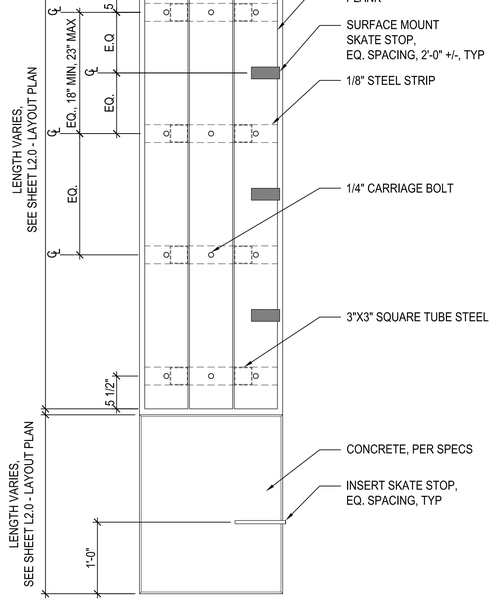

PLAN

3 SEATWALL

SCALE: 1"=1'-0"

Rev.	Description	Date
	60% SUBMITTAL	12-20-13
	90% SUBMITTAL	02-28-14
	100% SUBMITTAL	04-04-14
	BID SET	07-31-14

HARRIS DESIGN
Landscape Architecture
Urban Design
755 Folger Avenue
Berkeley, CA 94710
t: 510.647.3792
www.hd-la.com

LICENSED LANDSCAPE ARCHITECT WILLIAM S. HARRIS #328 08-31-14 STATE OF CALIFORNIA

Scale	
Designed By:	
Drawn By:	PL/LY
Checked By:	BH
Consultant's Job No.	13.02

ORCHARD GARDENS PARK EXPANSION PROJECT

LANDSCAPE CONSTRUCTION DETAILS

CITY OF SUNNYVALE CALIFORNIA

City of Sunnyvale
Santa Clara County
California

Department of Public Works
456 West Olive Avenue
P.O. Box 3707
Sunnyvale 94088-3707

City of Sunnyvale
Project No.
PR-14/06-14

Drawing No.
L5.3

Sheet ____ of ____

FOR REDUCED PLANS
ORIGINAL SCALE IS IN INCHES
0 1 2 3

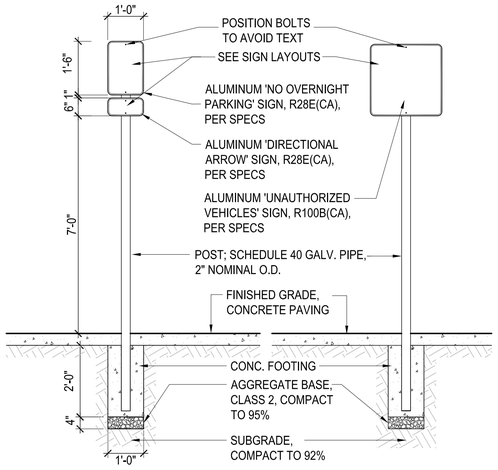

NOTE:

1. POSITION 'NO OVERNIGHT PARKING' SIGNS SUCH THAT ARROWS ARE POINTING TO OPPOSING SIGNS.

MODIFIED 'UNAUTHORIZED VEHICLES' SIGN, R100B(CA), LAYOUT - N.T.S.

'NO OVERNIGHT PARKING' AND 'DIRECTIONAL ARROW' SIGNS, R28E(CA), LAYOUTS - N.T.S.

1 UNAUTHORIZED VEHICLES AND NO OVERNIGHT PARKING SIGNS

SCALE: 1/2"=1'-0"

NOTES:

1. CITY TO PROVIDE GRAPHIC FILE FOR SIGN.
2. CONTRACTOR SHALL FABRICATE AND INSTALL INTERPRETATIVE SIGN PANEL, SEE SPECS.

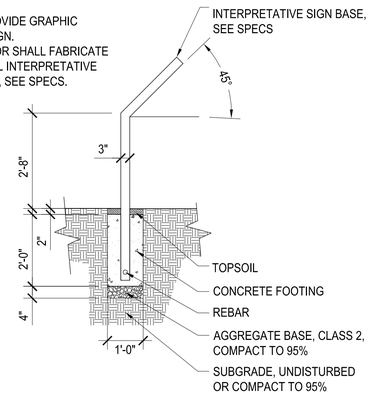

2 INTERPRETIVE SIGN

SCALE: 1/2"=1'-0"

3 BOULDERS AT PIPE OUTLET

SCALE: N.T.S.

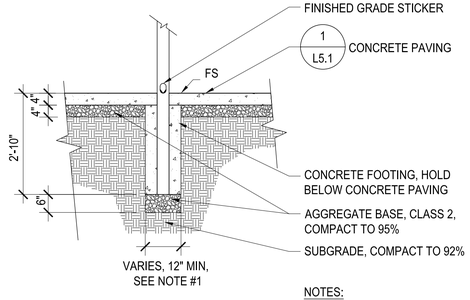

NOTES:

1. FOOTING DIAMETER: CHIN UP 14" DIA.; ALL OTHER EQUIPMENT 12" DIA.
2. ALL EQUIPMENT SHALL BE INSTALLED PER MANUFACTURER'S RECOMMENDATIONS.

4 FITNESS EQUIPMENT FOOTING

SCALE: 1/2"=1'-0"

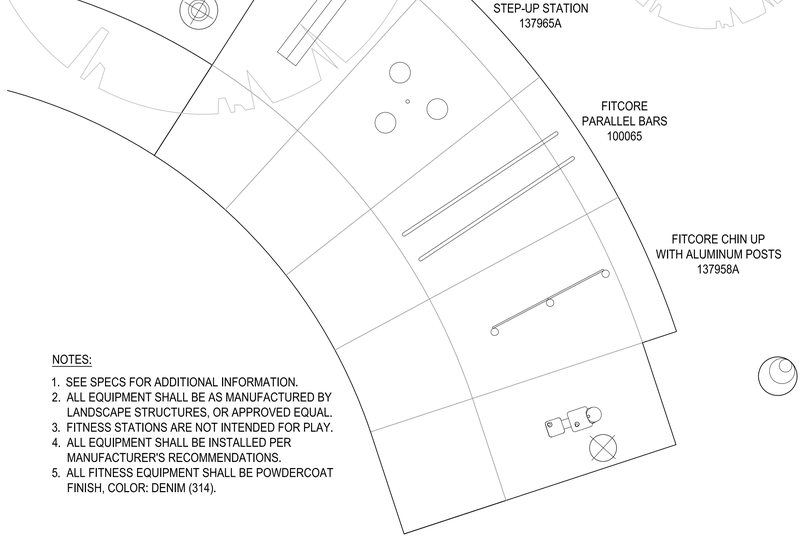

NOTES:

1. SEE SPECS FOR ADDITIONAL INFORMATION.
2. ALL EQUIPMENT SHALL BE AS MANUFACTURED BY LANDSCAPE STRUCTURES, OR APPROVED EQUAL.
3. FITNESS STATIONS ARE NOT INTENDED FOR PLAY.
4. ALL EQUIPMENT SHALL BE INSTALLED PER MANUFACTURER'S RECOMMENDATIONS.
5. ALL FITNESS EQUIPMENT SHALL BE POWDERCOAT FINISH, COLOR: DENIM (314).

5 FITNESS EQUIPMENT LAYOUT

SCALE: 1/4"=1'-0"

Rev.	Description	Date
	60% SUBMITTAL	12-20-13
	90% SUBMITTAL	02-28-14
	100% SUBMITTAL	04-04-14
	BID SET	07-31-14

HARRIS DESIGN
Landscape Architecture
Urban Design
755 Folger Avenue
Berkeley, CA 94710
t: 510.647.3792
www.hd-la.com

LICENSED LANDSCAPE ARCHITECT WILLIAM S. HARRIS 3428 STATE OF CALIFORNIA 08-31-14 RENEWAL DATE

Scale	
Designed By:	
Drawn By:	PL/LY
Checked By:	BH
Consultant's Job No.	13.02

ORCHARD GARDENS PARK EXPANSION PROJECT

LANDSCAPE CONSTRUCTION DETAILS

CITY OF SUNNYVALE CALIFORNIA

City of Sunnyvale
Santa Clara County
California

Department of Public Works
456 West Olive Avenue
P.O. Box 3707
Sunnyvale 94088-3707

City of Sunnyvale
Project No.
PR-14/06-14

Drawing No.
L5.4

Sheet ____ of ____

FOR REDUCED PLANS ORIGINAL SCALE IS IN INCHES
0 1 2 3

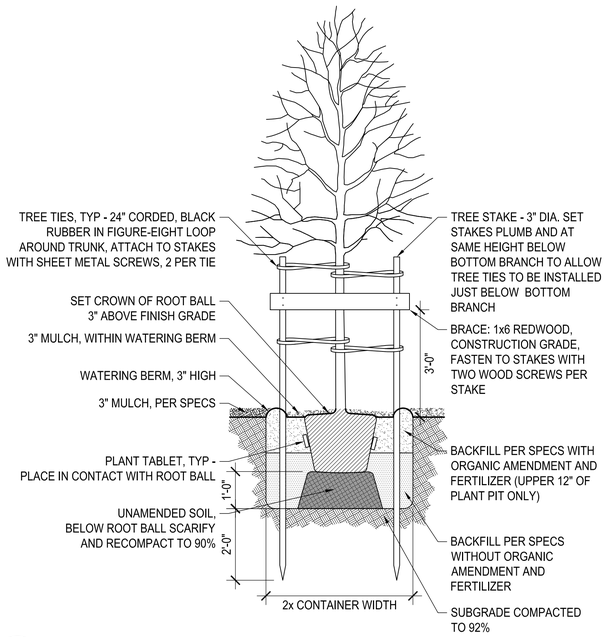

1 TREE PLANTING

SCALE: 1/2"=1'-0"

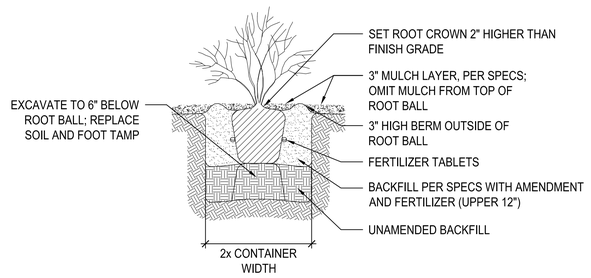

NOTE:

1. ONLY UNAMENDED SOIL SHALL BE PLACED BELOW ROOT BALL.

2 SHRUB PLANTING

SCALE: 1/2"=1'-0"

Rev.	Description	Date
	60% SUBMITTAL	12-20-13
	90% SUBMITTAL	02-28-14
	100% SUBMITTAL	04-04-14
	BID SET	07-31-14

HARRIS DESIGN
Landscape Architecture
Urban Design
755 Folger Avenue
Berkeley, CA 94710
t: 510.647.3792
www.hd-la.com

LICENSED LANDSCAPE ARCHITECT WILLIAM S. HARRIS 3428 STATE OF CALIFORNIA
08-31-14
RENEWAL DATE

Scale	
Designed By:	
Drawn By:	PL/LY
Checked By:	BH
Consultant's Job No.	13.02

ORCHARD GARDENS PARK EXPANSION PROJECT

PLANTING DETAILS

CITY OF SUNNYVALE CALIFORNIA

City of Sunnyvale
Santa Clara County
California

Department of Public Works
456 West Olive Avenue
P.O. Box 3707
Sunnyvale 94088-3707

City of Sunnyvale
Project No.
PR-14/06-14

Drawing No.
L5.5

Sheet ____ of ____

FOR REDUCED PLANS
ORIGINAL SCALE IS IN INCHES
0 1 2 3